




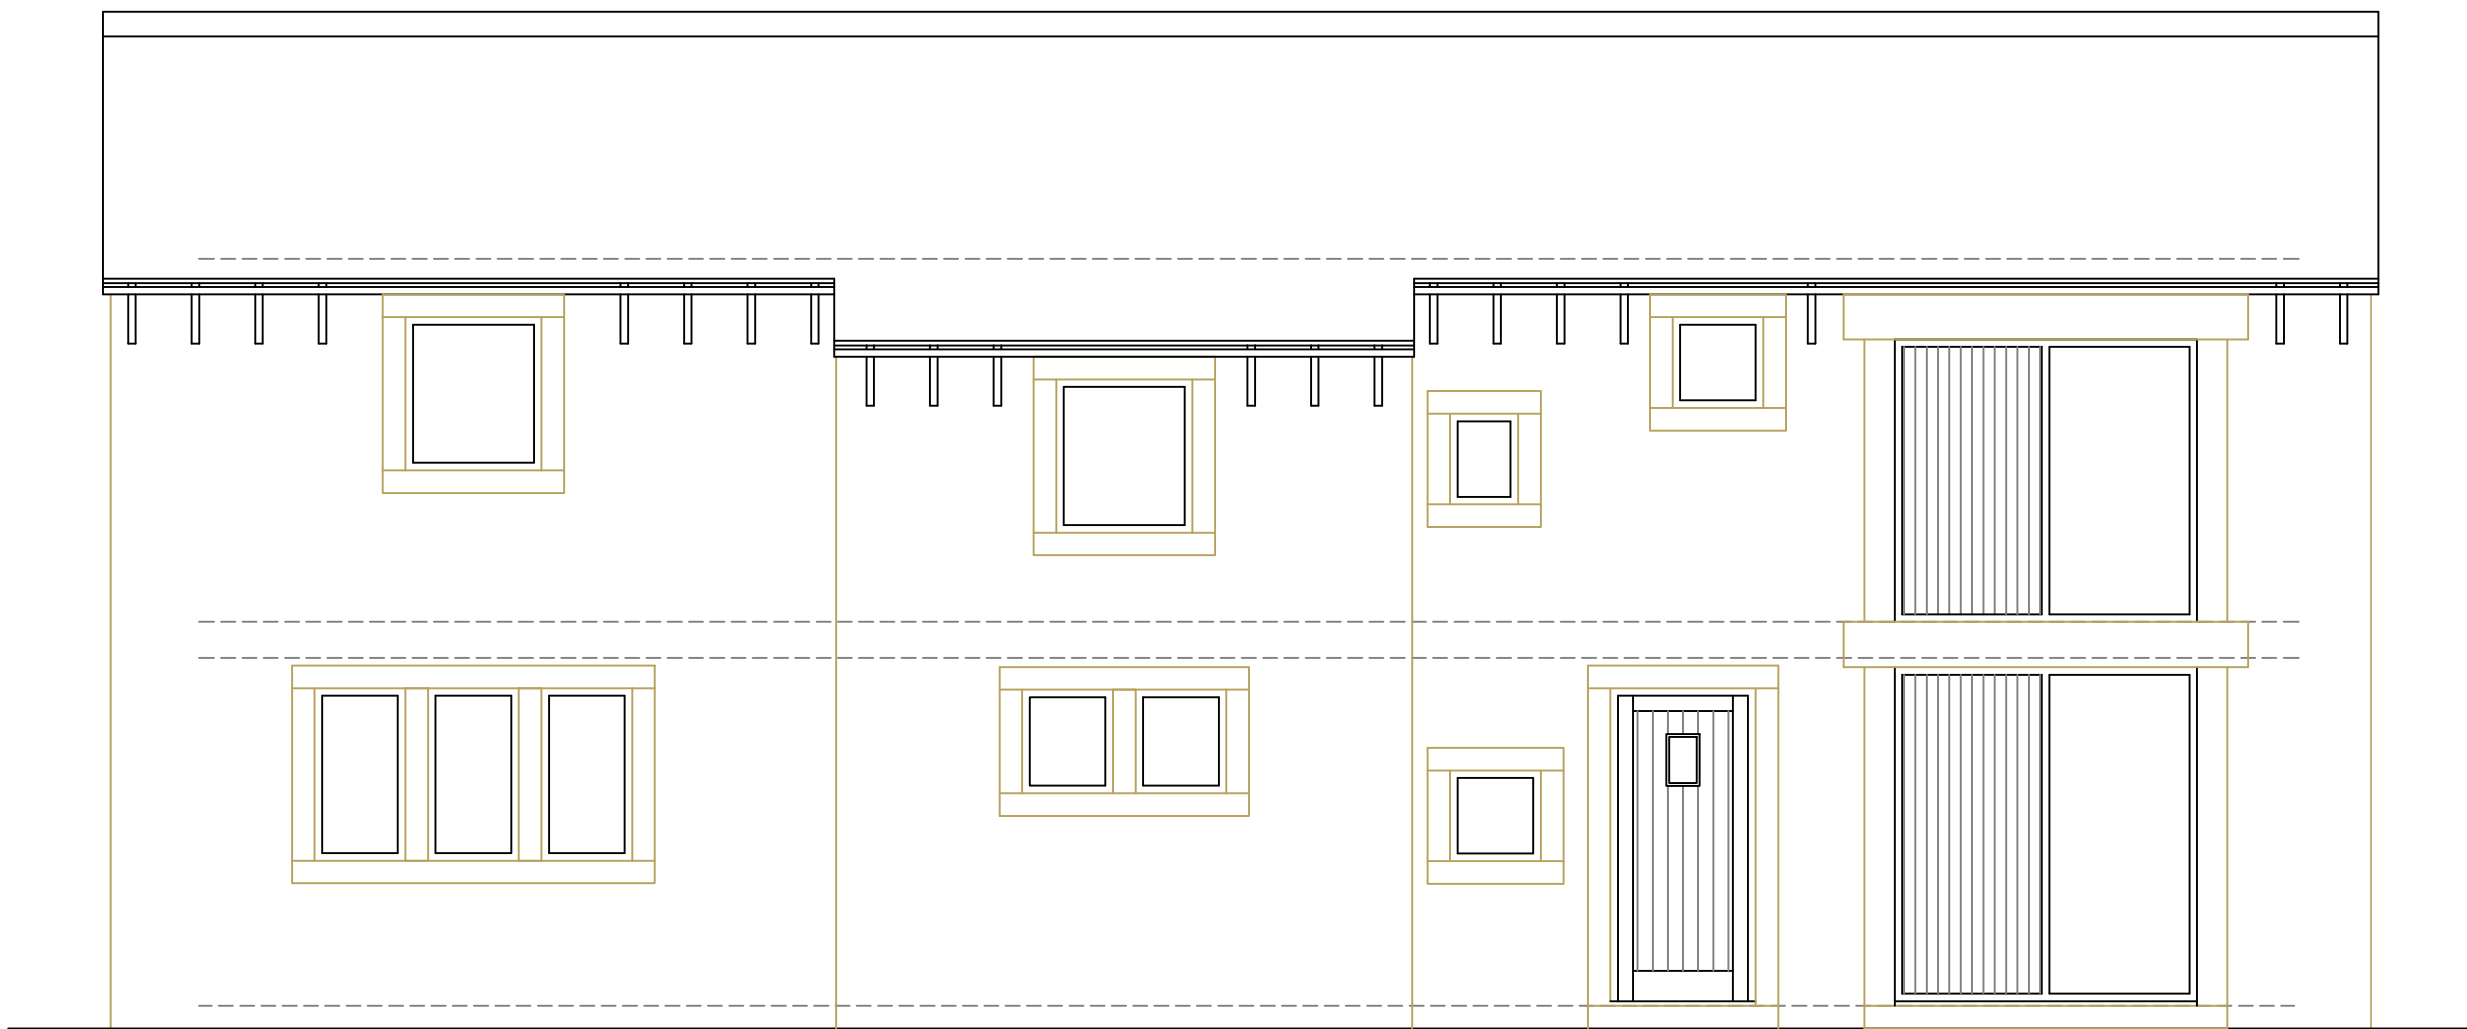


Proposed Front Elevation

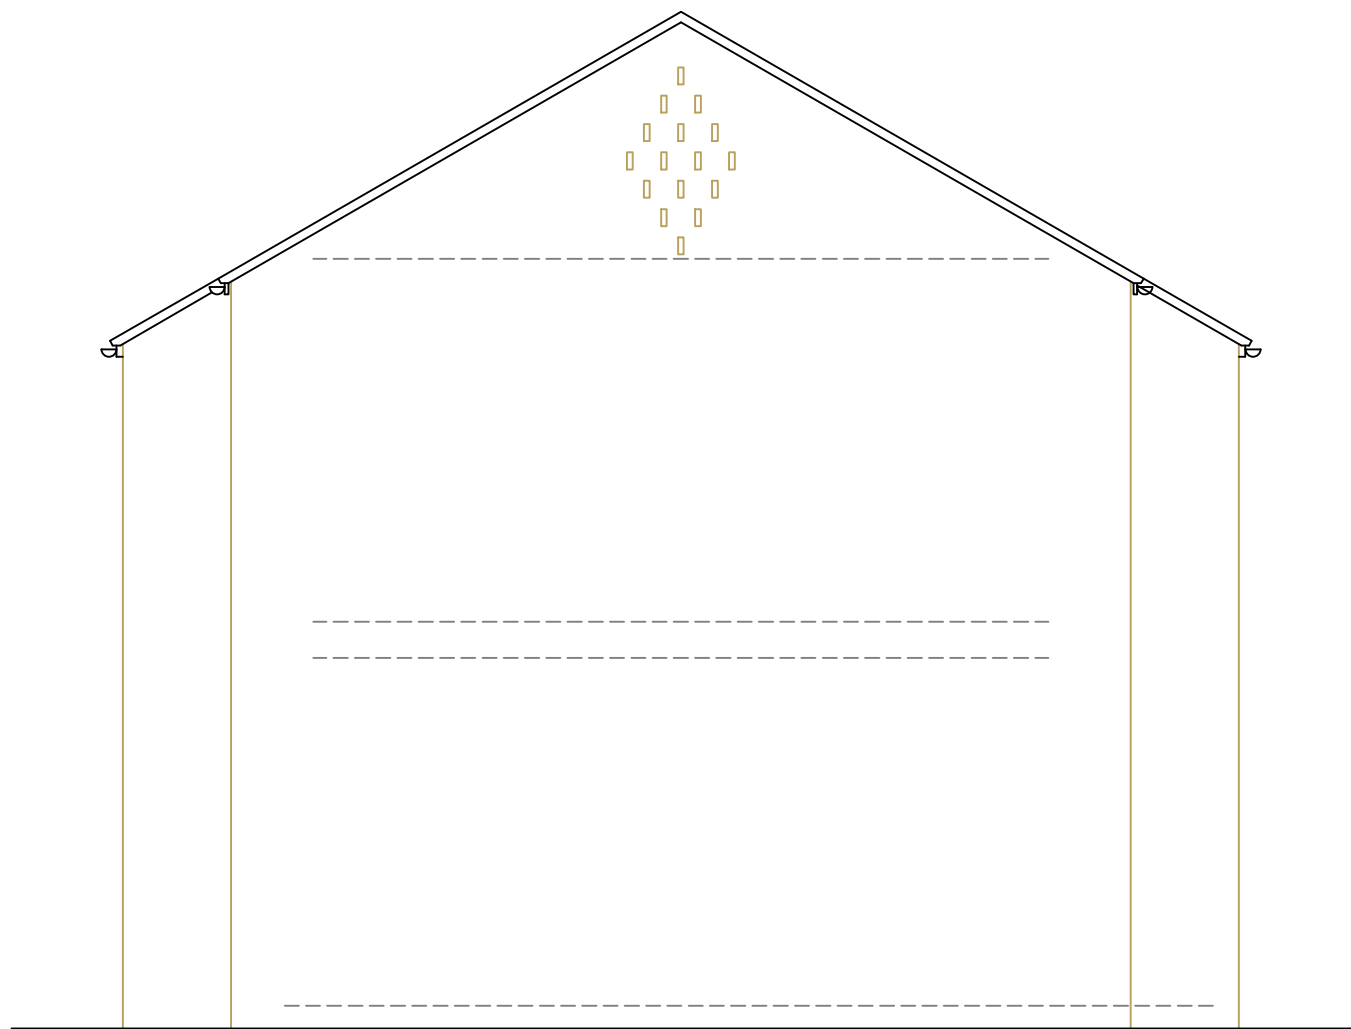


Proposed Side Elevation

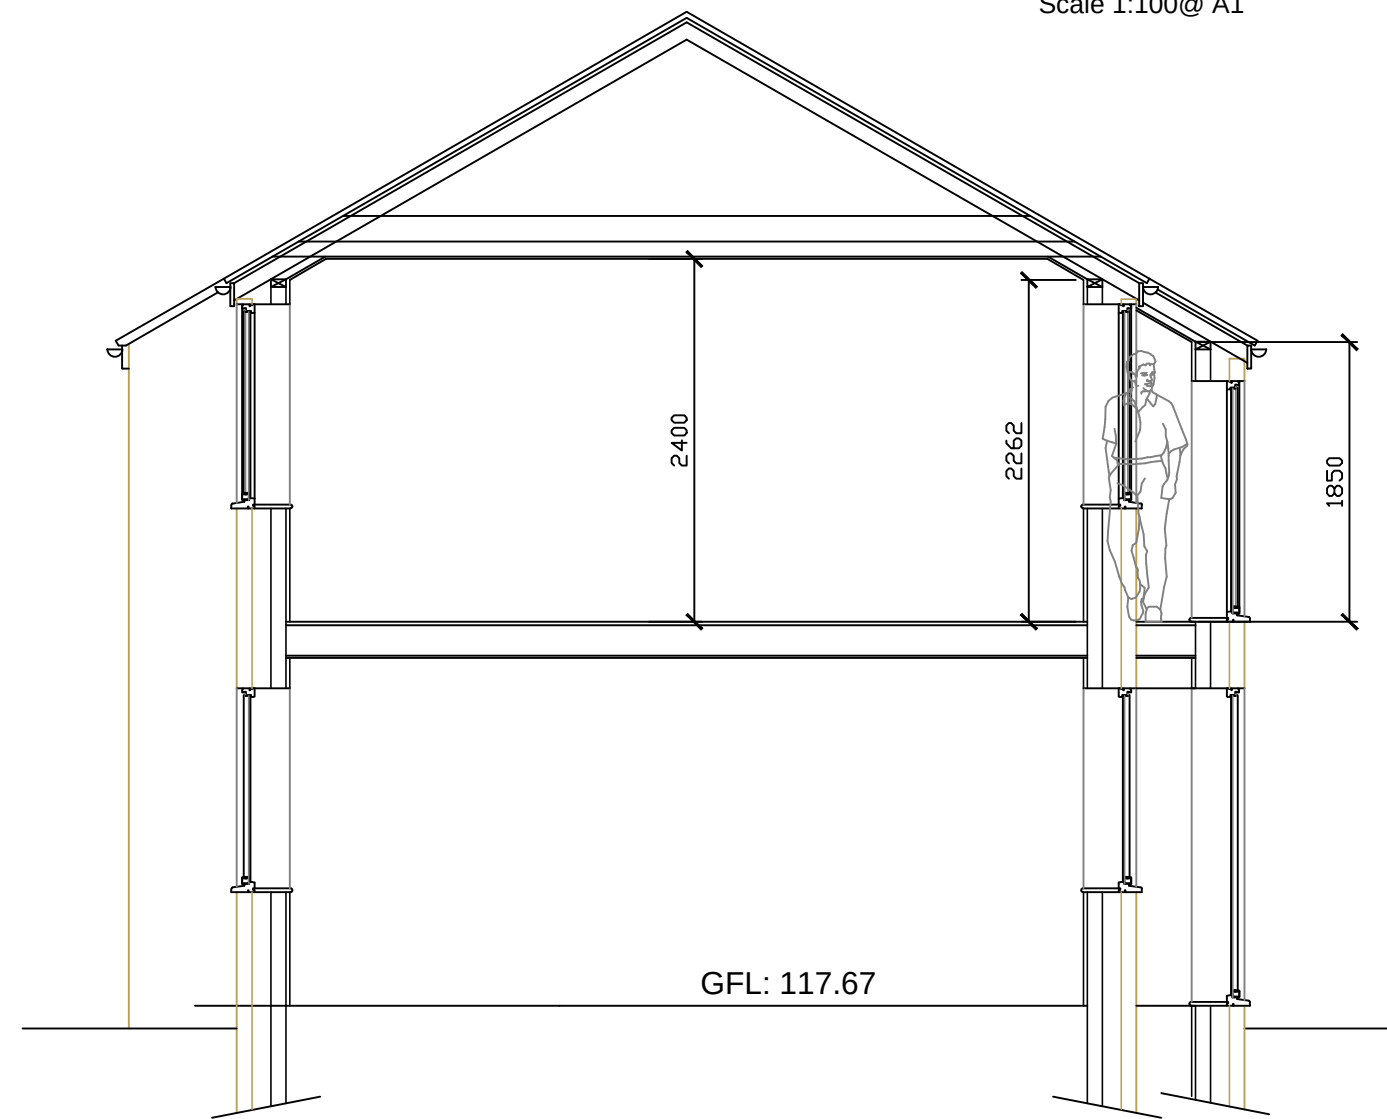

Proposed Sketch Section




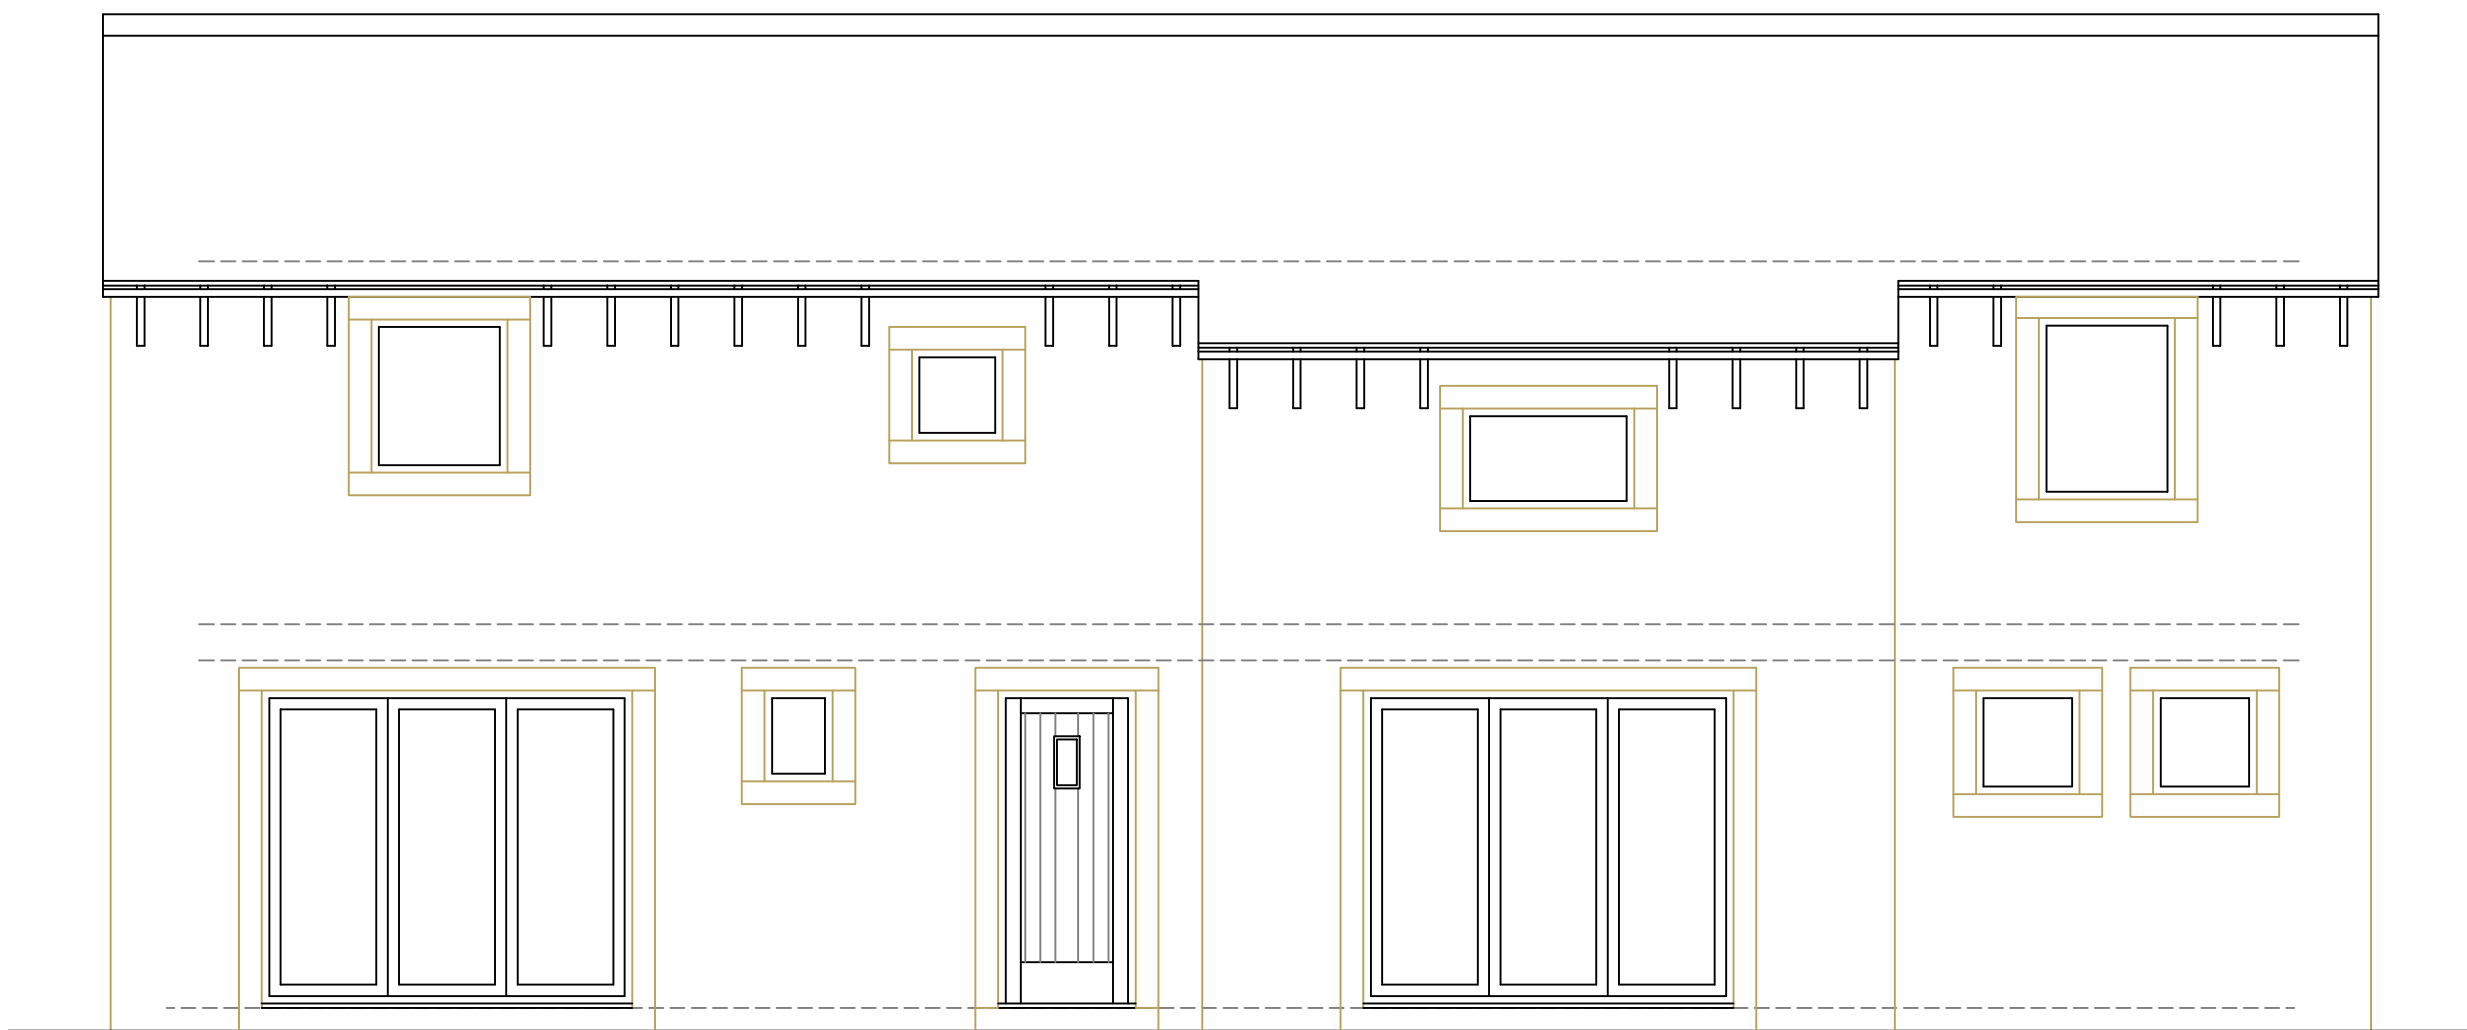


Proposed Rear Elevation

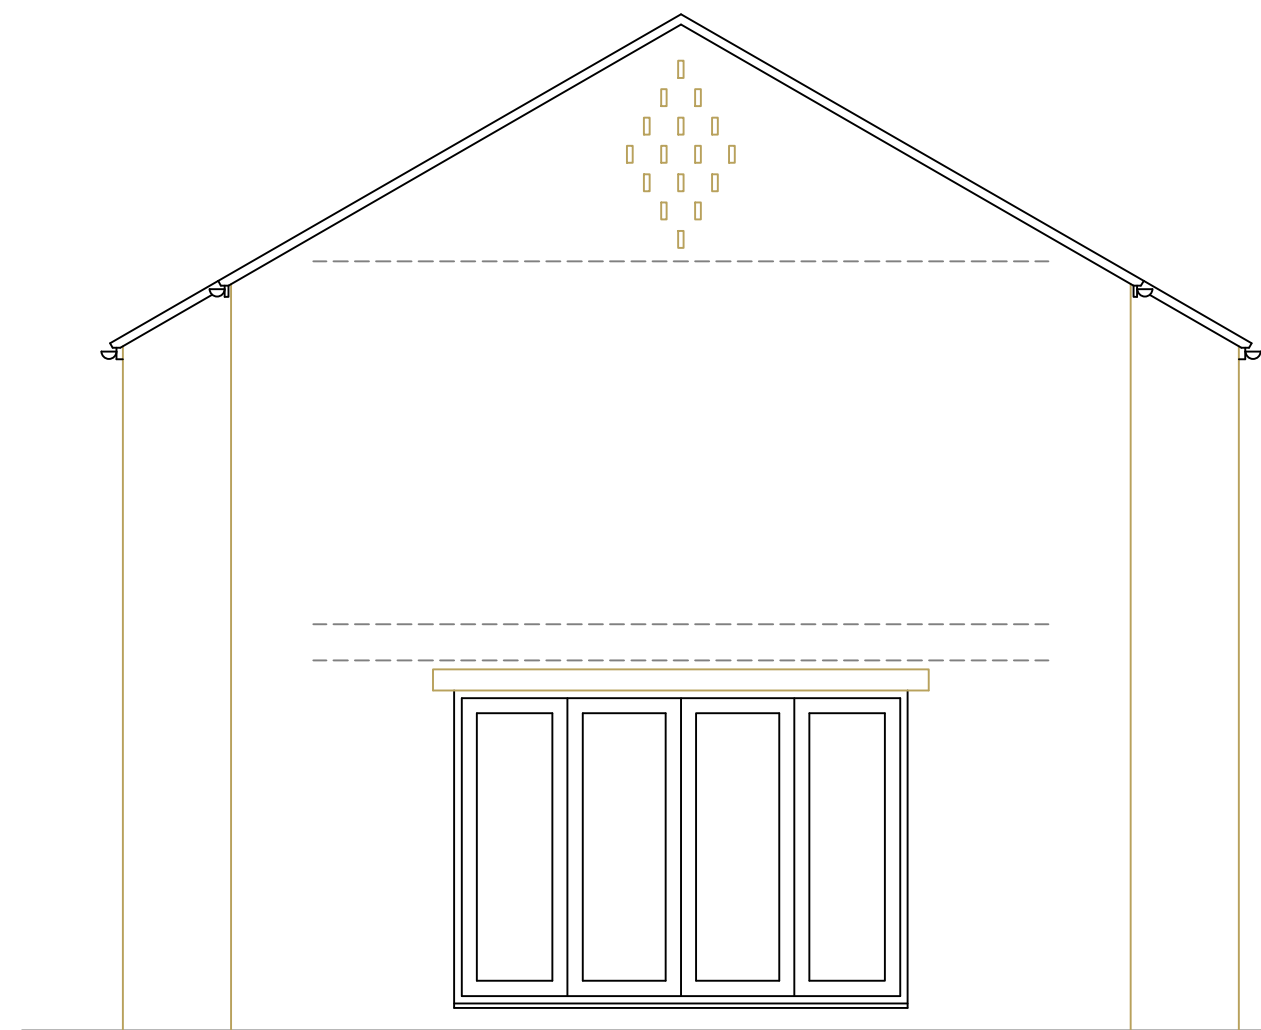


Proposed Side Elevation

1:50

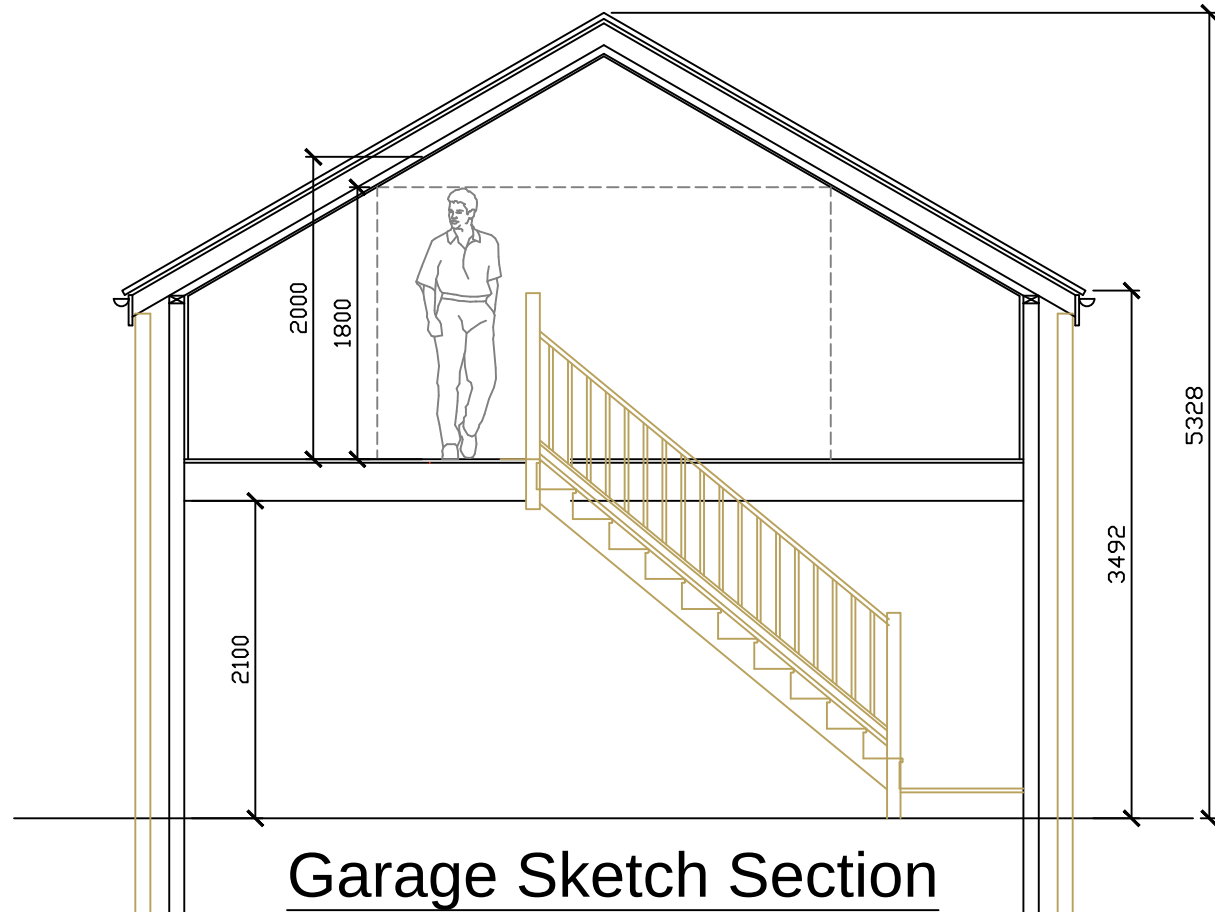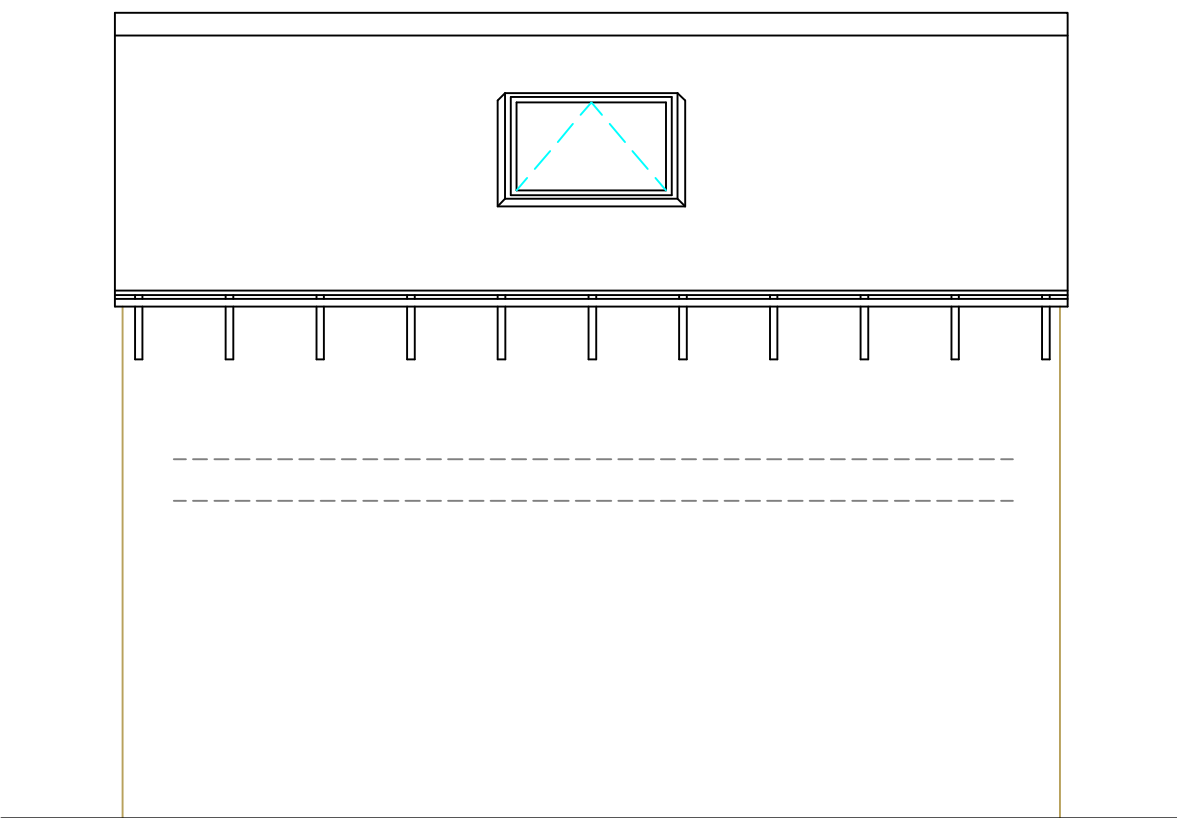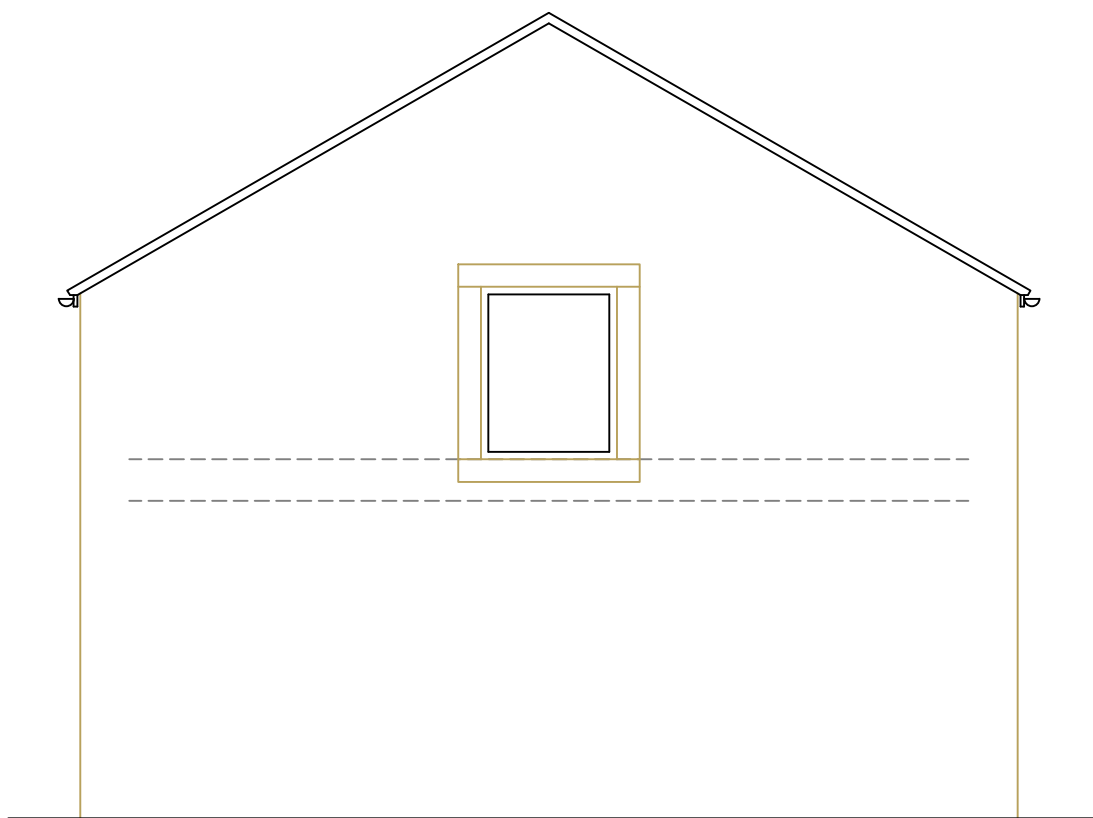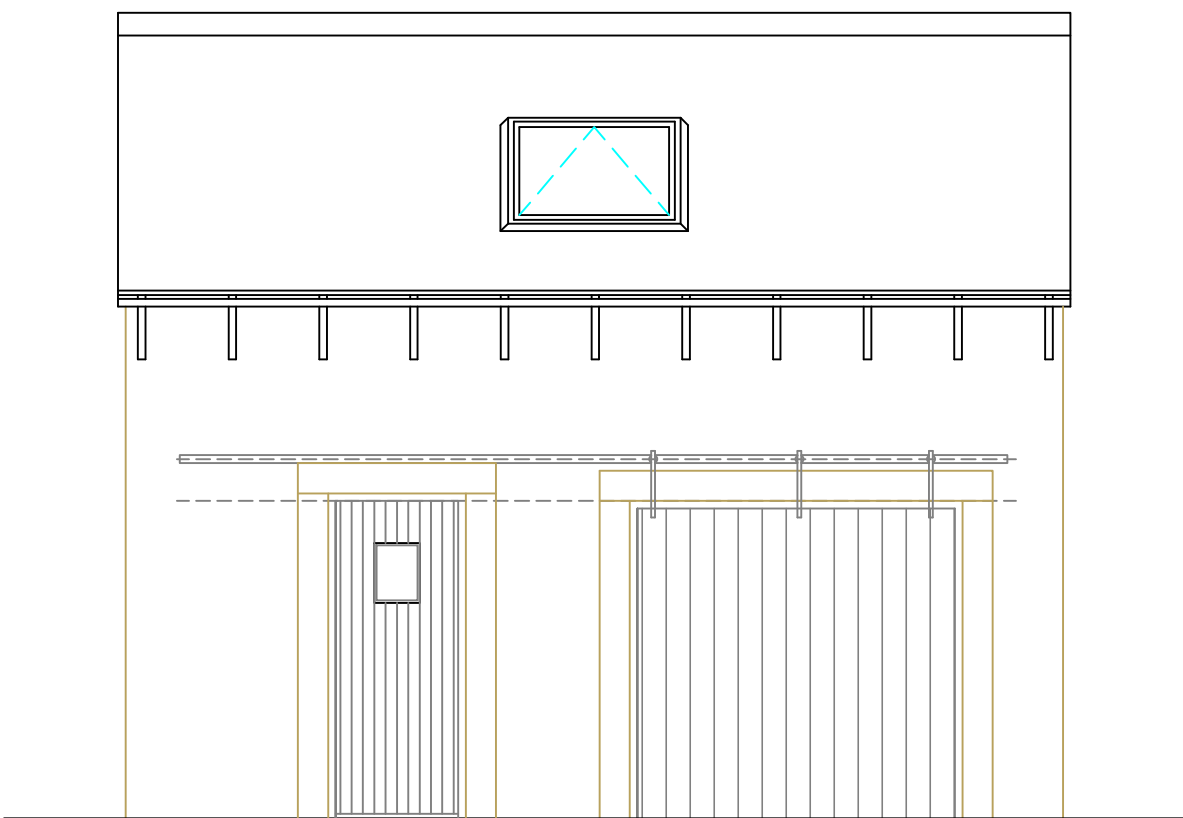

Garage Sketch Section

Plot 6

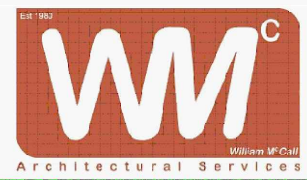Stage :-		S73 Application	
Project Title :-		7 Unit Housing Scheme Proposed Detached House & Garage House (Plot 6)	
Drawing Title :-		Proposed Elevations	
Client :-		Loxley Homes	
Drwg No :-		Date :-	Rev :-
09/23/90	12 of 19	Oct '23	
Scale :-		Drawn:-	Checked :-
1:100 & 1:50 @ A1		SCM	
Site Address :-		Bankwood Mill, Charlesworth, Glossop, SK13 5ES.	
The Old Post Room 34 Chew Valley Road Greenfield Saddleworth OL3 7DA Tel: 01457 871202 www.william-mccall.com			
			
enquiries@william-mccall.com		A7	