



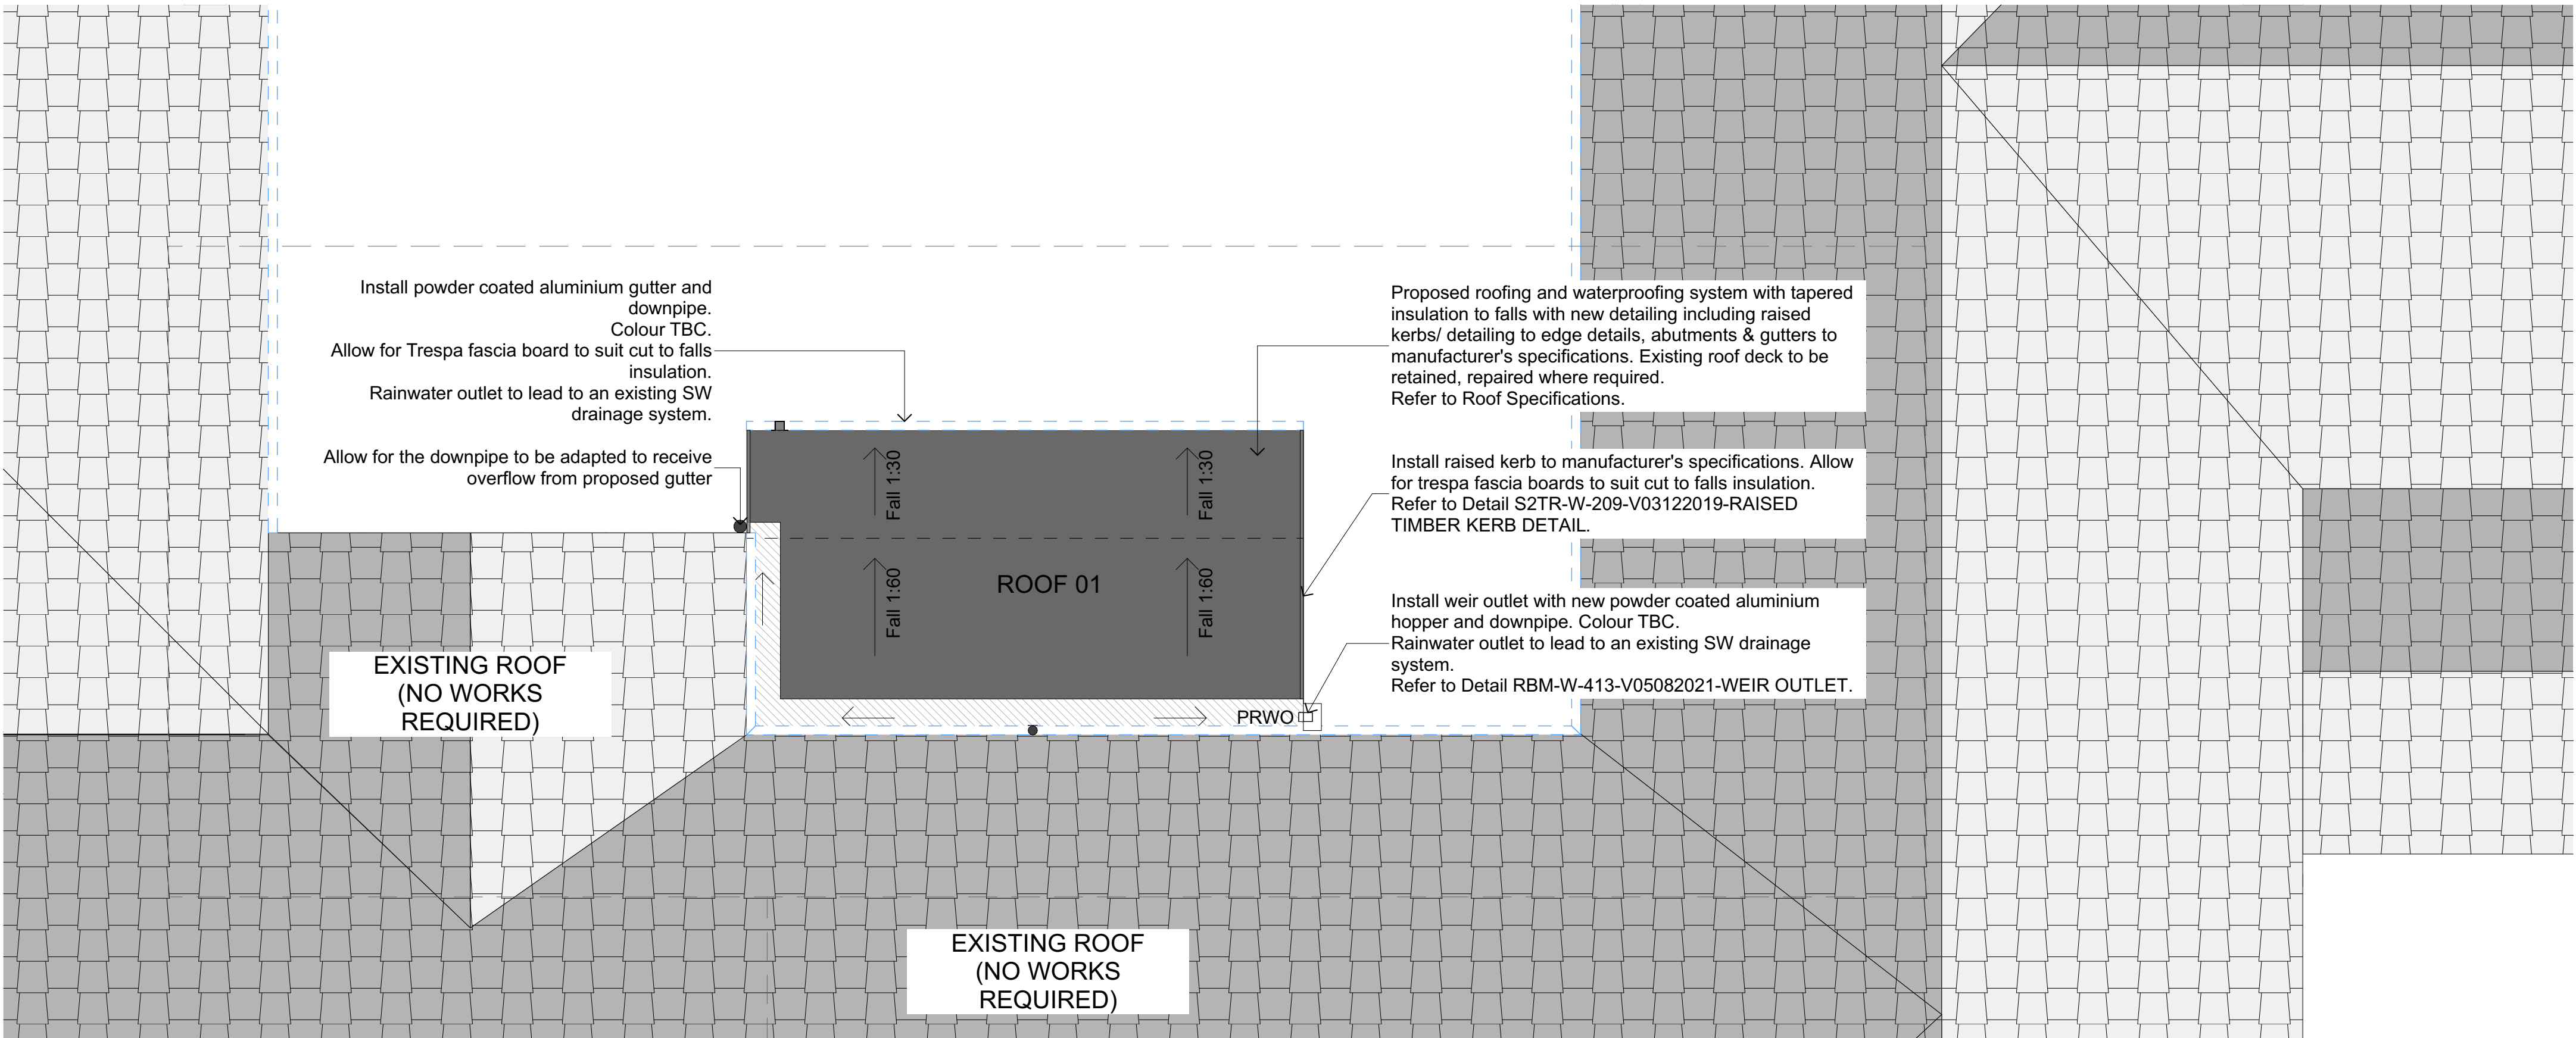


PROPOSED ROOF PLAN 01 -
ZONE 1


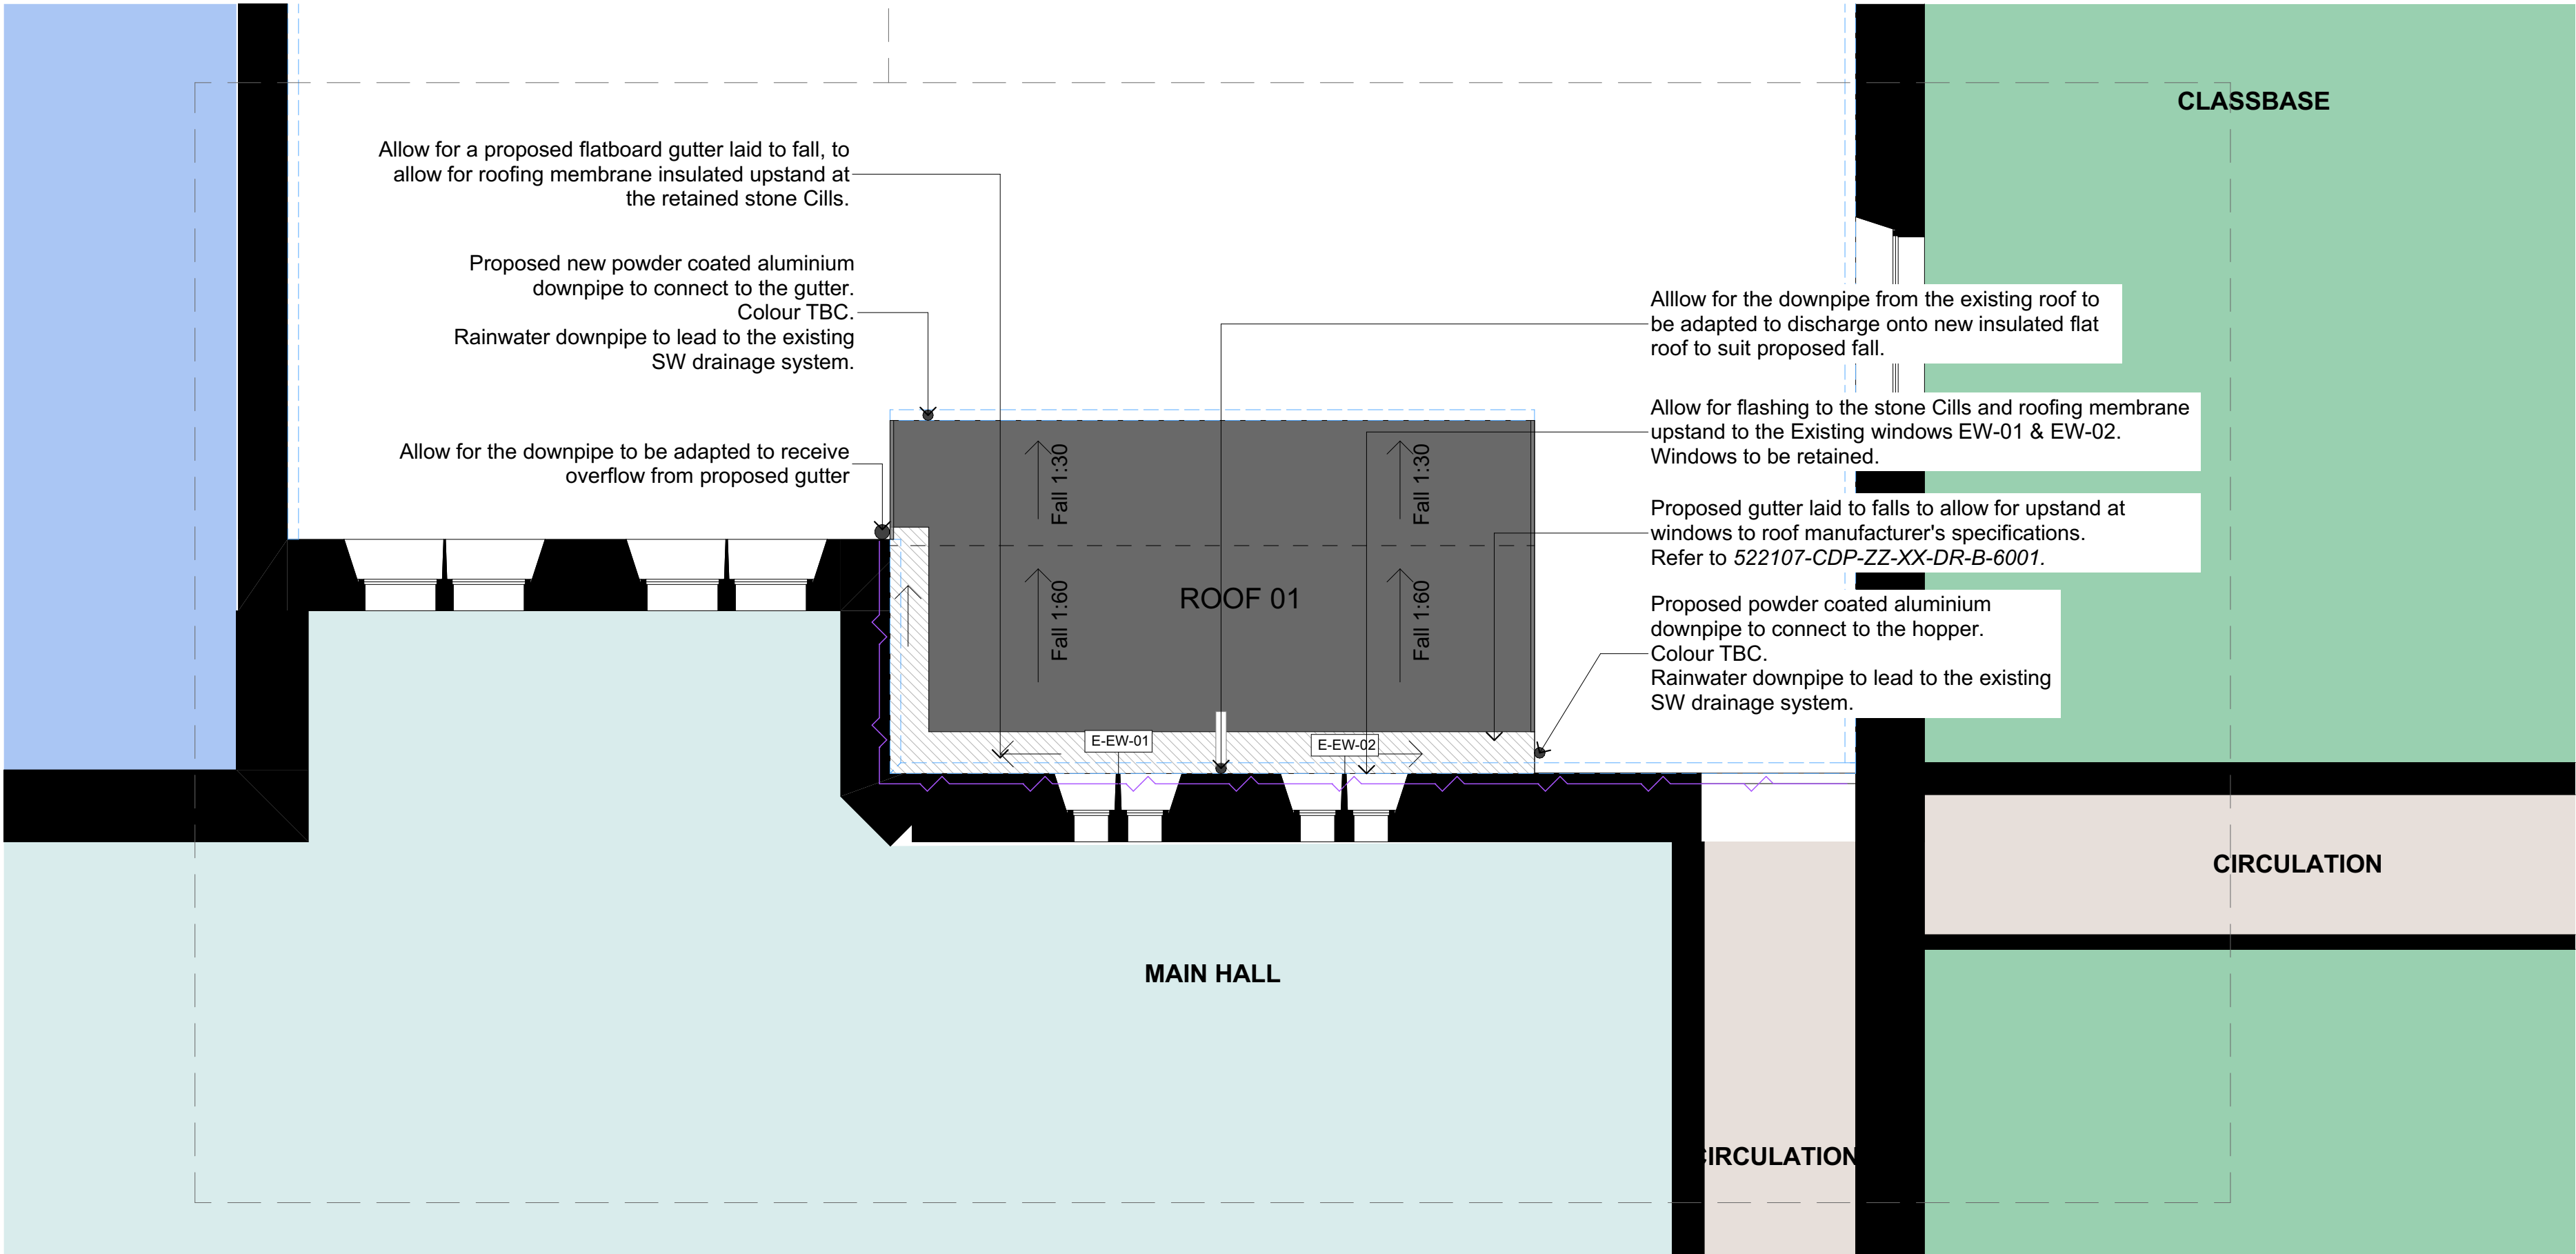


PROPOSED WINDOW PLAN -
ZONE 1

KEY - PROPOSED

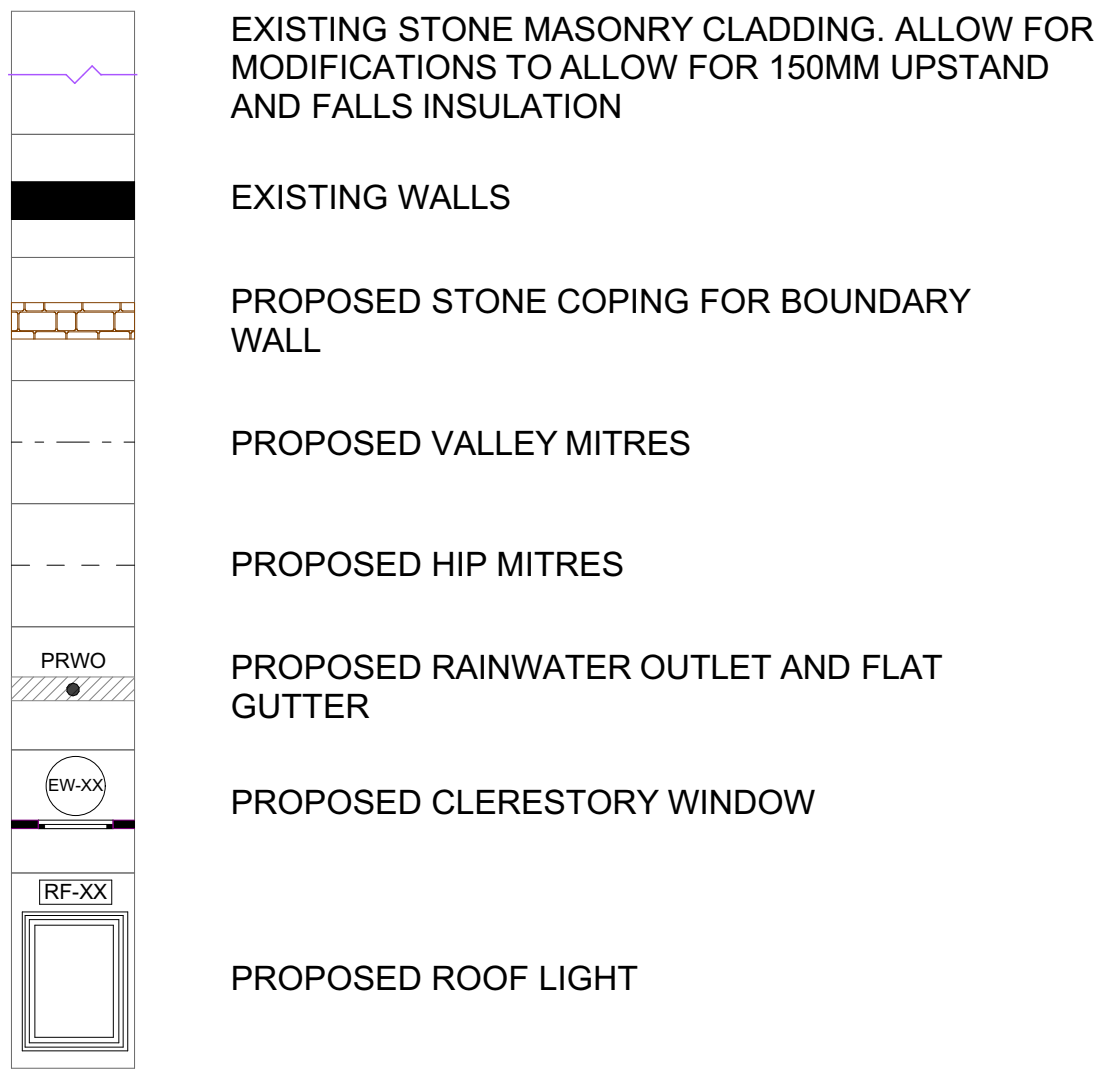

LEGEND - MARKERS

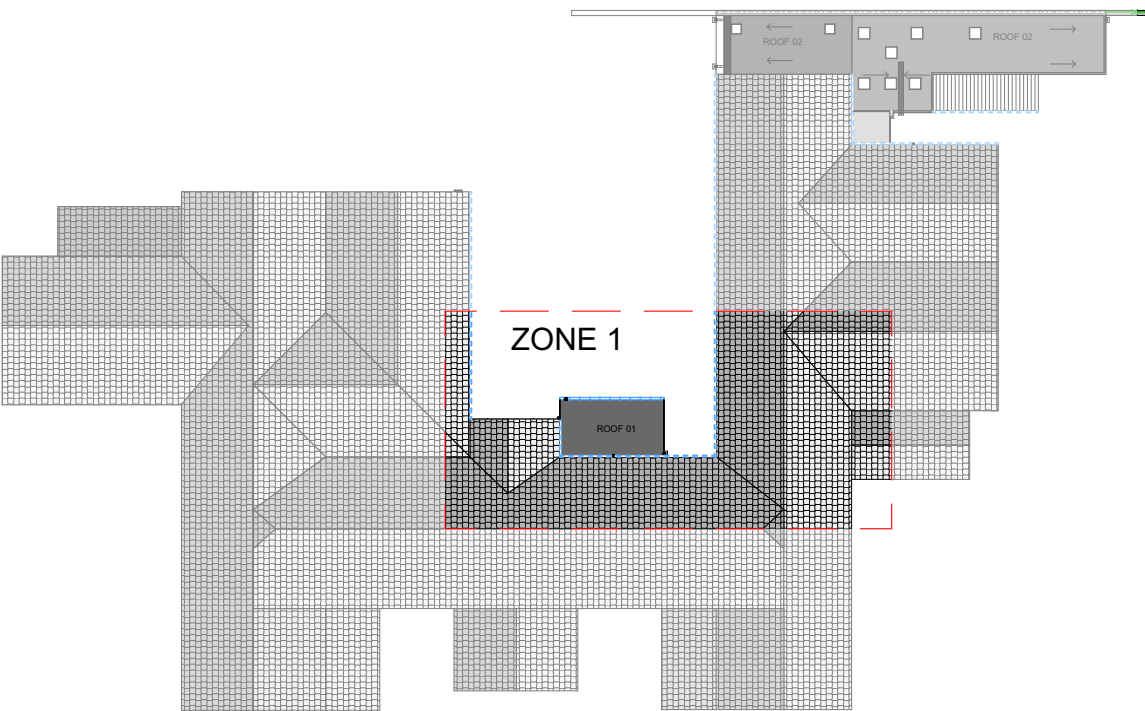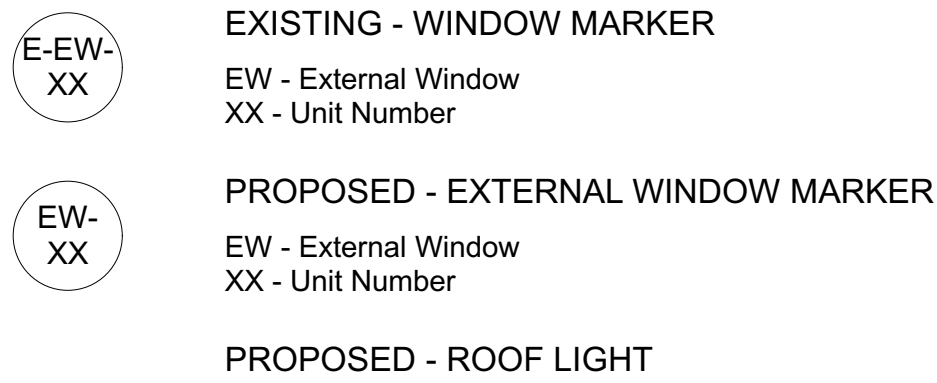

KEY PLAN



Disclaimer.
This drawing is to be read in conjunction with all related drawings. Do not scale from this drawing. All dimensions must be checked and verified on site before commencing any work or producing shop drawings.
This drawing is copyright and remains the property of Concertus Design and Property Consultants. When reproducing this drawing for any purpose, please ensure that Concertus is attributed clearly by either using the company logo, or as follows 'Image produced by Concertus Design & Property Consultants Limited'.

REV	DATE	BY	DESCRIPTION	CHKD
P01	Jan. '23	JS	First Issue.	LMD

2 Friars Bridge Road - Ipswich - Suffolk - IP1 1RR

Project

Buxton Infant School
Buxton
Buxton SK17 6QB

Drawing Title

Proposed Roof 01 Plan

Lead Designer

Mr Joseph Ssemanda

email: joseph.ssemanda@concertus.co.uk

Project Number

522126

Scales

1:50
At A1 Size

Drawn

JS

Chkd

LMD

Date

Jan. '23

Tel: 07850919113

S4-PRICING

Drawing Number

522107-CDP-Z1-XX-DR-B-3002 P01

Project Code - Originator - Volume/System - Level/Location - Type - Role - Number