



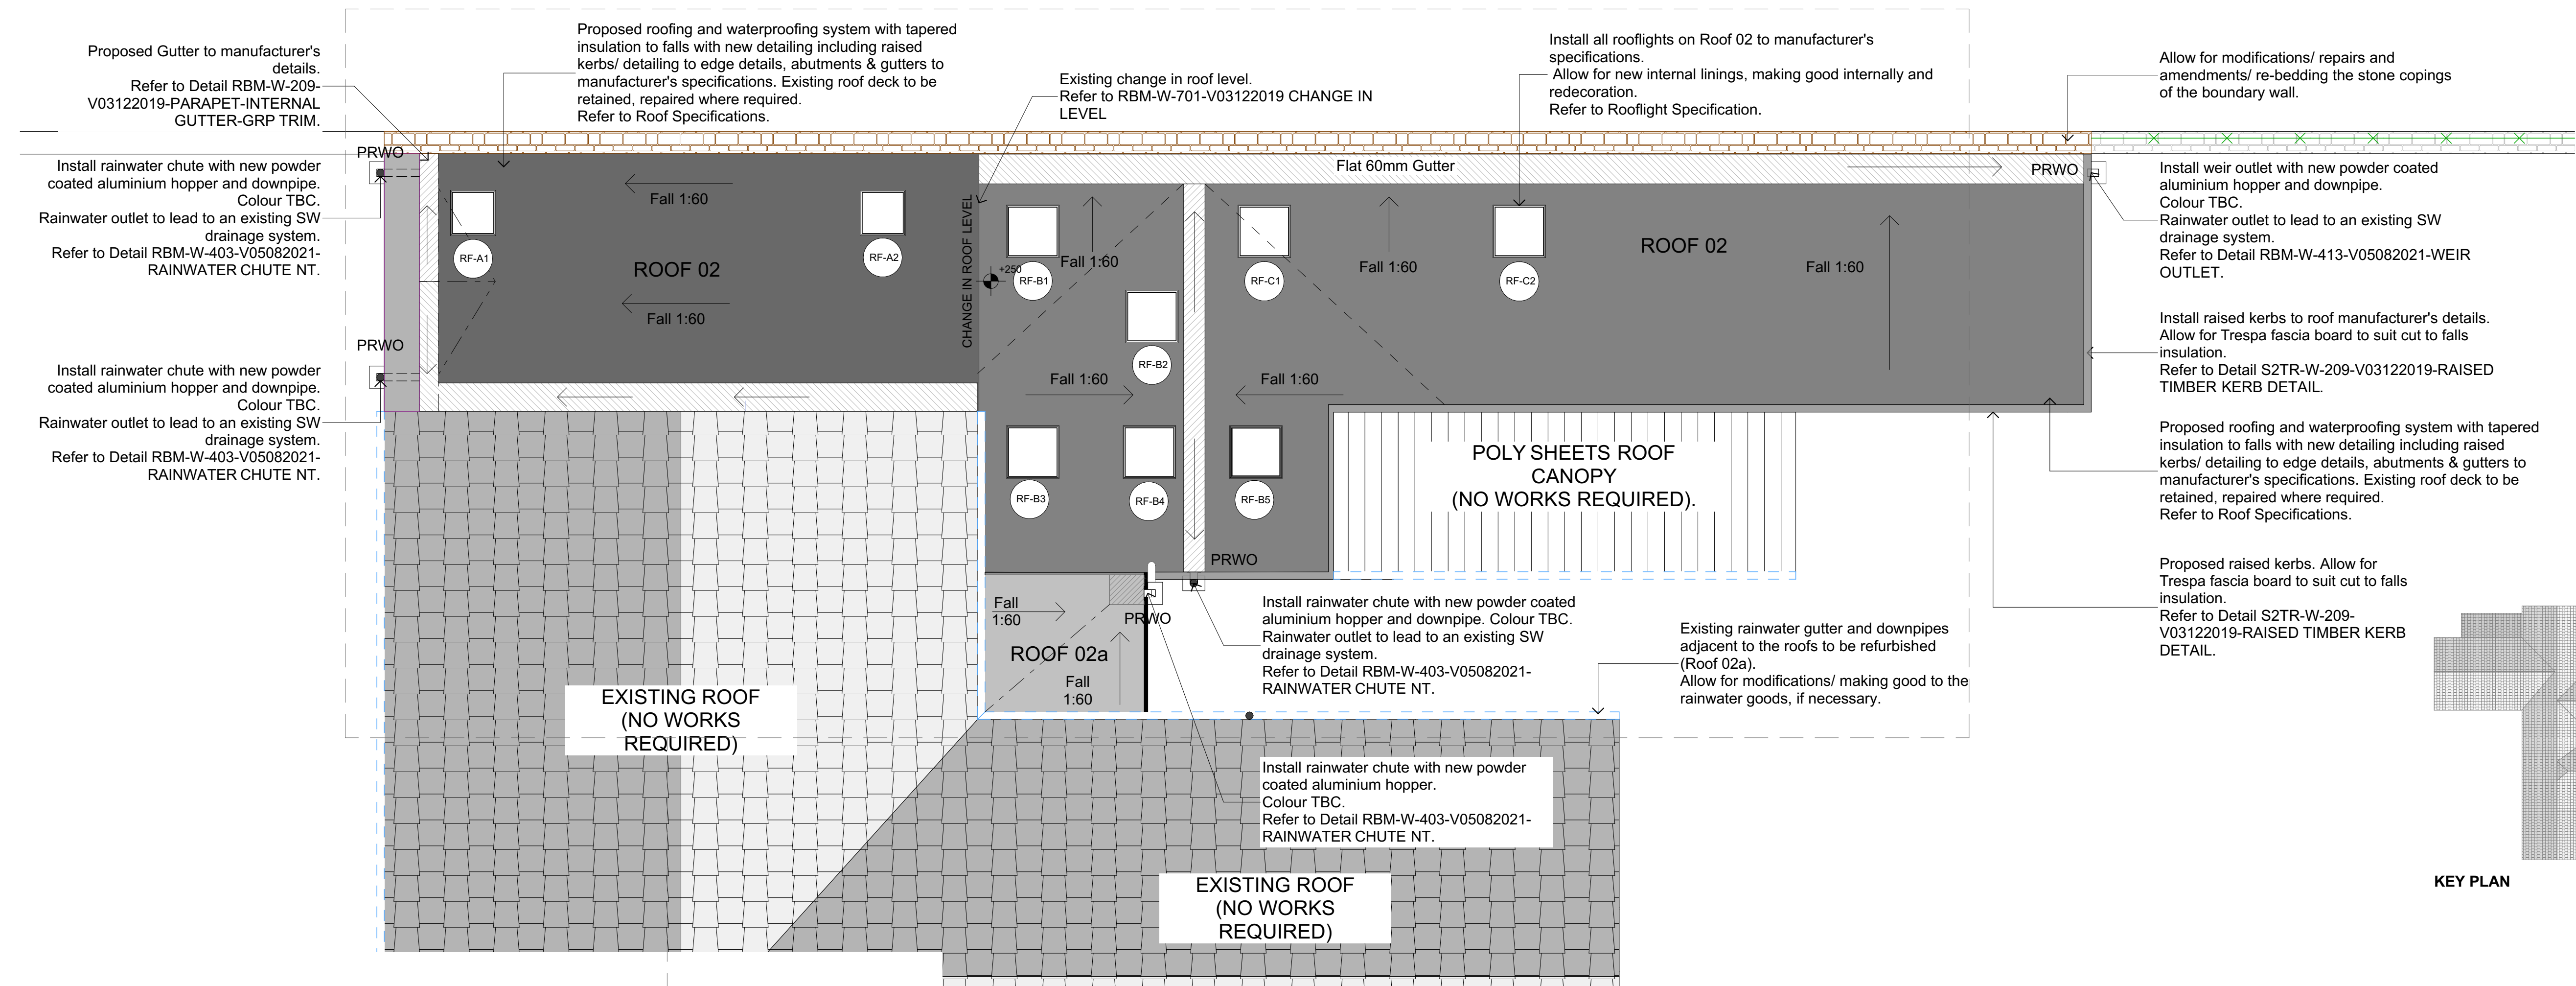

PROPOSED ROOF PLAN 02 & 02a
- ZONE 2

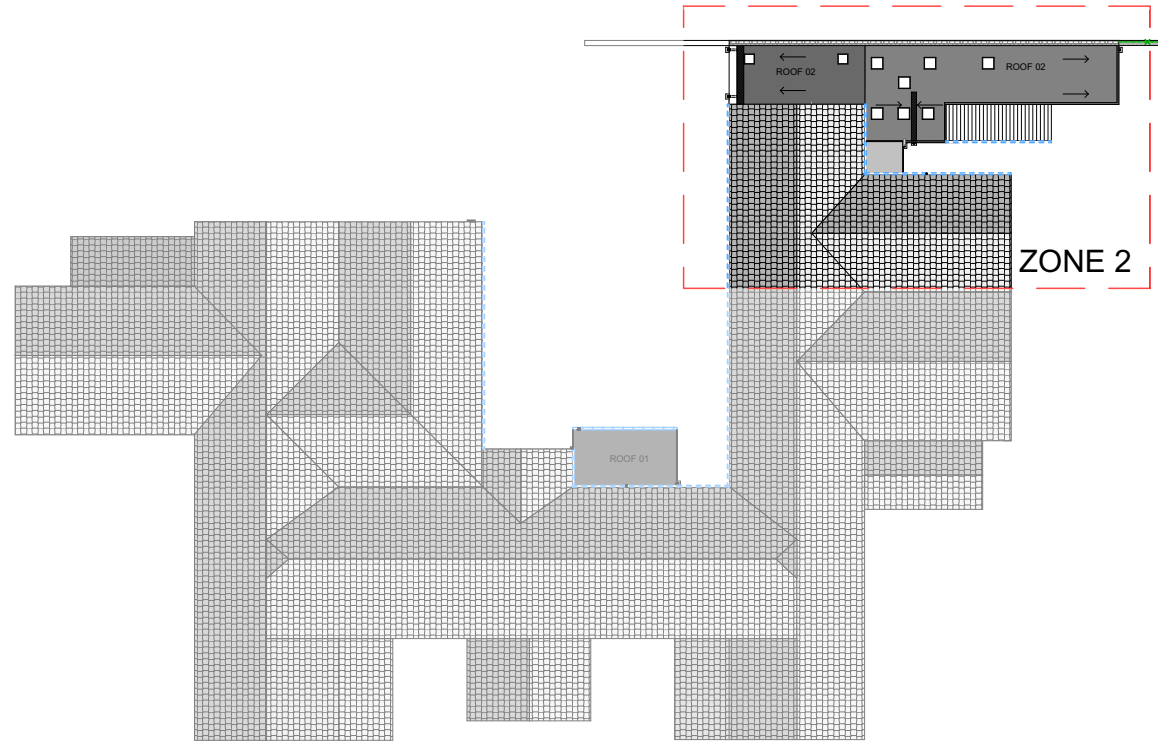

KEY PLAN



Disclaimer.
This drawing is to be read in conjunction with all related drawings. Do not scale from this drawing. All dimensions must be checked and verified on site before commencing any work or producing shop drawings.
This drawing is copyright and remains the property of Concertus Design and Property Consultants. When reproducing this drawing for any purpose, please ensure that Concertus is attributed clearly by either using the company logo, or as follows 'Image produced by Concertus Design & Property Consultants Limited'.


REV	DATE	BY	DESCRIPTION	CHKD
P01	Jan. '23	JS	First Issue.	LMD

KEY - PROPOSED

	EXISTING STONE MASONRY CLADDING. ALLOW FOR MODIFICATIONS TO ALLOW FOR 150MM UPSTAND AND FALLS INSULATION
	EXISTING WALLS
	PROPOSED STONE COPING FOR BOUNDARY WALL
	PROPOSED VALLEY MITRES
	PROPOSED HIP MITRES
	PROPOSED RAINWATER OUTLET AND FLAT GUTTER
	PROPOSED CLERESTORY WINDOW
	PROPOSED ROOF LIGHT

LEGEND - MARKERS

	EXISTING - WINDOW MARKER EW - External Window XX - Unit Number
	PROPOSED - EXTERNAL WINDOW MARKER EW - External Window XX - Unit Number
	PROPOSED - ROOF LIGHT

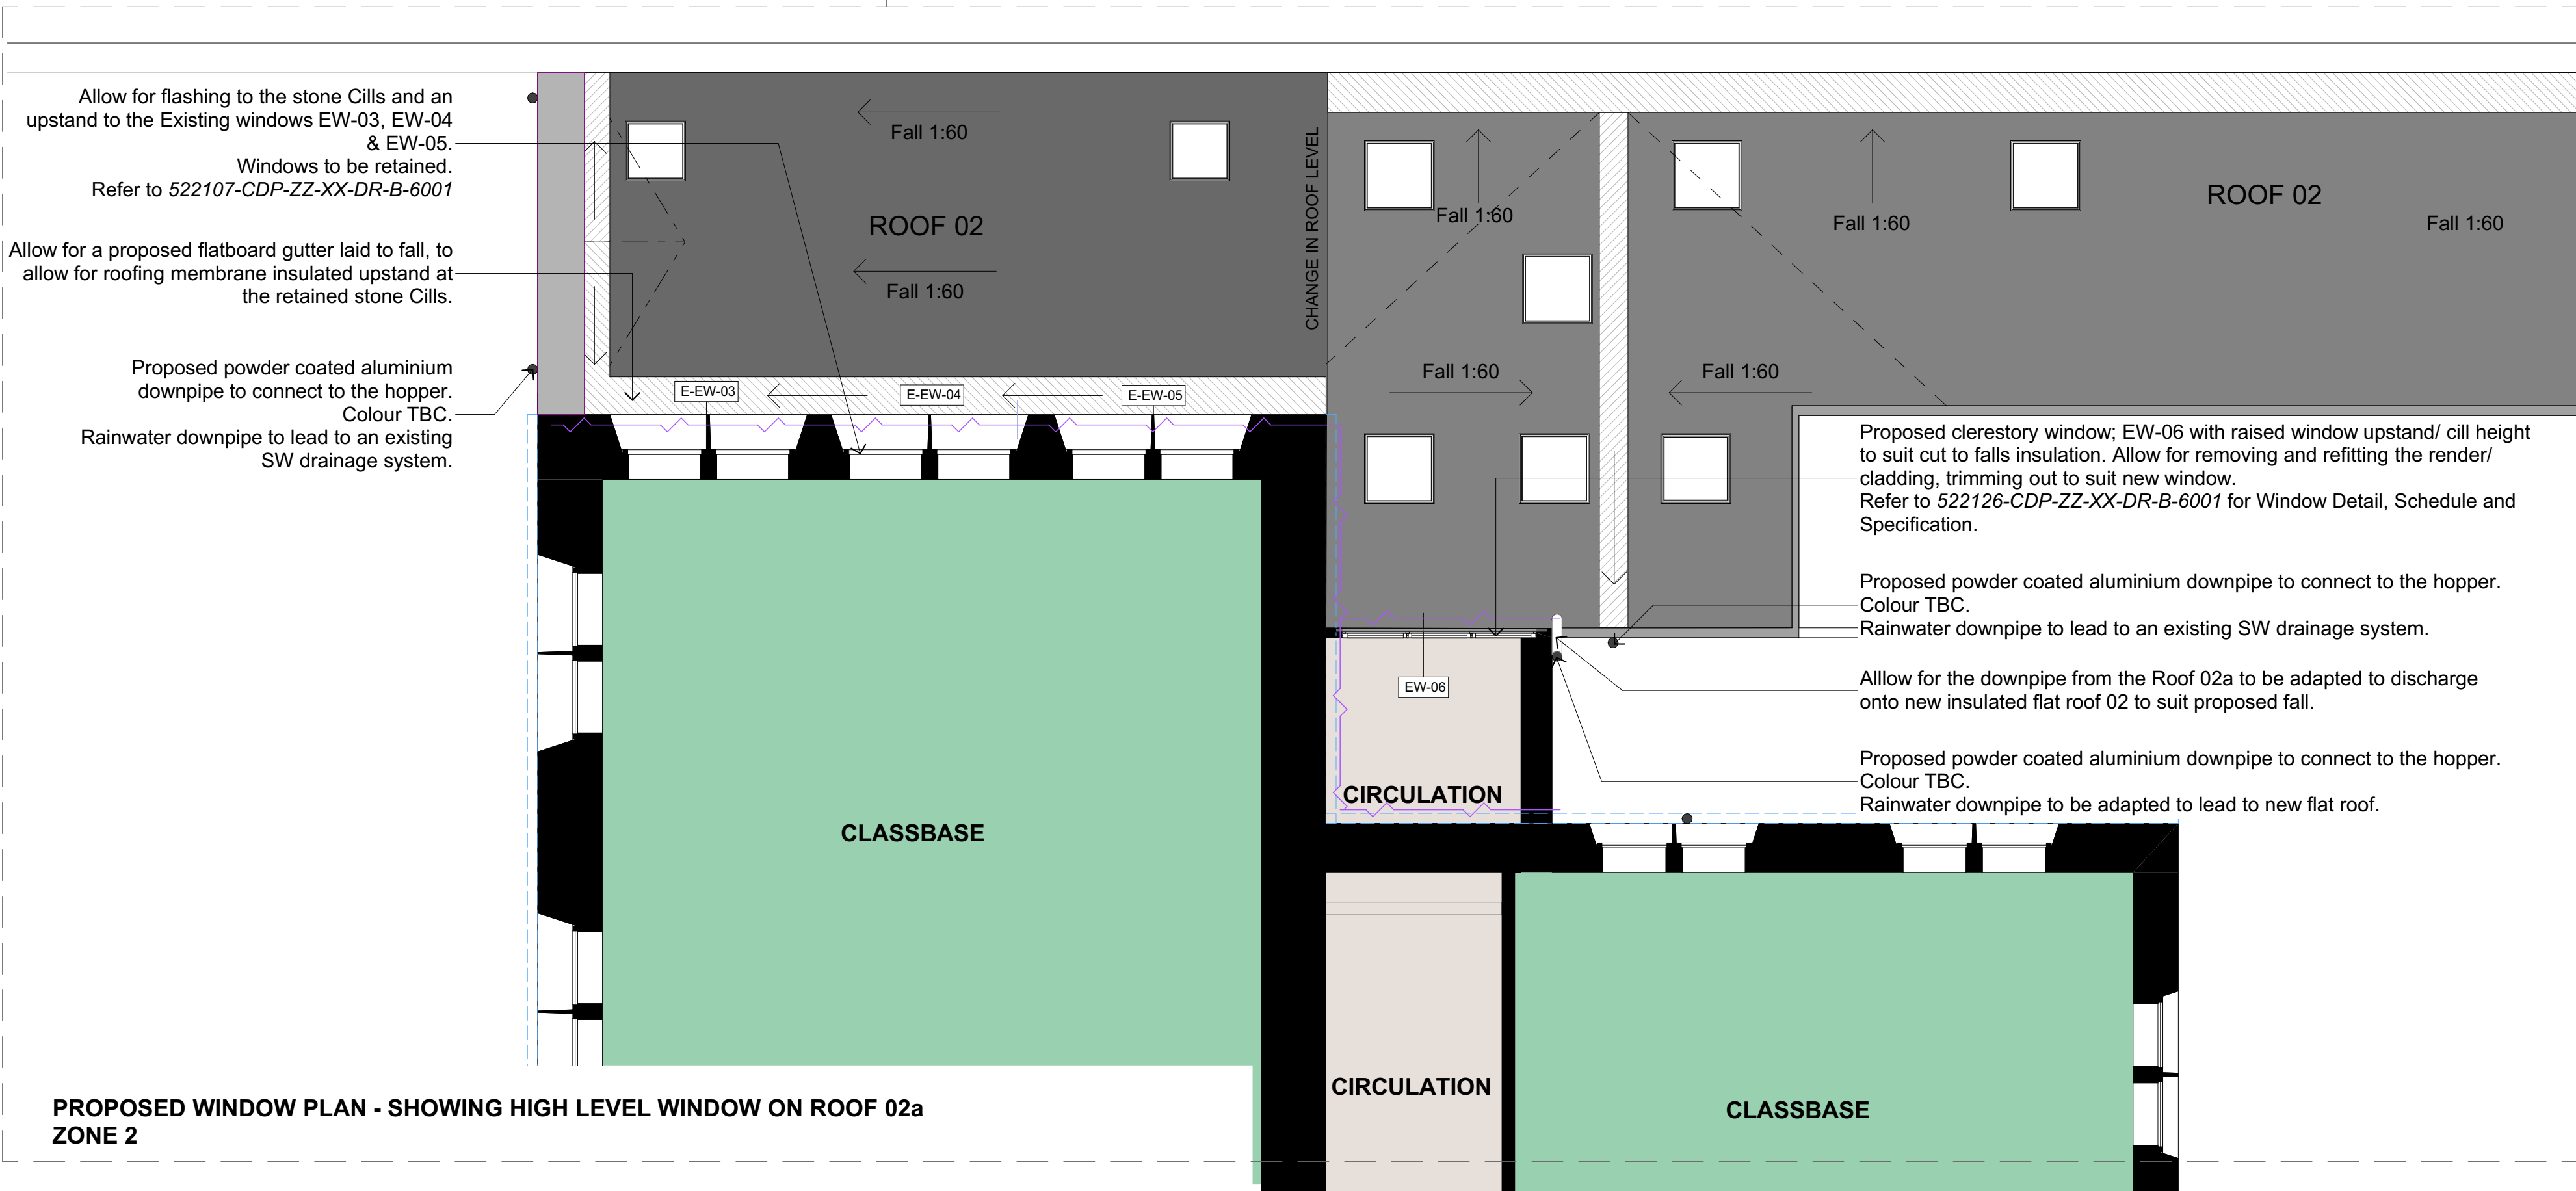

PROPOSED WINDOW PLAN - SHOWING HIGH LEVEL WINDOW ON ROOF 02a
ZONE 2

2 Friars Bridge Road - Ipswich - Suffolk - IP1 1RR

Project
Buxton Infant School
Buxton
Buxton SK17 6QB

Project Number
522126

Scales
1:50
At A1 Size

Drawing Title
Proposed Roof 02 & 02a Plan

Lead Designer
Mr Joseph Ssemanda

email: joseph.ssemanda@concertus.co.uk

Date
Jan. '23

Tel: 07850919113

Drawing Number
522107-CDP-Z2-XX-DR-B-3002 P01

Project Code - Originator - Volume/System - Level/Location - Type - Role - Number