



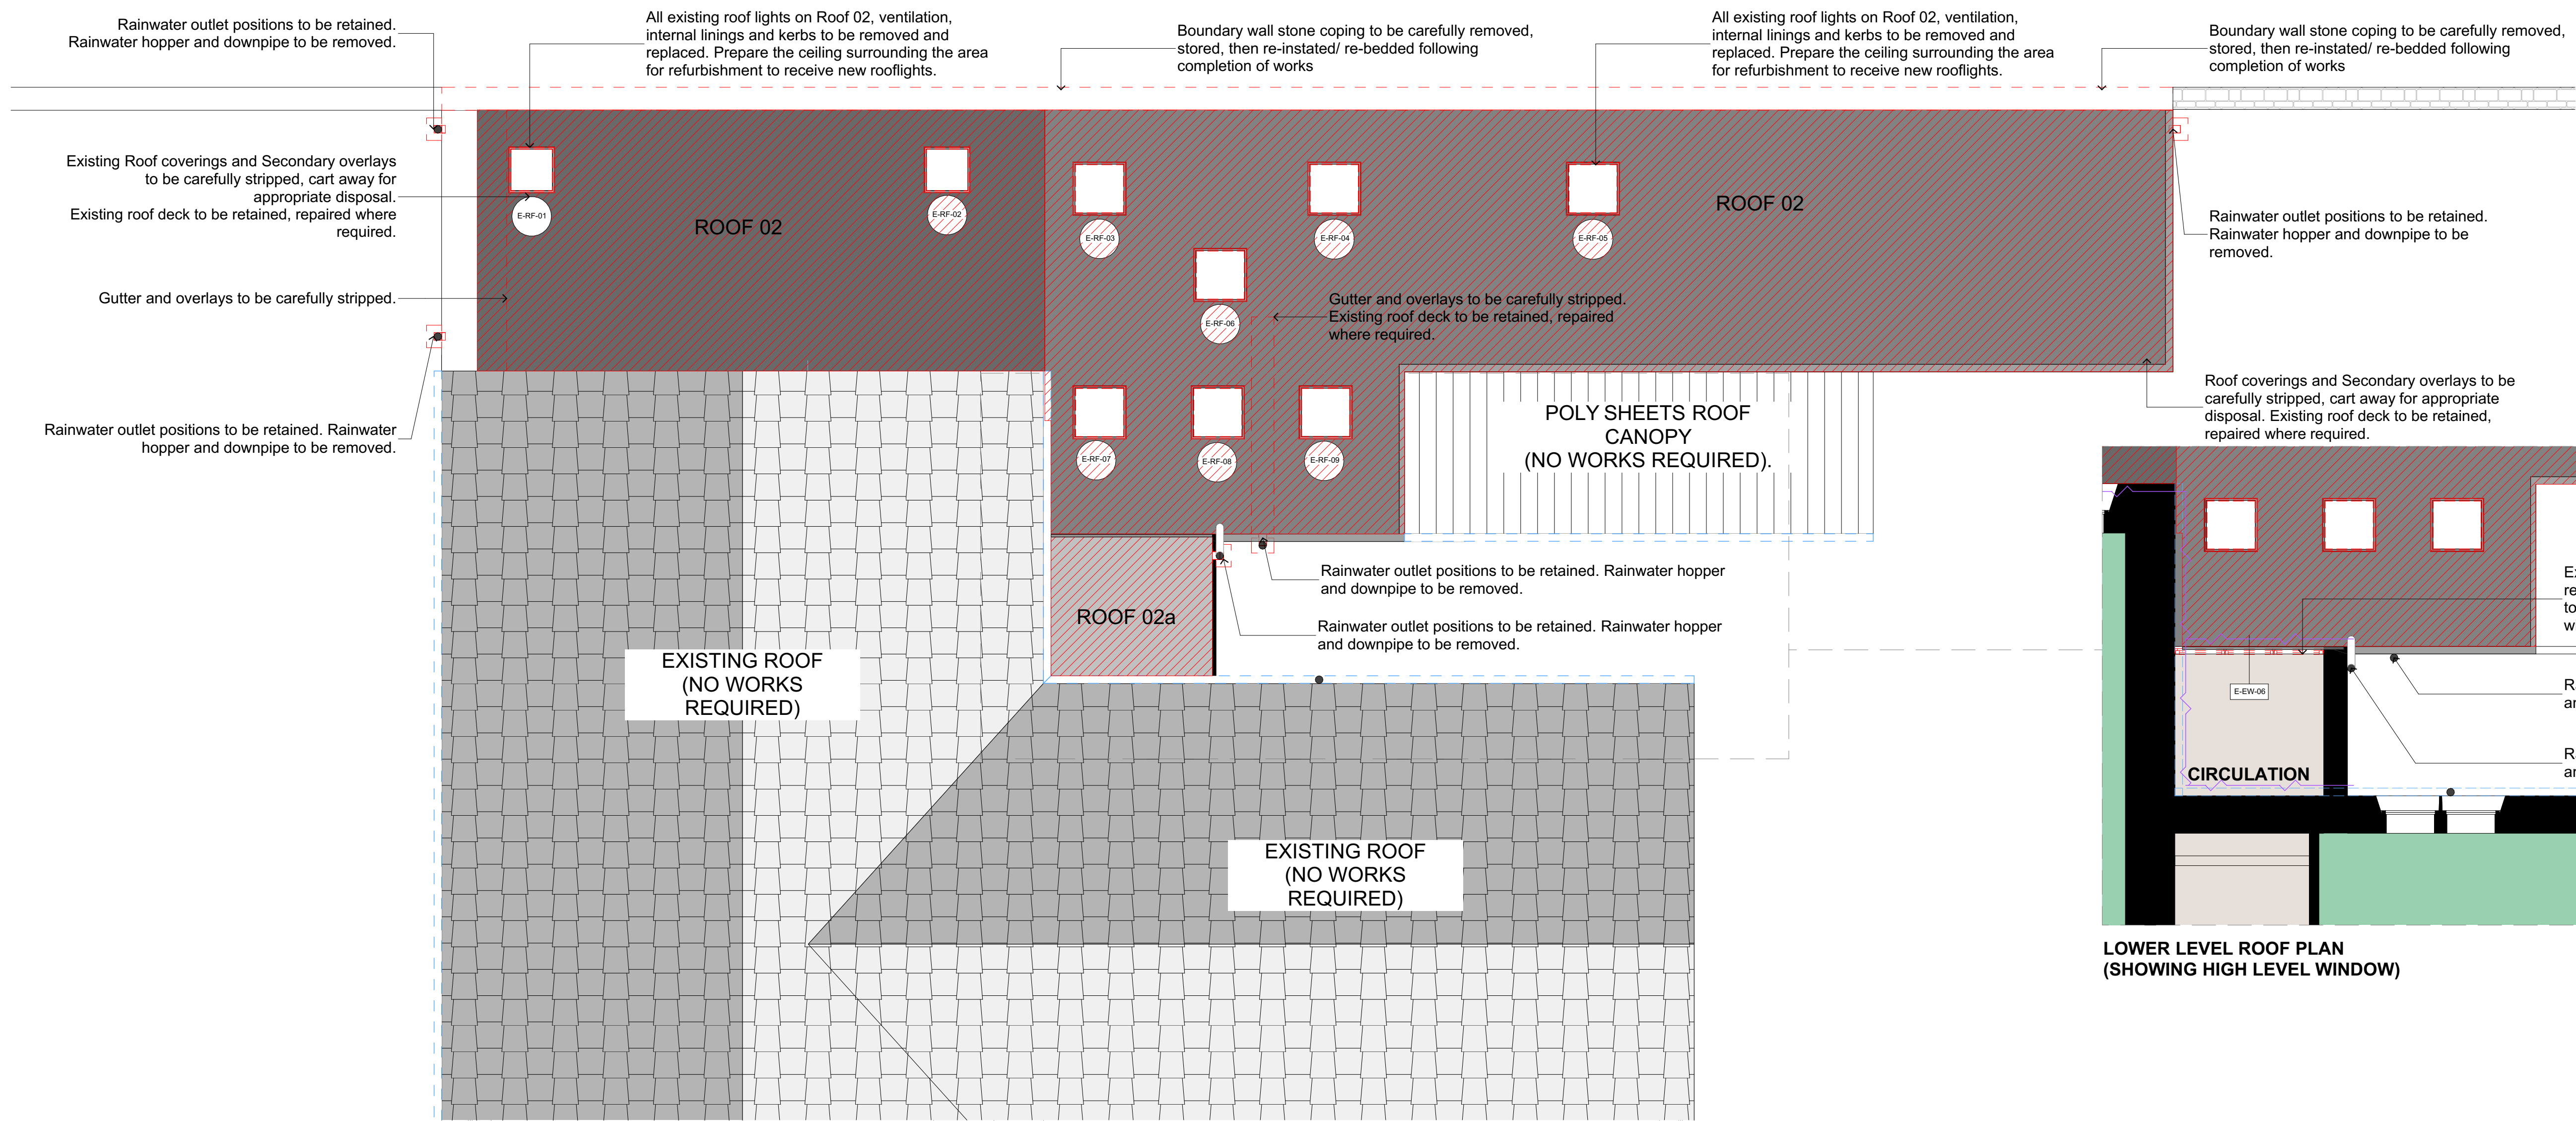

DEMOLITION ROOF PLAN 02 & 02a - ZONE 2

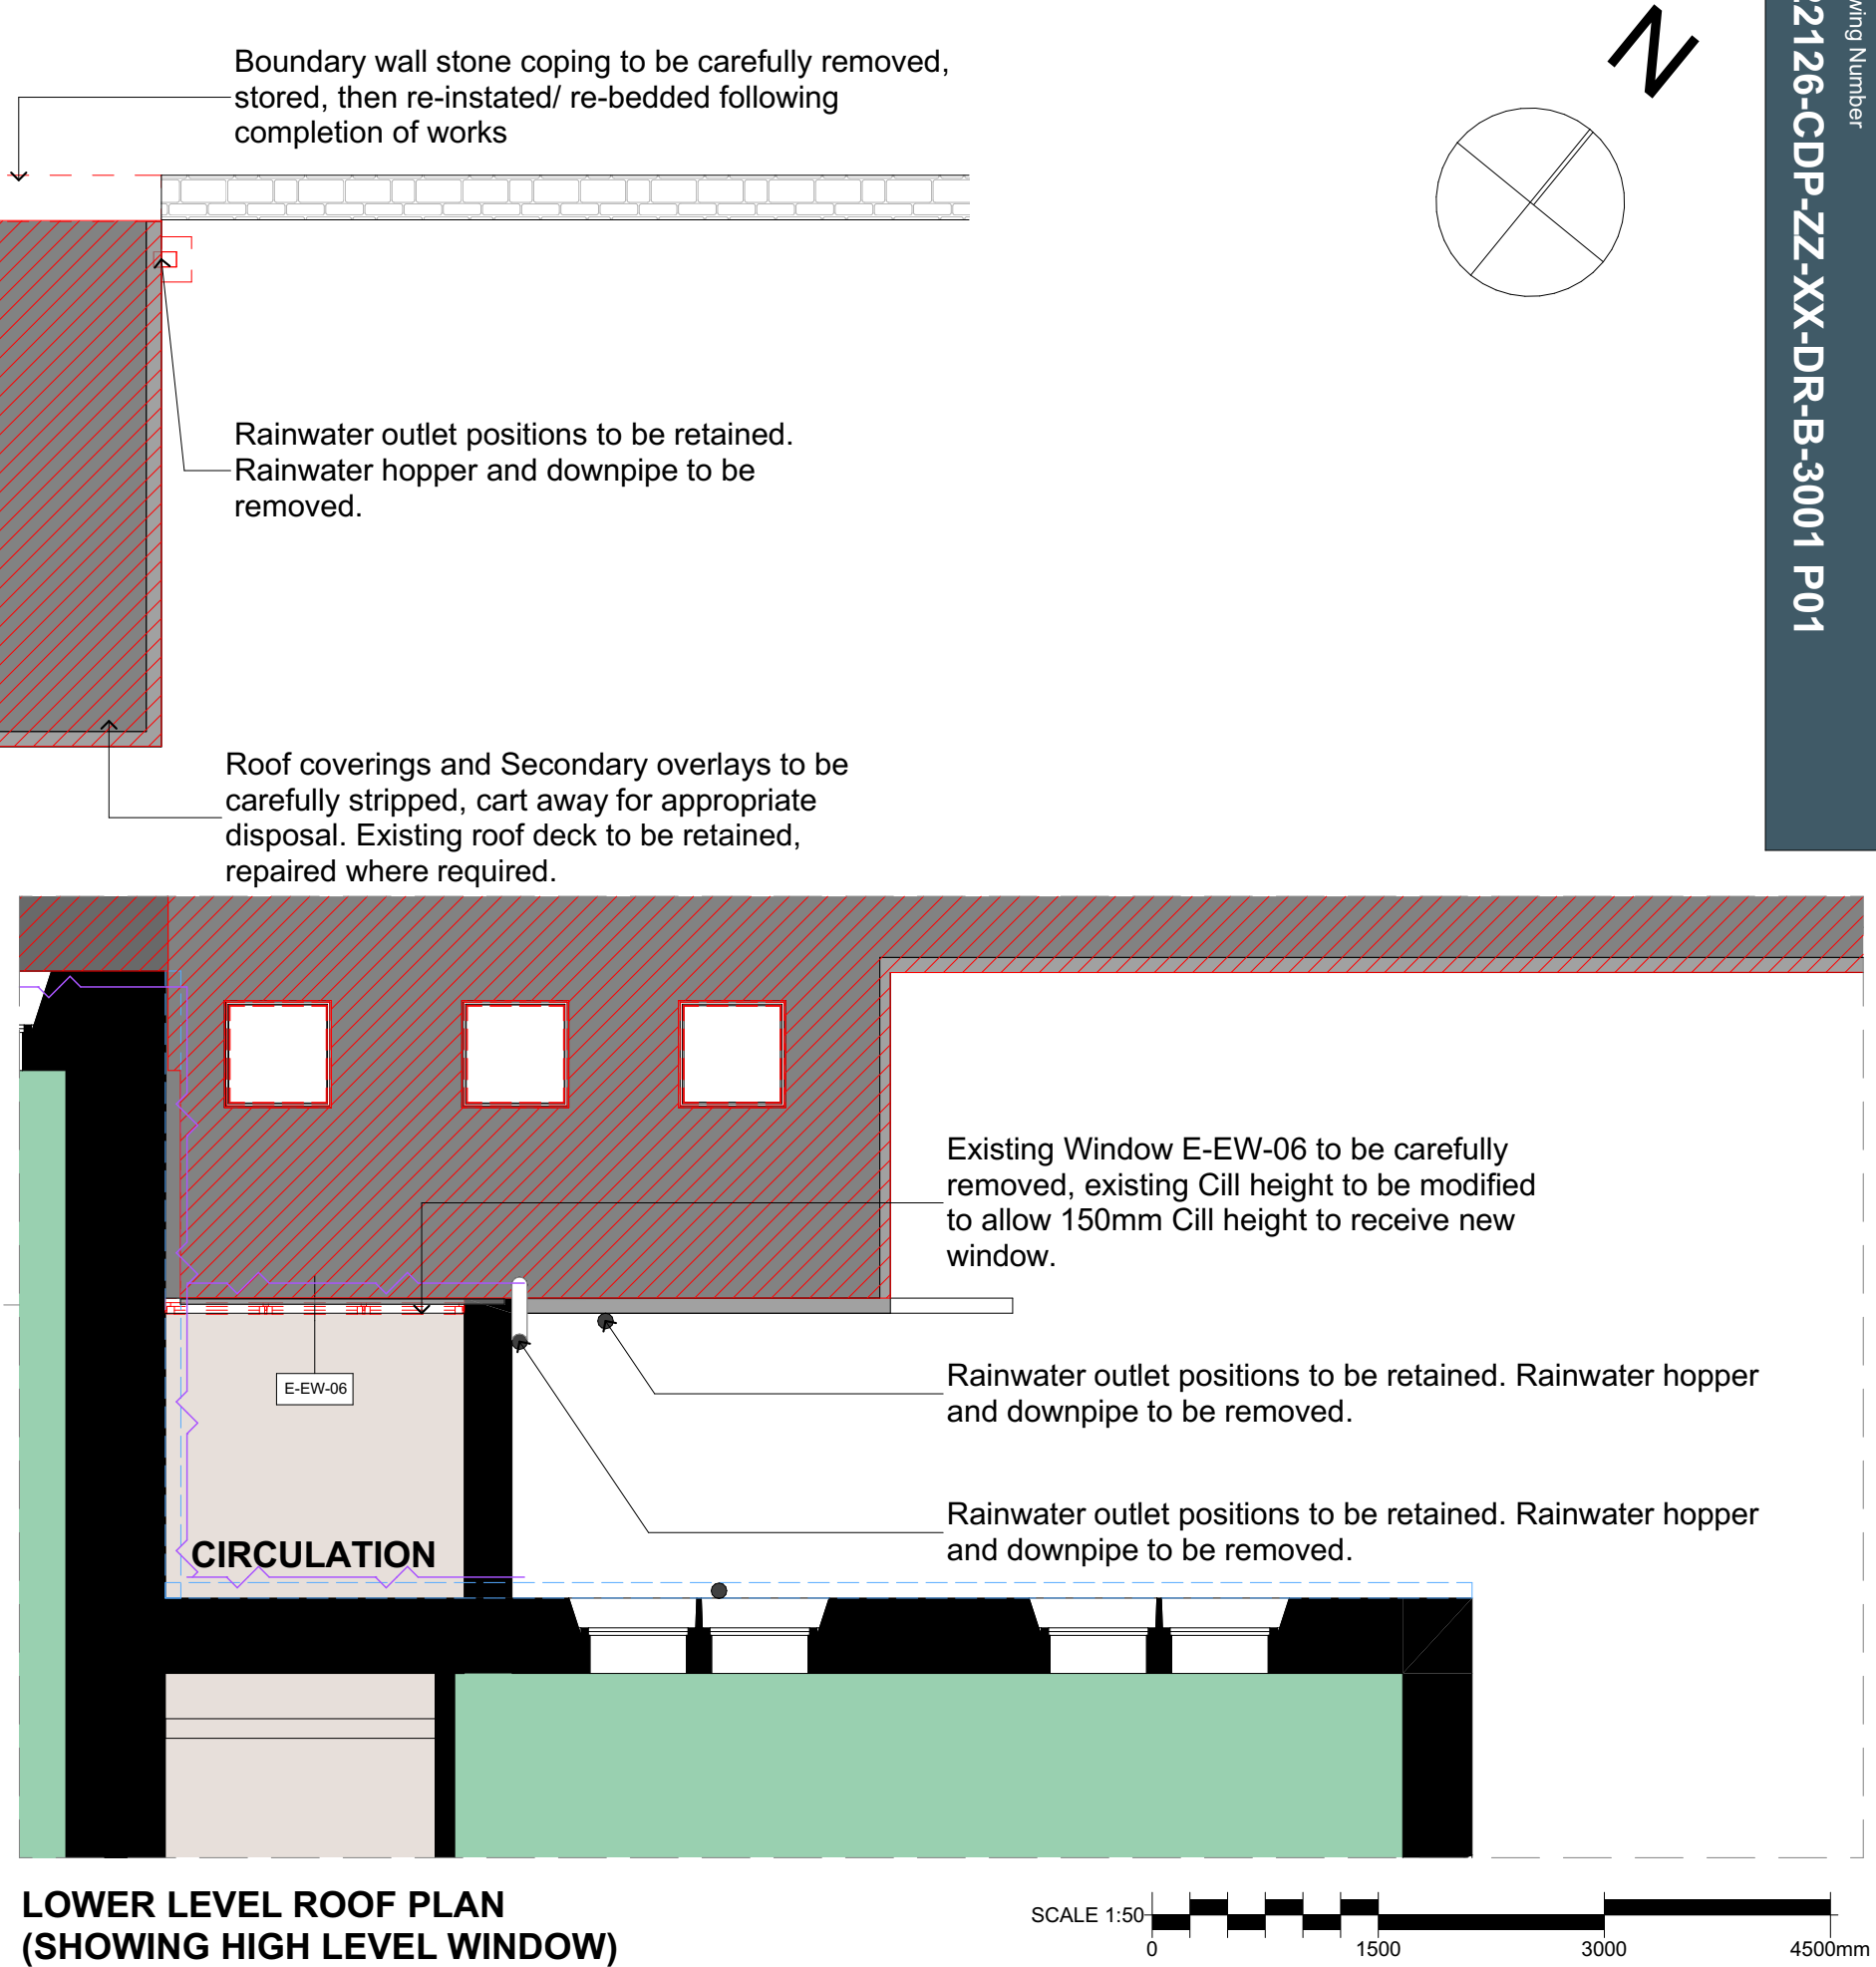

LOWER LEVEL ROOF PLAN
(SHOWING HIGH LEVEL WINDOW)


SCALE 1:50
0 1500 3000 4500mm

Disclaimer.
This drawing is to be read in conjunction with all related drawings. Do not scale from this drawing. All dimensions must be checked and verified on site before commencing any work or producing shop drawings.
This drawing is copyright and remains the property of Concertus Design and Property Consultants. When reproducing this drawing for any purpose, please ensure that Concertus is attributed clearly by either using the company logo, or as follows 'Image produced by Concertus Design & Property Consultants Limited'.


REV	DATE	BY	DESCRIPTION	CHKD
P01	Jan. '23	JS	First Issue.	LMD

KEY - DEMOLITIONS

- EXISTING STONE MASONRY CLADDING TO BE RETAINED. AREAS TO BE MODIFIED TO ALLOW FOR UPSTAND AND FALLS INSULATION
- RAINWATER OUTLET AND GUTTER/ GOODS TO BE REMOVED - EXISTING OUTLETS POSITIONS TO BE RETAINED.
- ALL MATERIALS TO BE CAREFULLY REMOVED, CART AWAY AND APPROPRIATELY DISPOSED OFF.
- EXISTING ROOF COVERING AND SECONDARY OVERLAYS TO BE CAREFULLY STRIPPED, REMOVED AND APPROPRIATELY DISCARD.
- EXISTING CLERESTORY WINDOWS TO BE CAREFULLY REMOVED.
- ROOF LIGHTS TO BE REMOVED, INTERNAL LININGS TO BE REMOVED.

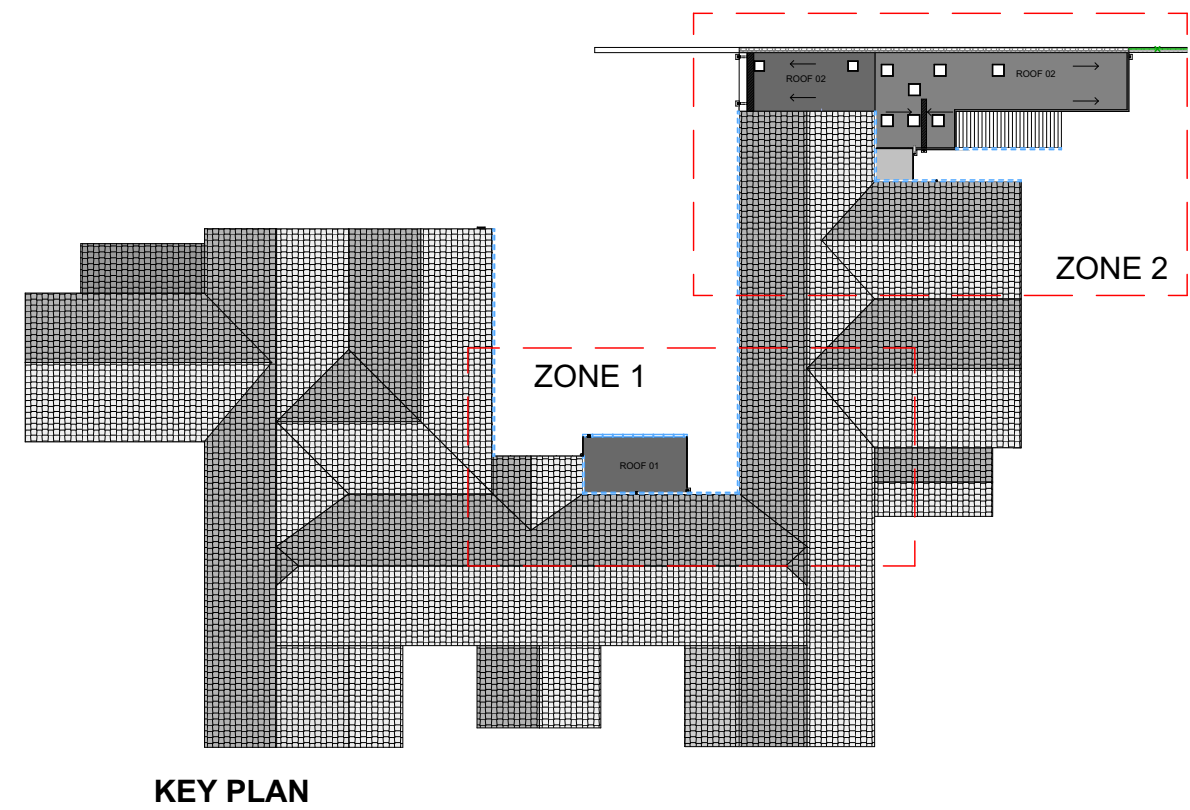

KEY PLAN

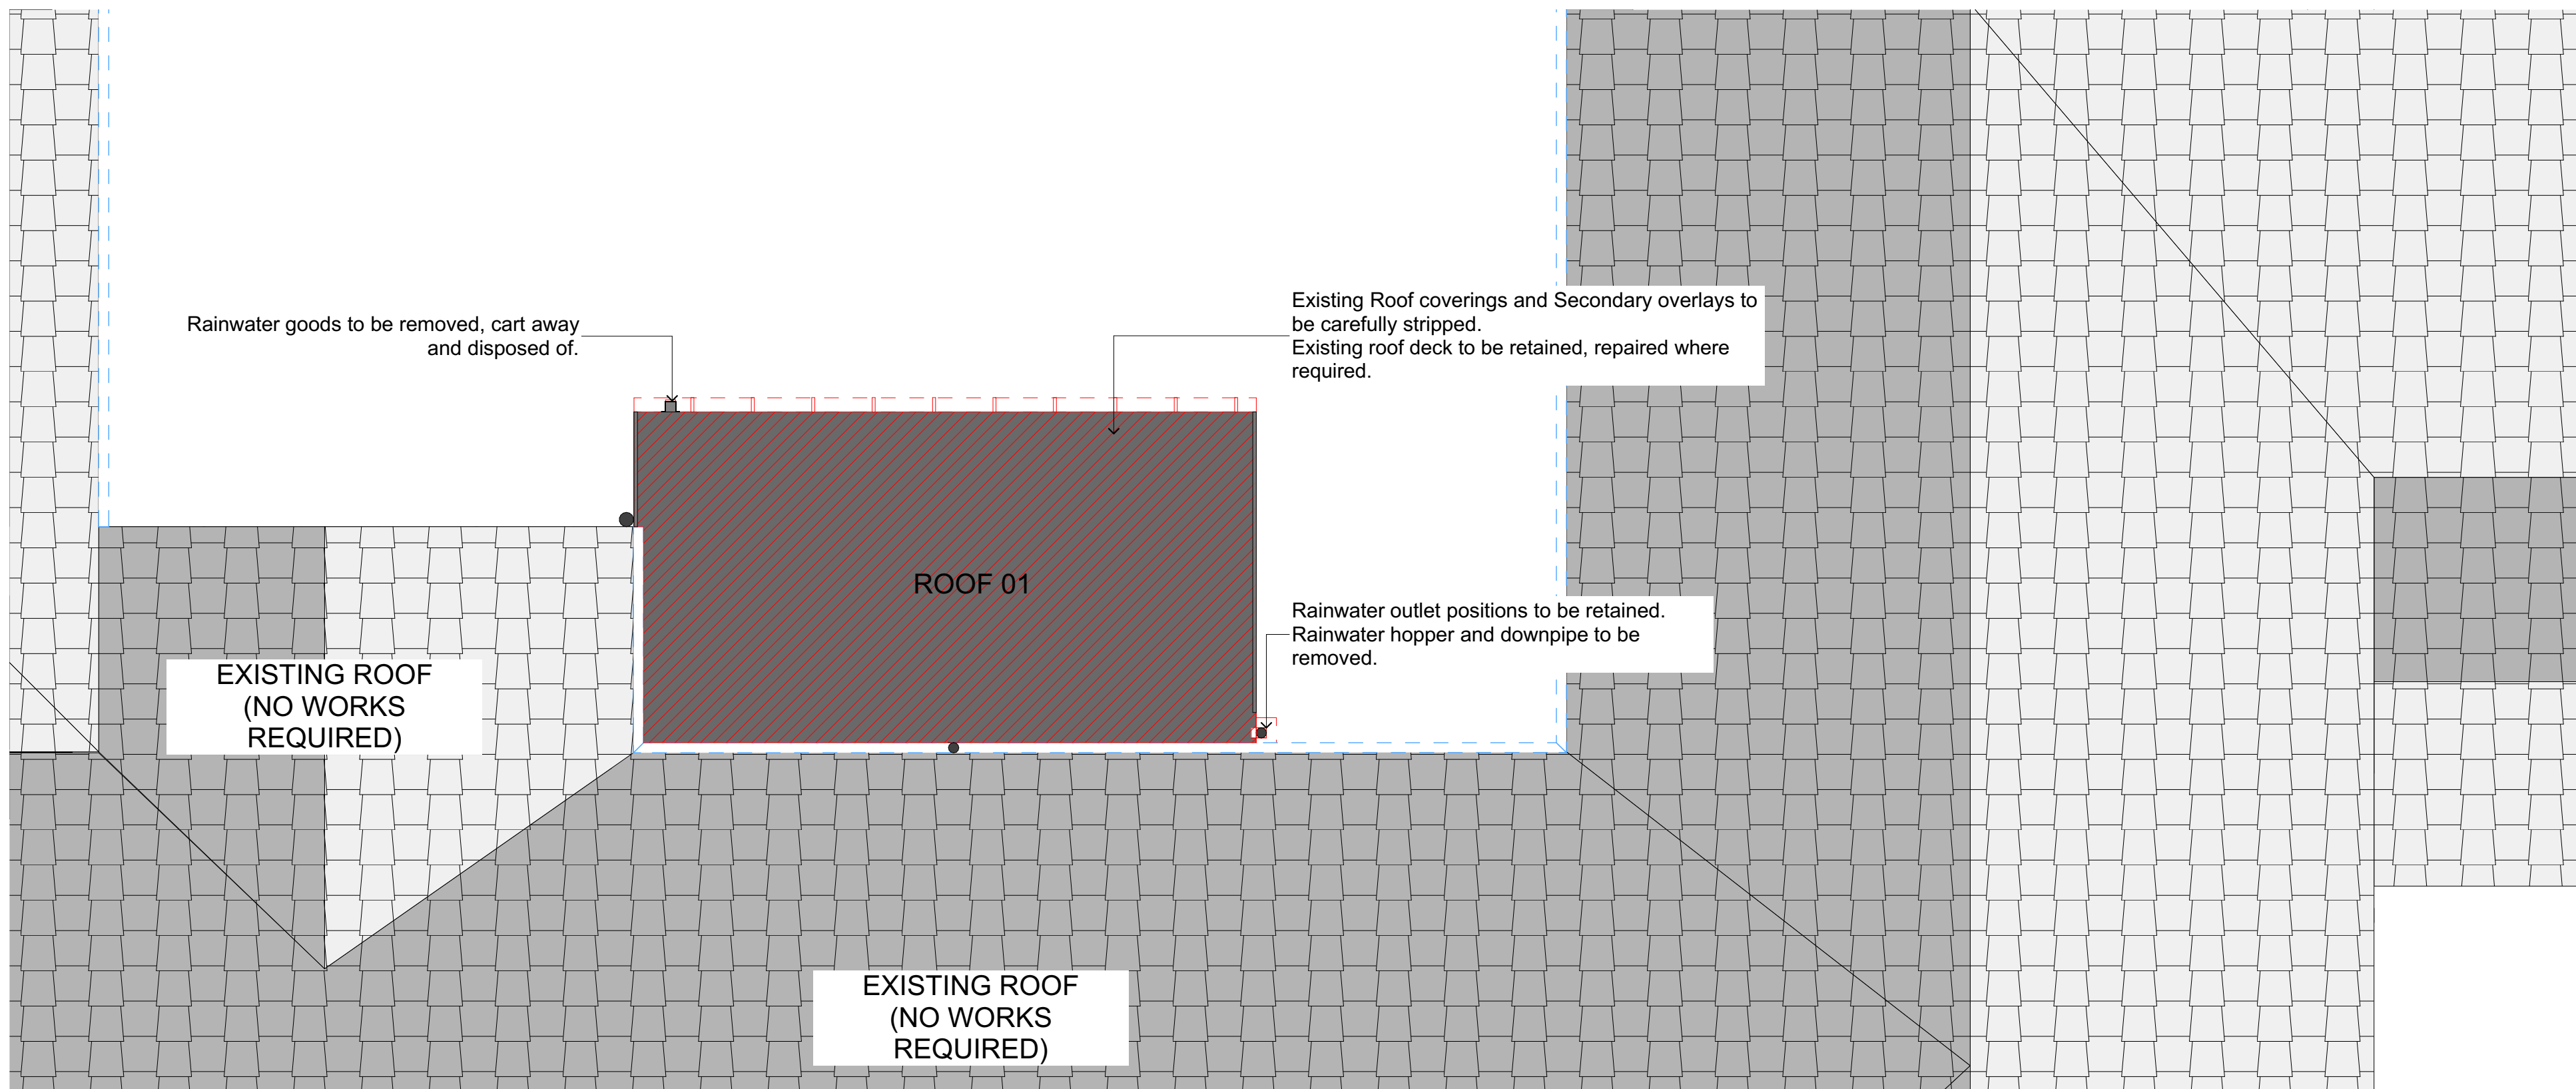

DEMOLITION ROOF PLAN 01 - ZONE 1

2 Friars Bridge Road - Ipswich - Suffolk - IP1 1RR

Project
Buxton Infant School
Buxton
Buxton SK17 6QB

Project Number
522126

Scales
1:50
At A1 Size

Drawing Title
Demolition Roof Plan

Lead Designer
Mr Joseph Ssemanda

Date
Jan. '23

email: joseph.ssemanda@concertus.co.uk

Tel: 07850919113

S4-PRICING

Drawing Number
522126-CDP-ZZ-XX-DR-B-3001 P01

Project Code - Originator - Volume/System - Level/Location - Type - Role - Number