




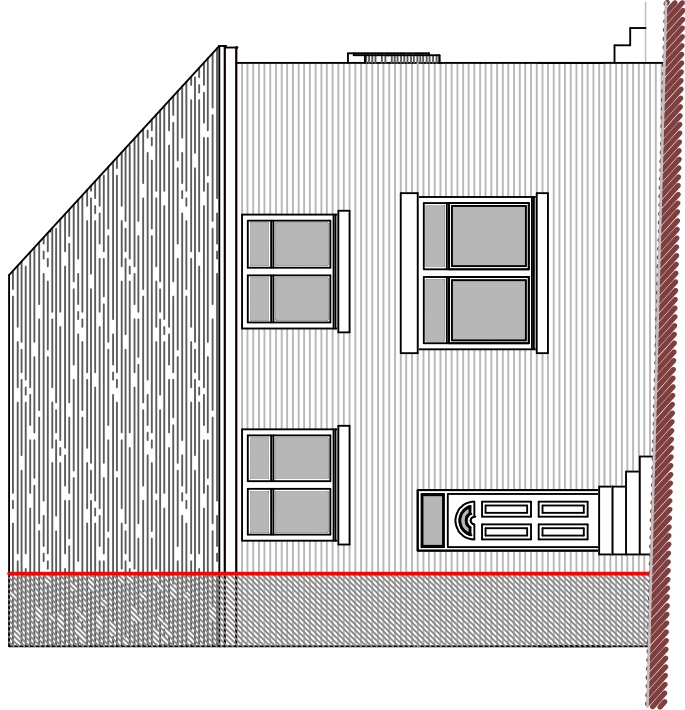


Front Elevation

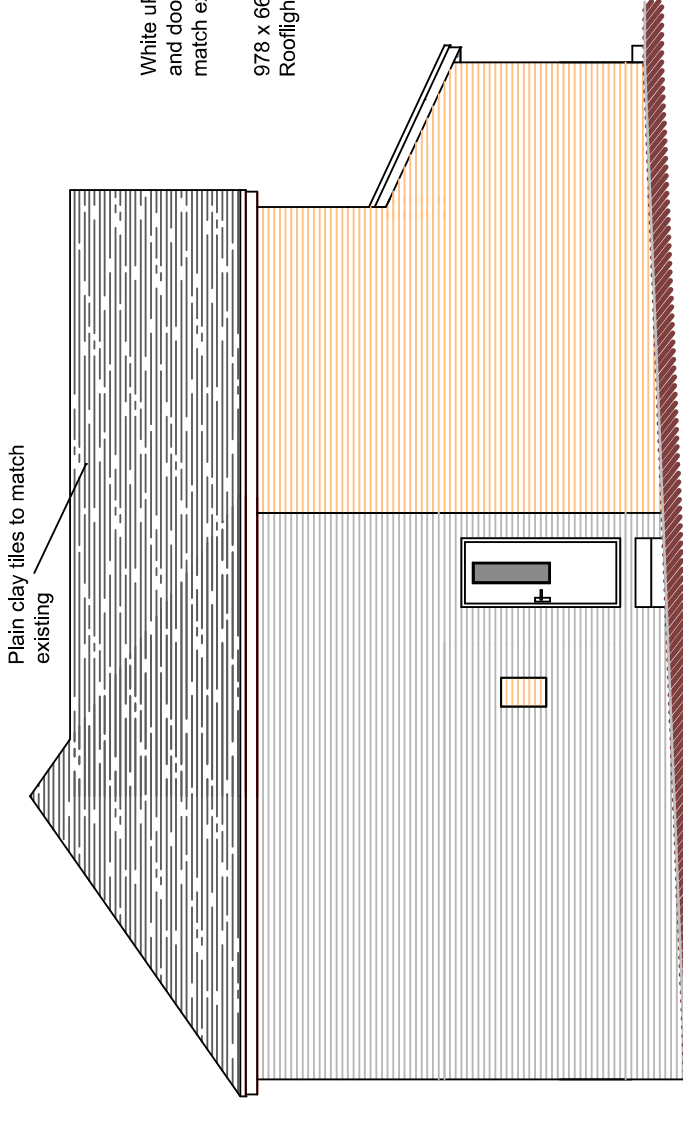



Side Elevation

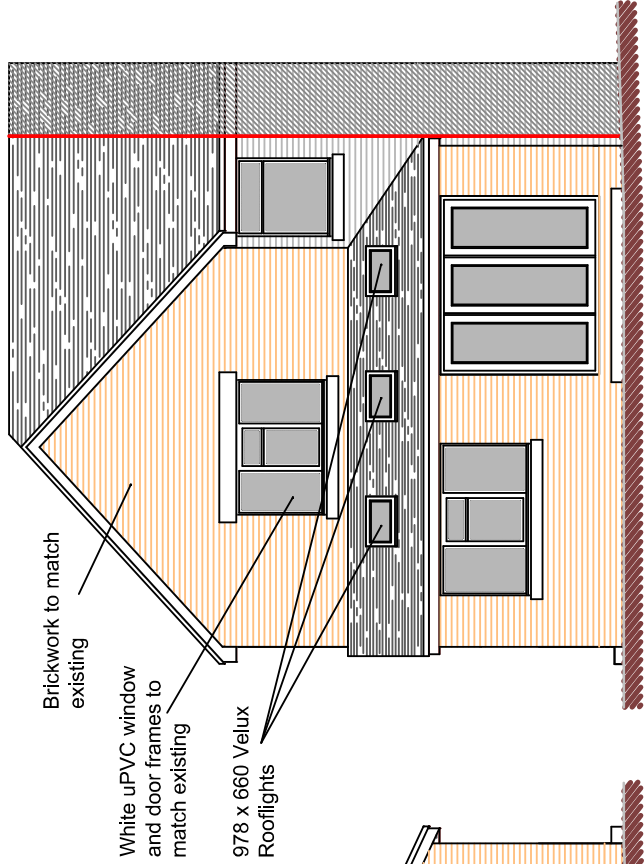

Rear Elevation

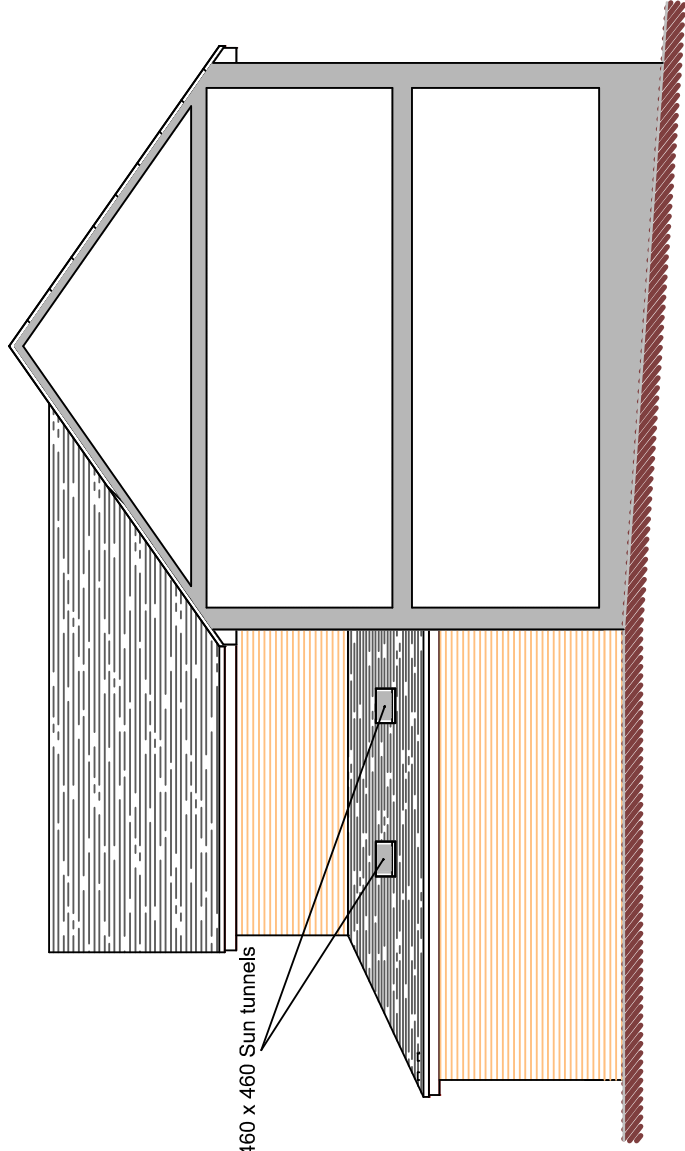

Sectional Side Elevation

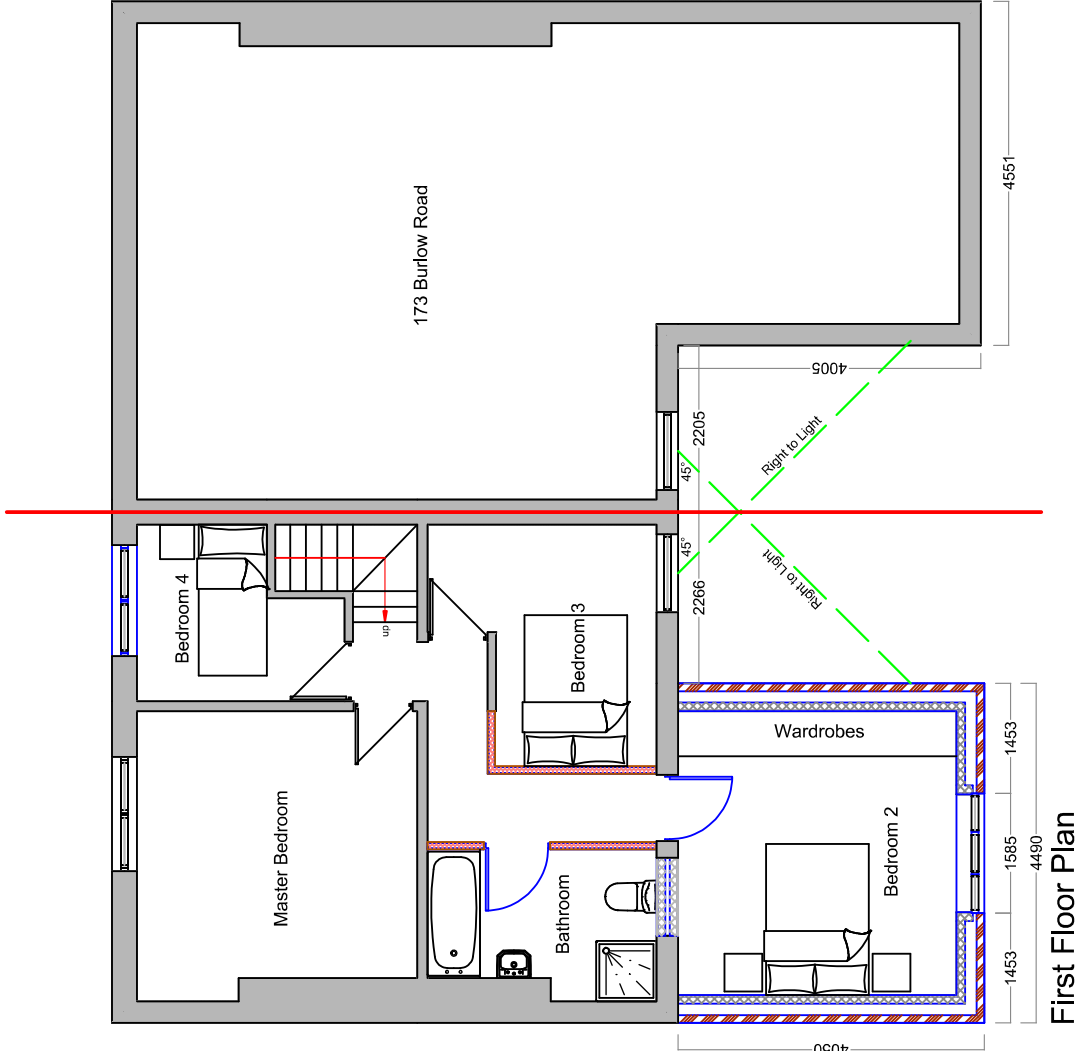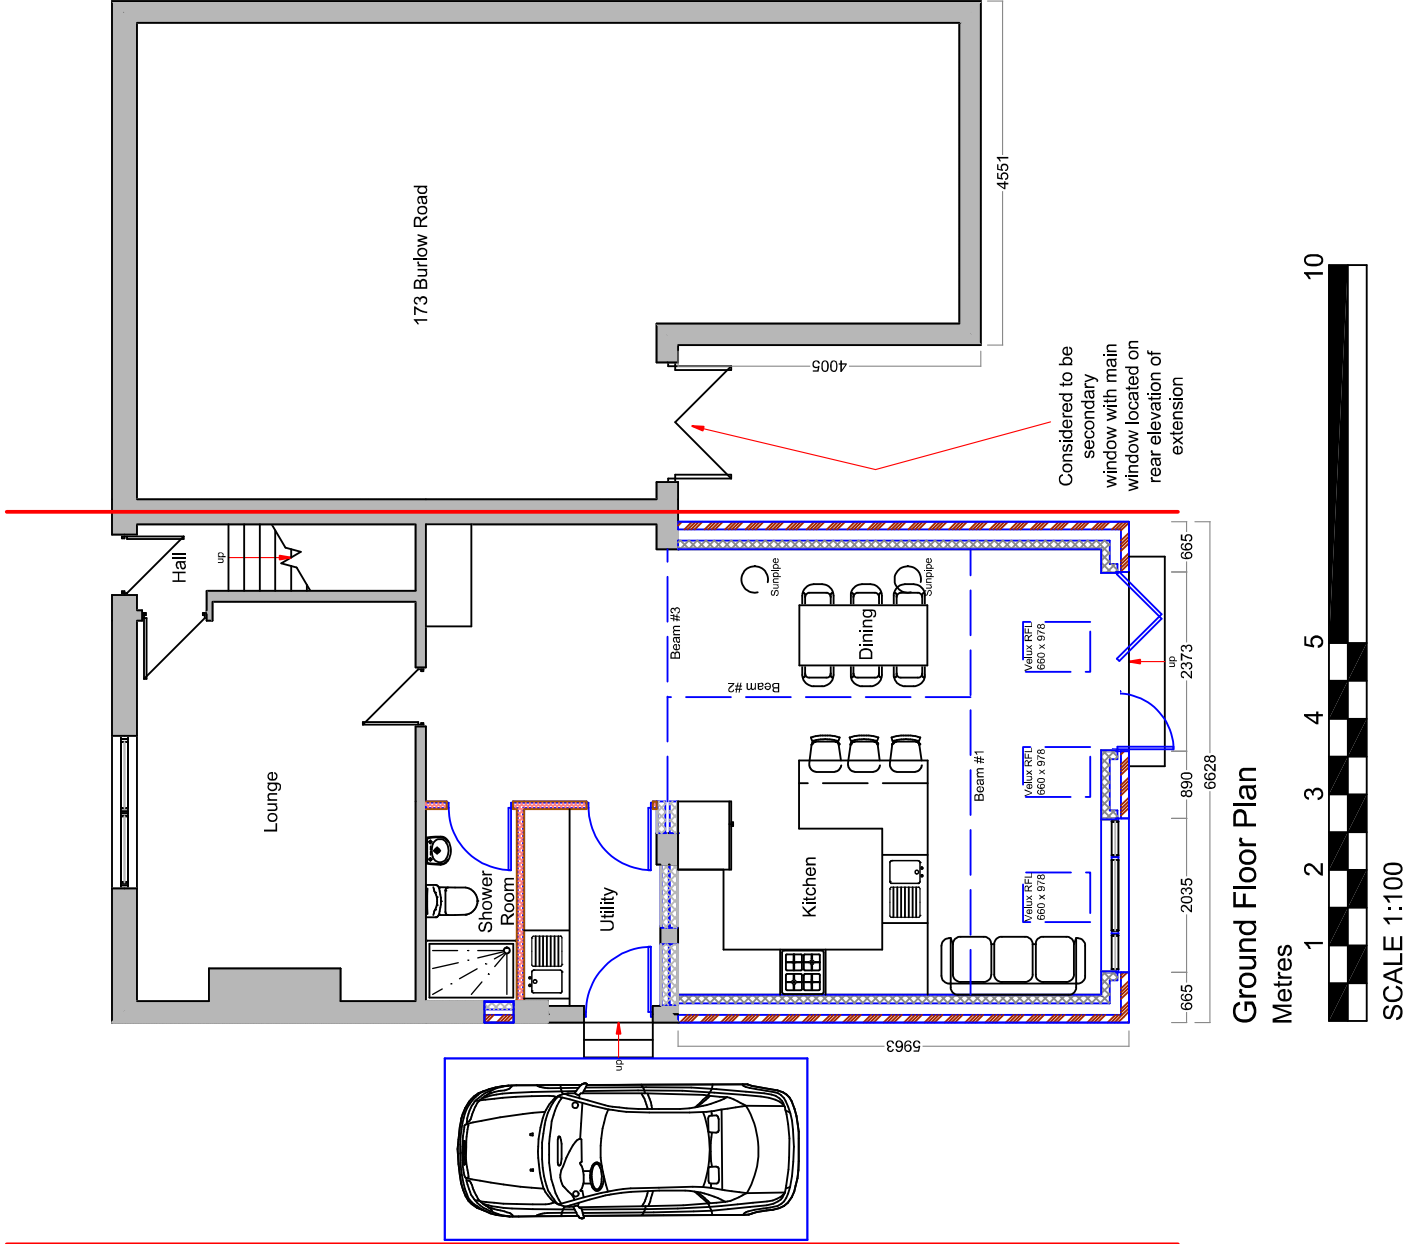

DBD Architectural Consultancy Ltd ©2023

1. Copyright is vested with DBD Architectural Consultancy Ltd.
2. All dimensions to be checked on site before proceeding.
3. Contractor to check/set dimensions of new work to suit existing conditions. Do not assume existing structure or details are plumb, square or level.
4. Contractor must notify the architect of any discrepancies before proceeding.
5. All drawings to be read in conjunction with all other consultants drawings and specs.

Rev	Date	Description
C	11.12.23	Minor Amendments
B	05.02.23	Amendments made following Planning Permission
A	05.02.23	Amendments made following comments



Mr and Mrs Bainbridge 173 Burlow Road Burton SK17 8PR	Drawn
Two storey rear extension	Project

Plans as Proposed	Rev
Drawn: Bainbridge Date: A3 Scale: 1:100	Date: 14.09.23 Rev No: 7348
Drawing Number	PL 03C