



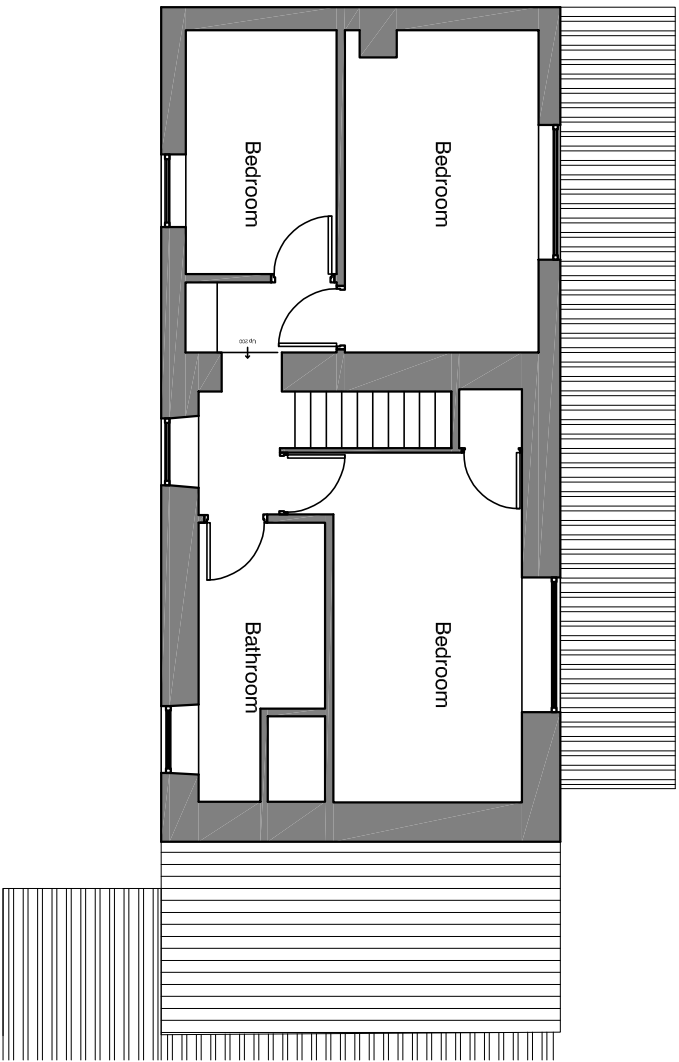


First Floor

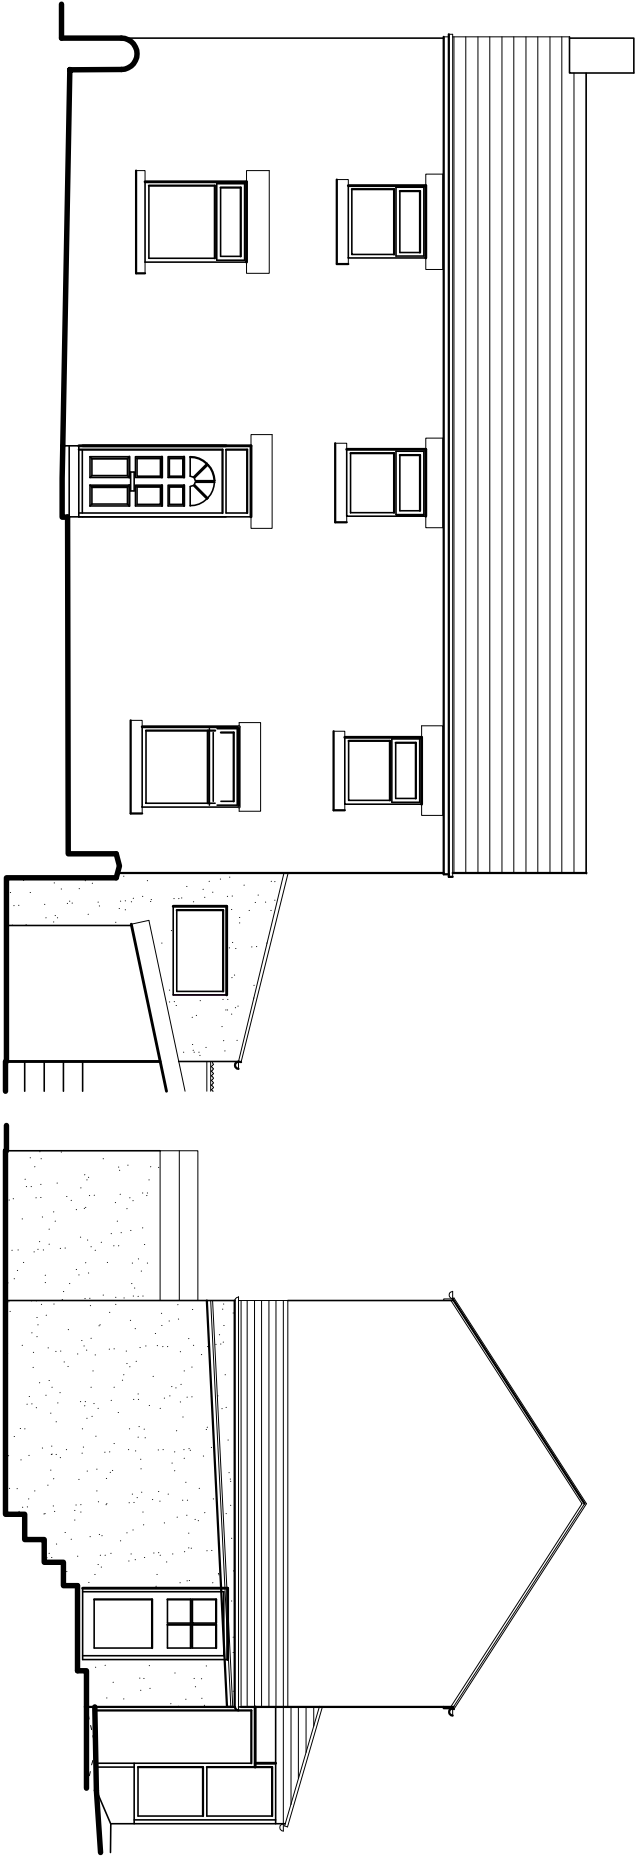


Front North West Elevation

Side South West Elevation

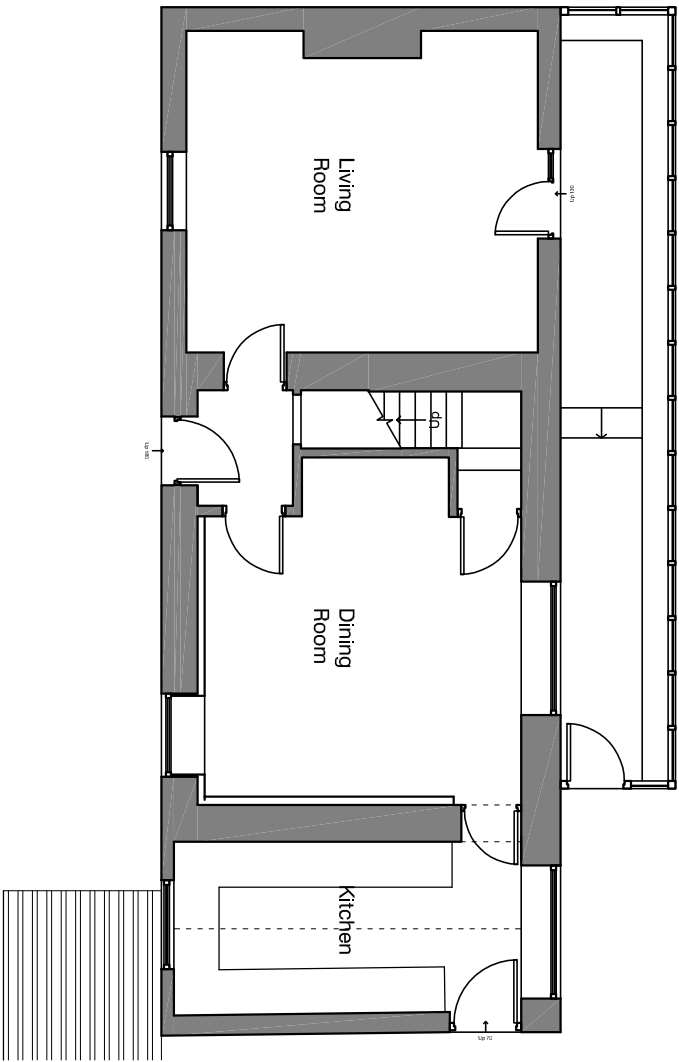


Ground Floor

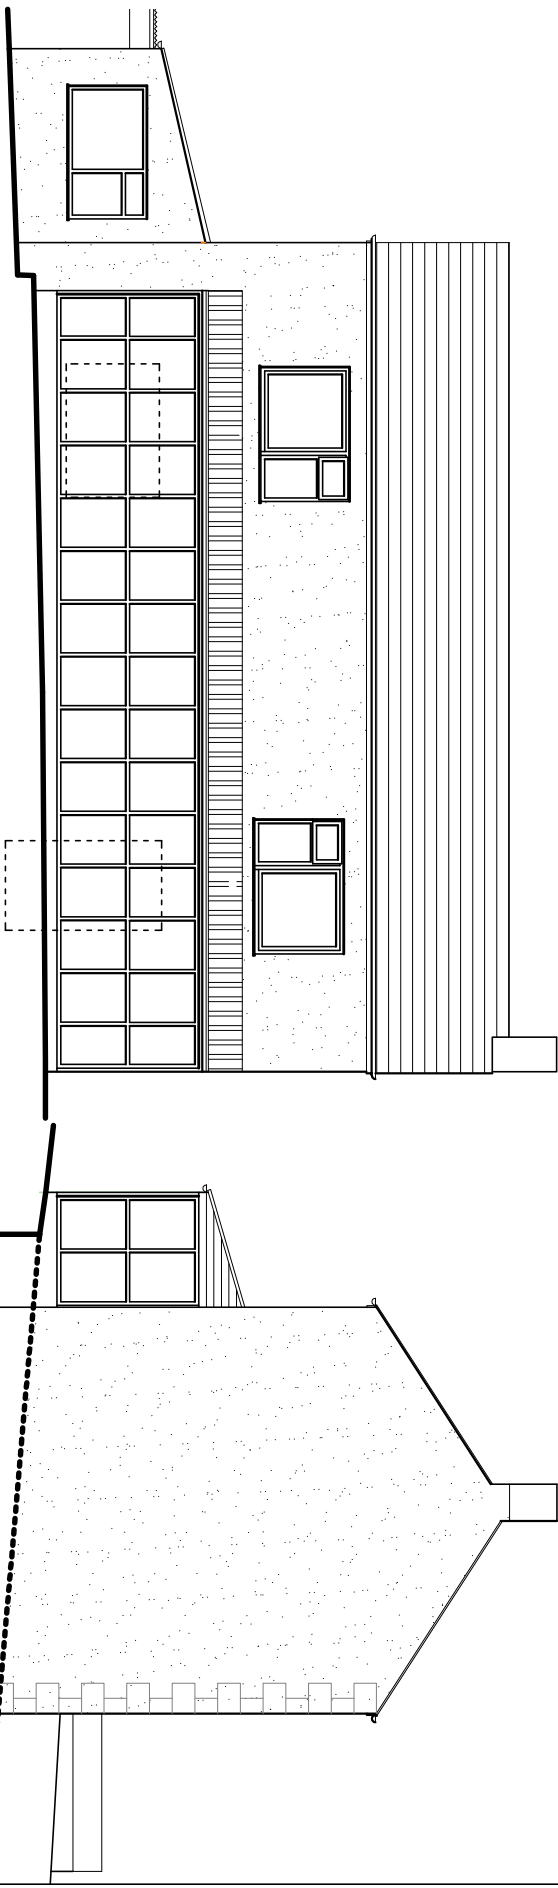

Rear South East Elevation

Side North East Elevation

 

CLIENTS/CONTRACTORS ARE ADVISED TO CLARIFY
DIMENSIONS PRIOR TO SETTING OUT AND NOT TO
SCALE OFF THE DRAWING



HIGH PEAK ARCHITECTS LTD

2nd Floor, Wharf House, Wharf Road, Whaley Bridge, High Peak, Derby's SK23 7AD
Tel: 01663 719717 Web: www.highpeakarch.com Email: hpa@highpeakarch.com

Rear Extension

Existing Plans and Elevations

Moor Edge, New Mills Road, Birch Vale

1910.PL02

Scale: 1:100 @ A3

Date: November 2023

Rev: