


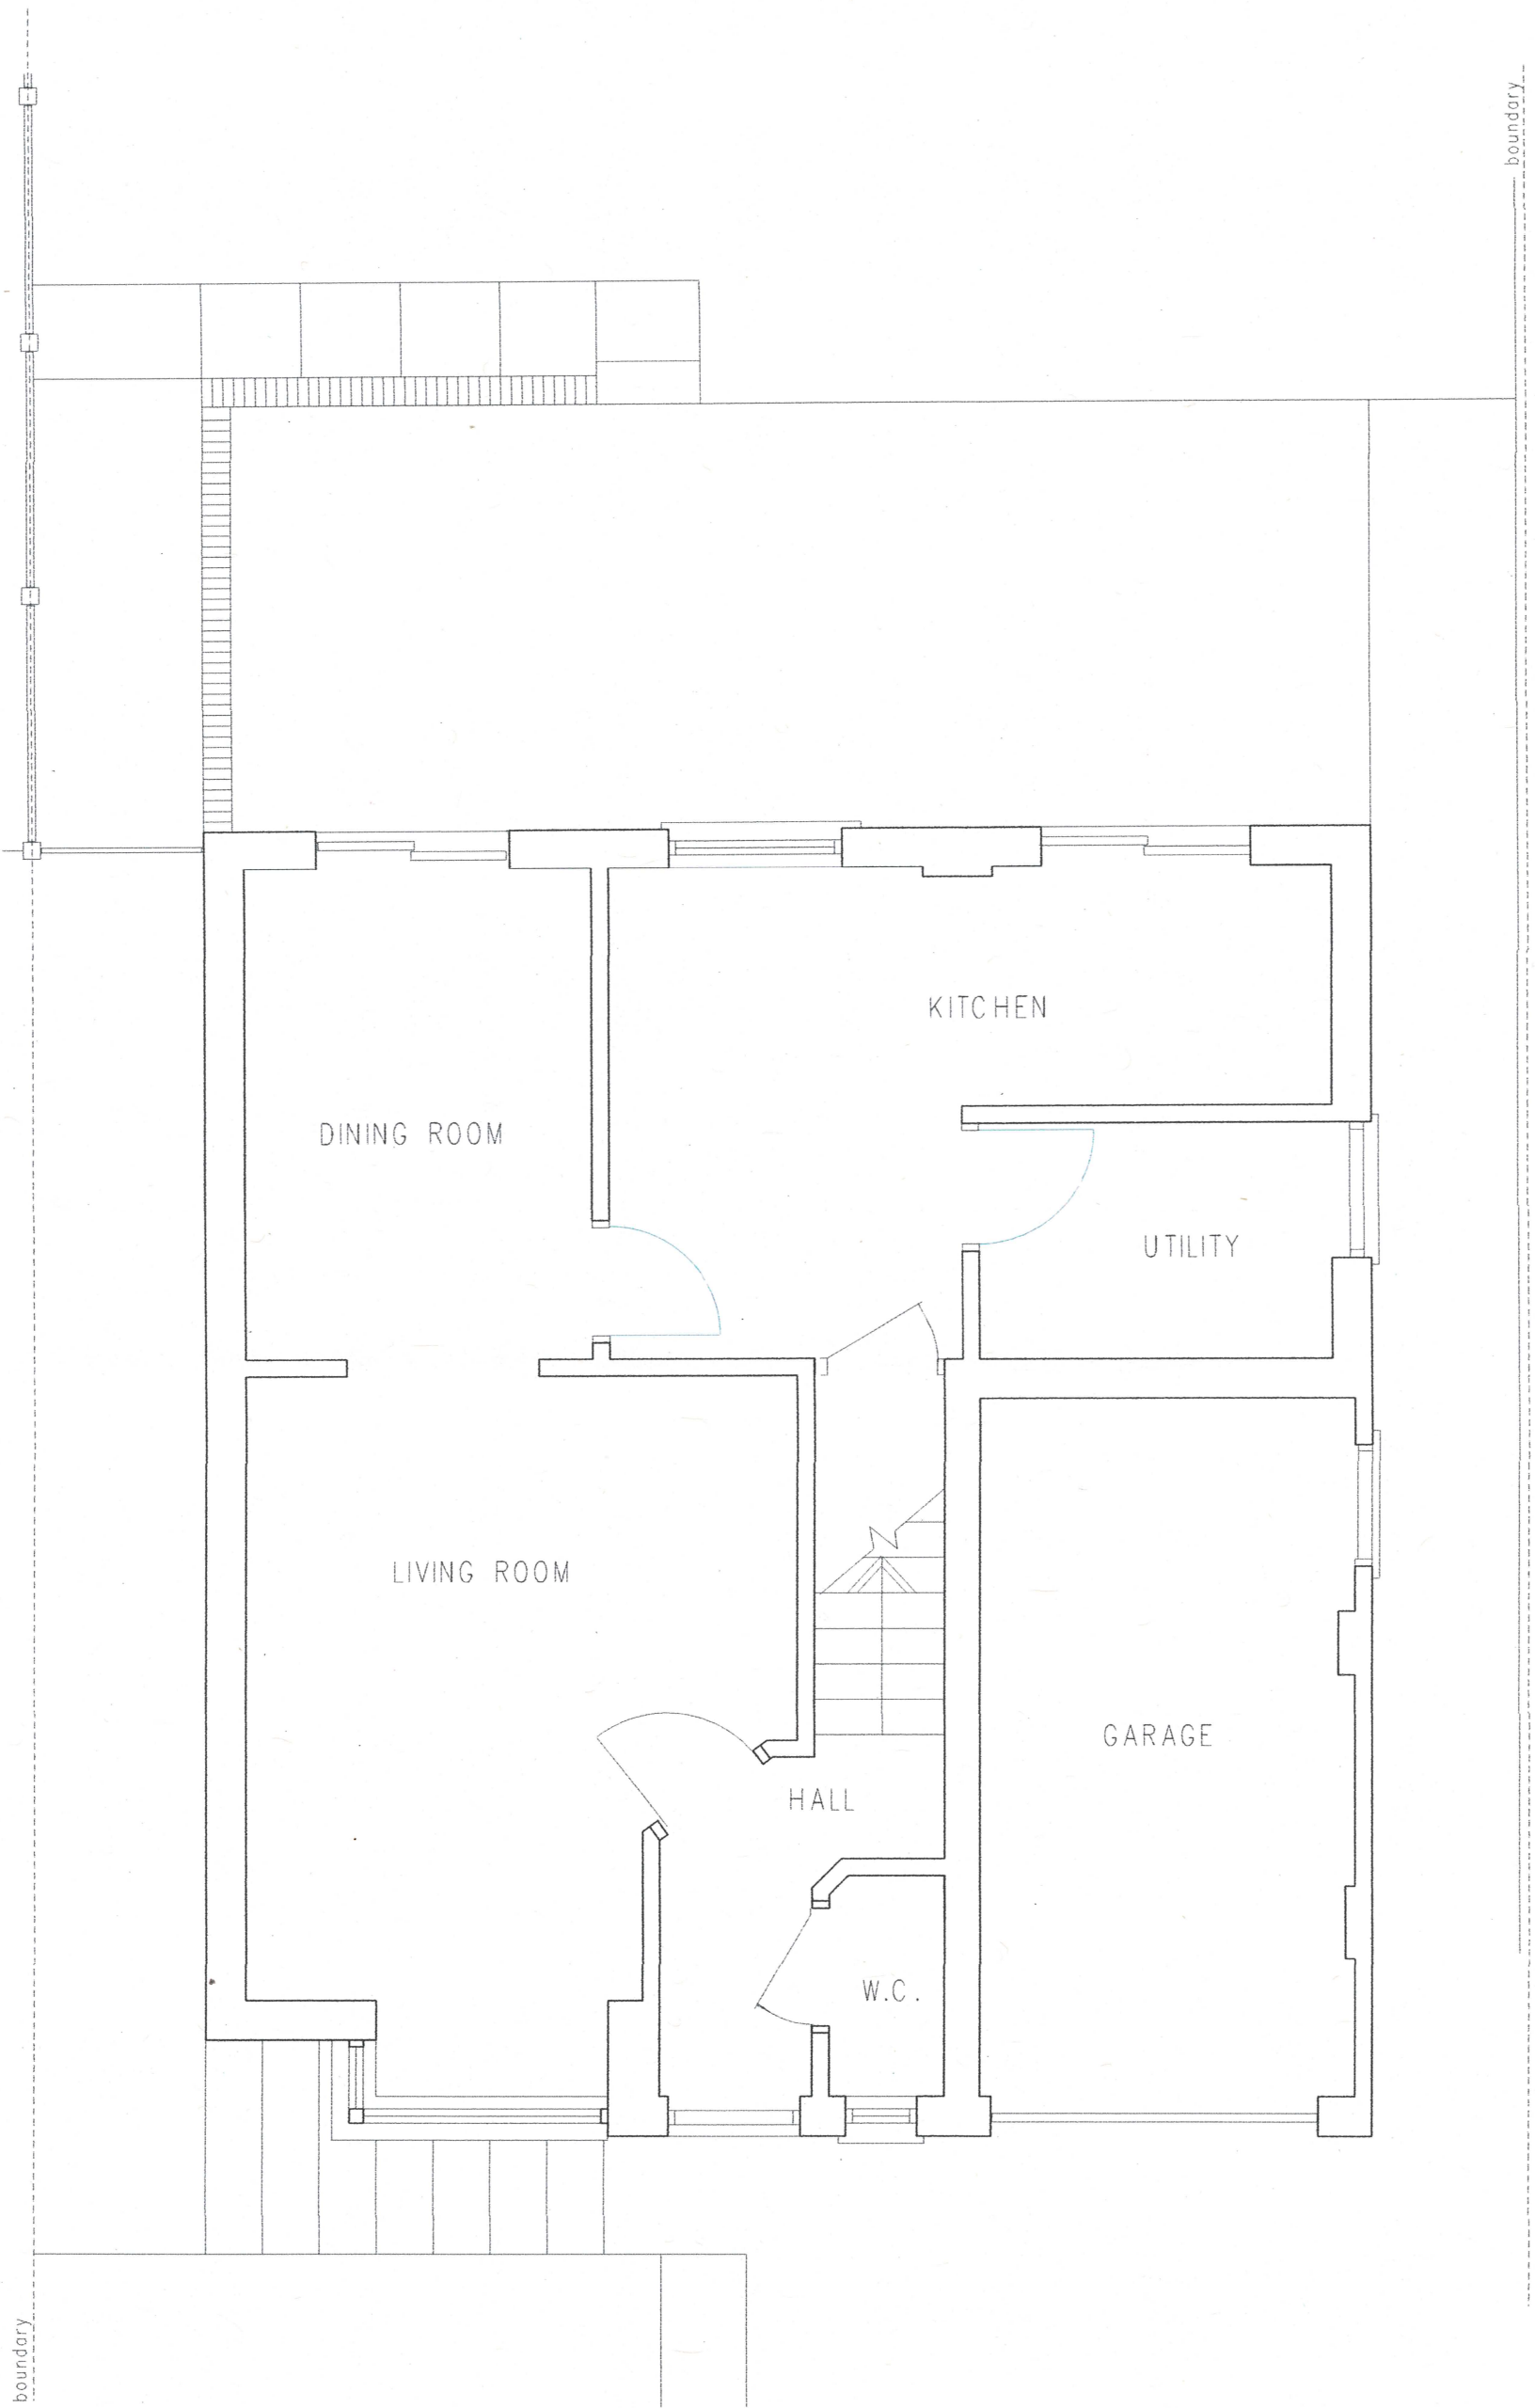

SIMON COLEY

B.A.(HONS) Dip Arch RIBA

2, Water's Edge Lane,
Chapel-en-le-Frith,
High Peak,
Derbyshire.
SK23 0LP
Tel No. 01298 815835
Fax No. 01298 815219
e Mail: Ceasark@AOL.COM

ARCHITECT

SITE
3, Homestead Way, Chapel-en-le-Frith

TITLE
Existing Ground Floor Plan

SCALE
1:50

DATE
DEC 2023

BY:
SNC

DRAWING NO.
232-TP01

REV

NOTES

DATE