


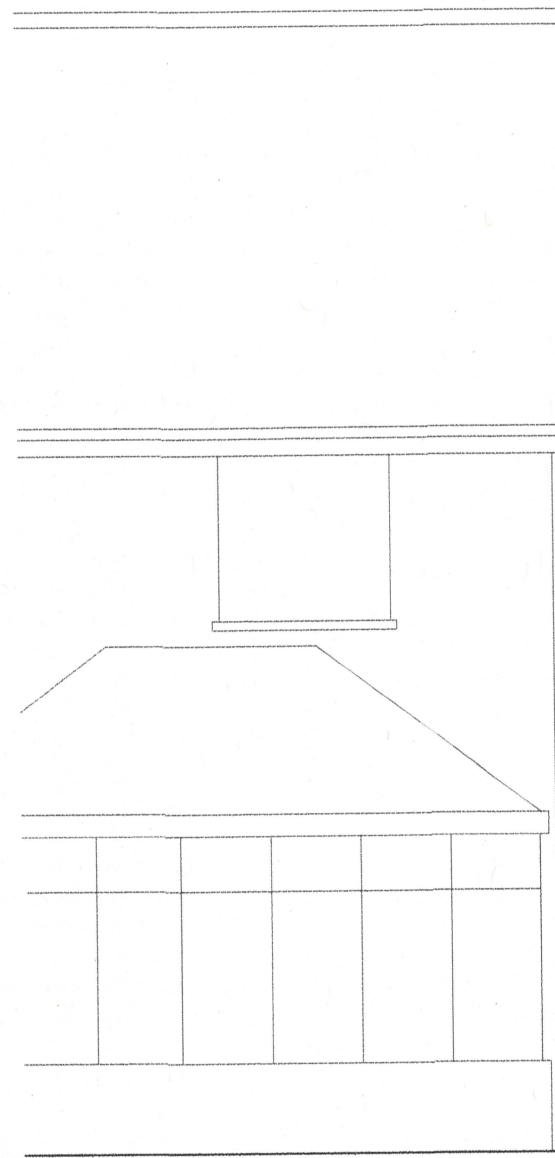

REAR ELEVATION



SIMON COLEY B.A.(HONS) Dip Arch RIBA

2, Water's Edge Lane,
Chapel-en-le-Frith,
High Peak,
Derbyshire,
SK23 0LP
Tel No. 01298 815835
Fax No. 01298 815219
e Mail: ceosark@AOL.COM

ARCHITECT

SITE
3, Homestead Way, Chapel-en-le-Frith

TITLE
Existing Rear Elevation

SCALE 1:50 DATE Dec 2023 BY: SNC

DRAWING NO. 232-TP02

REV NOTES DATE

0 1.0 1.5 2.0m
Scale