


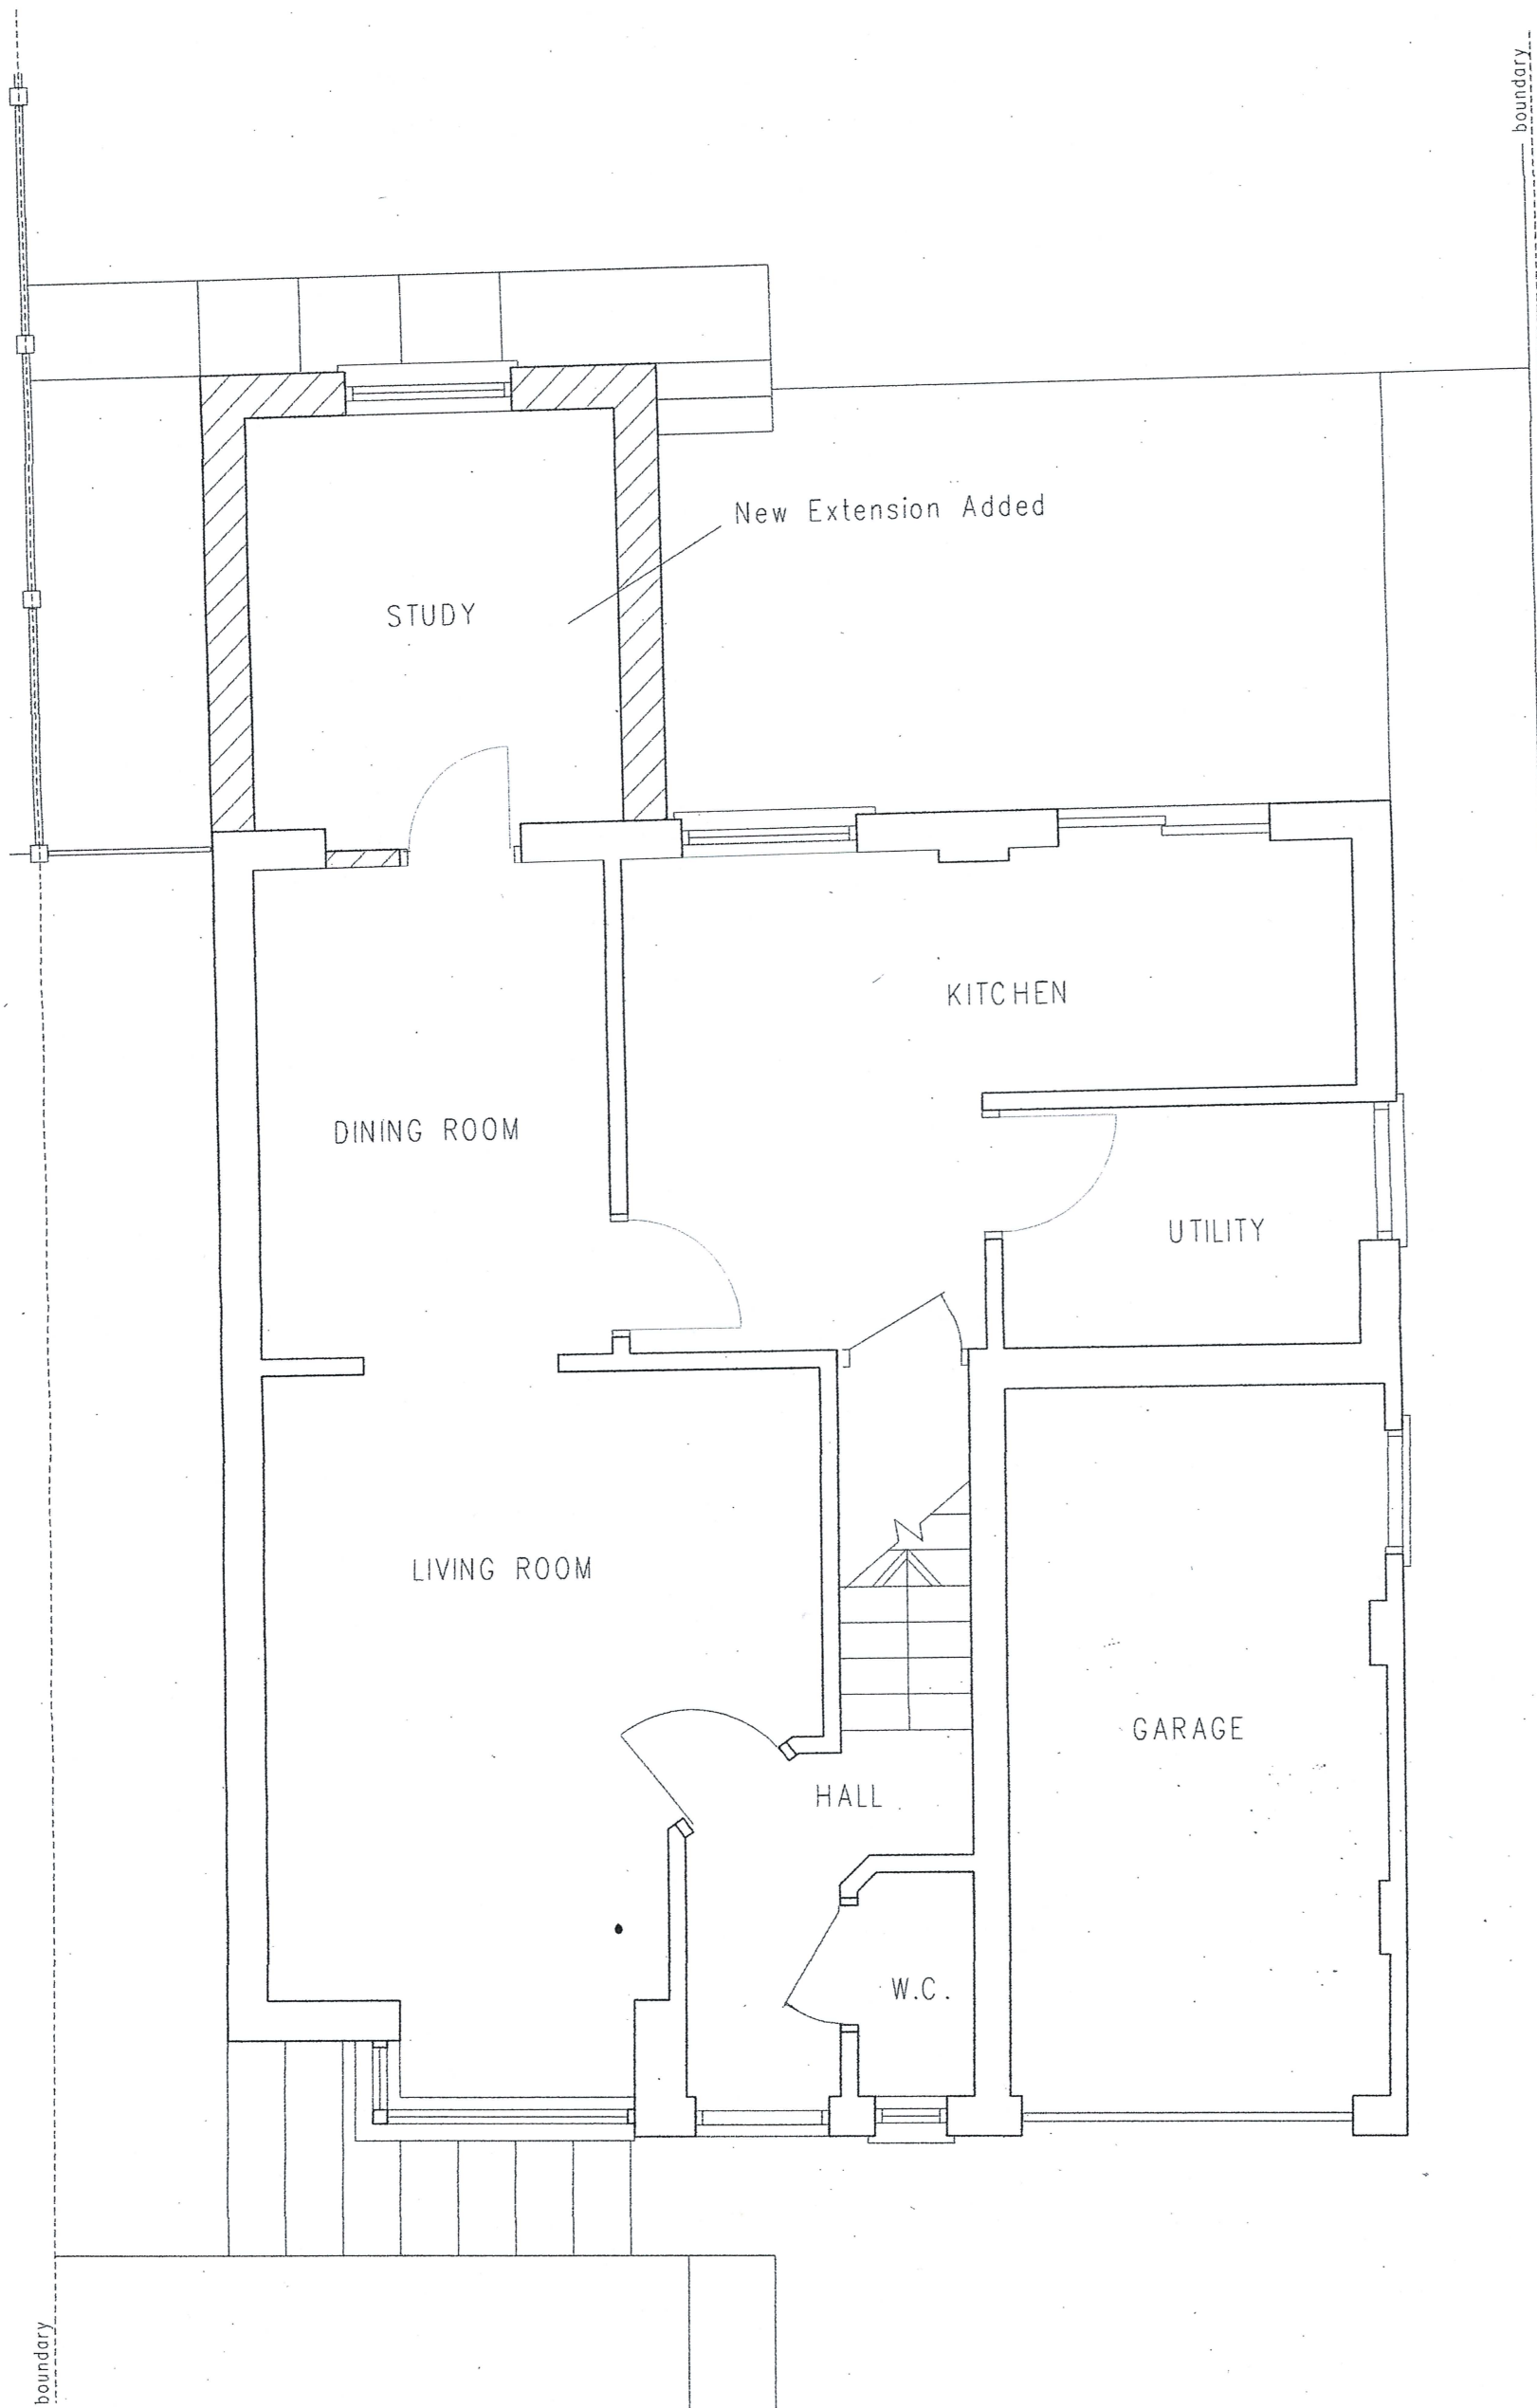

SIMON COLEY

BA(HONS) Dip Arch RIBA

2, Water's Edge Lane,
Chapel-en-le-Frith,
High Peak,
Derbyshire.
SK23 0LP
Tel No. 01298 815835
Fax No. 01298 815219
e Mail: Ceasark@AOL.COM

ARCHITECT

SITE
3, Homestead Way, Chapel-en-le-Frith

TITLE
Proposed Ground Floor Plan

SCALE 1:50 DATE DEC 2023 BY: SNC

DRAWING NO. 232-TP11

REV	NOTES	DATE
-----	-------	------

--	--	--