


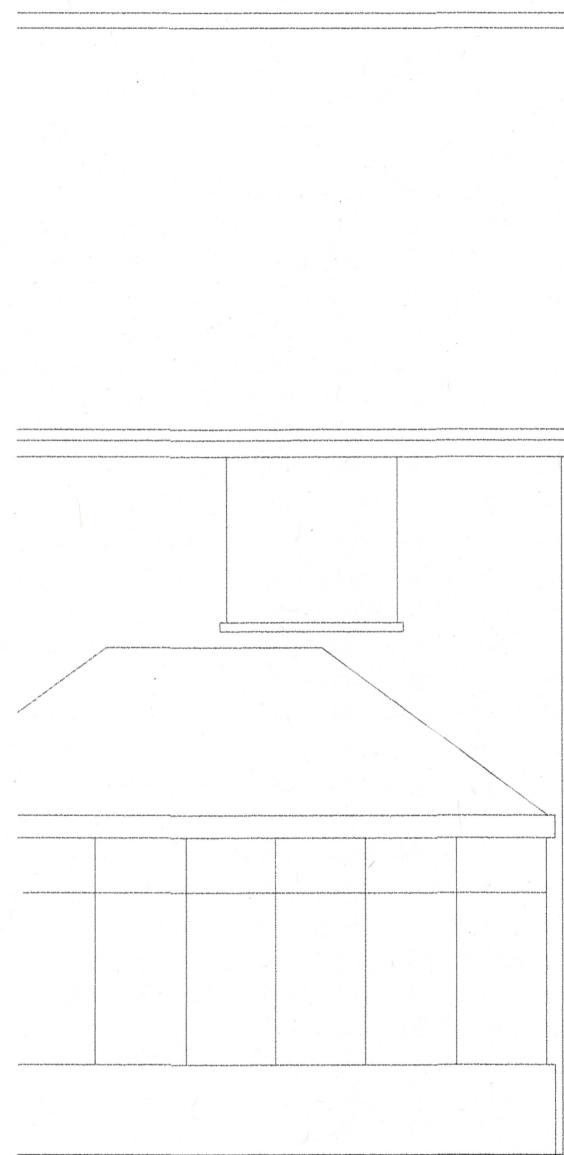

REAR ELEVATION

boundary

No.3

boundary



NEW EXTENSION:-

New extension in stone to match the existing house. Window to be in white UPVC. Eaves boards and gutters and RWPs to be in white UPVC. Roof in artificial tiles to match existing.

SIMON COLEY

S.A.(HONS) Dip Arch RIBA

2, Water's Edge Lane,
Chapel-en-le-Frith,
High Peak,
Derbyshire.
SK23 0LP
Tel No. 01298 815835
Fax No. 01298 815219
e Mail: Ceasark@AOL.COM

ARCHITECT

SITE
3, Homestead Way, Chapel-en-le-Frith

TITLE
Proposed Rear Elevation

SCALE 1:50

DATE
Dec 2023

BY: SNC

DRAWING NO.

232-TP12

REV

NOTES

DATE

