


Notes

Jennings Design Associates take no responsibility for any dimensions obtained by scaling from this drawing. If no dimension is shown the recipient must ascertain the dimension specifically from the Architect or by site measurement. Supplying this drawing in digital form is solely for convenience and no reliance may be placed on digital data. All data must be checked against hard copy. Dimensions must be checked on site. Any discrepancies must be reported to the Architect immediately. This drawing is copyright of Jennings Design Associates



Front Elevation

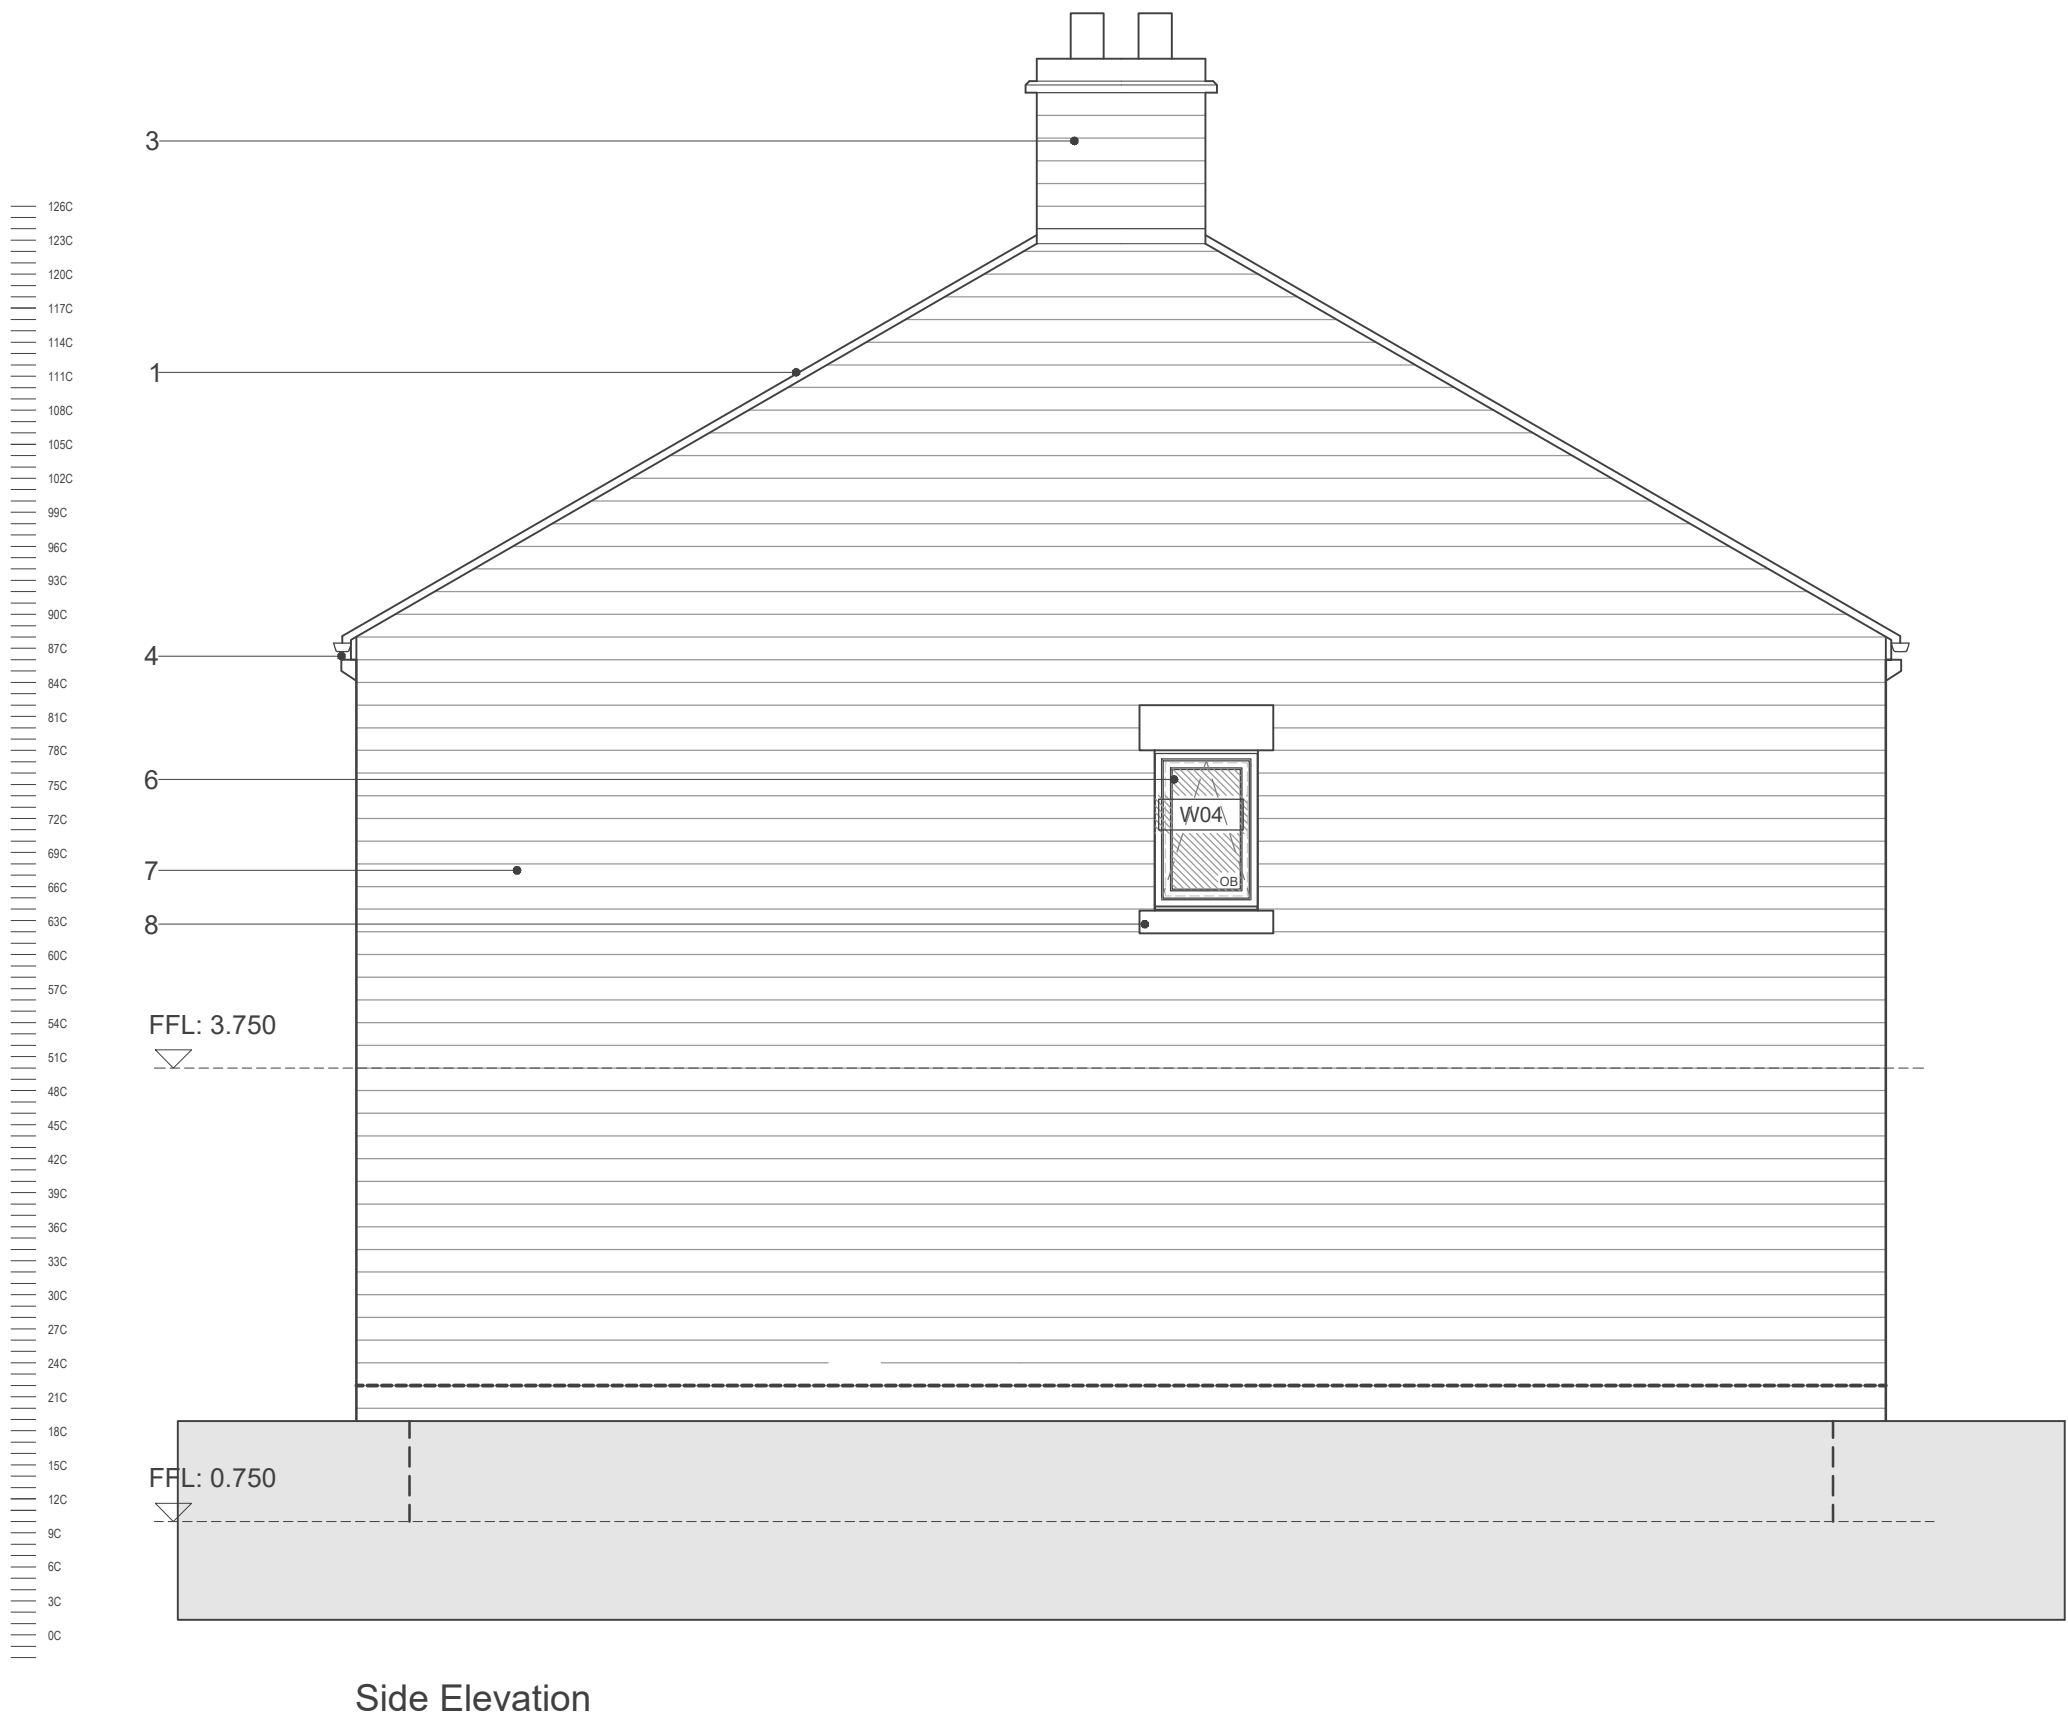


Side Elevation

KEY

1. Natural Slate Roof Tile (Manufacturer SSQ)
2. Natural Slate, Colour: Blue Grey)
3. Ridge Tile (Eternit clay by Marley, Colour Slate Grey)
4. Natural Sandstone Chimney
5. Black UPVC Fascia and Soffits (Swish BP or equivalent) GAP Plastics - Ral 9005
6. Black Zambelli-Steel-System Gutter & Downpipe
7. UPVC Double/Triple (TBC) Glazed Windows Colour Black (Ral 9005) externally, white internally. Manufacturer Malbern
8. Natural Stone walling 140mm coursing at random lengths. Quintanar Sandstone
9. Natural SandStone Cill/Head
10. Black (Ral - 9005) Composite Entrance Door (Manufacturer -Malbern)
11. Retaining Wall (TBC - to engineers details)
12. Air bricks
13. Electric Meter
14. Vents (positions TBC)
15. Electric Vehicle Charging Point (positions TBC)



Rear Elevation

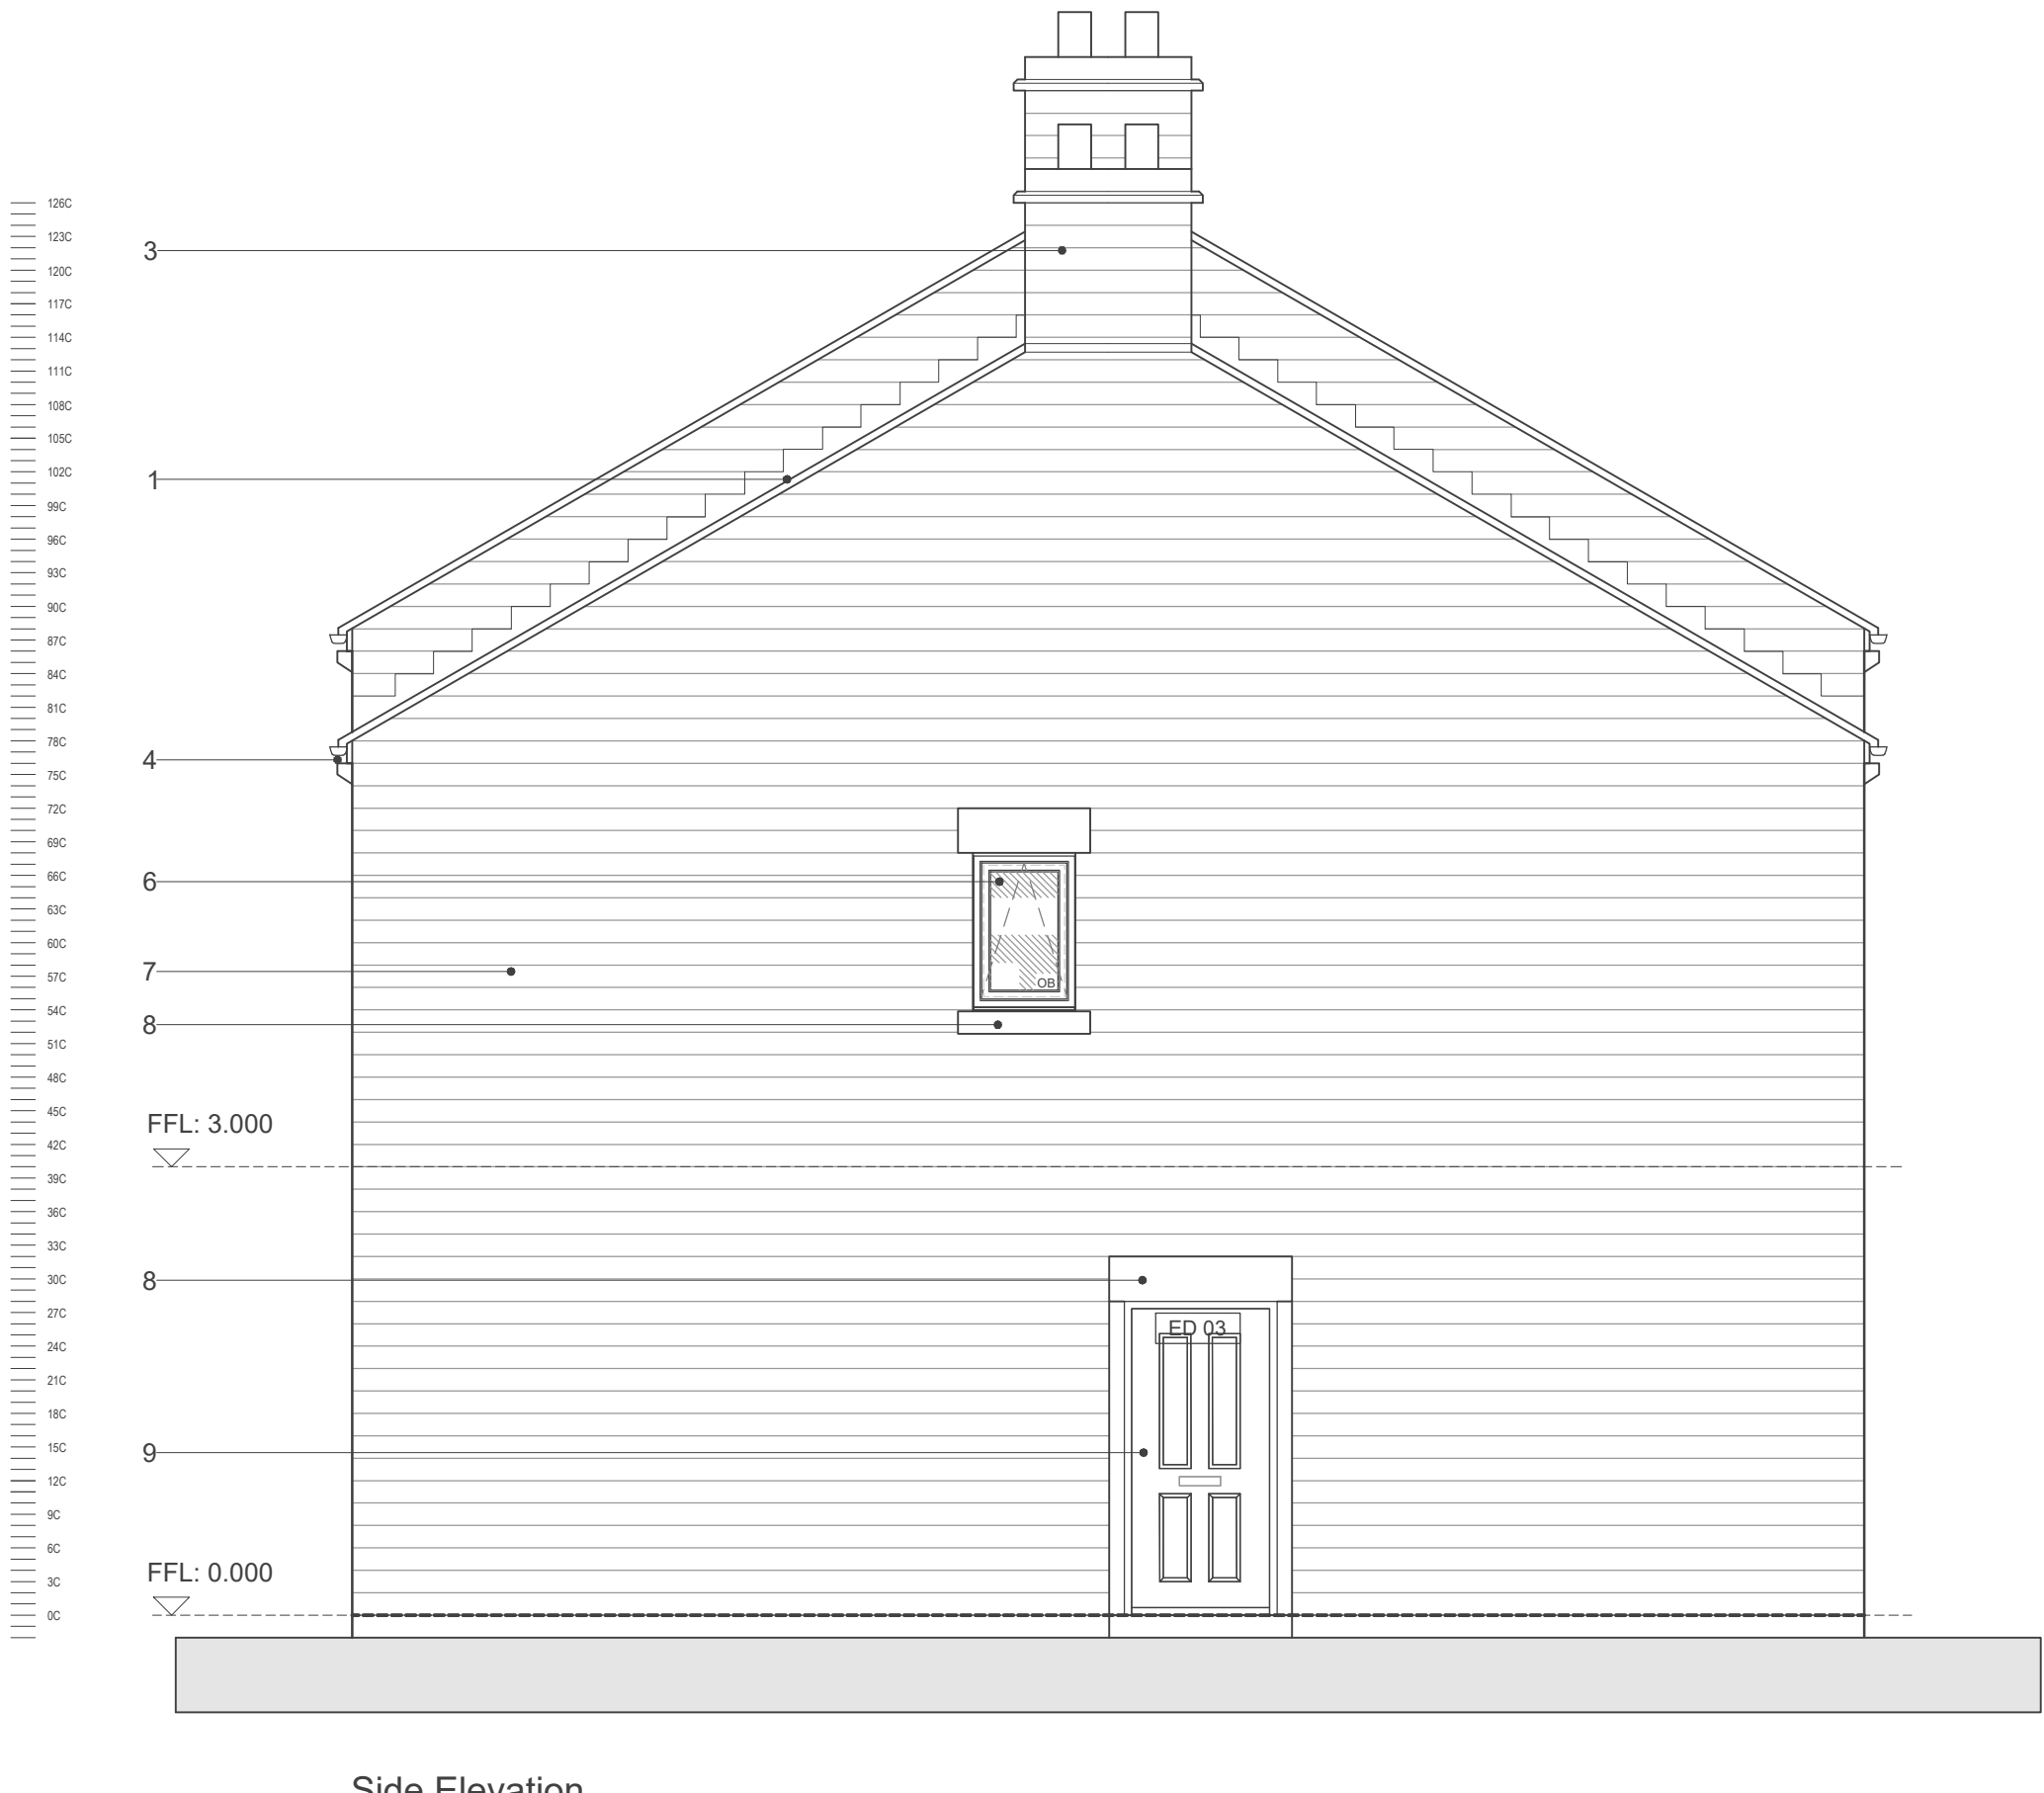

Side Elevation

P04	Updated materials notes	10/01/24	SJB	RH
P03	Updated to reflect Engineers levels / foundations	07/12/23	SJB	RH
P02	Updated materials notes	24/10/23	SJB	RH
P01	Initial Issue	-	-	-
Rev	Description	Date	By	Chk

jda

jda architects

info@jda-architects.com
www.jda-architects.com

manchester: 0161 336 5011
liverpool: 0151 665 0112

Project Details		Simmondley Lane Glossop	
Client:		Mellor Homes	
RIBA Workstage:		P Preliminary	Status/Suitability Code: S0
Scale:	@ Original Size	Date:	Drawn By: DP
1:50	A1	Oct 23	Checked By:

Project Code	Originator	VolSys	Level	Type	Role	Number
1283-JDA-Z1-ZZ-DR-A-0200						
Description						Rev
House Type A Elevations						P04
Eldon House and Chrome House						



Scale 1:100