


Site Plan

Scale: 1:200

The Vault Hotel



Issue.	NOTES	DATE
1	First Issue	30/11/18

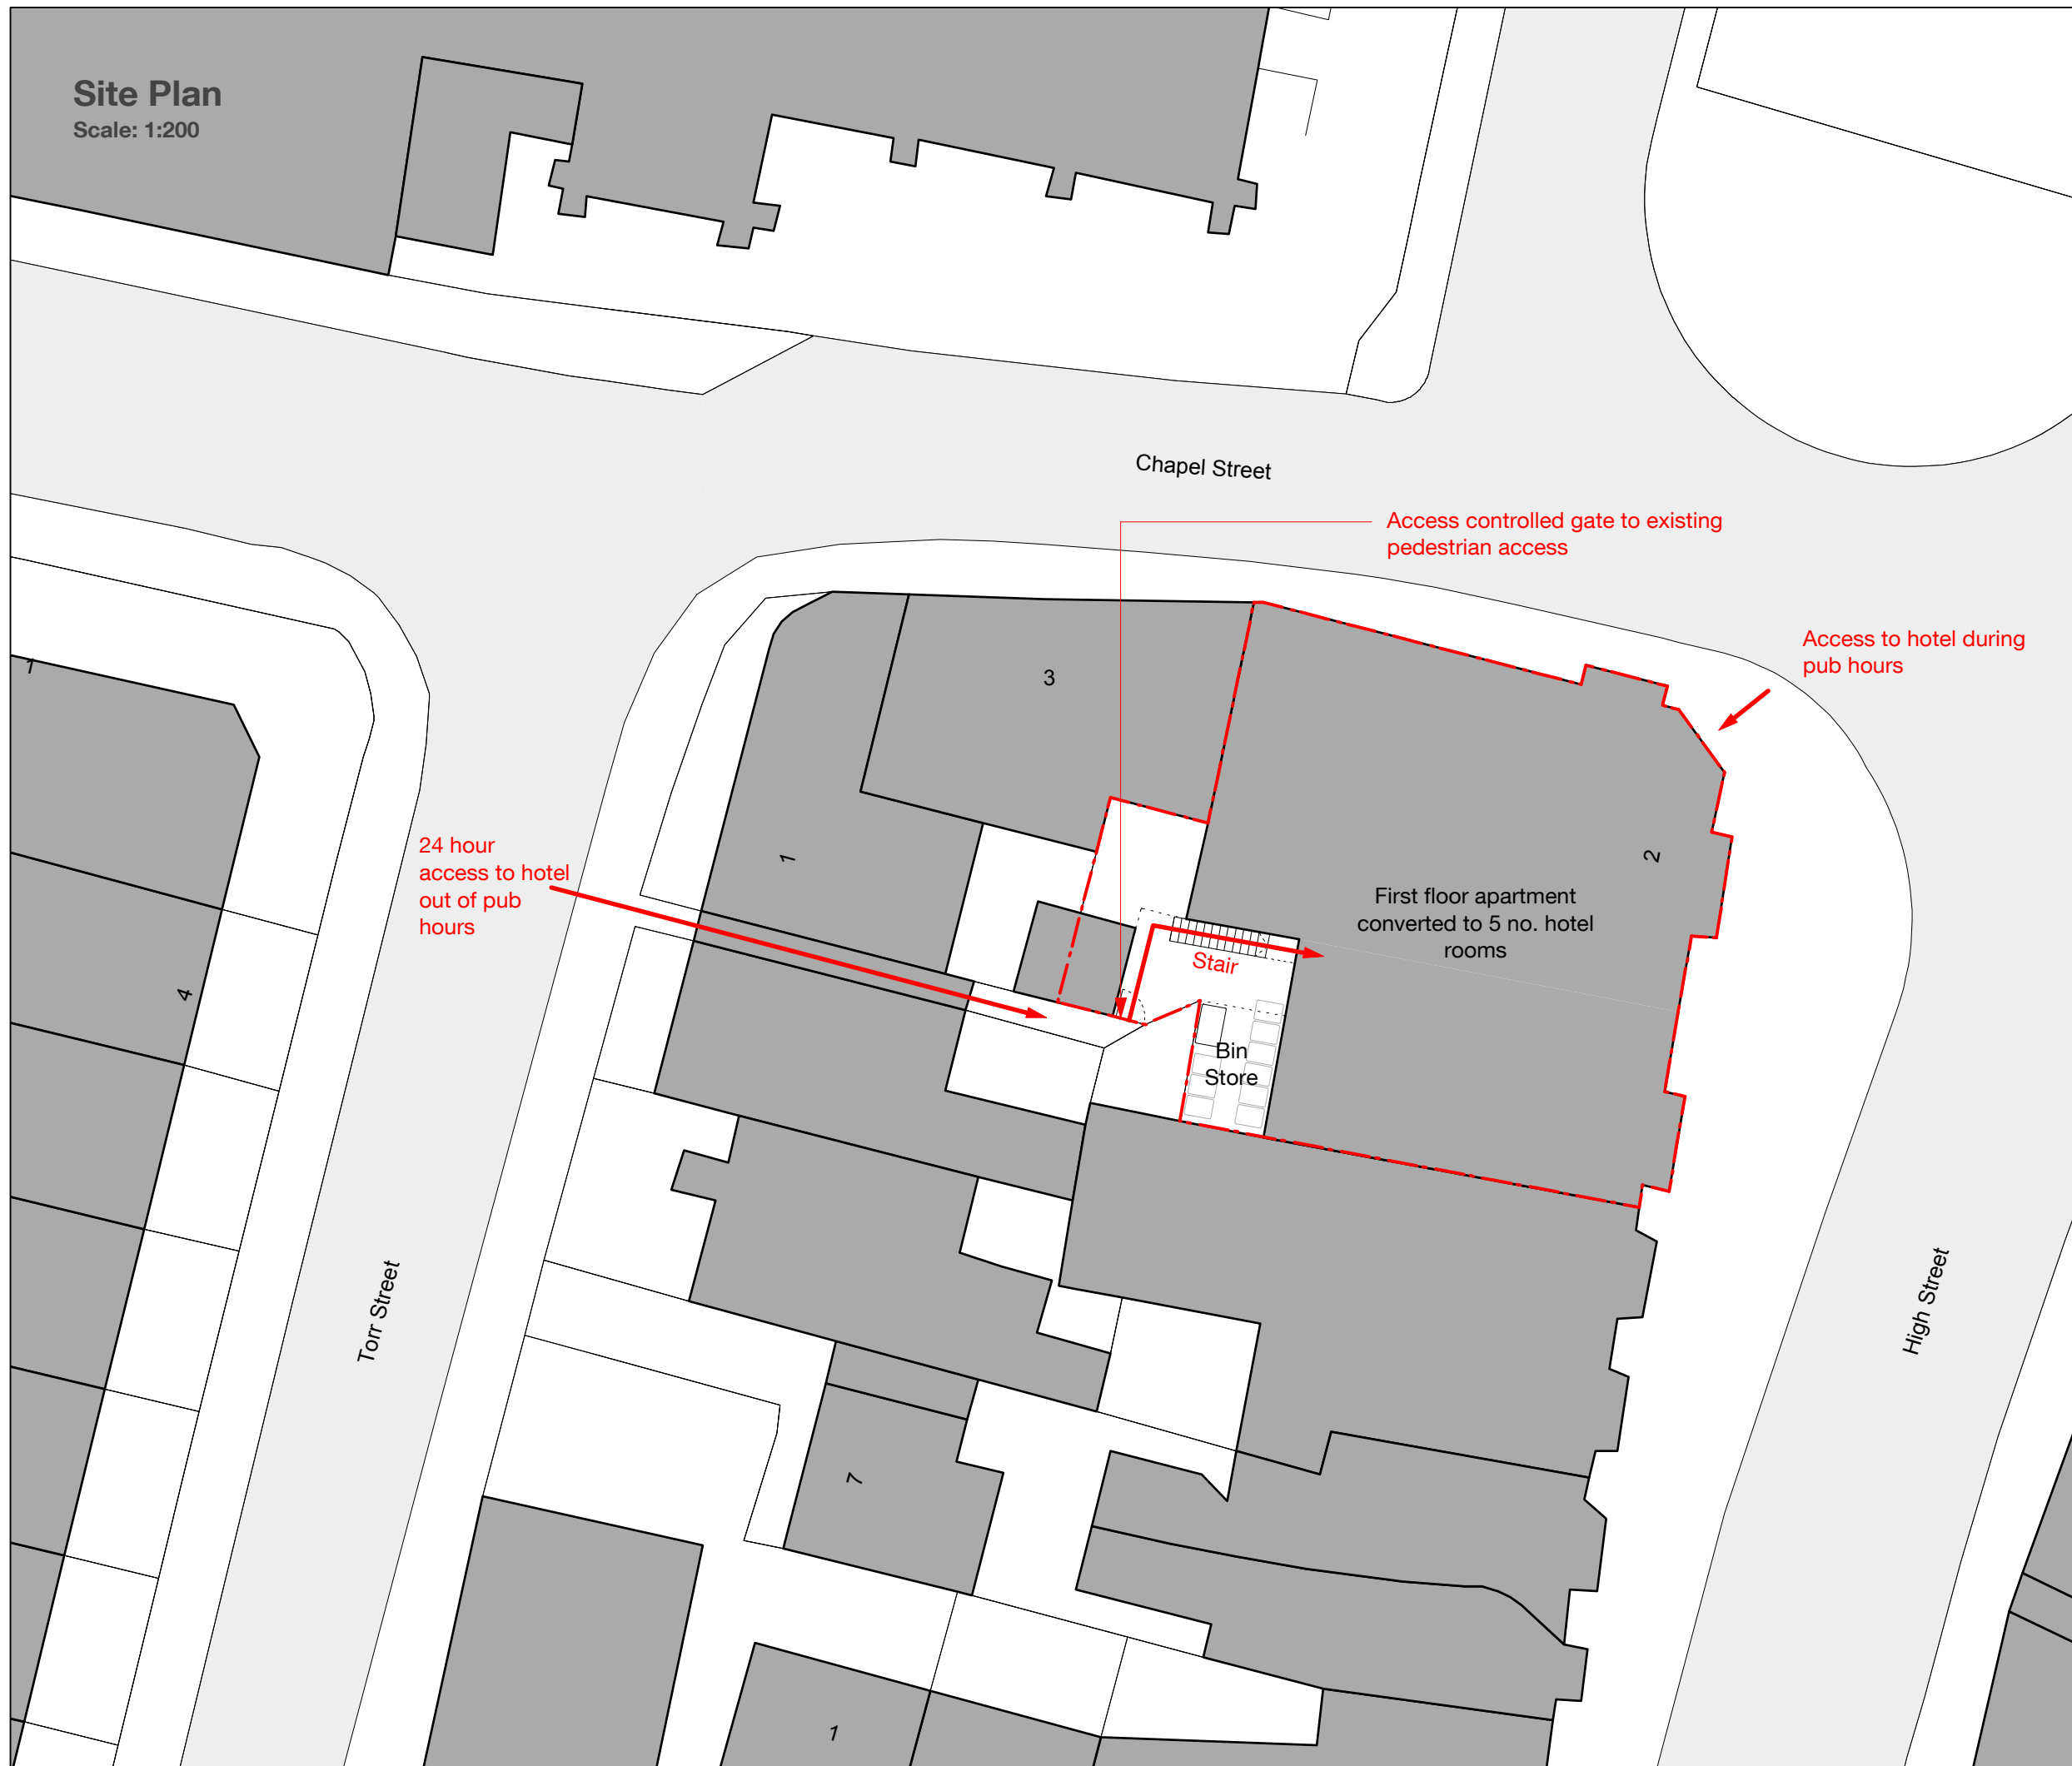

paulashtonarchitects

217.3.003

Proposed - Site Plan

Planning

PTA 06/05/20 A3