


Proposed - Rear Elevation



Proposed - Entrance Lobby Side Elevation

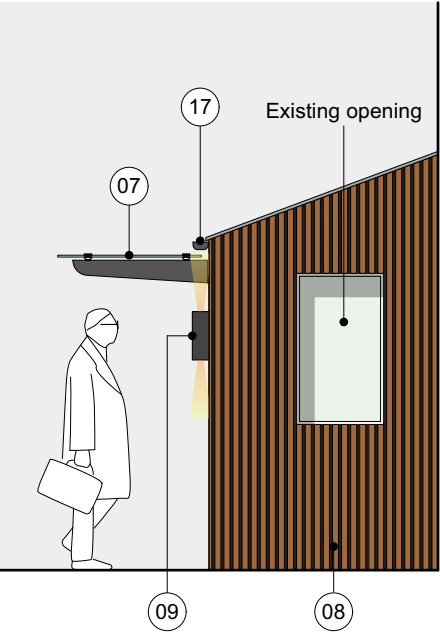

The Vault

Issue	Notes	Date
12	Planning Department comments	02/01/24

Notes	
01	Timber door (existing)
02	Steel door (proposed)
03	Floor steel beams (existing)
04	Soil pipe connection (existing)
05	Boxed out floor steel beams
06	New connection to existing soil pipe
07	New glass entrance canopy supported on steel angles
08	Cedar cladding around entrance draft lobby
09	Wall lights on both sides of the entrance door
10	Cast iron radiators
11	Fireplace (existing)
12	Door with acoustic seal
13	Storage cupboard below stairs
14	Guarding and staircase (existing)
15	New metal signage
16	Extract vent for bathrooms
17	Gutters (existing)
18	Coursed natural stone
19	Granite plinth
20	Natural slate tiles
21	Aluminium framed single pane glazed window
22	Timber framed sliding sash window
23	Timber framed casement window
24	Timber framed door and glazed over panel
25	Cast iron gutters, downpipes and soil pipes

paul
ashton
architects

www.paulashtonarchitects.com

0161 408 0552

Drawing Number: 015
Drawing: Proposed rear elevation
Revision: D
Scale: 1:50 @ A1

© PAUL ASHTON ARCHITECTS LTD.
TO BE READ IN CONJUNCTION WITH REFERENCED DOCUMENTATION.
ALL DIMENSIONS TO BE CONFIRMED ON SITE BY CONTRACTOR PRIOR TO FABRICATION.
ARCHITECT TO BE INFORMED IN GOOD TIME OF ANY DISCREPANCIES BETWEEN DESIGN DRAWINGS & SITE DIMS.