


NOTES



ALL DIMENSIONS AND LEVELS ARE TO BE CHECKED ON SITE

ANY DISCREPANCIES ARE TO BE REPORTED TO THE PROJECT MANAGER BEFORE ANY WORK COMMENCES


THIS DRAWING SHALL NOT BE REPRODUCED WITHOUT EXPRESS WRITTEN PERMISSION FROM Clarks Bespoke Design LTD.

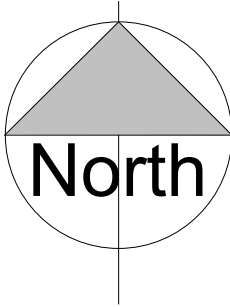

1 Location Plan
1 : 1250

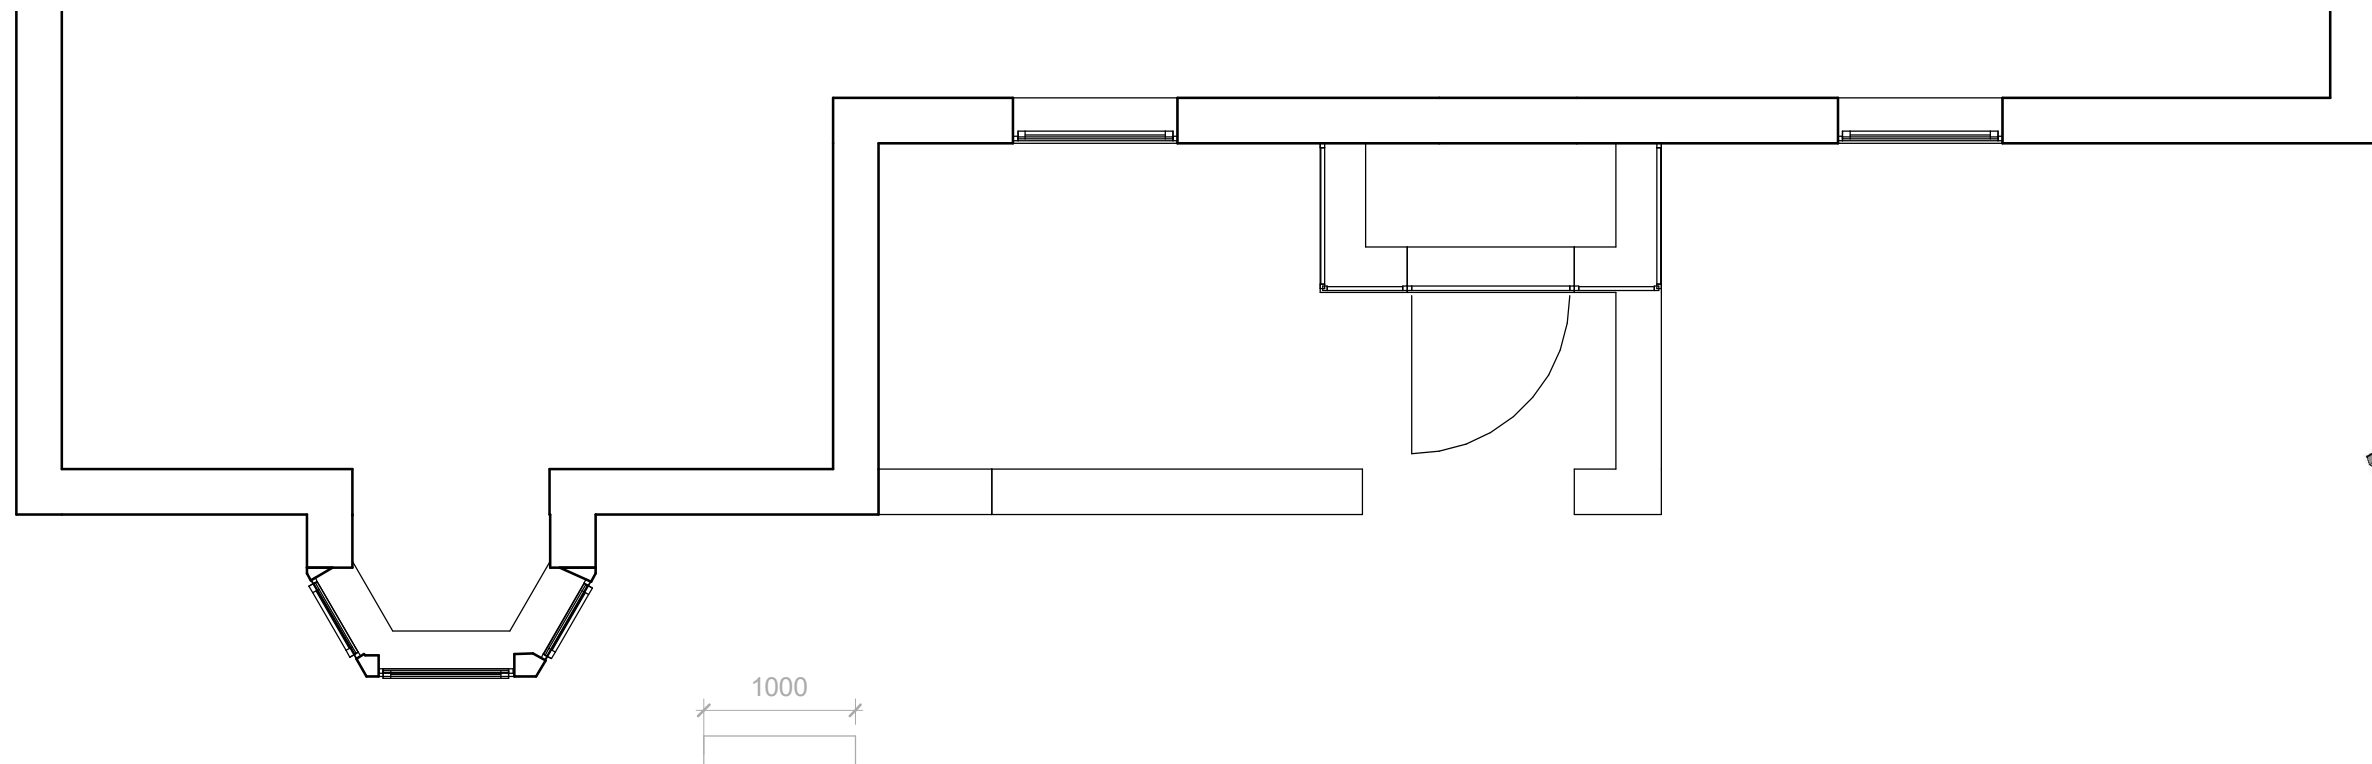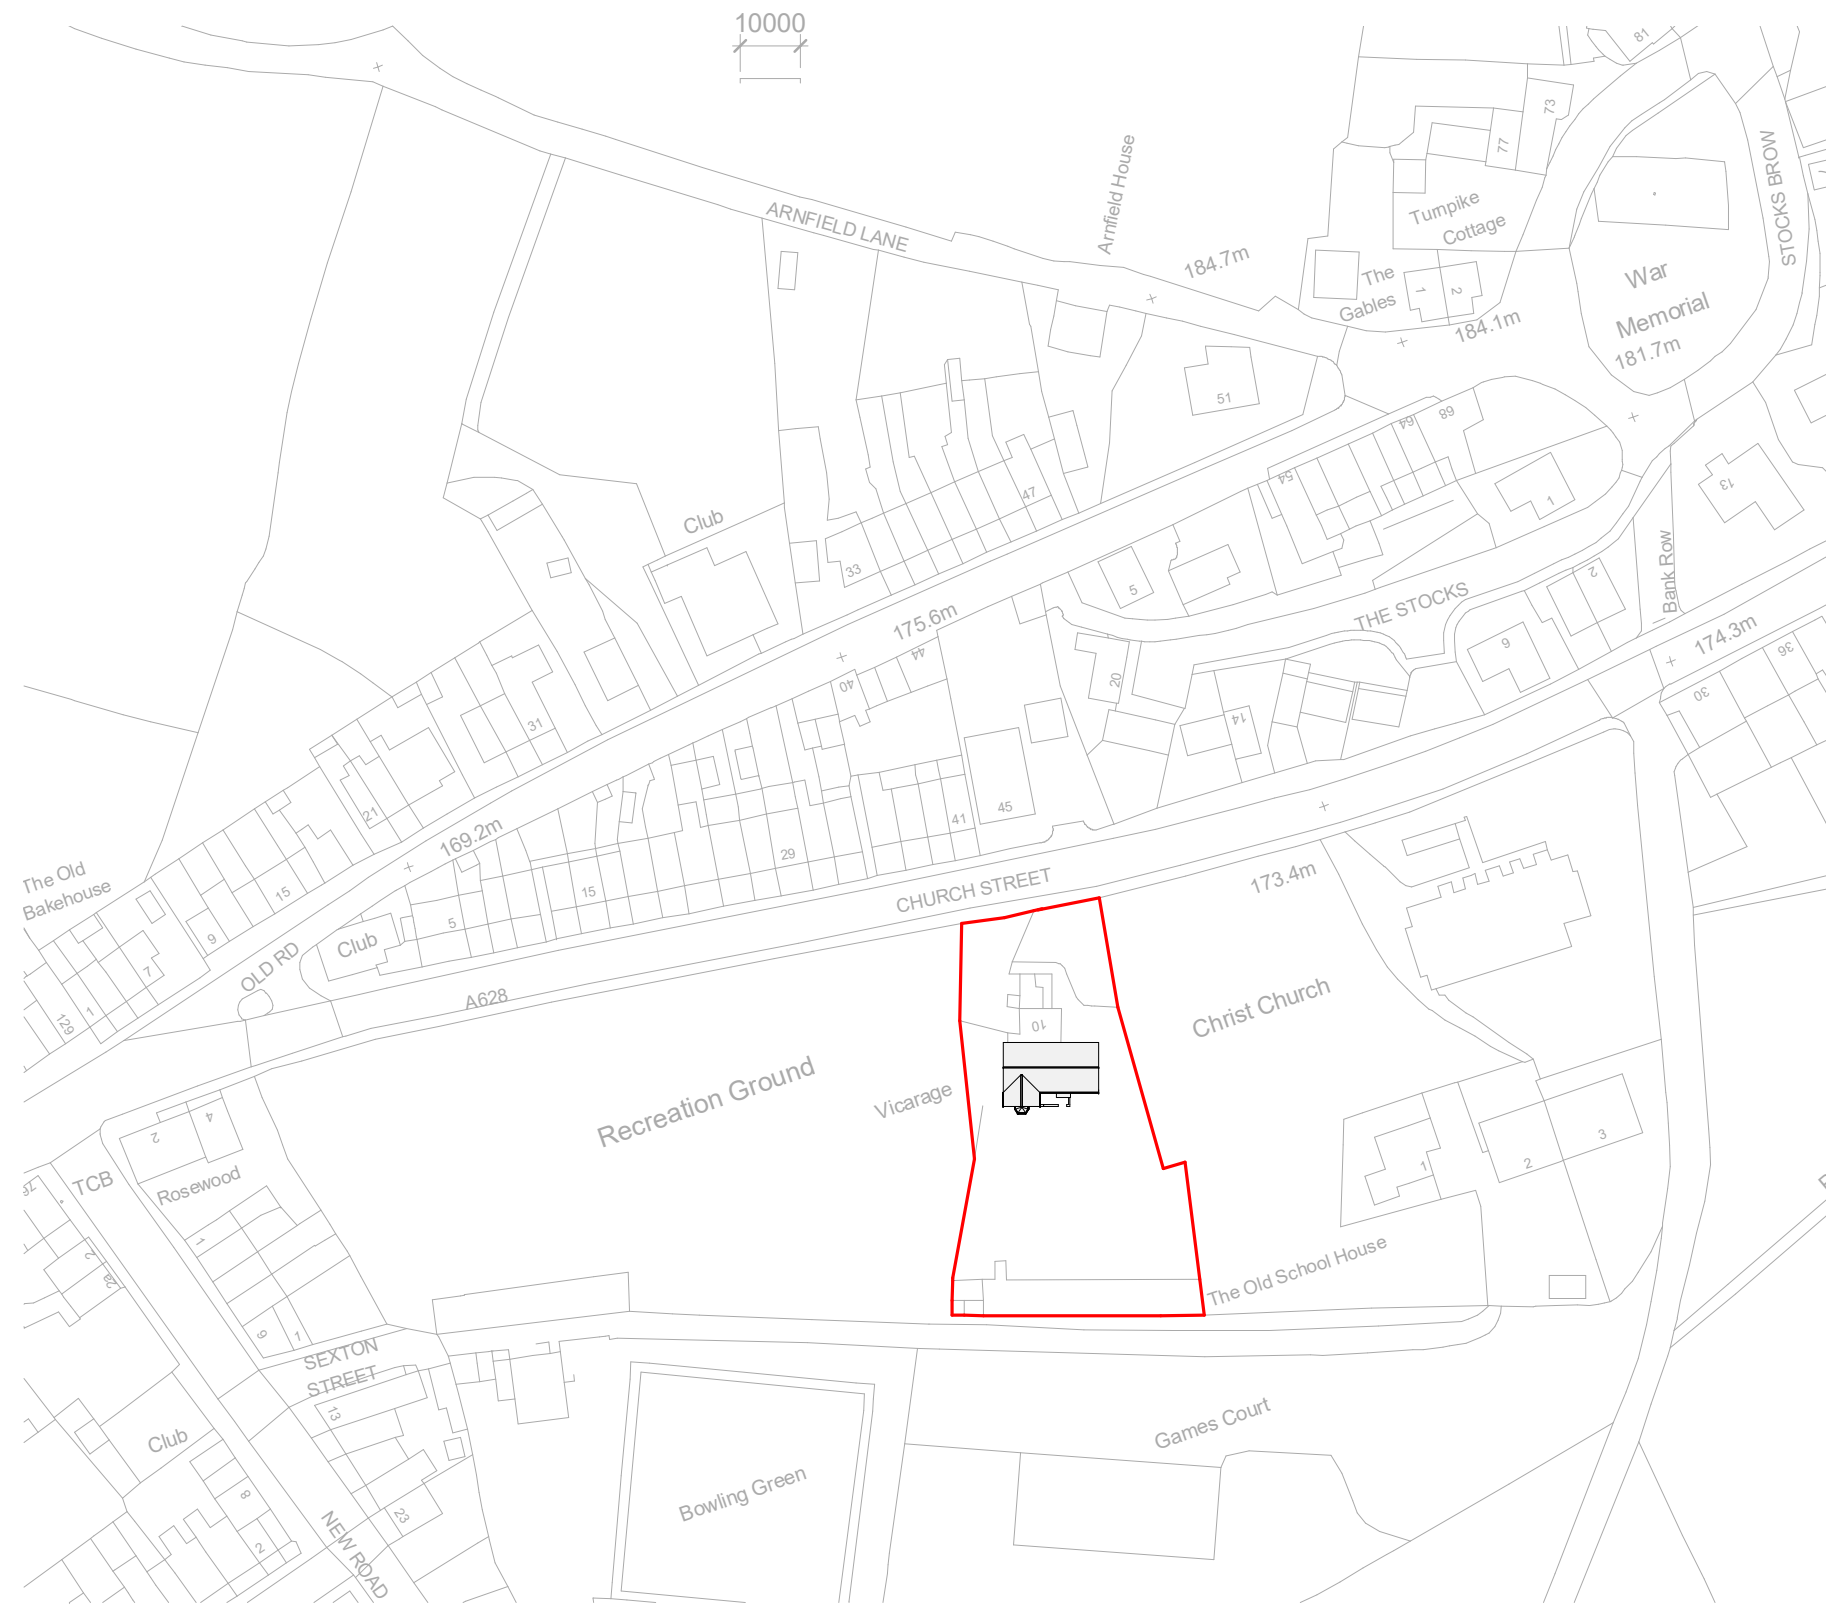


3 Existing Ground Floor
1 : 50

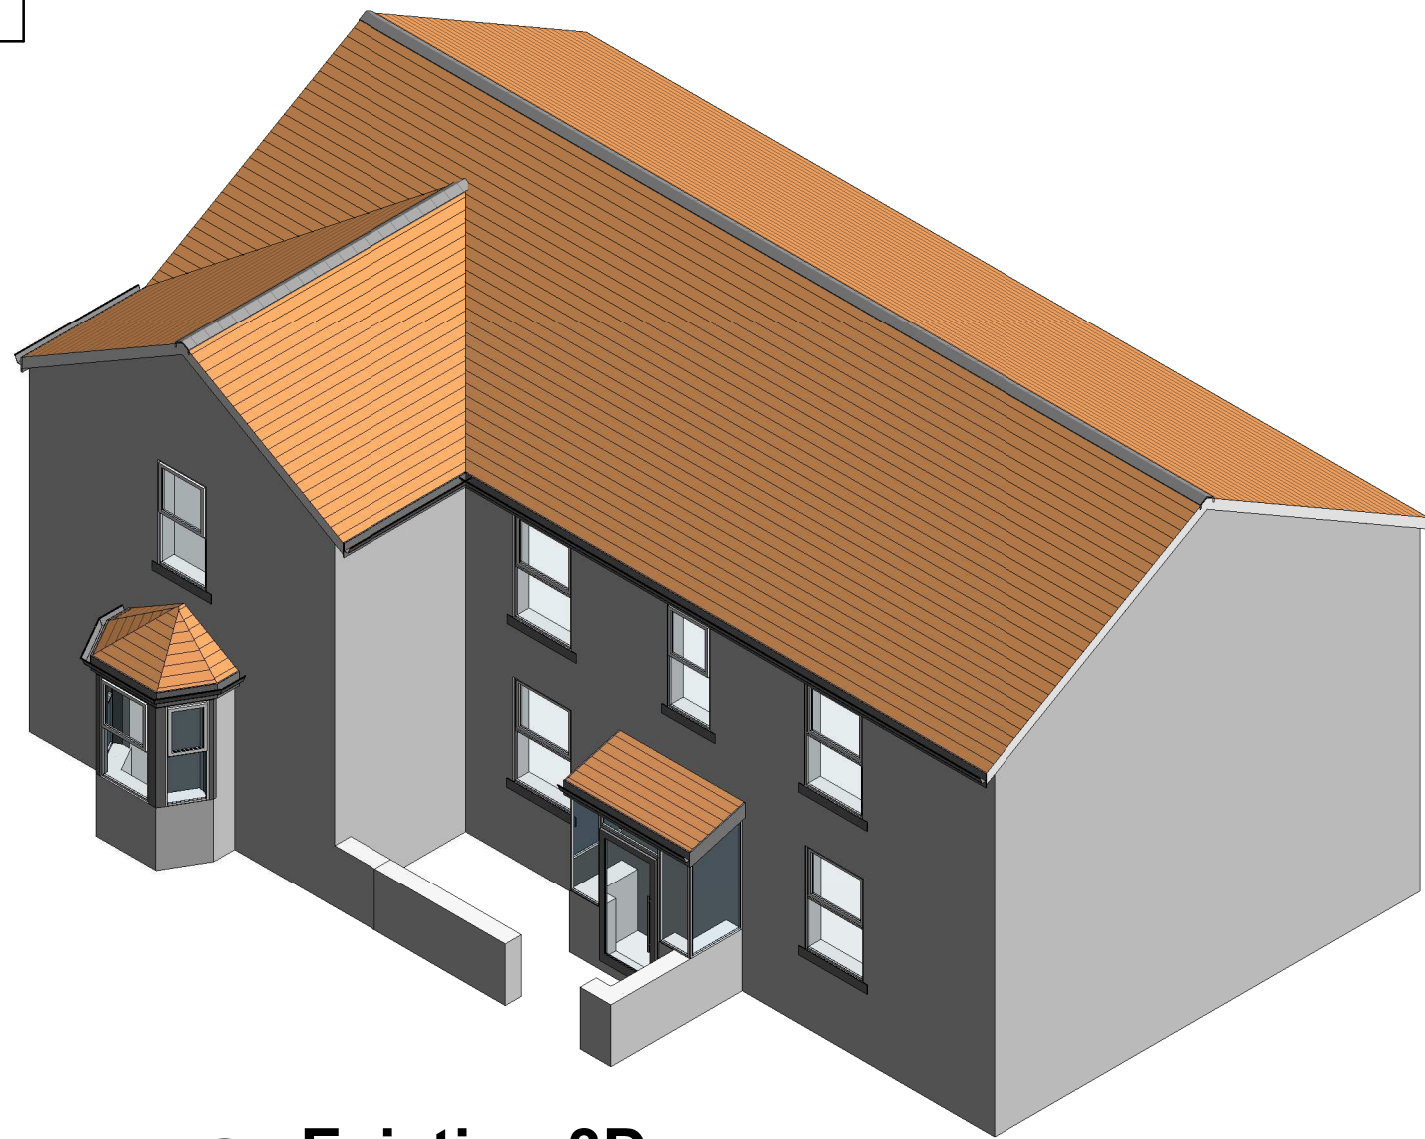

9 Existing 3D



6 Existing Front Elevation
1 : 50

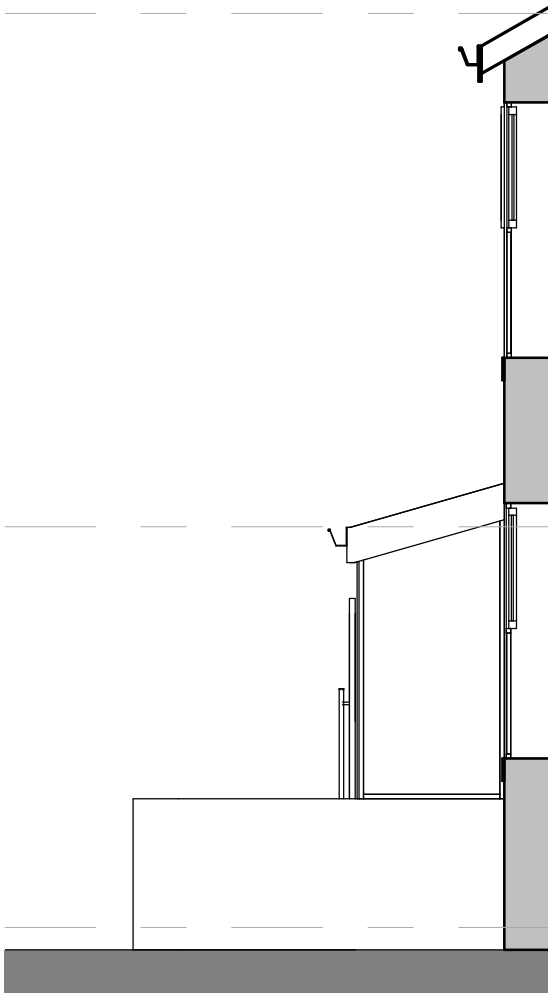

2 Existing RHS Elevation
1 : 50

P1	29.03.21	BC	First Issue
Rev No.	Rev Date	Rev By	Description
project			
10 church street			
location			
10 Church Street, Tintwistle, SK13 1JR			
client			
Adam Moss			
DESIGN ARCHITECTURE.INTERIOR.LANDSCAPE T: 07402266305 E: brad@cbdarchitecture.com Phoenix House, 4 Huddersfield Road, Stalybridge, SK15 2QA			
CIAT REGISTERED PRACTICE			
drawing title			
Location Plan and As Existing Plans			
dwg purpose			
Preliminary			
scale As indicated		drawn BC	checked BC
@ sheet size A1		rev date	29.03.21
20-034	PL-001	P1	
job number	drawing number	revision	