

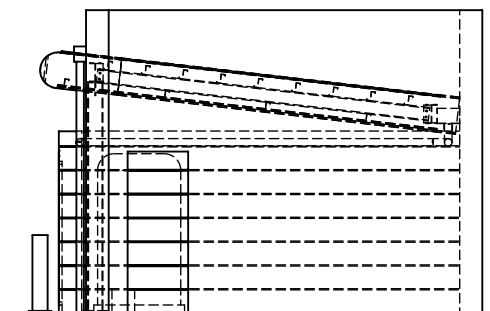
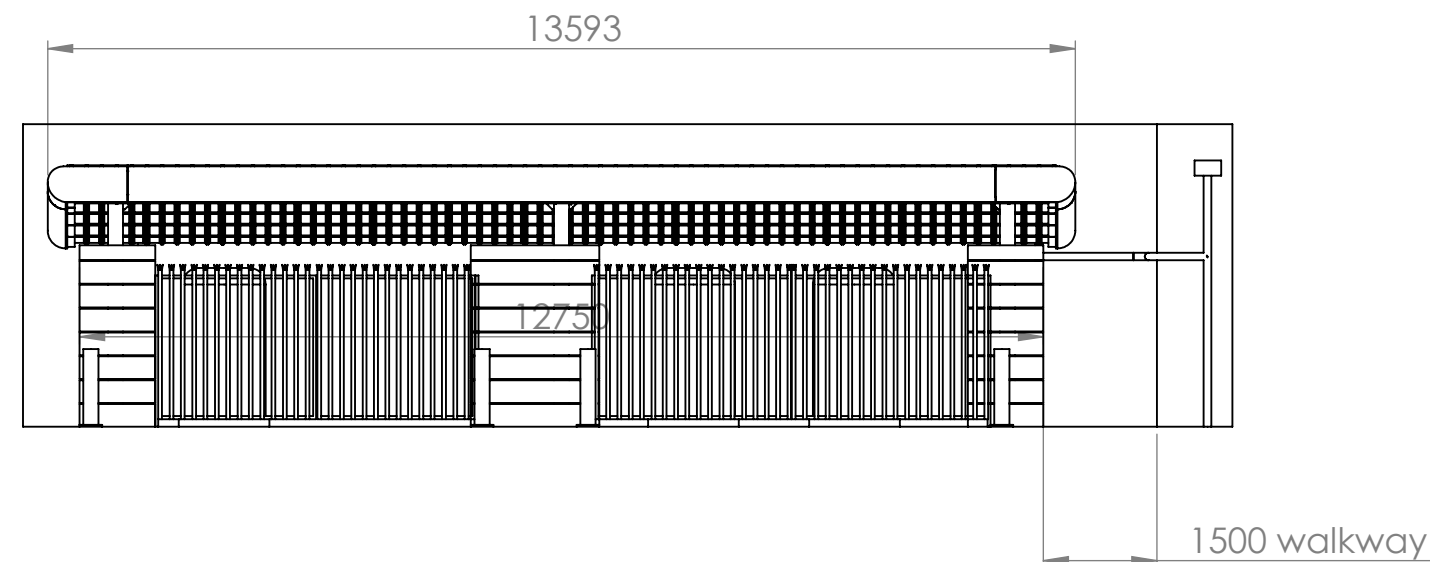
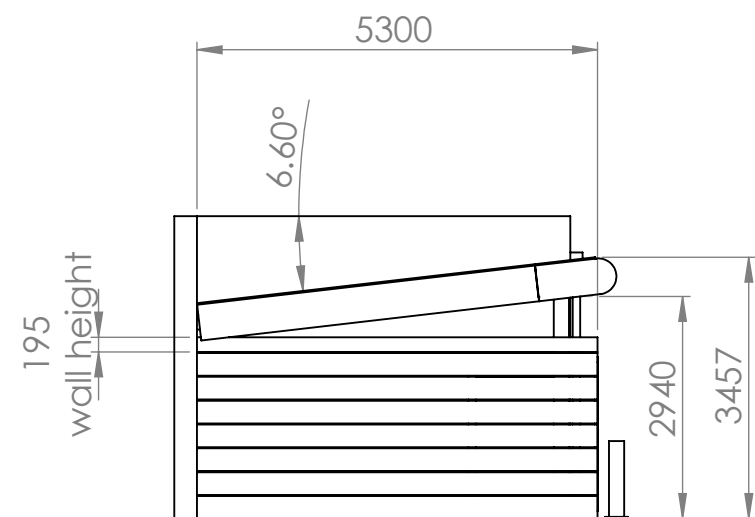


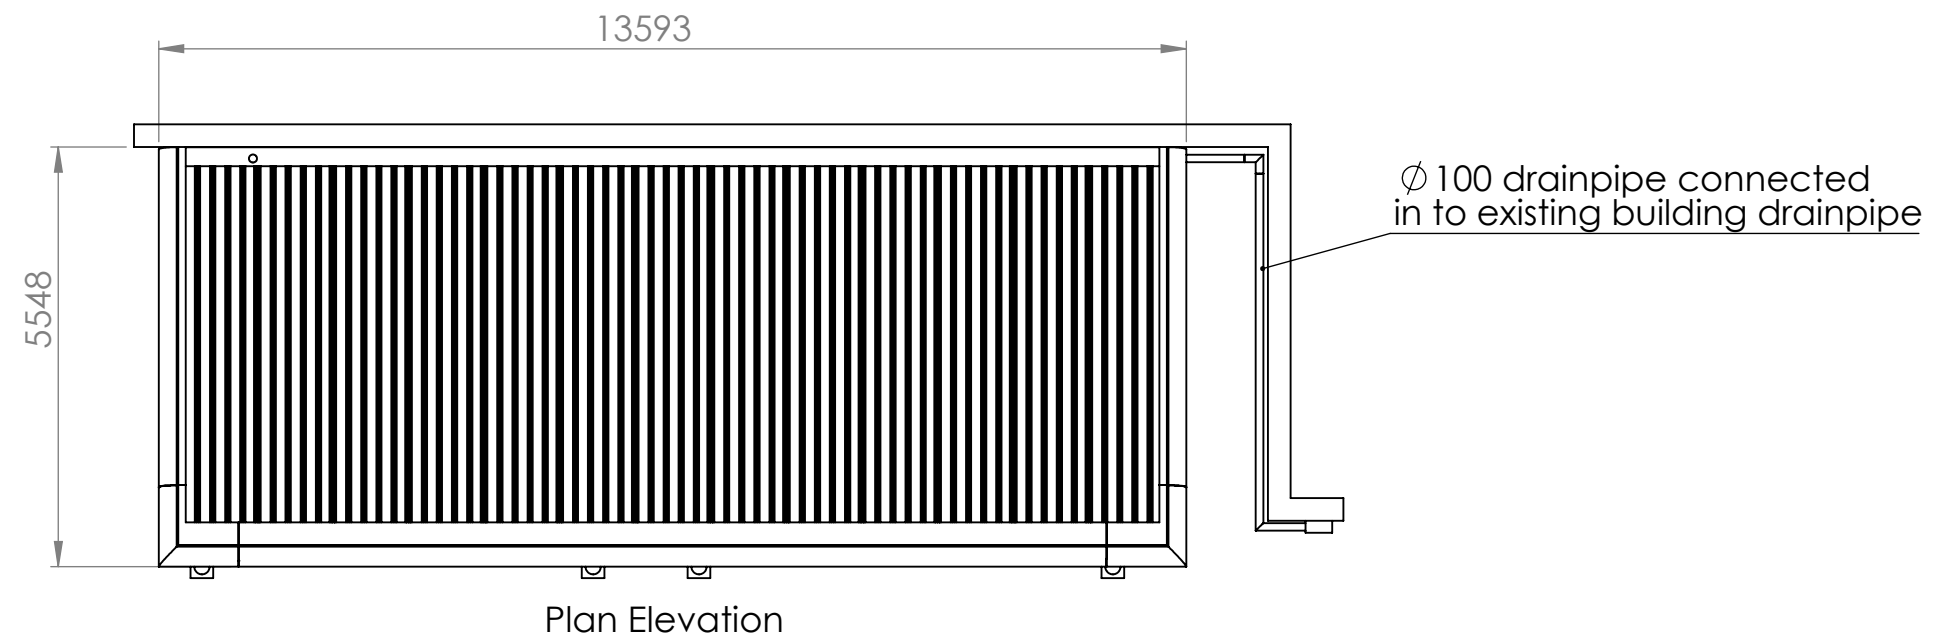


Planning reference : HPK/2023/0552

UNLESS OTHERWISE SPECIFIED: DIMENSIONS ARE IN MILLIMETERS SURFACE FINISH: TOLERANCES: LINEAR: ANGULAR:						FINISH:		DEBUR AND BREAK SHARP EDGES		DO NOT SCALE DRAWING		REVISION Concept 1		
										BUILD 4 GROWTH				
	NAME		SIGNATURE		DATE					TITLE:				
DRAWN										Buxton Cryo Store Elevation views - Front, Plan, Left, Right				
CHK'D														
APPV'D														
MFG														
Q.A							MATERIAL:			DWG NO.		23.00219.001		A3
							WEIGHT:			SCALE:1:100		SHEET 1 OF 5		


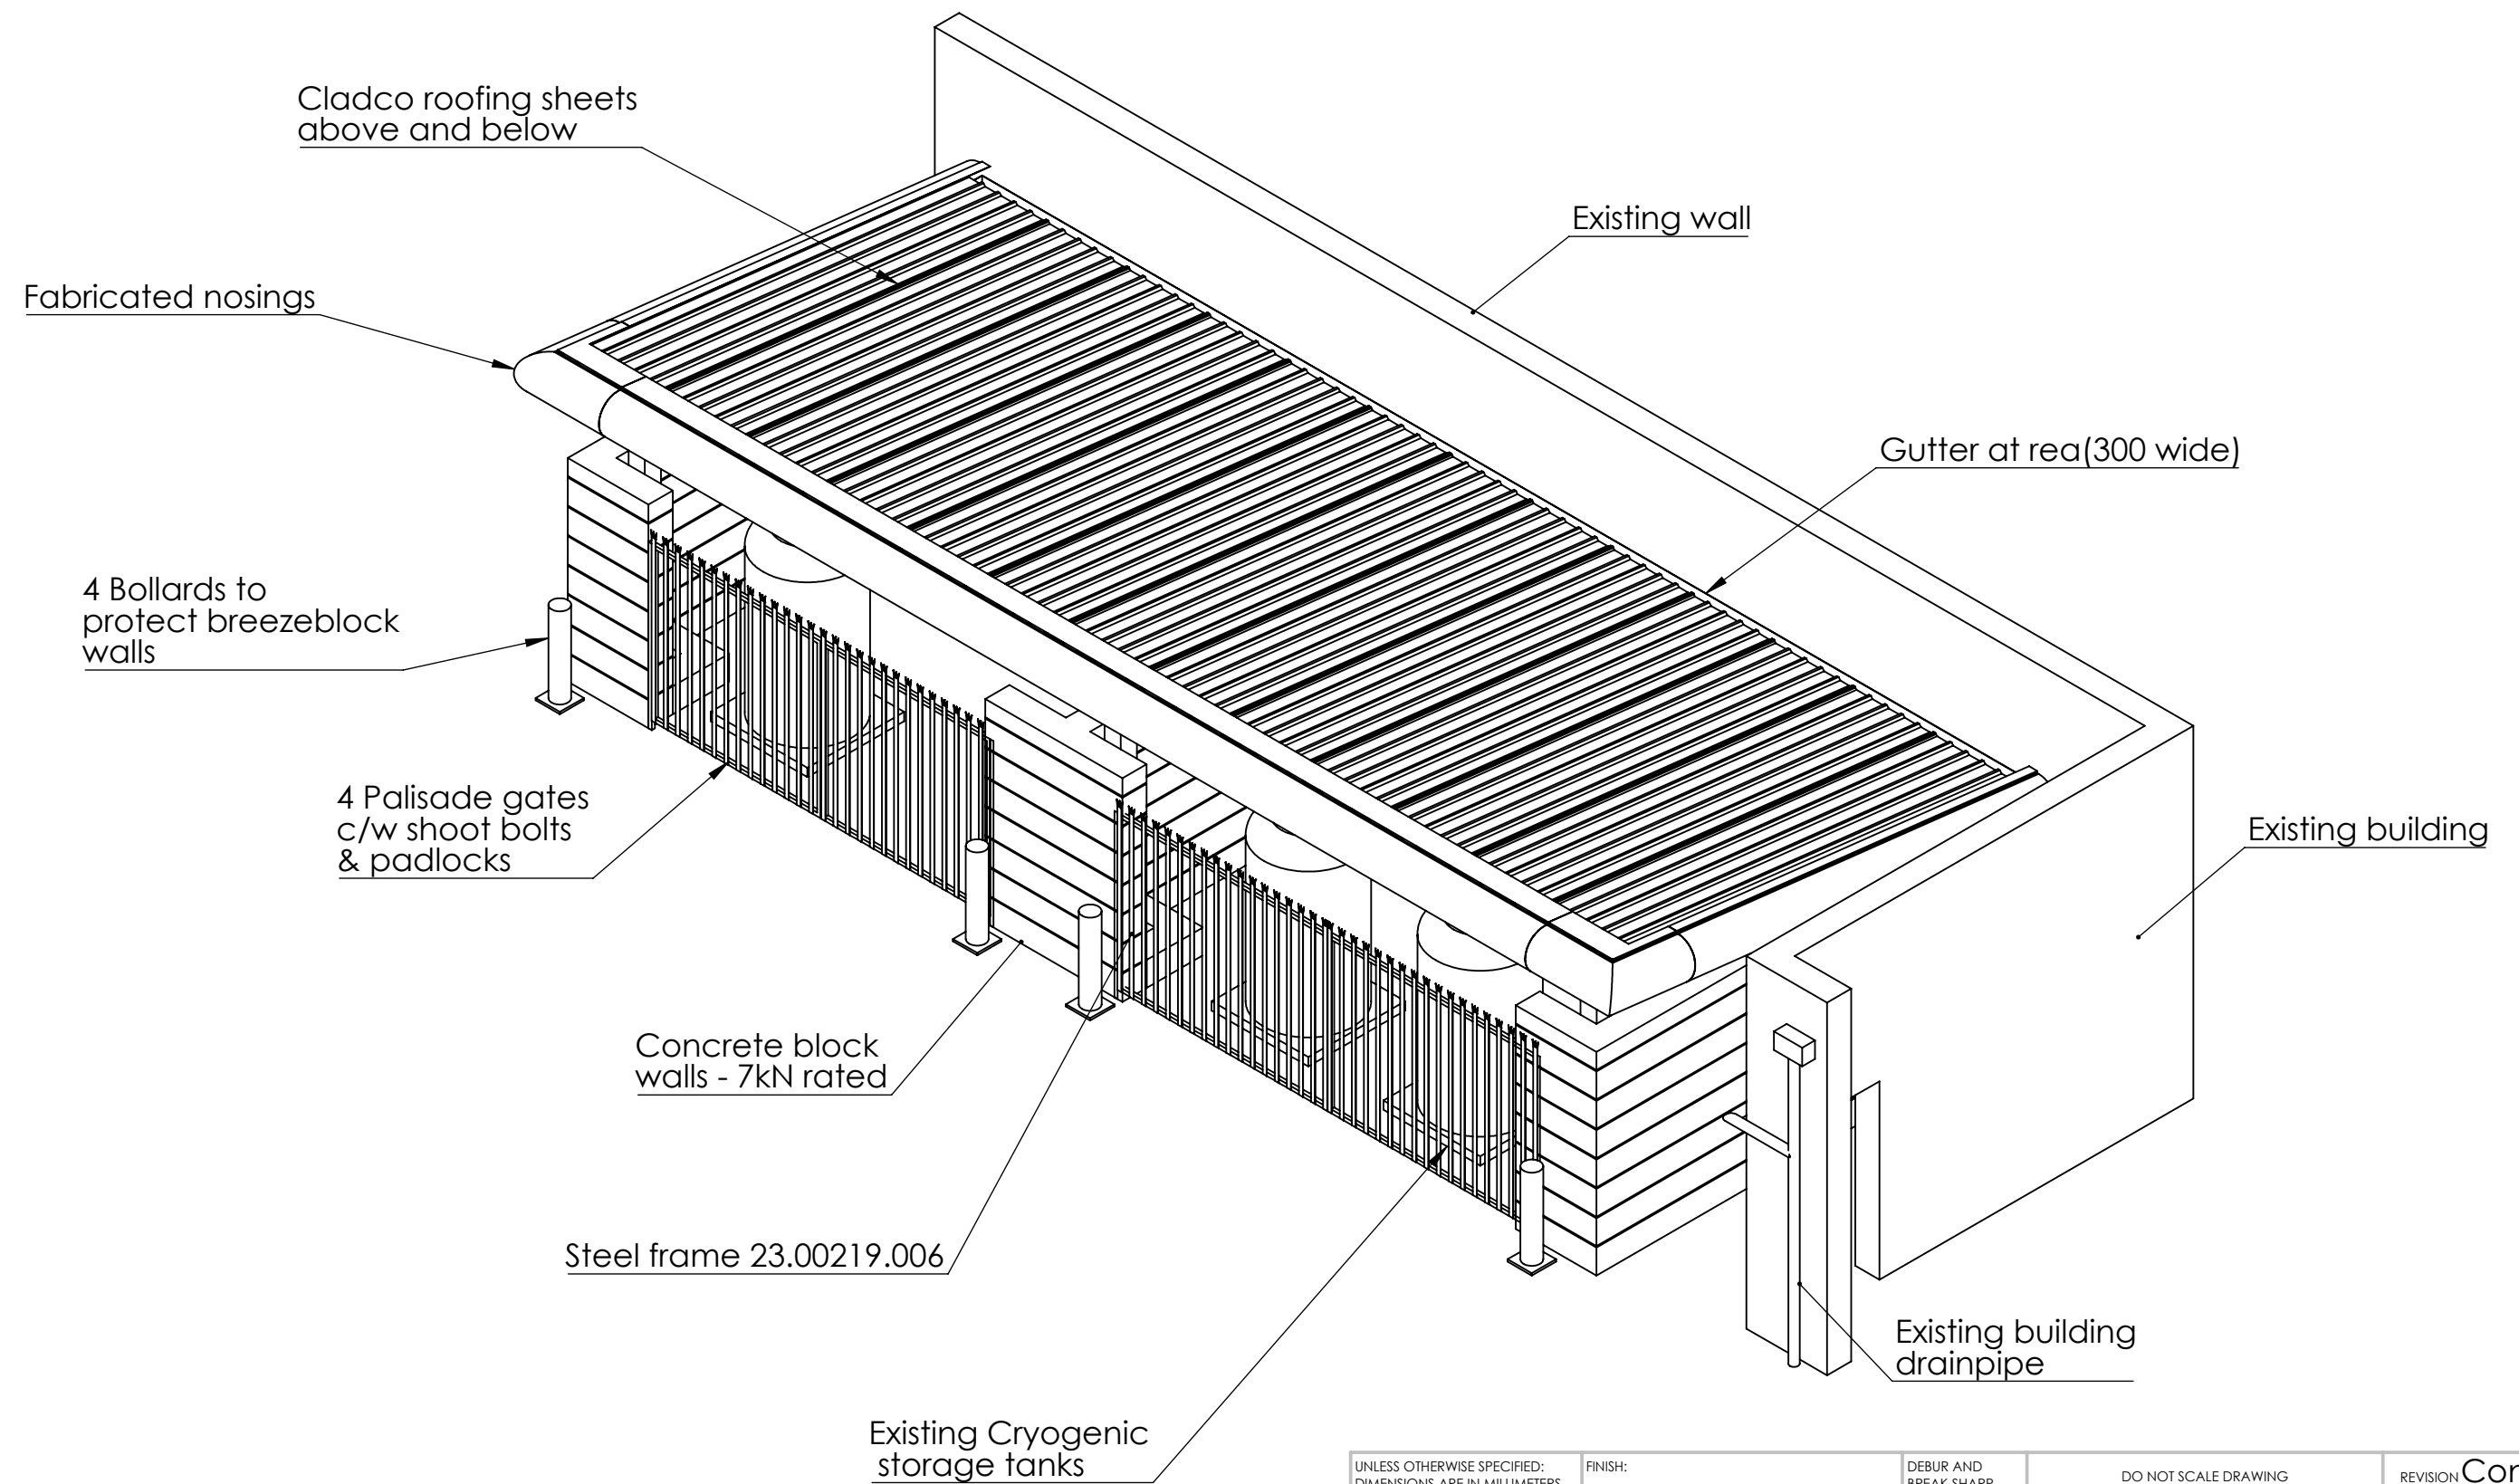


UNLESS OTHERWISE SPECIFIED: DIMENSIONS ARE IN MILLIMETERS SURFACE FINISH: TOLERANCES: LINEAR: ANGULAR:						FINISH:		DEBUR AND BREAK SHARP EDGES		DO NOT SCALE DRAWING		REVISION Concept 1		
										BUILD 4 GROWTH				
	NAME		SIGNATURE		DATE					TITLE:				
DRAWN										Buxton Cryo Store Isometric view - East facing				
CHK'D														
APP'VD														
MFG														
Q.A							MATERIAL:			DWG NO.		23.00219.001		A3
							WEIGHT:			Scale 1 : 60		SHEET 2 OF 5		

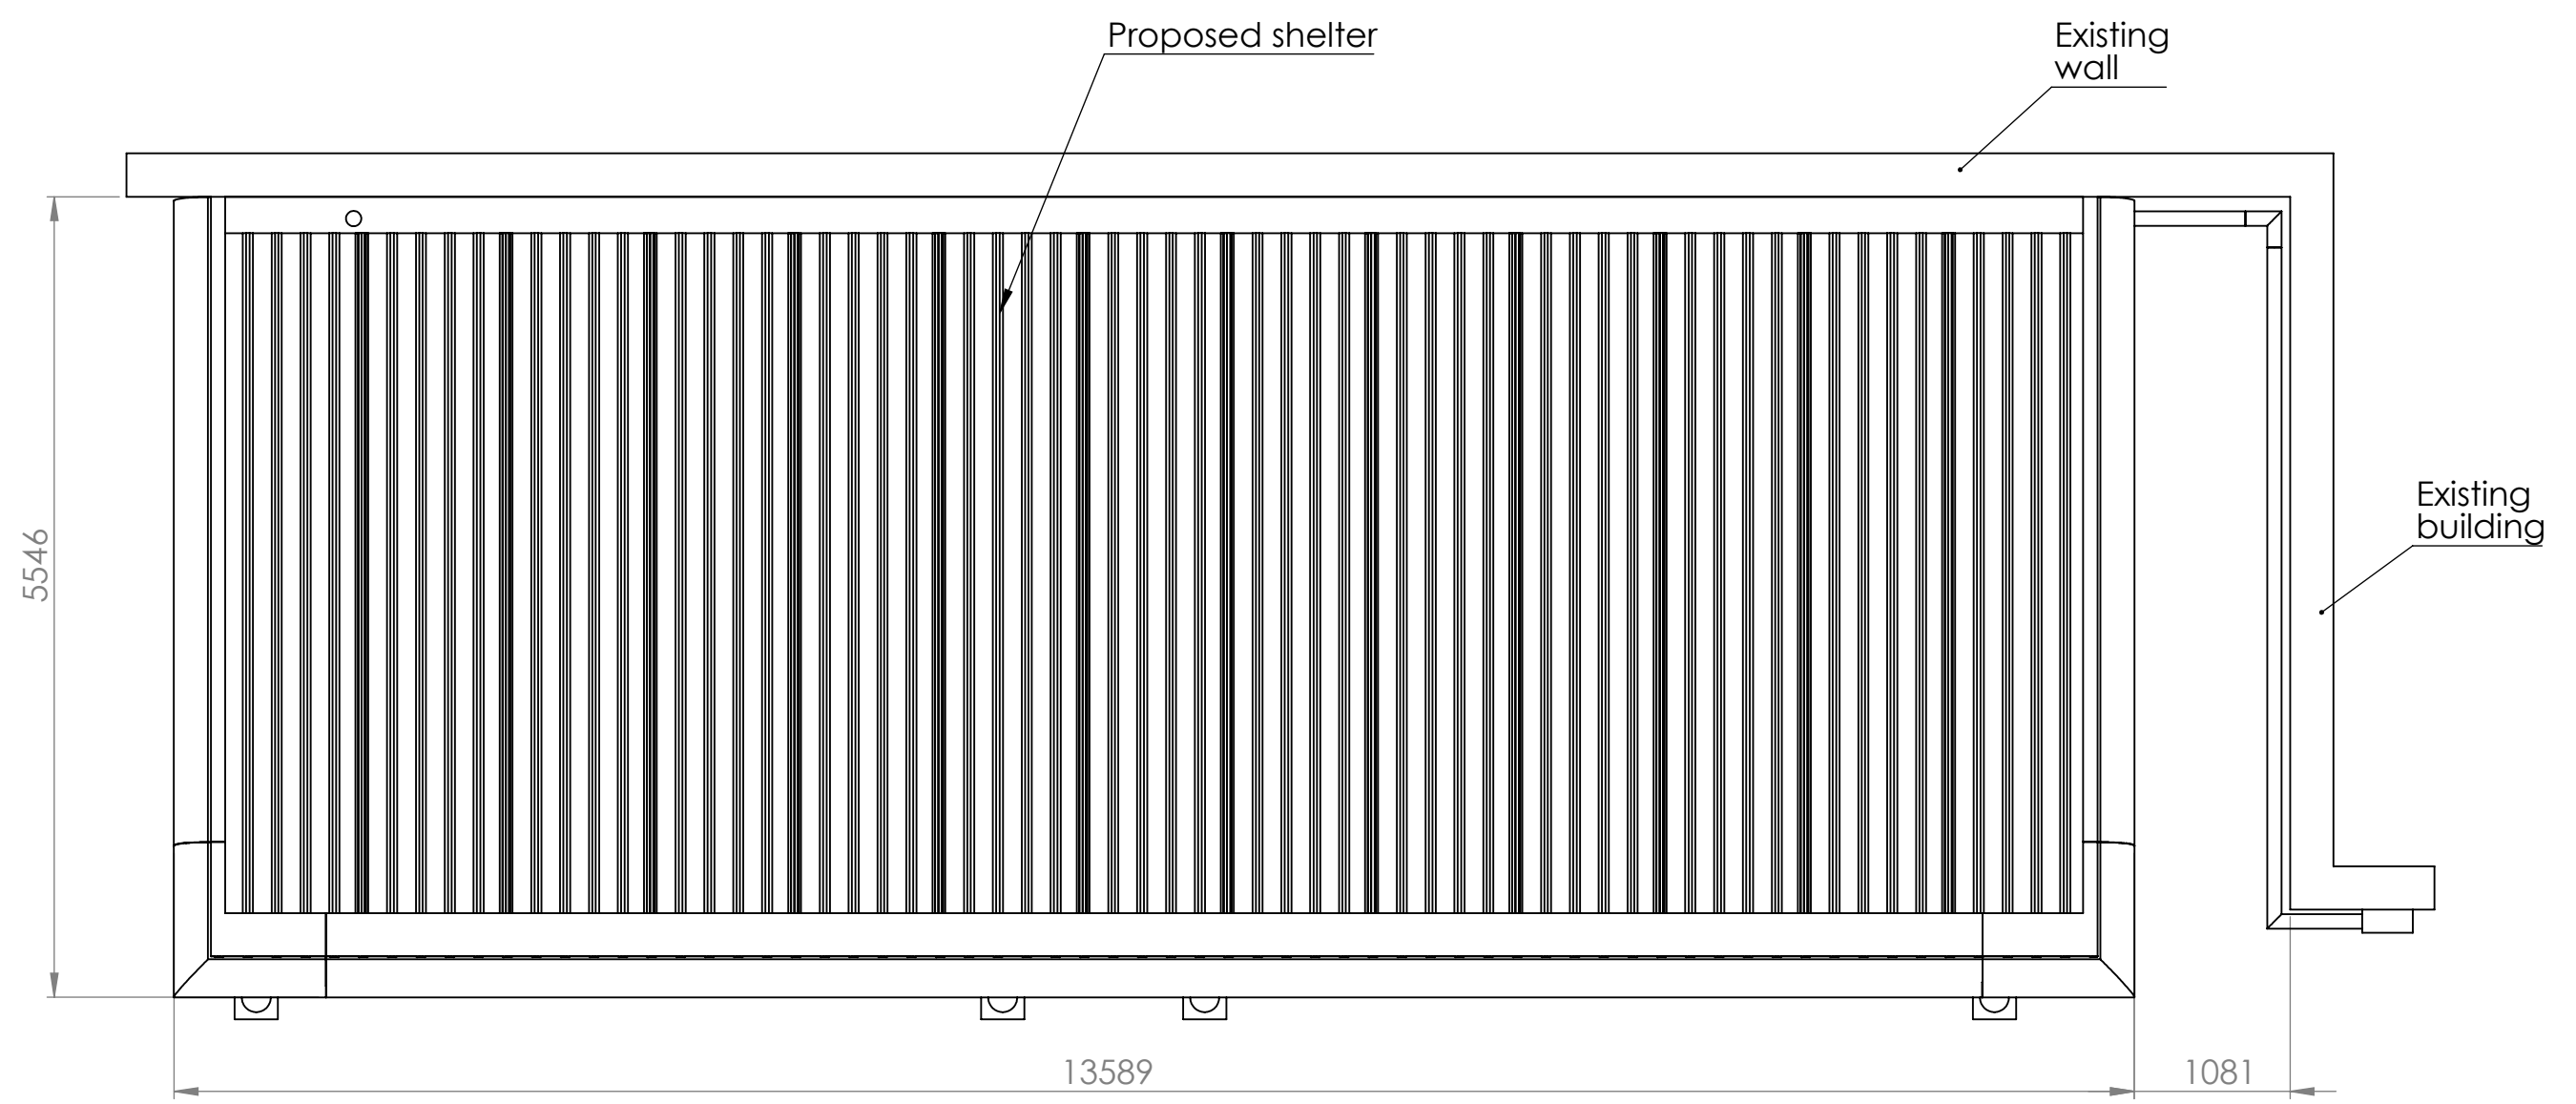

UNLESS OTHERWISE SPECIFIED: DIMENSIONS ARE IN MILLIMETERS SURFACE FINISH: TOLERANCES: LINEAR: ANGULAR:						FINISH:		DEBUR AND BREAK SHARP EDGES	DO NOT SCALE DRAWING		REVISION Concept			
									BUILD 4 GROWTH					
	NAME		SIGNATURE		DATE				TITLE: Buxton Cryo Store Floor plan - Scale 1 : 50					
DRAWN														
CHK'D														
APPV'D														
MFG														
Q.A							MATERIAL:		DWG NO.		23.00219.001		A3	
							WEIGHT:							
									SHEET 4 OF 5					

Front Elevation

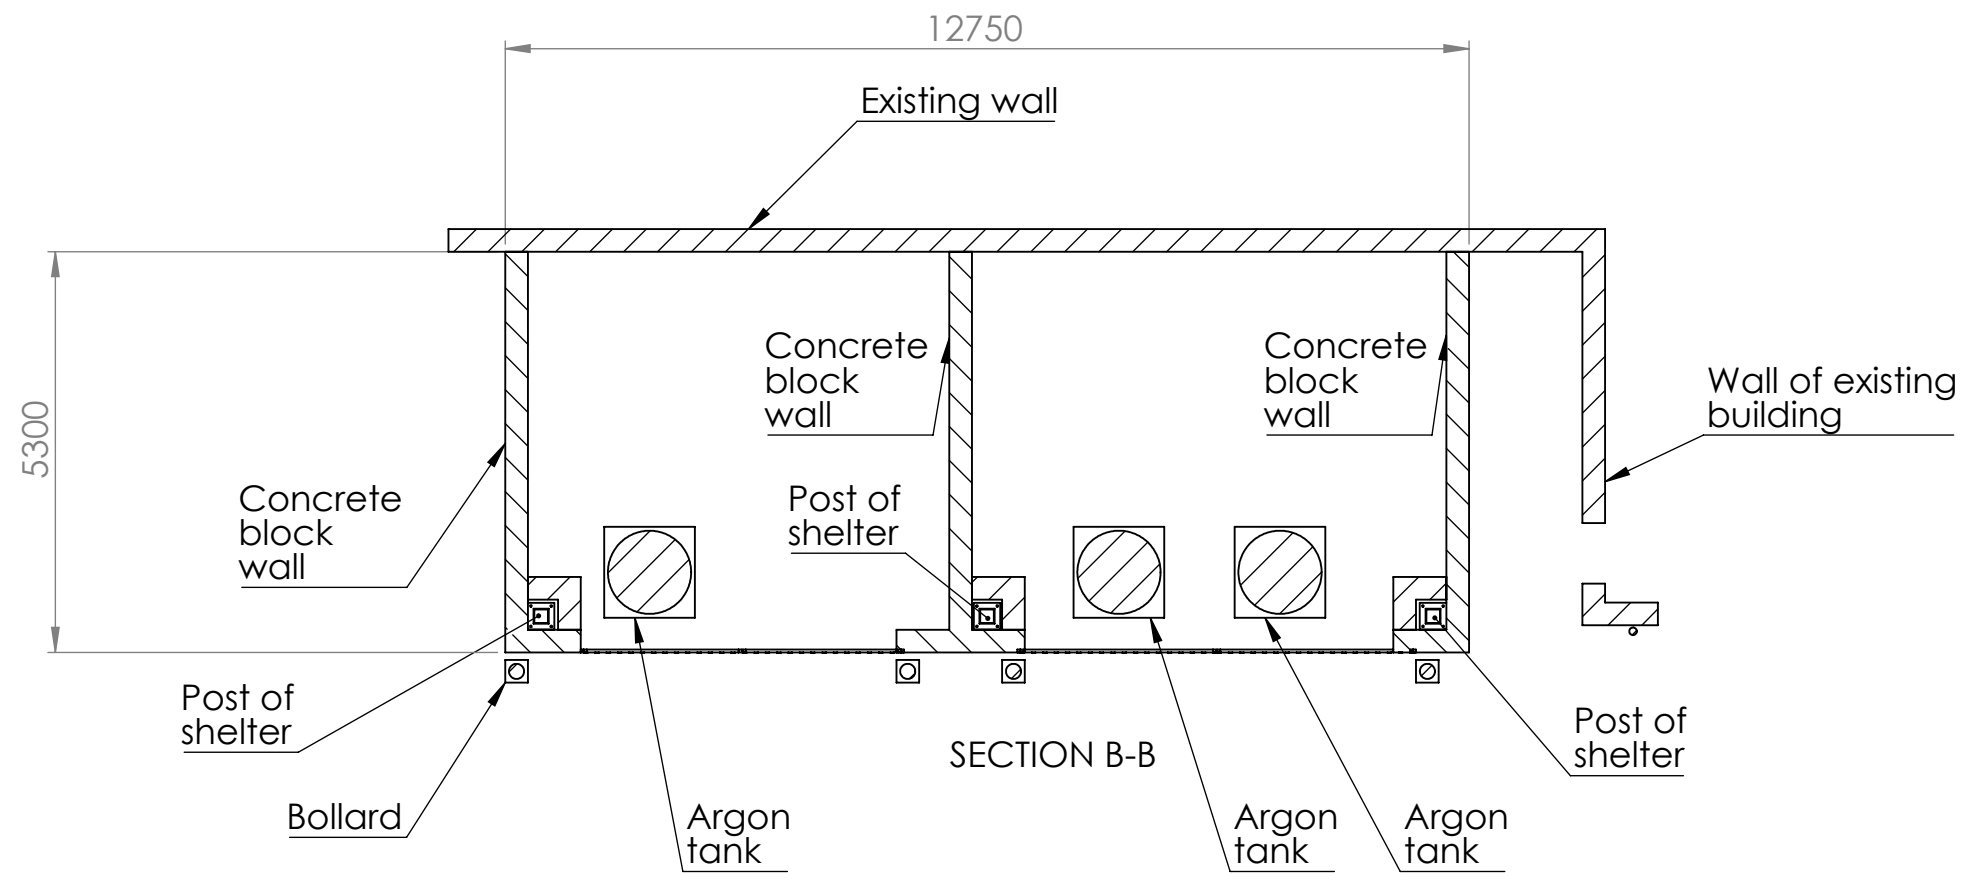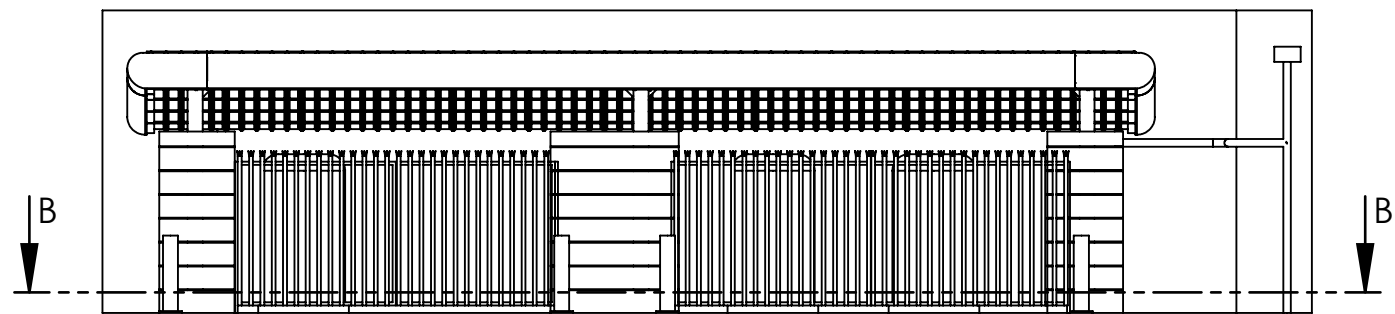

UNLESS OTHERWISE SPECIFIED: DIMENSIONS ARE IN MILLIMETERS SURFACE FINISH: TOLERANCES: LINEAR: ANGULAR:				FINISH:		DEBUR AND BREAK SHARP EDGES		DO NOT SCALE DRAWING		REVISION Concept 1	
								BUILD 4 GROWTH			
	NAME		SIGNATURE		DATE				TITLE: Buxton Cryo Store Sectioned floor plan		
DRAWN											
CHK'D											
APP'VD											
MFG											
Q.A											
							MATERIAL:		DWG NO. 23.00219.001		
									A3		