


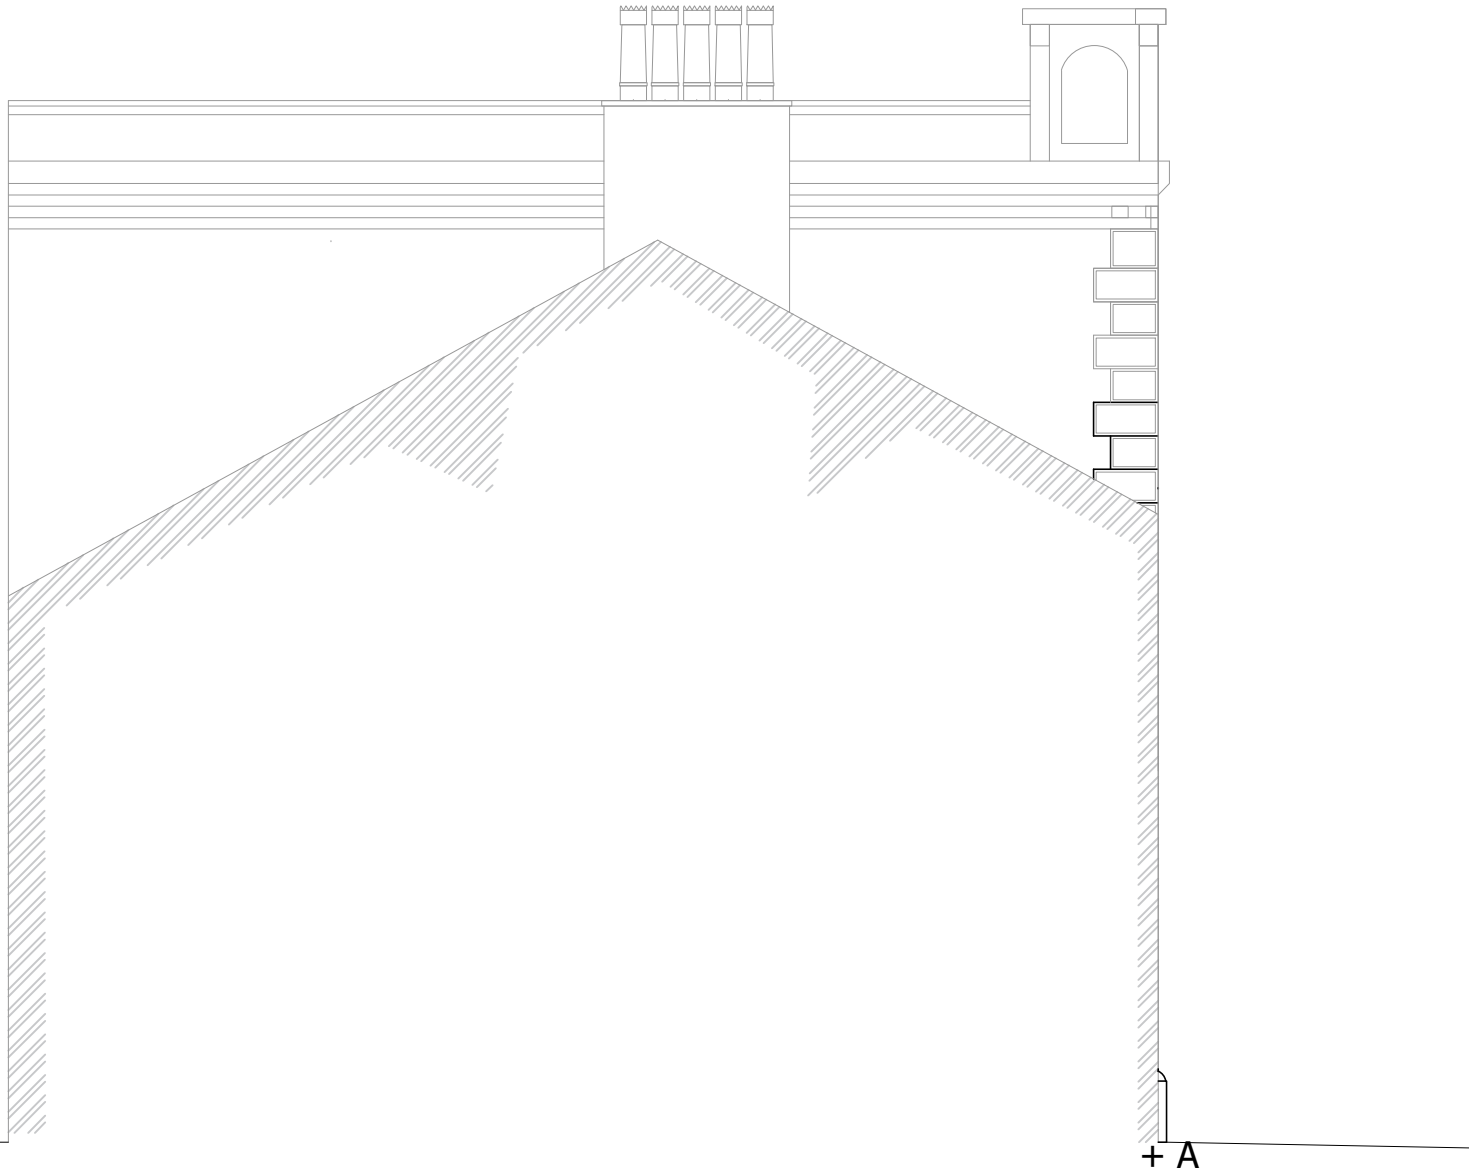

WEST ELEVATION @ 1:100



EAST ELEVATION @ 1:100



SOUTH ELEVATION @ 1:100

0 1 2 3 4 5m
Scale - 1:100

PLANNING ISSUE

Rev | Description | By | Date



Project
THE SPRINGS SHOPPING CENTRE
BUXTON, SK17 6DF

Client
HIGH PEAK BOROUGH COUNCIL

Title
ELEVATIONS - AS EXISTING

Drawn by | Surveyor | Date
GJS | JIS | DECEMBER 2023

Scale
1:100 @ A2

Drawing Number | Revision
M230747-B01-01

Layouts shown are transcribed from unqualified Landlord's basebuild data and are intended as initial indicative drawings only, subject to feasibility including detailed measured survey, Structural Engineers report, M&E Engineers report, Building Control approval, Fire Officer approval and all statutory applications.
Layouts shown were supplied by a 3rd party; Workman LLP therefore take no responsibility for the accuracy or information taken from them.