


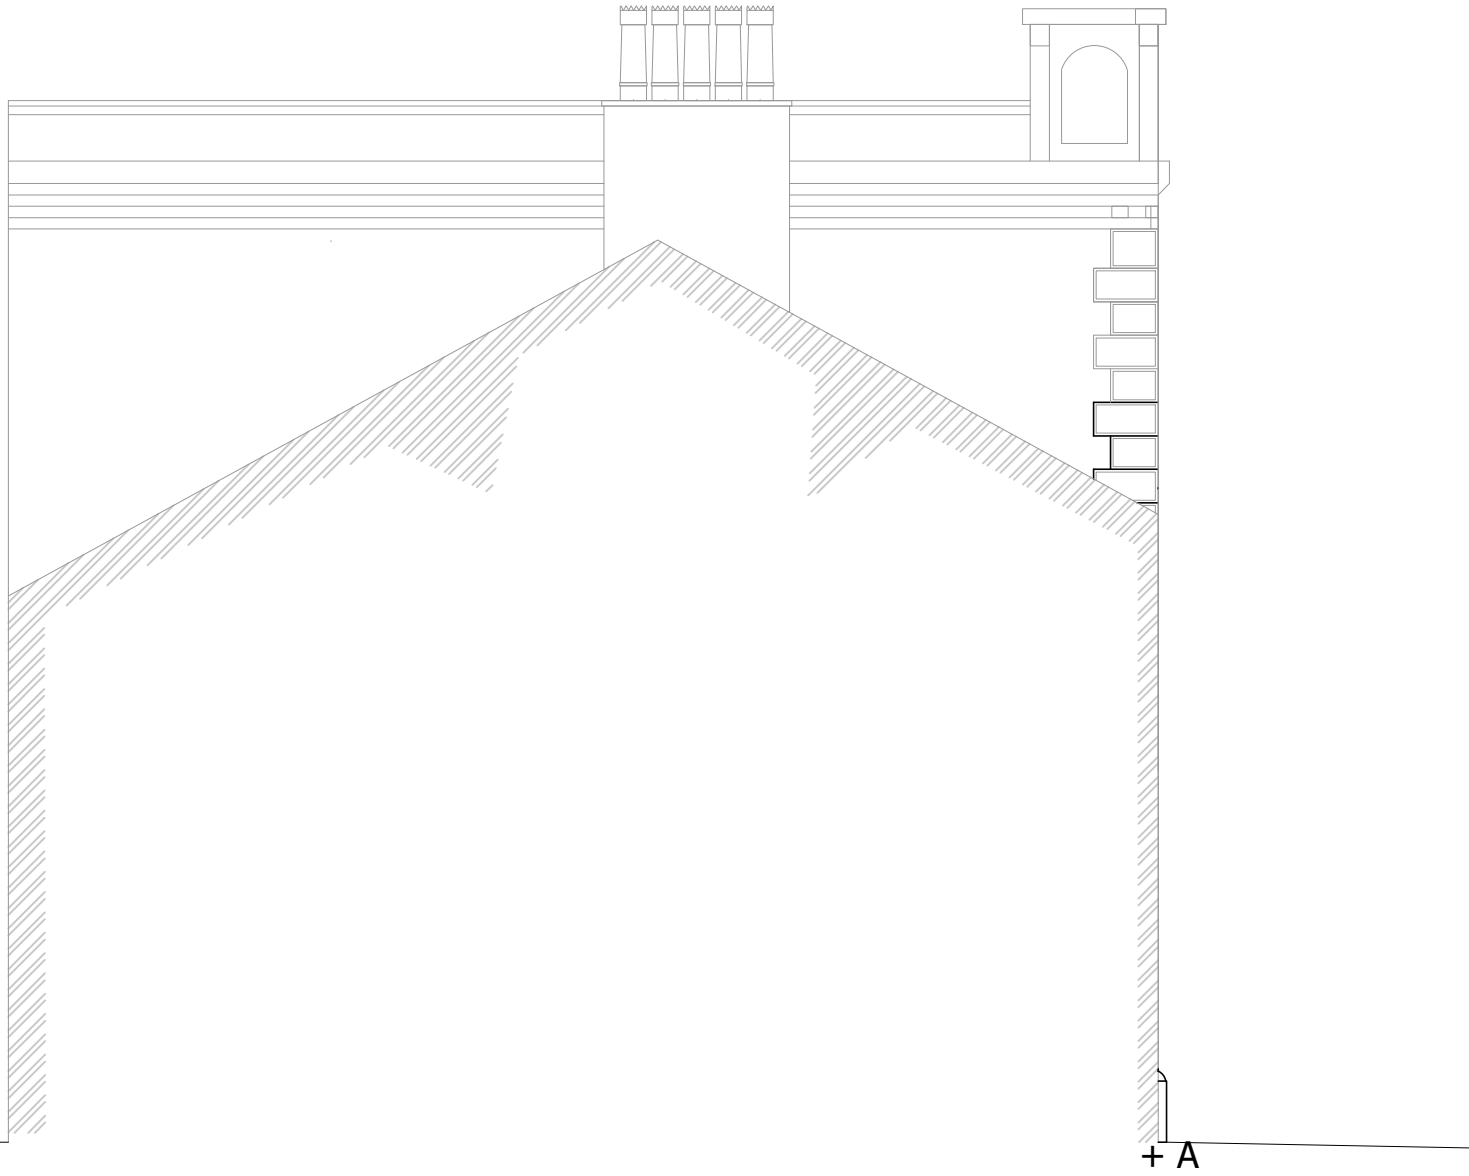

WEST ELEVATION @ 1:100



EAST ELEVATION @ 1:100

- SCOPE OF WORKS
- Removal and disposal of old flaunching.
 - Repointing of the area.
 - Removal of damaged chimney pot.
 - Installation of a like for like replacement.



SOUTH ELEVATION @ 1:100

0 1 2 3 4 5m
Scale - 1:100

PLANNING ISSUE

Rev | Description | By | Date



Project
THE SPRINGS SHOPPING CENTRE
BUXTON, SK17 6DF

Client
HIGH PEAK BOROUGH COUNCIL

Title
ELEVATIONS - AS PROPOSED

Drawn by
GJS

Surveyor
JIS

Date
DECEMBER 2023

Scale
1:100 @ A2

Drawing Number
M230747-B02-01

Revision

Layouts shown are transcribed from unqualified Landlord's basebuild data and are intended as initial indicative drawings only, subject to feasibility including detailed measured survey, Structural Engineers report, M&E Engineers report, Building Control approval, Fire Officer approval and all statutory applications.
Layouts shown were supplied by a 3rd party; Workman LLP therefore take no responsibility for the accuracy or information taken from them.