
 


Existing Site Plan

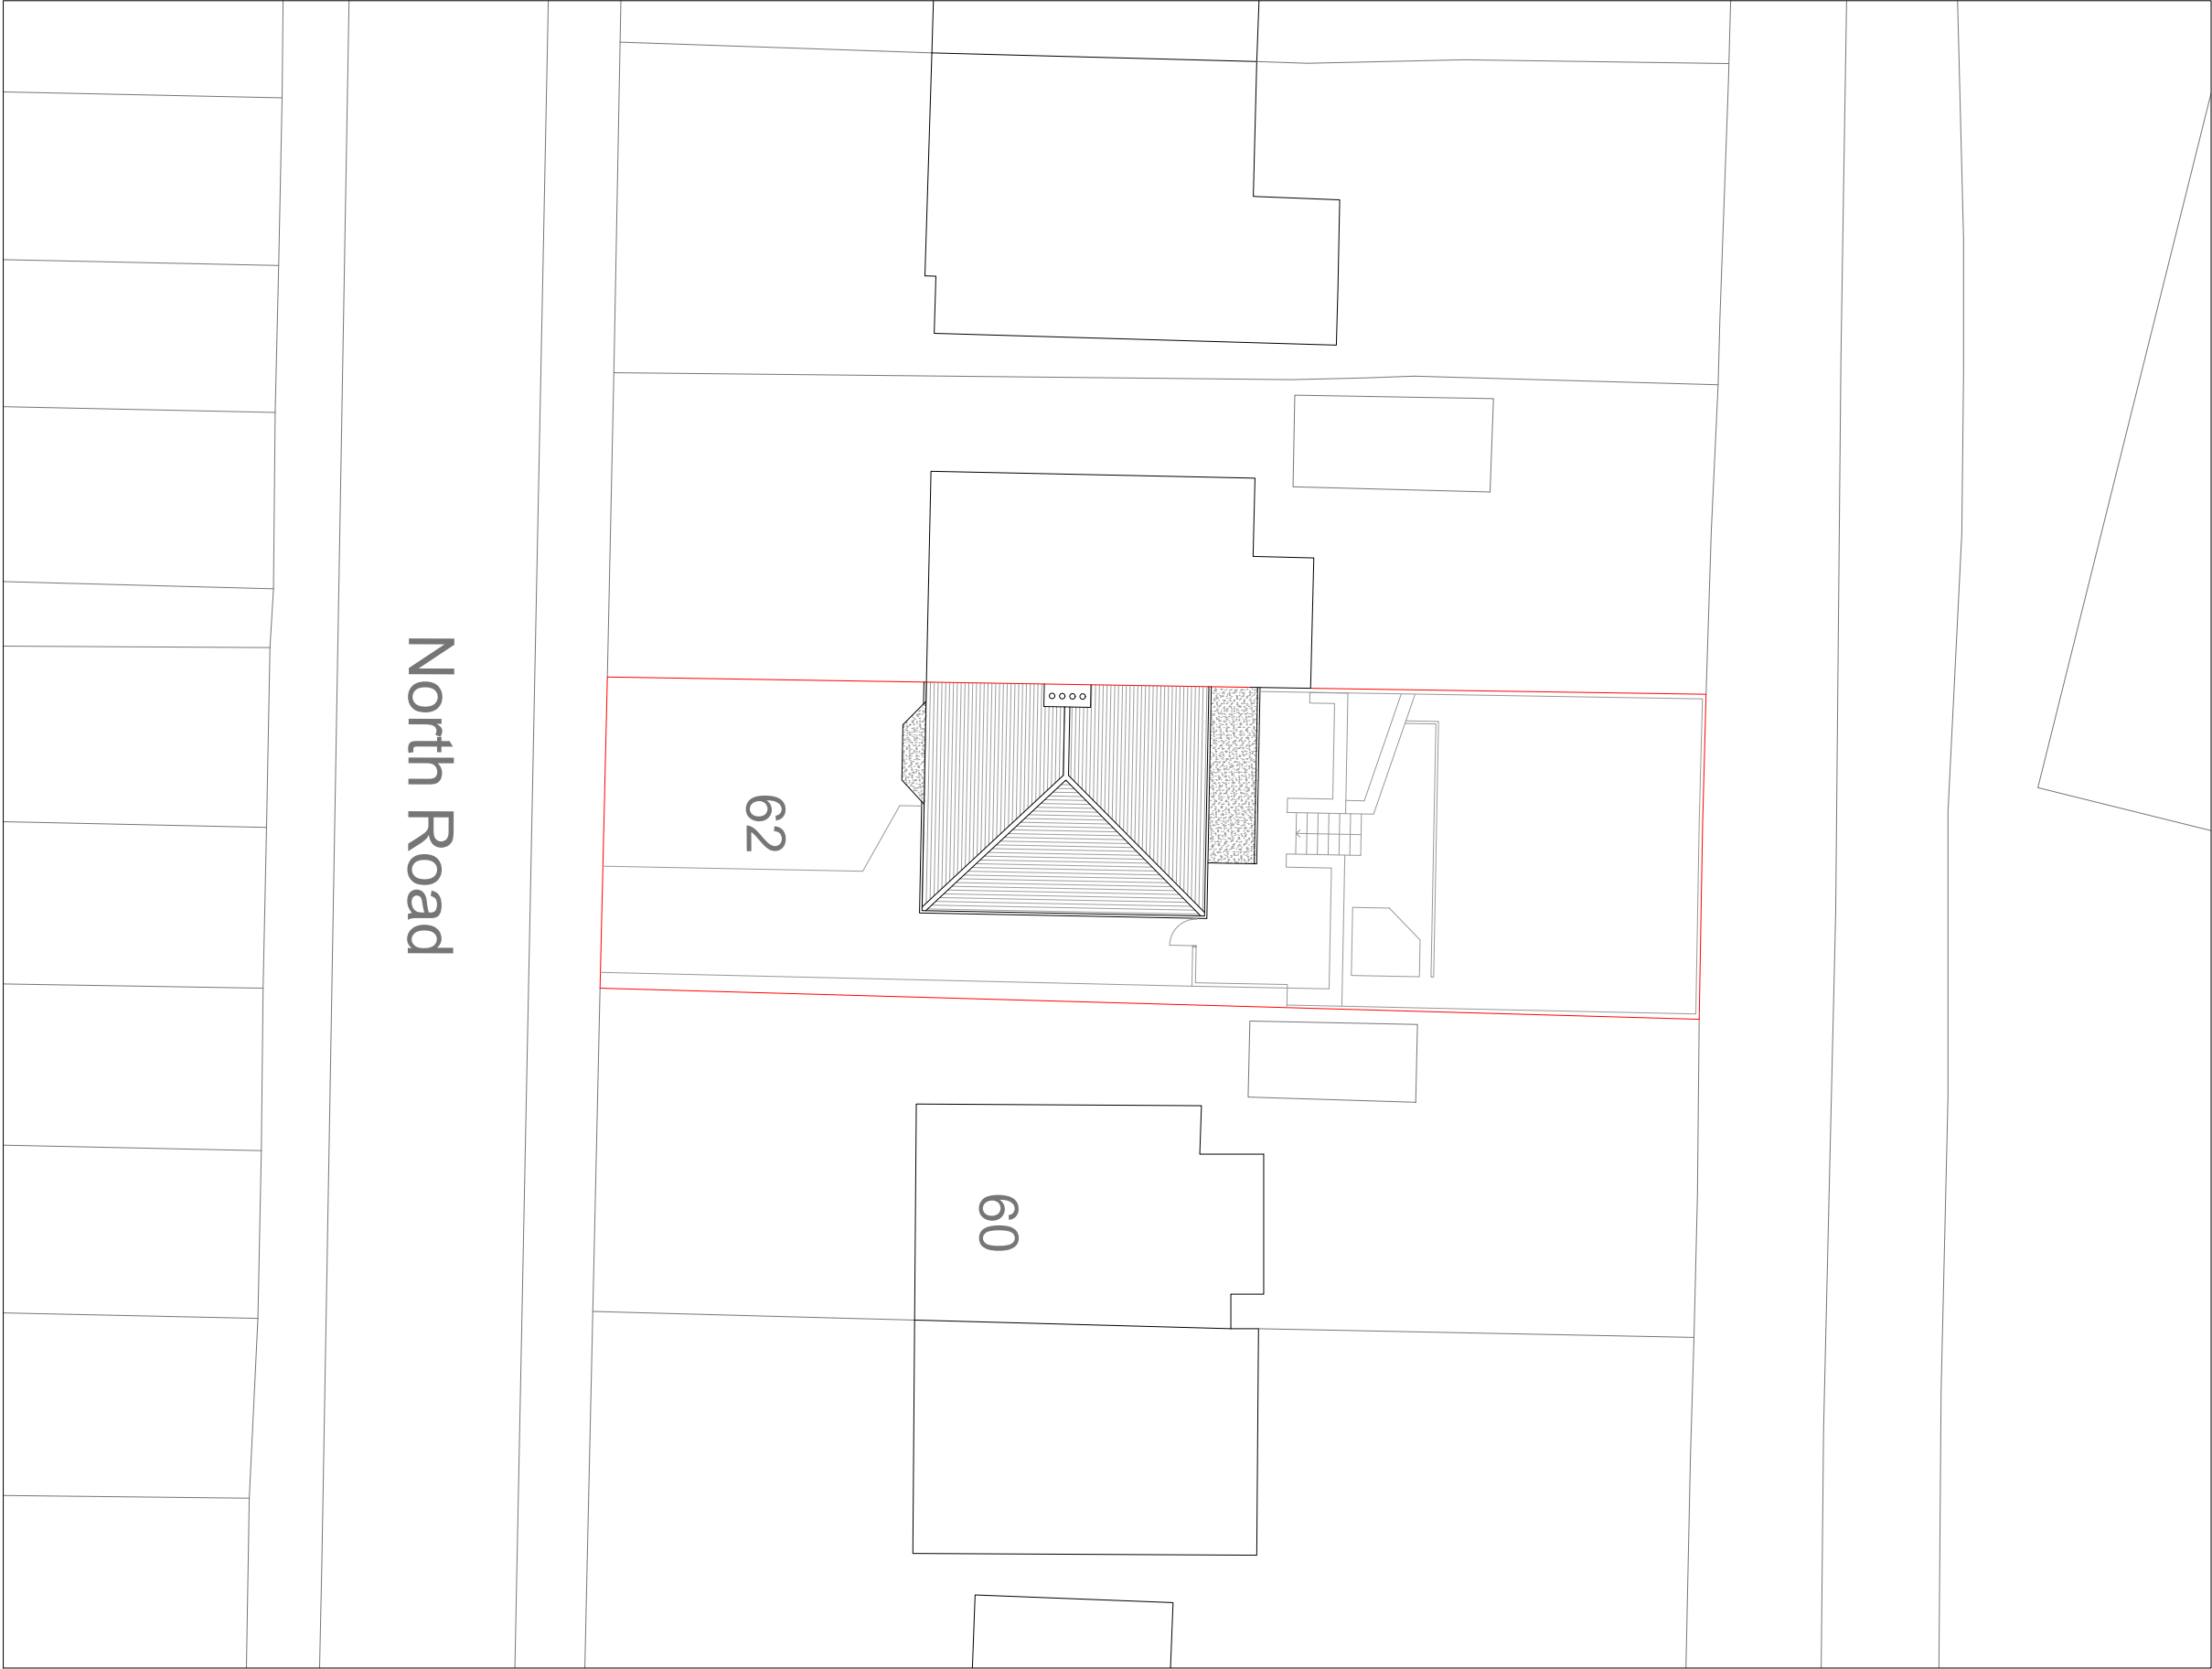

Mulholland
Architecture

E chris@mulhollandarchitecture.co.uk
M +44 (0)7923156723

© COPYRIGHT This drawing is protected by copyright and shall not be reproduced in any form without first gaining permission from Mulholland Architecture Ltd

Mulholland Architecture shall have no responsibility for any use made of this document other than for which it was prepared and issued.

All dimensions and levels should be checked on site. All dimensions to be taken on site prior to manufacture of any component or element. Please report any discrepancies to Mulholland Architecture.

All works to be in accordance with all current editions and relevant clauses of building regulations, British Standards, Codes of Practice and HSE directives even if not stated.

All pipes, drains, services etc to be accurately located on site prior to demolition/excavation/construction. All disturbed surfaces to be made good thereafter.

Final building works to be in accordance with relevant building regulations - Structural engineers drawings to supercede drawn information.

If in doubt, ask.

Revision	Date	Author
*	15/01/23	

Stage:

Existing Drawings

Drawing Title:	Drawing Size:
Existing Site Plan	1:200 @A2

Project: Job Number: 044

Ground Floor Remodelling & Extension

Client:


Maxim Gladines

Site Address:



62 North Road, Glossop, SK13 7AU

Drawn: CM	Date: Jan '24	Stage: Ex
Reviewed by:	Drawing No.	Revision:
CM	Ex-044-002	

Existing Ground Floor Plan

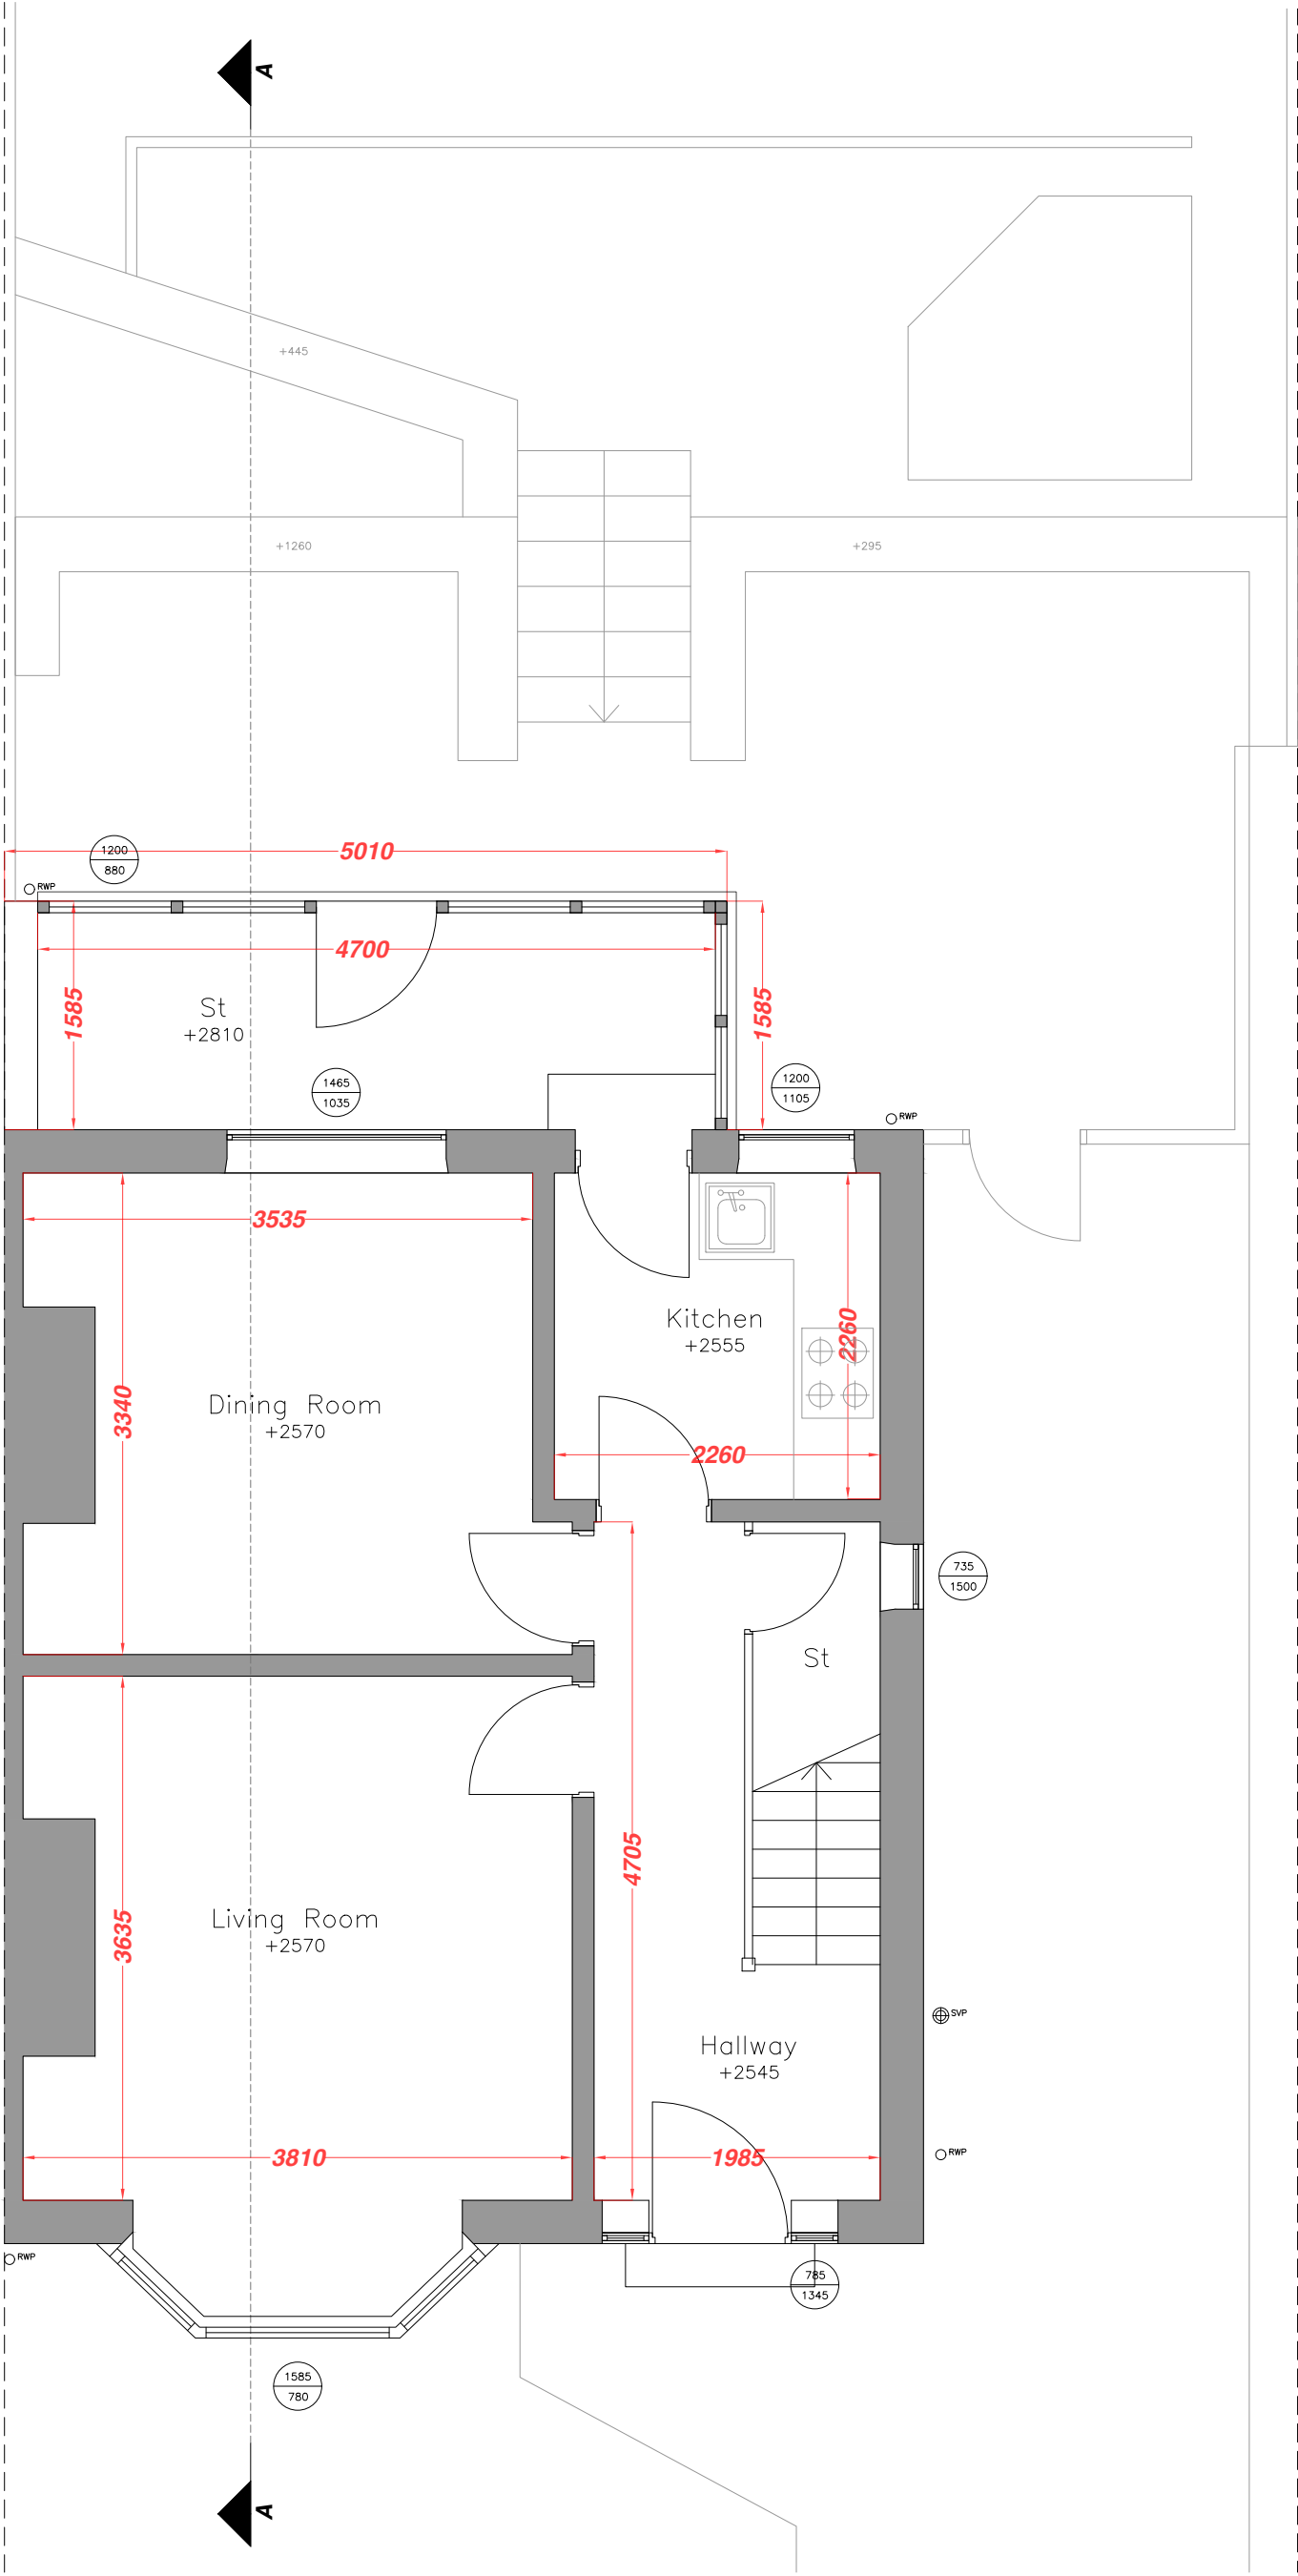

Existing First Floor Plan

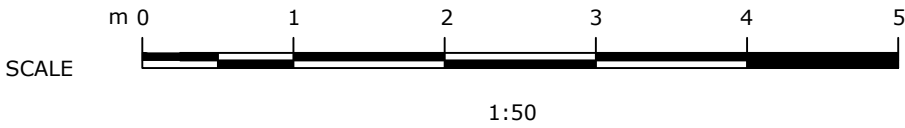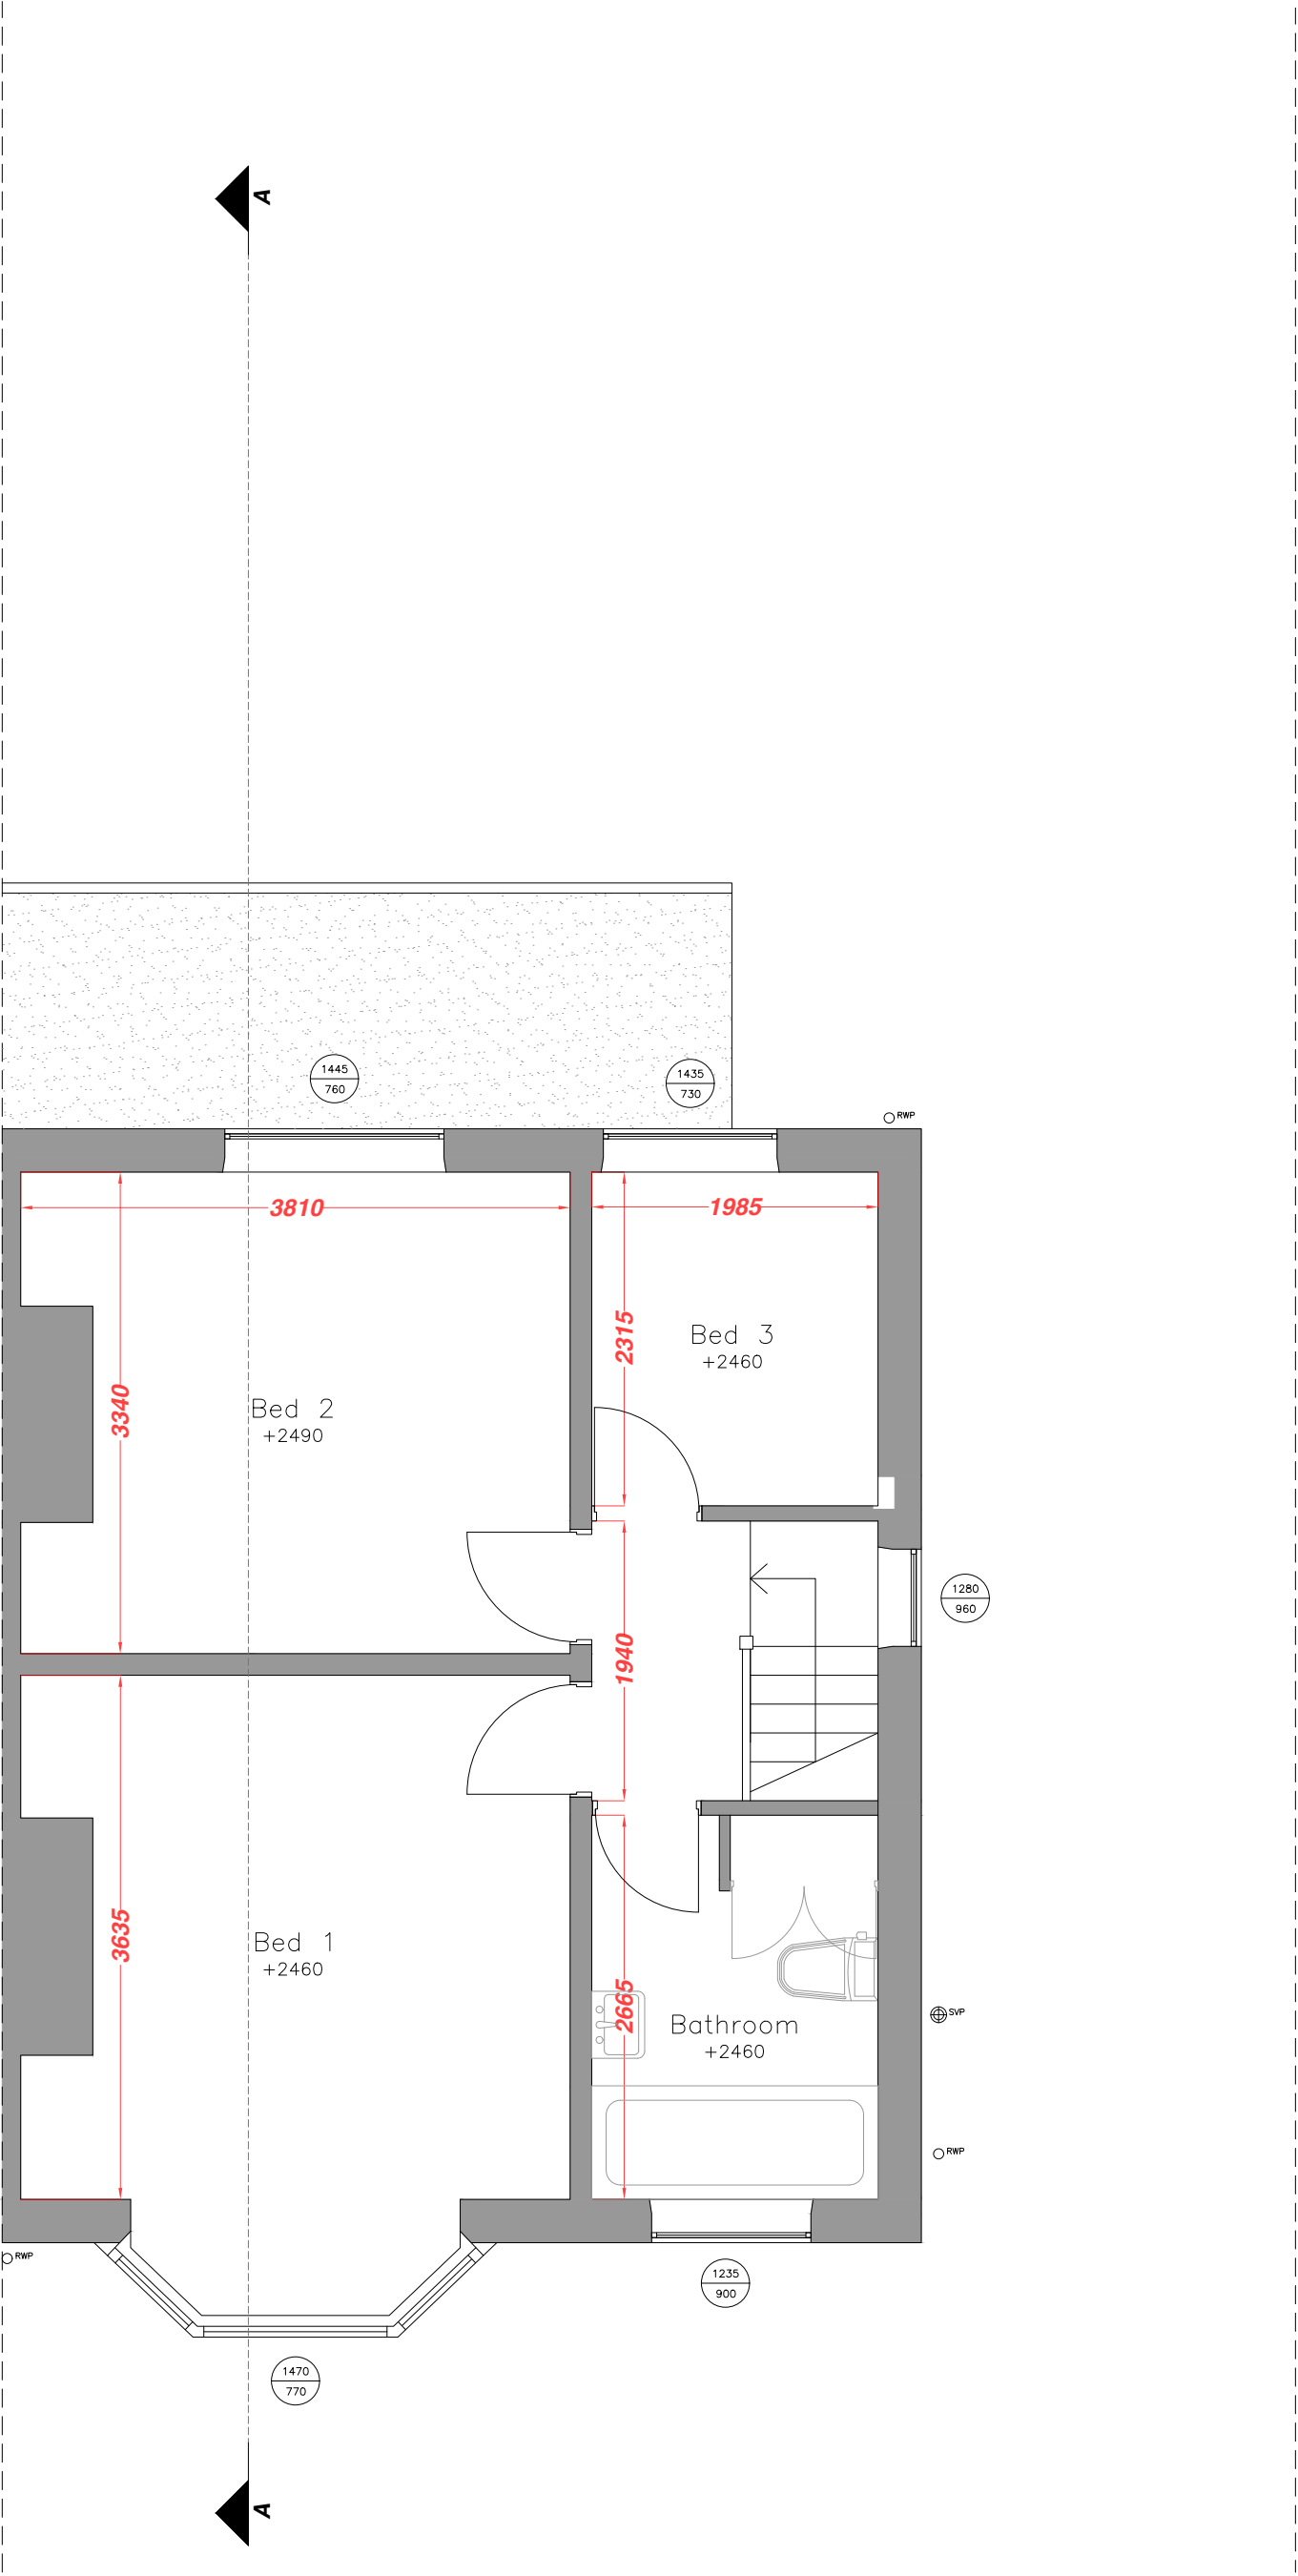

Revision	Date	Author
*	15/01/24	

Stage:

Existing Drawings

Drawing Title:	Drawing Size:
Existing Ground & First Floor Plan	1:50 @A2

Project: Job Number: 044

Ground Floor Side and Rear Extension Inc. Internal remodelling

Client:

Maxim Gladines



Site Address:

62 North Road, Glossop, SK13 7AU

Drawn: CM	Date: Jan '24	Stage: Ex
Reviewed by:	Drawing No.	Revision:

CM	Pr-044-100	
----	------------	--

Existing Roof Plan

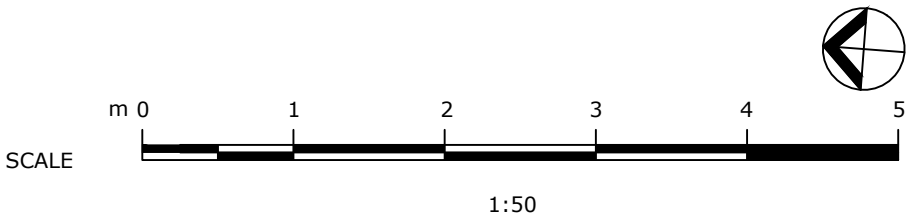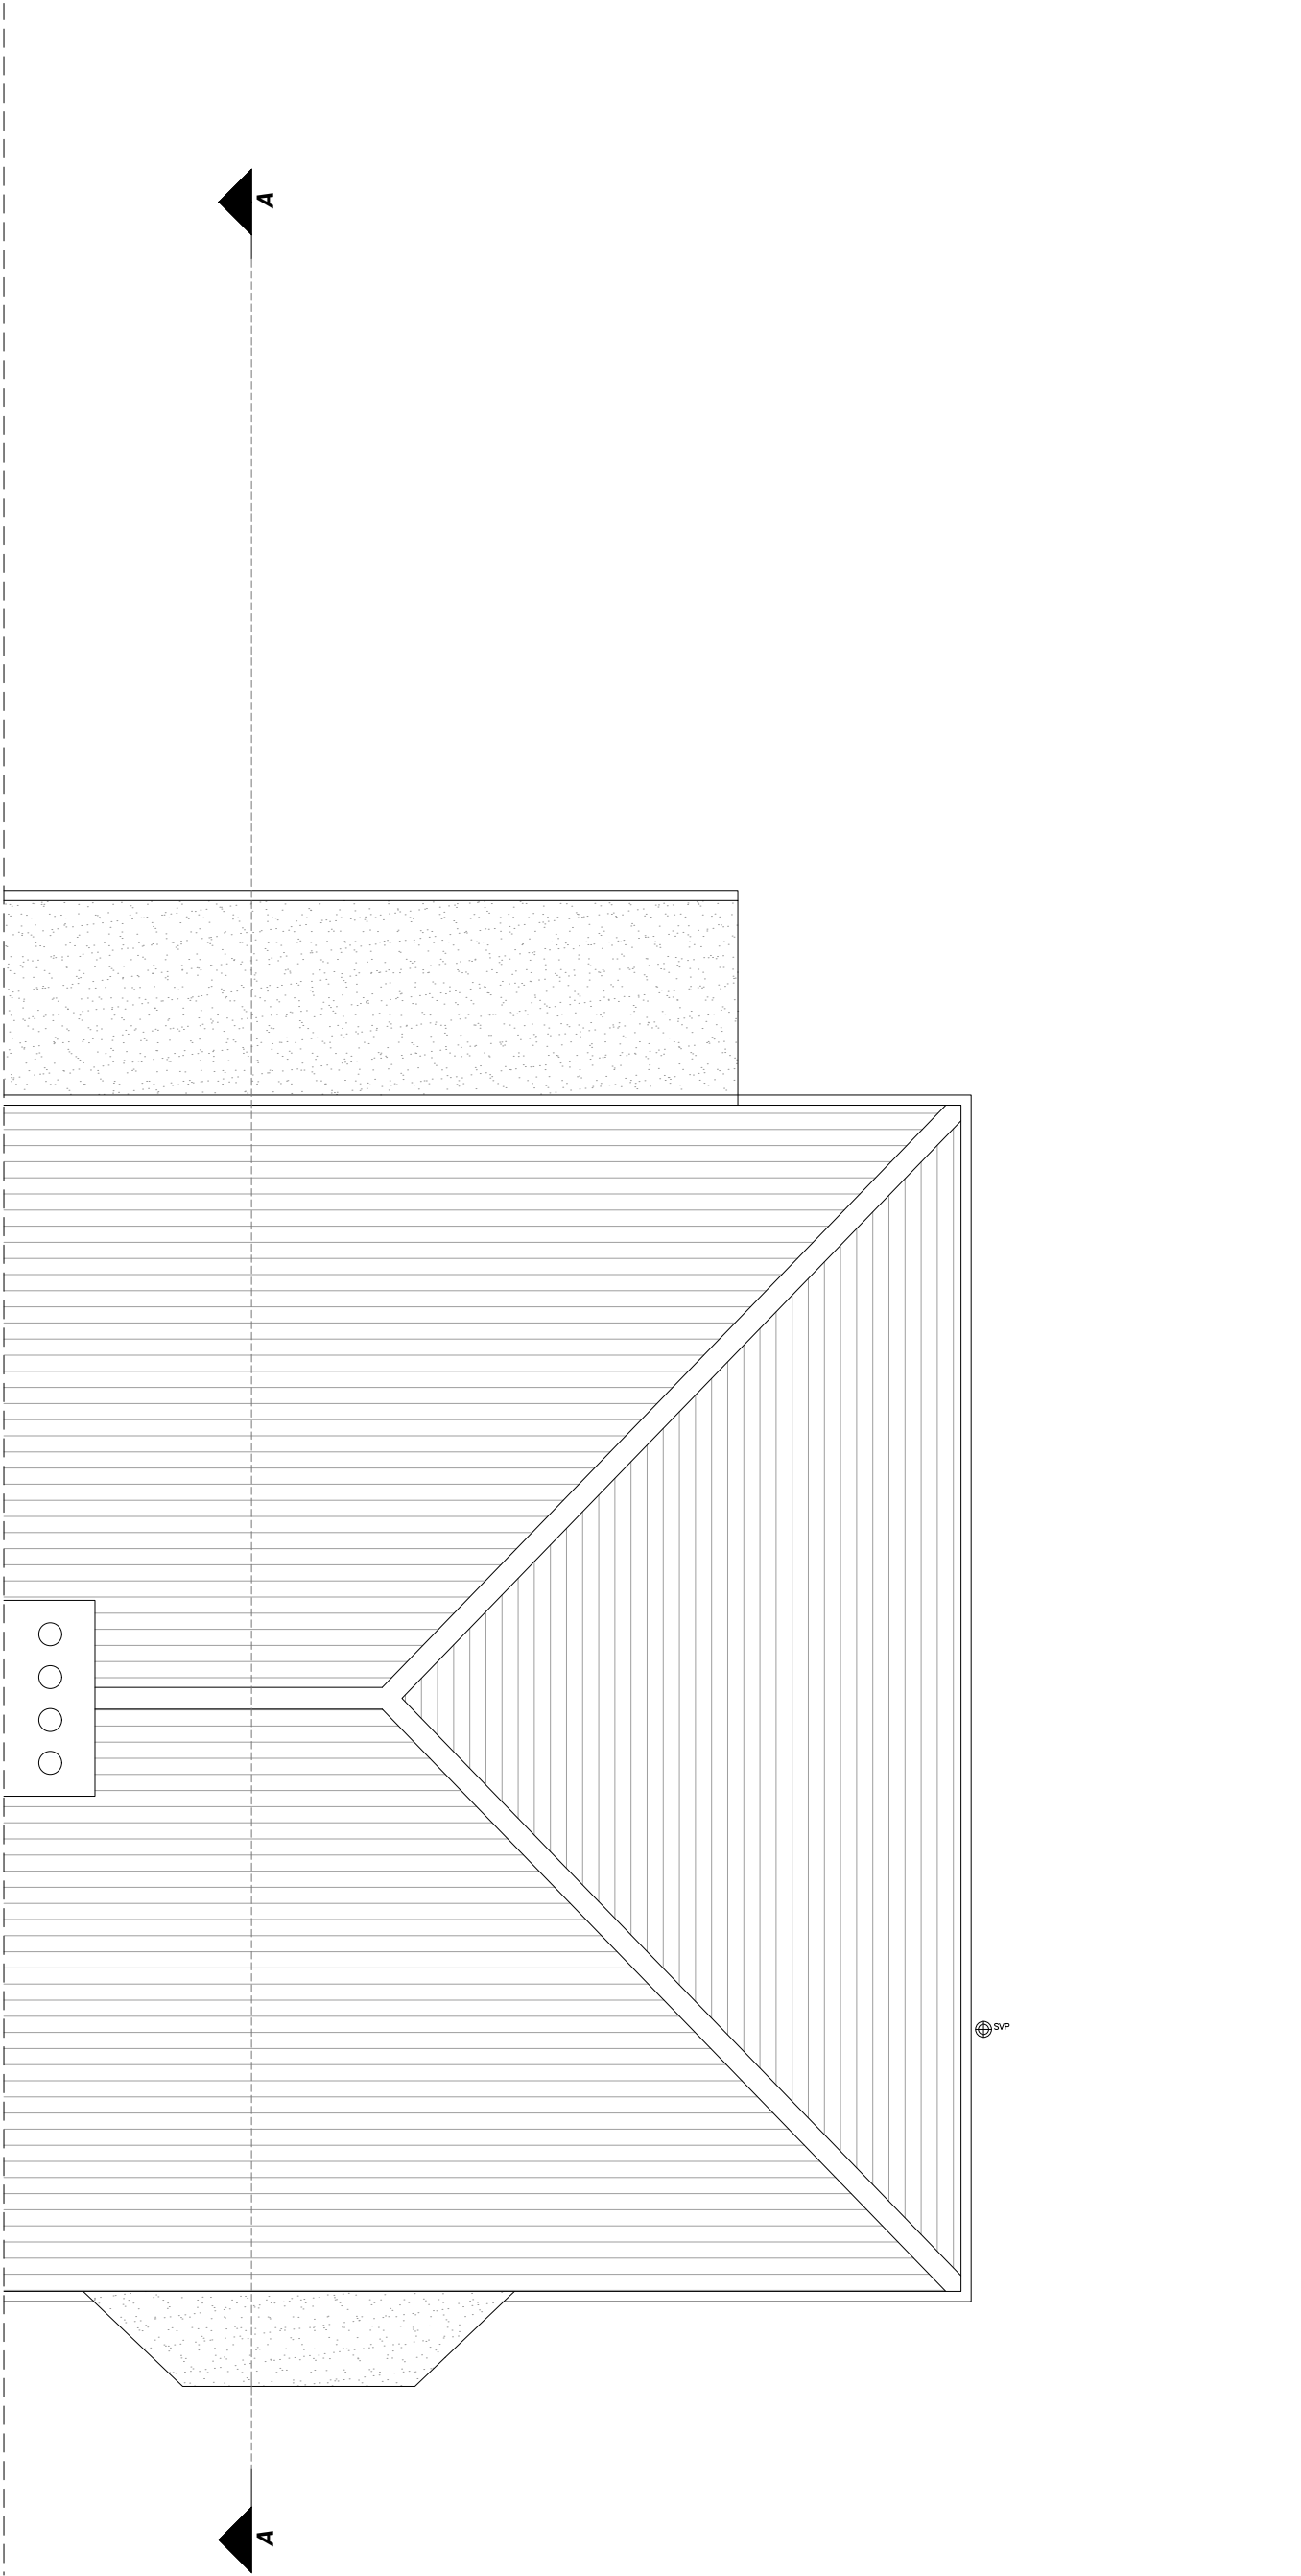

Mulholland
Architecture

E chris@mulhollandarchitecture.co.uk
M +44 (0)7923156723

© COPYRIGHT This drawing is protected by copyright and shall not be reproduced in any form without first gaining permission from Mulholland Architecture Ltd

Mulholland Architecture shall have no responsibility for any use made of this document other than for which it was prepared and issued.

All dimensions and levels should be checked on site. All dimensions to be taken on site prior to manufacture of any component or element. Please report any discrepancies to Mulholland Architecture.

All works to be in accordance with all current editions and relevant clauses of building regulations, British Standards, Codes of Practice and HSE directives even if not stated.

All pipes, drains, services etc to be accurately located on site prior to demolition/excavation/construction. All disturbed surfaces to be made good thereafter.

Final building works to be in accordance with relevant building regulations - Structural engineers drawings to supercede drawn information.

If in doubt, ask.

Revision	Date	Author
*	15/01/24	

Stage:

Existing Drawings

Drawing Title:	Drawing Size:
Existing Roof Plan	1:50 @A2

Project: Job Number: 044

Ground Floor Side and Rear
Extension Inc. Internal
remodelling

Client:

Maxim Gladines

Site Address:

62 North Road, Glossop, SK13
7AU

Drawn: CM Date: Jan '24 Stage: Ex


Reviewed by: Drawing No. Revision:

CM	Pr-044-101	
----	------------	--

Existing Front Elevation



Existing Rear Elevation

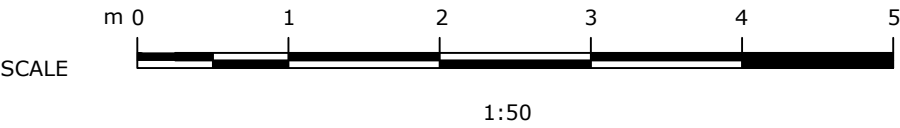

© COPYRIGHT This drawing is protected by copyright and shall not be reproduced in any form without first gaining permission from Mulholland Architecture Ltd

Mulholland Architecture shall have no responsibility for any use made of this document other than for which it was prepared and issued.

All dimensions and levels should be checked on site. All dimensions to be taken on site prior to manufacture of any component or element. Please report any discrepancies to Mulholland Architecture.

All works to be in accordance with all current editions and relevant clauses of building regulations, British Standards, Codes of Practice and HSE directives even if not stated.

All pipes, drains, services etc to be accurately located on site prior to demolition/excavation/construction. All disturbed surfaces to be made good thereafter.

Final building works to be in accordance with relevant building regulations - Structural engineers drawings to supercede drawn information.

If in doubt, ask.

Revision	Date	Author
*	15/01/24	

Stage:

Existing Drawings

Drawing Title:	Drawing Size:
Existing Front & Rear Elevation	1:50 @A2

Project:	Job Number:
Ground Floor Side and Rear Extension Inc. Internal remodelling	044

Client:

Maxim Gladines

Site Address:
62 North Road, Glossop, SK13 7AU

Drawn:	Date:	Stage:
CM	Jan '24	Ex
Reviewed by:	Drawing No.	Revision:
CM	Ex-044-200	

© COPYRIGHT This drawing is protected by copyright and shall not be reproduced in any form without first gaining permission from Mulholland Architecture Ltd

Mulholland Architecture shall have no responsibility for any use made of this document other than for which it was prepared and issued.

All dimensions and levels should be checked on site. All dimensions to be taken on site prior to manufacture of any component or element. Please report any discrepancies to Mulholland Architecture.


All works to be in accordance with all current editions and relevant clauses of building regulations, British Standards, Codes of Practice and HSE directives even if not stated.

All pipes, drains, services etc to be accurately located on site prior to demolition/excavation/construction. All disturbed surfaces to be made good thereafter.

Final building works to be in accordance with relevant building regulations - Structural engineers drawings to supercede drawn information.

If in doubt, ask.

Revision	Date	Author
*	15/01/24	

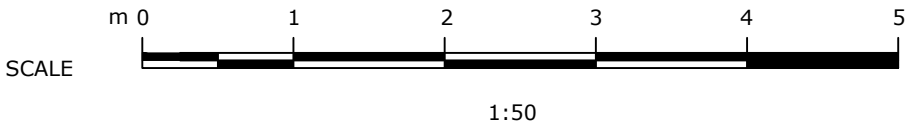

Stage:

Existing Drawings

Drawing Title:	Drawing Size:
Existing Side Elevation / Section AA	1:50 @A2
Project:	Job Number:
Ground Floor Side and Rear Extension Inc. Internal remodelling	044

Client:

Maxim Gladines

Site Address:

62 North Road, Glossop, SK13 7AU

Drawn:	Date:	Stage:	Ex
CM	Jan '24		
Reviewed by:	Drawing No.	Revision:	
CM	Ex-037-201		

© COPYRIGHT This drawing is protected by copyright and shall not be reproduced in any form without first gaining permission from Mulholland Architecture Ltd

Mulholland Architecture shall have no responsibility for any use made of this document other than for which it was prepared and issued.

All dimensions and levels should be checked on site. All dimensions to be taken on site prior to manufacture of any component or element. Please report any discrepancies to Mulholland Architecture.



All works to be in accordance with all current editions and relevant clauses of building regulations, British Standards, Codes of Practice and HSE directives even if not stated.

All pipes, drains, services etc to be accurately located on site prior to demolition/excavation/construction. All disturbed surfaces to be made good thereafter.

Final building works to be in accordance with relevant building regulations - Structural engineers drawings to supercede drawn information.

If in doubt, ask.

Revision	Date	Author
*	15/01/24	

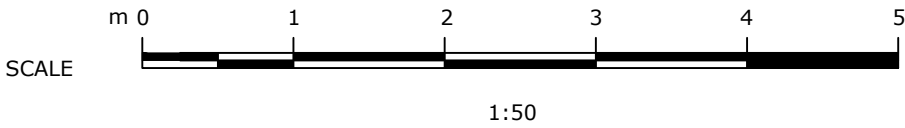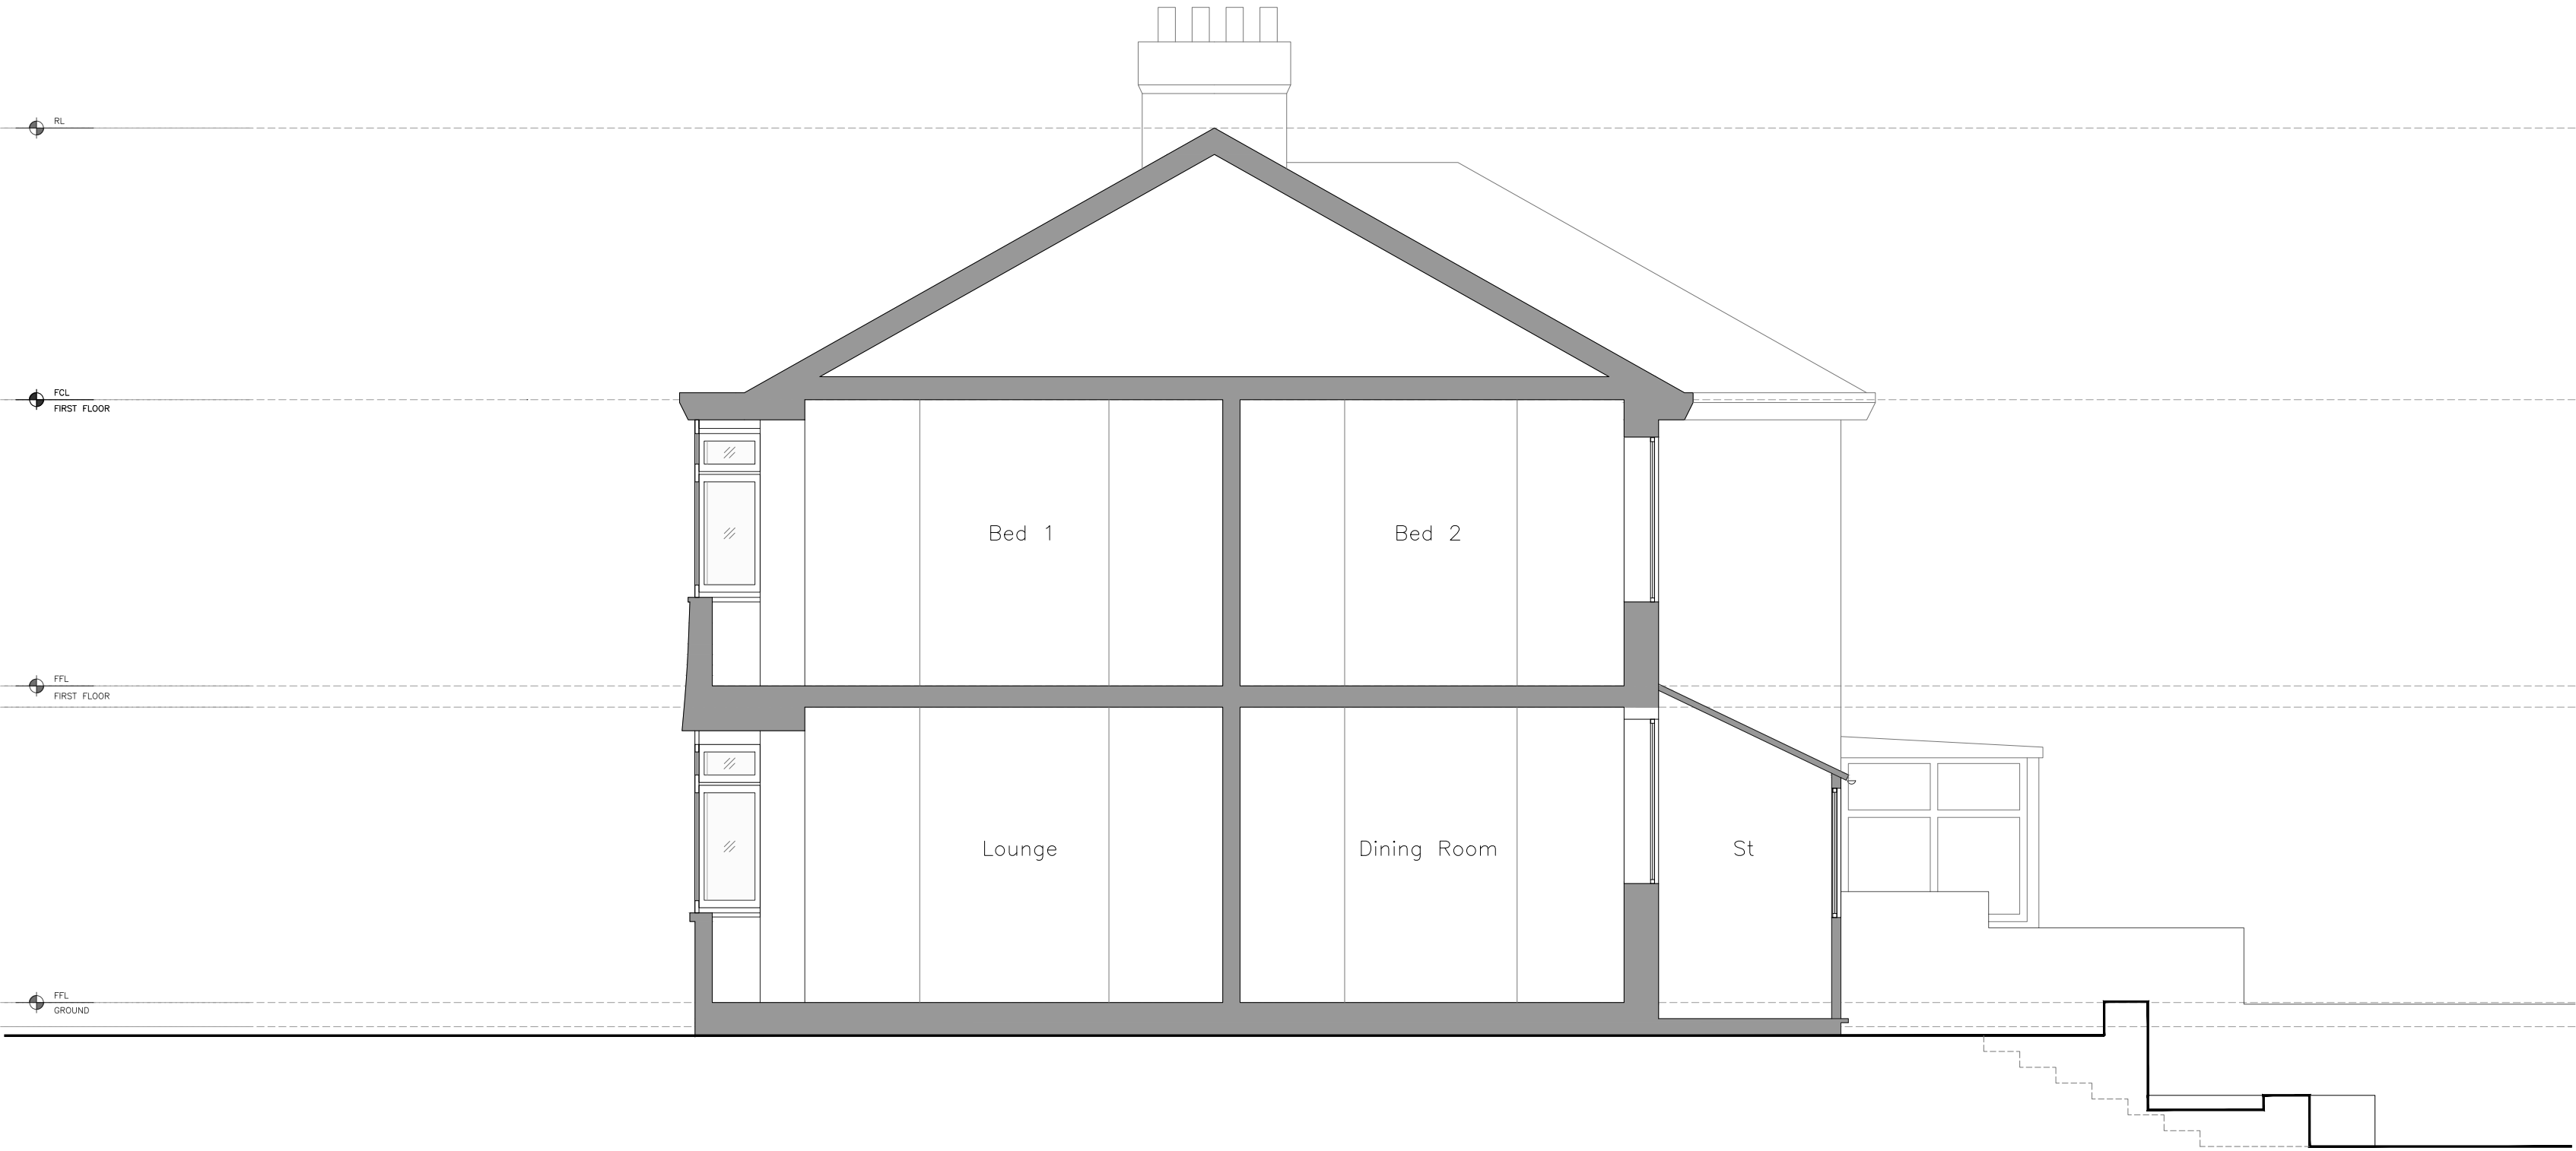

Stage:

Existing Drawings

Drawing Title:	Drawing Size:
Existing Section AA	1:50 @A2

Project: Job Number: 044

Ground Floor Side and Rear
Extension Inc. Internal
remodelling

Client:

Maxim Gladines

Site Address:

62 North Road, Glossop, SK13
7AU

Drawn: CM	Date: Jan '24	Stage: Ex
Reviewed by:	Drawing No.	Revision:

CM	Ex-044-300	
----	------------	--