


Proposed Site Plan

 

Mulholland
Architecture

E chris@mulhollandarchitecture.co.uk
M +44 (0)7923156723

© COPYRIGHT This drawing is protected by copyright and shall not be reproduced in any form without first gaining permission from Mulholland Architecture Ltd

Mulholland Architecture shall have no responsibility for any use made of this document other than for which it was prepared and issued.

All dimensions and levels should be checked on site. All dimensions to be taken on site prior to manufacture of any component or element. Please report any discrepancies to Mulholland Architecture.

All works to be in accordance with all current editions and relevant clauses of building regulations, British Standards, Codes of Practice and HSE directives even if not stated.

All pipes, drains, services etc to be accurately located on site prior to demolition/excavation/construction. All disturbed surfaces to be made good thereafter.


Final building works to be in accordance with relevant building regulations - Structural engineers drawings to supercede drawn information.

If in doubt, ask.


Revision	Date	Author
*	15/01/24	

Stage:		
Proposed Drawings		
Drawing Title:		Drawing Size:
Proposed Site Plan		1:200 @A2
Project:		Job Number:
Ground Floor Side and Rear Extension Inc. Internal remodelling		
Client:		
Maxim Gladines		
Site Address:		
62 North Road, Glossop, SK13 7AU		
Drawn: CM	Date: Jan '24	Stage: P
Reviewed by:	Drawing No.	Revision:
CM	Pr-044-001	

Proposed Ground Floor Plan

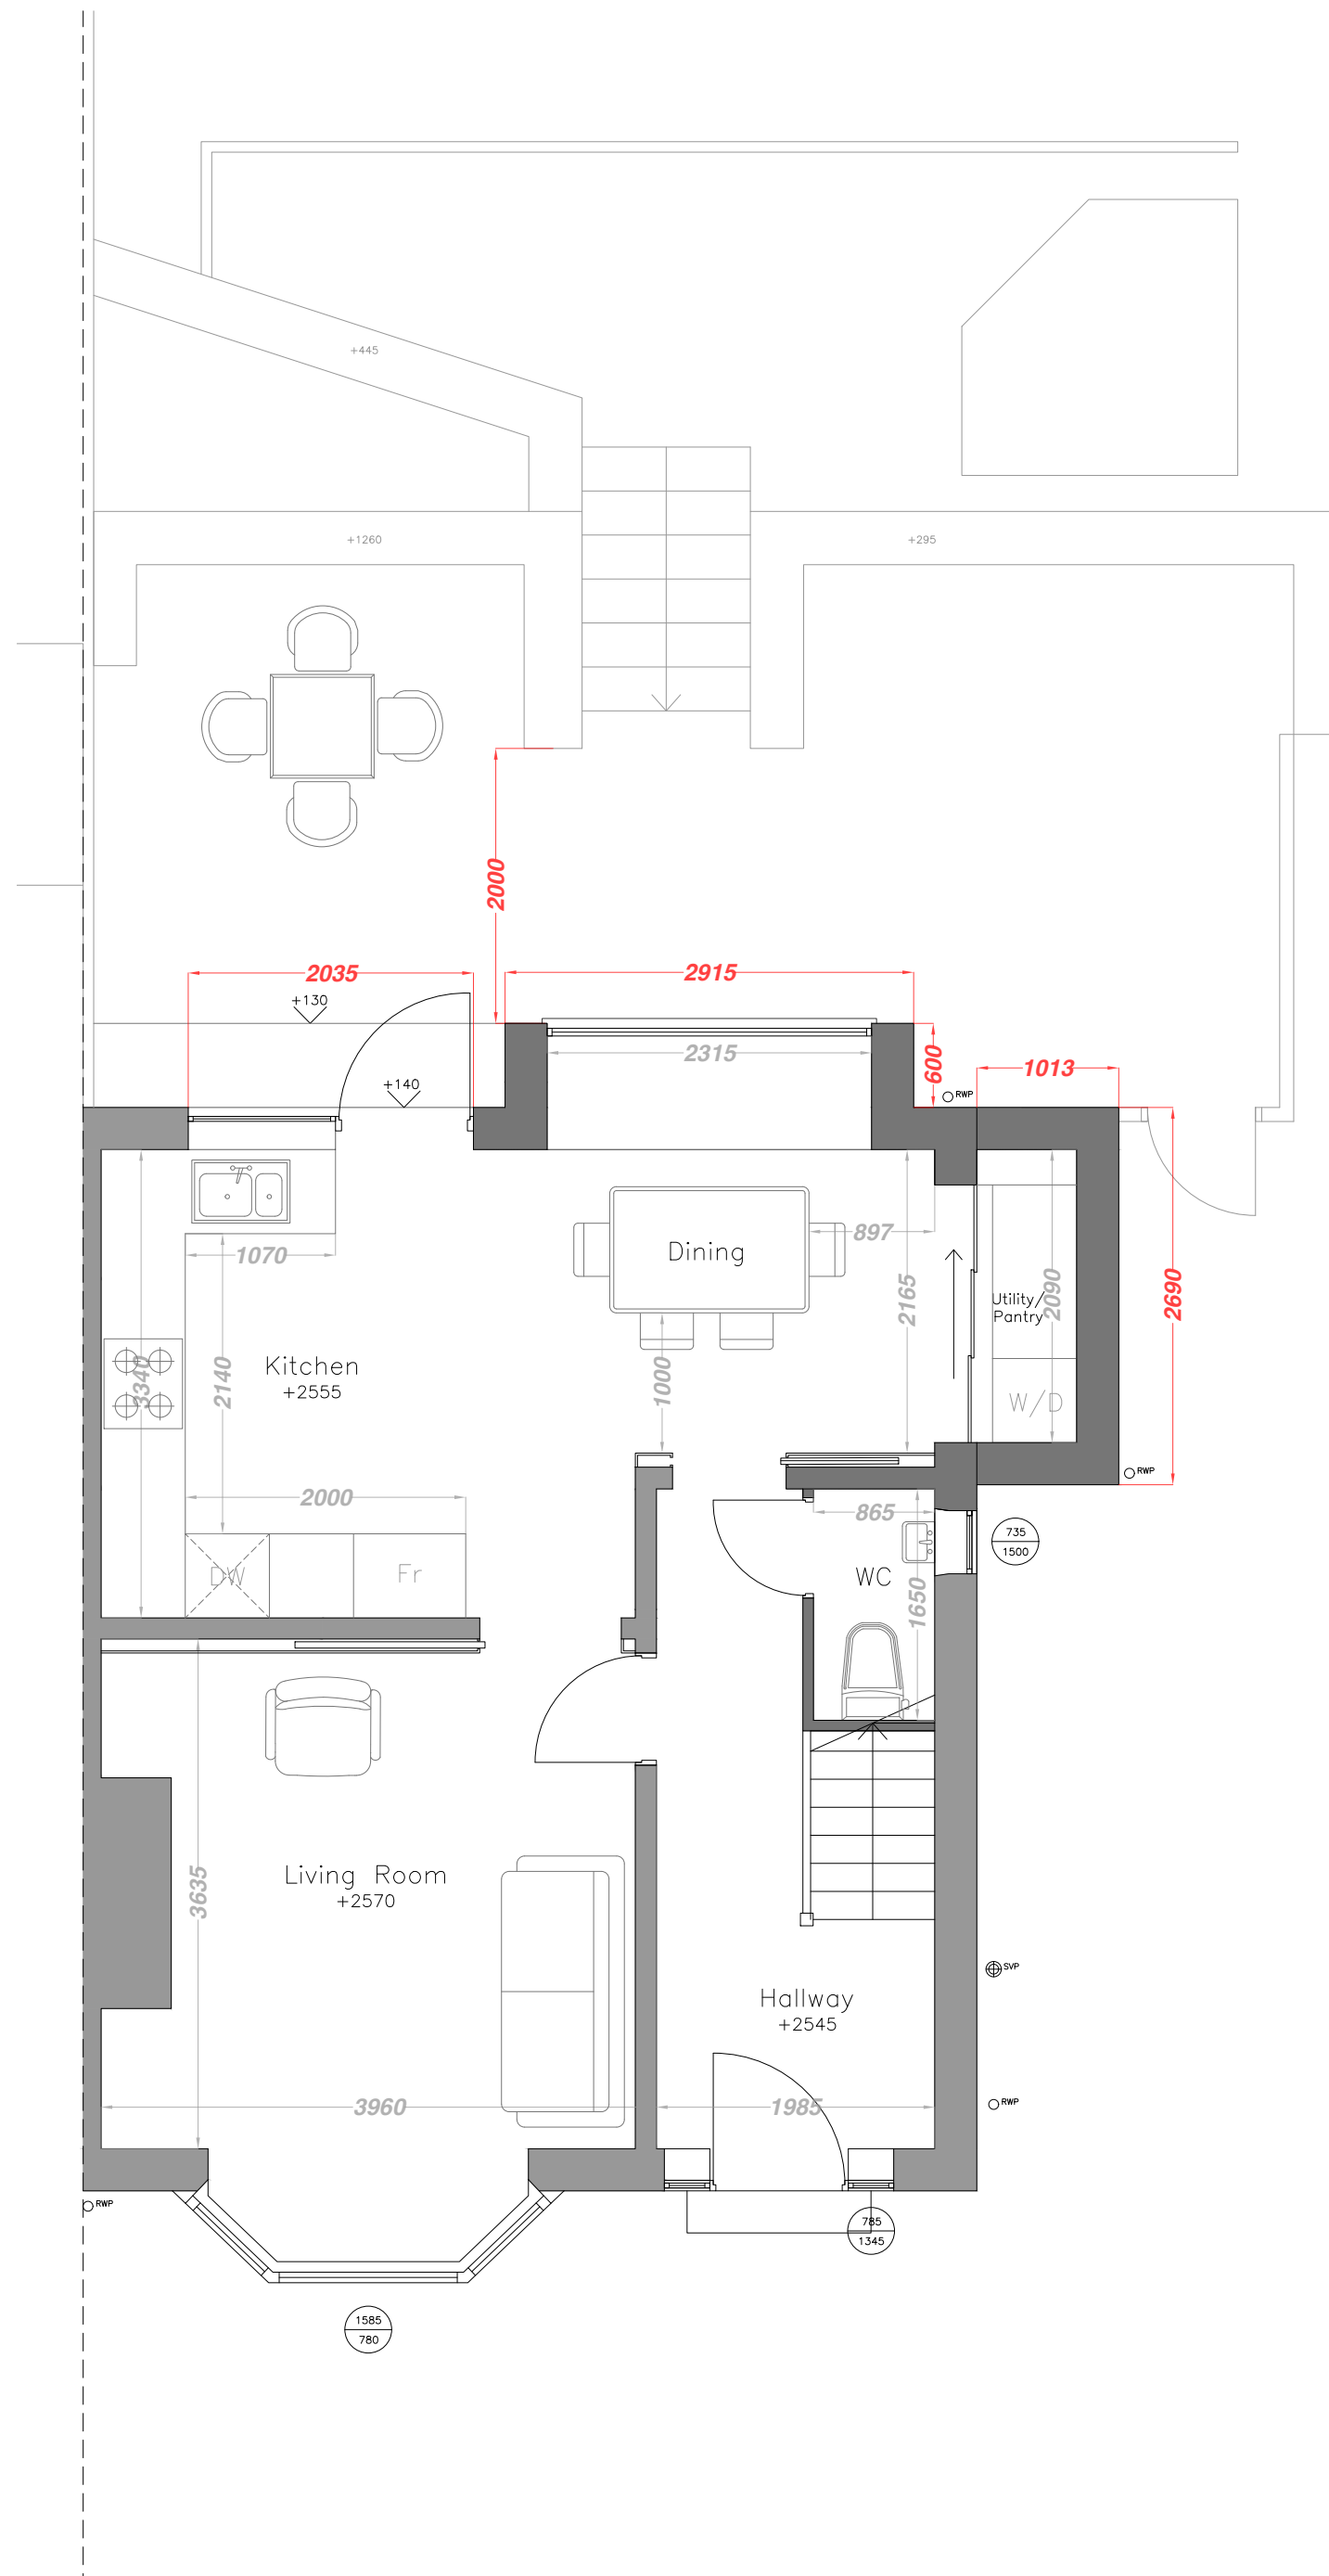

Proposed First Floor Plan

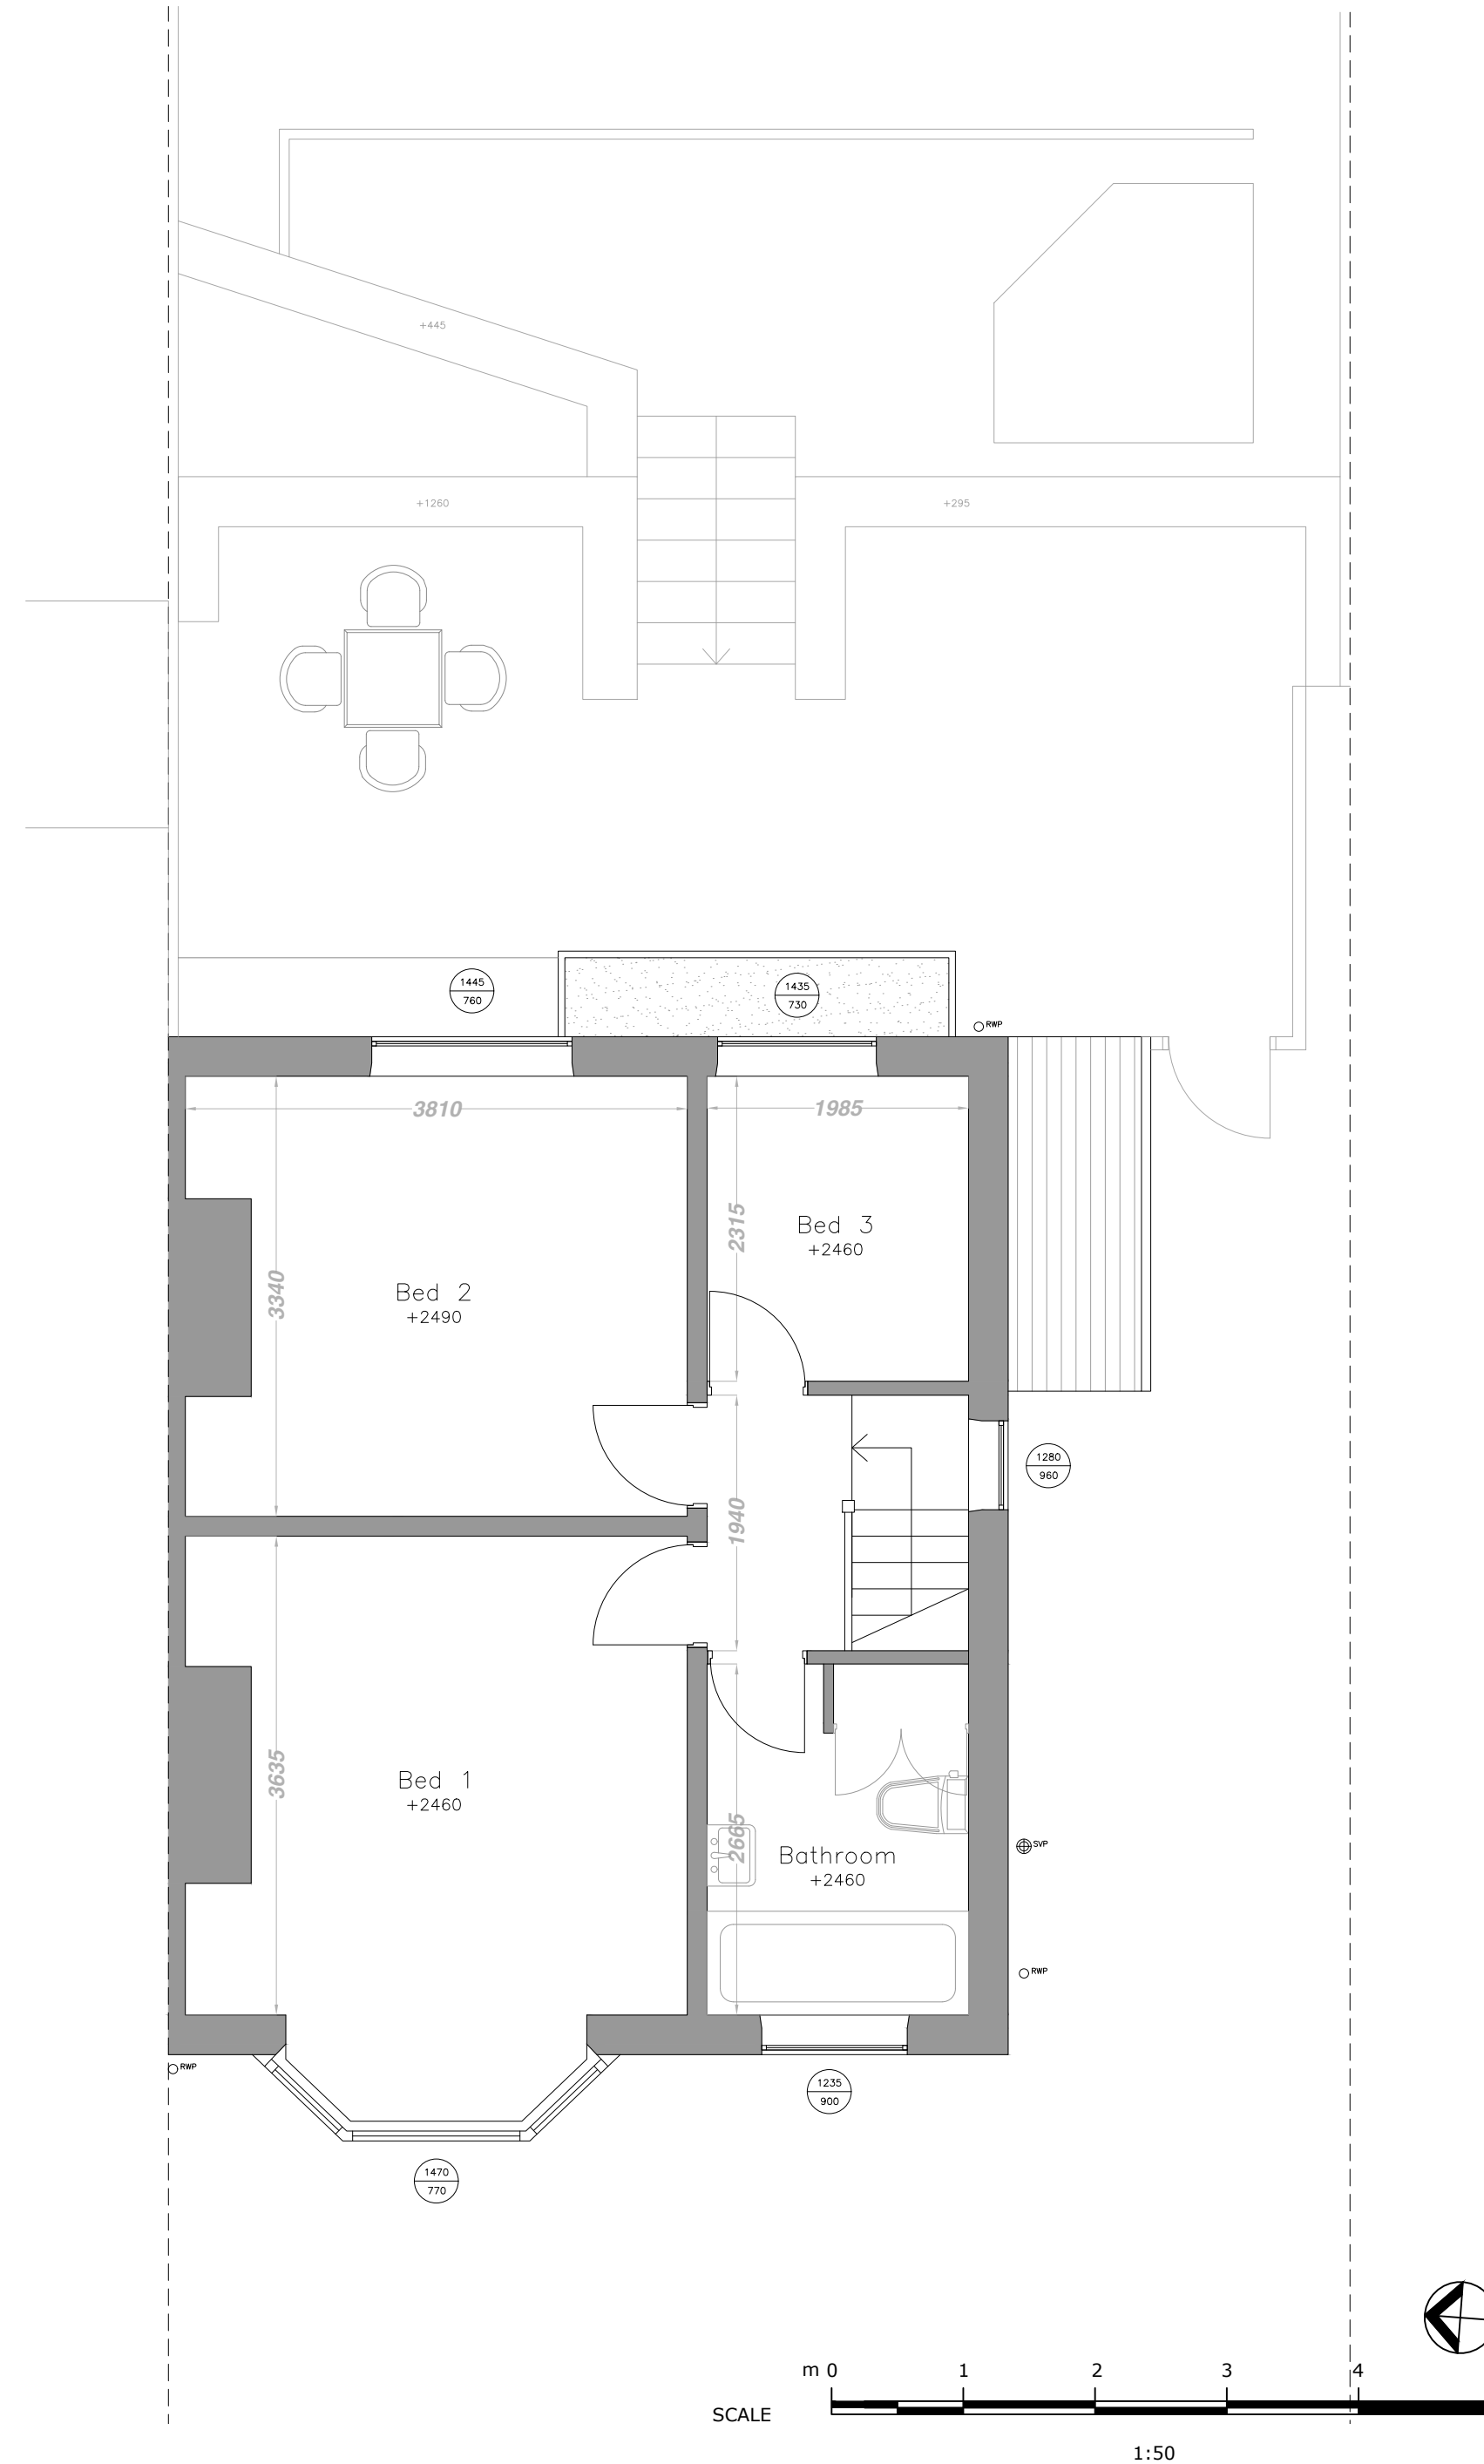

E chris@mulhollandarchitecture.co.uk
M +44 (0)7923156723

© COPYRIGHT This drawing is protected by copyright and shall not be reproduced in any form without first gaining permission from Mulholland Architecture Ltd

Mulholland Architecture shall have no responsibility for any use made of this document other than for which it was prepared and issued.

All dimensions and levels should be checked on site. All dimensions to be taken on site prior to manufacture of any component or element. Please report any discrepancies to Mulholland Architecture.

All works to be in accordance with all current editions and relevant clauses of building regulations, British Standards, Codes of Practice and HSE directives even if not stated.


All pipes, drains, services etc to be accurately located on site prior to demolition/excavation/construction. All disturbed surfaces to be made good thereafter.

Final building works to be in accordance with relevant building regulations - Structural engineers drawings to supercede drawn information.

If in doubt, ask.

Revision	Date	Author
*	15/01/24	

Proposed Materials

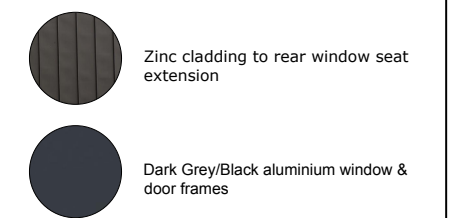

Stage:

Proposed Drawings

Drawing Title:	Drawing Size:
Proposed Basement & Ground Floor Plan	1:50 @A2

Project:	Job Number: 044
----------	-----------------

Ground Floor Side and Rear
Extension Inc. Internal
remodelling


Client:

Maxim Gladines

Site Address:
62 North Road, Glossop, SK13 7AU

Drawn: CM	Date: Jan '24	Stage: P
Reviewed by:	Drawing No.	Revision:
CM	Pr-044-100	

Proposed Roof Plan

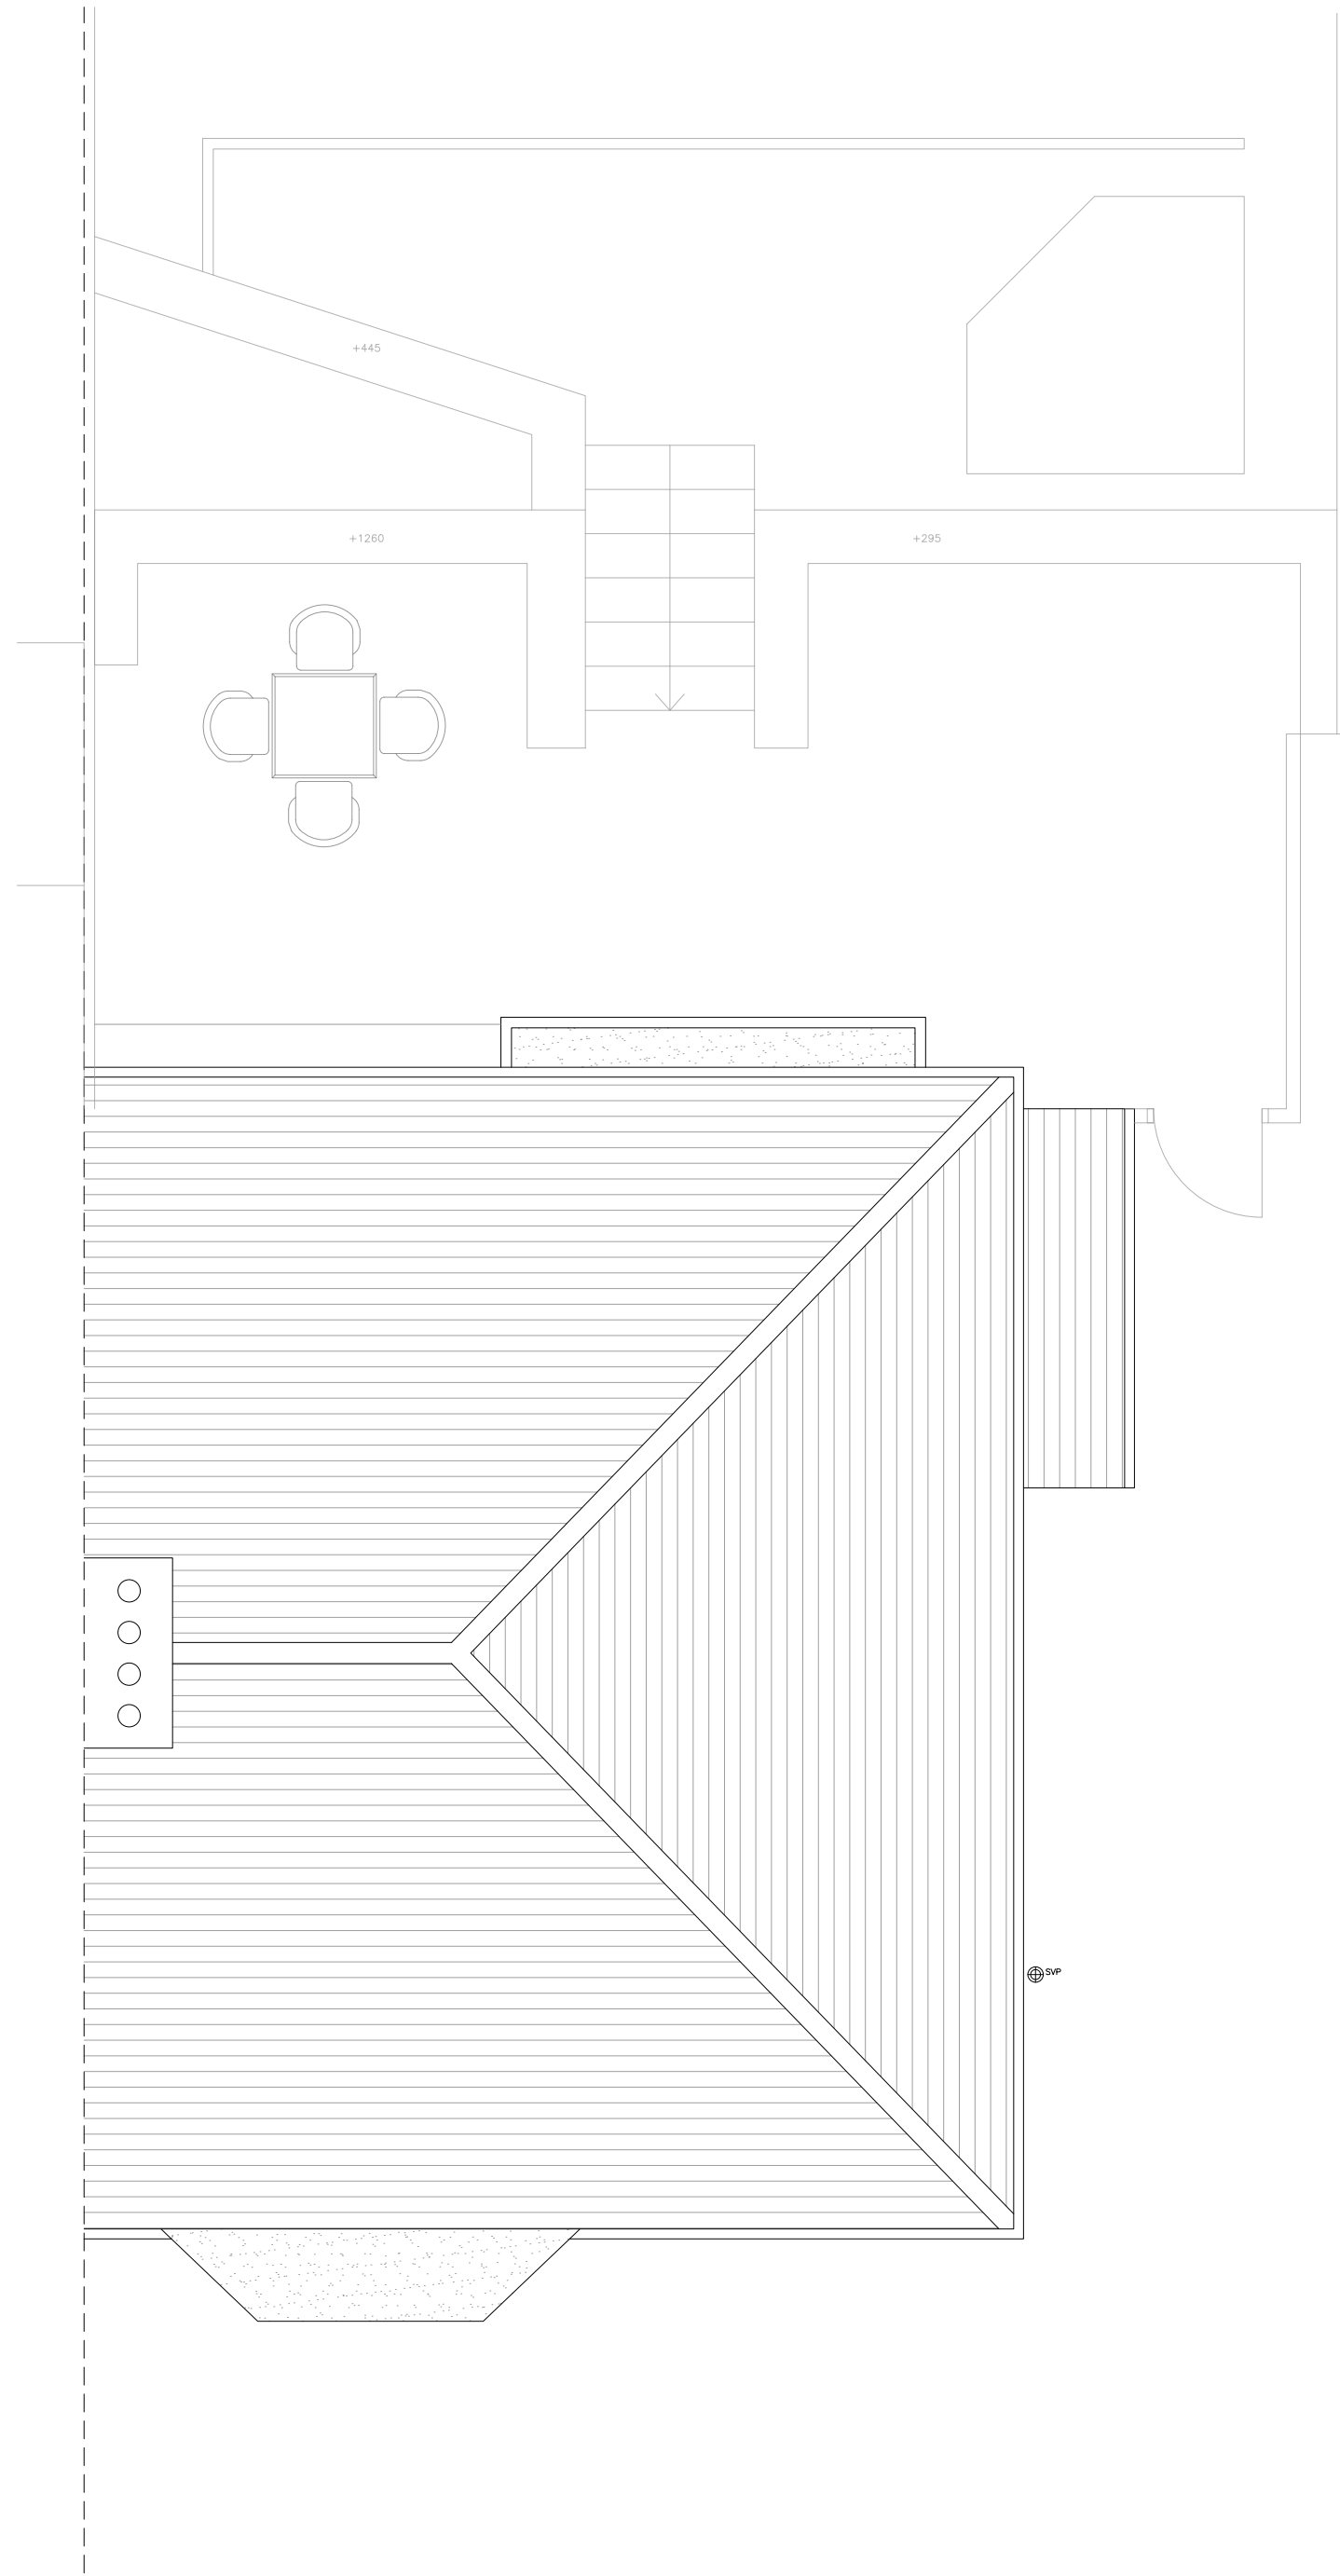

Mulholland
Architecture

E chris@mulhollandarchitecture.co.uk
M +44 (0)7923156723

© COPYRIGHT This drawing is protected by copyright and shall not be reproduced in any form without first gaining permission from Mulholland Architecture Ltd

Mulholland Architecture shall have no responsibility for any use made of this document other than for which it was prepared and issued.

All dimensions and levels should be checked on site. All dimensions to be taken on site prior to manufacture of any component or element. Please report any discrepancies to Mulholland Architecture.

All works to be in accordance with all current editions and relevant clauses of building regulations, British Standards, Codes of Practice and HSE directives even if not stated.

All pipes, drains, services etc to be accurately located on site prior to demolition/excavation/construction. All disturbed surfaces to be made good thereafter.

Final building works to be in accordance with relevant building regulations - Structural engineers drawings to supercede drawn information.

If in doubt, ask.

Revision	Date	Author
*	15/01/24	

Proposed Materials



Zinc cladding to rear window seat extension



Dark Grey/Black aluminium window & door frames

Stage:

Proposed Drawings

Drawing Title:	Drawing Size:
Proposed First Floor & Roof Plan	1:50 @A2

Project:	Job Number: 044
----------	-----------------

Ground Floor Side and Rear
Extension Inc. Internal
remodelling

Client:	
---------	--

Maxim Gladines

Site Address:

62 North Road, Glossop, SK13
7AU


Drawn: CM	Date: Jan '24	Stage: P
-----------	---------------	----------

Reviewed by:	Drawing No.	Revision:

CM	Pr-044-101	
----	------------	--

Proposed Front Elevation

Proposed Rear Elevation

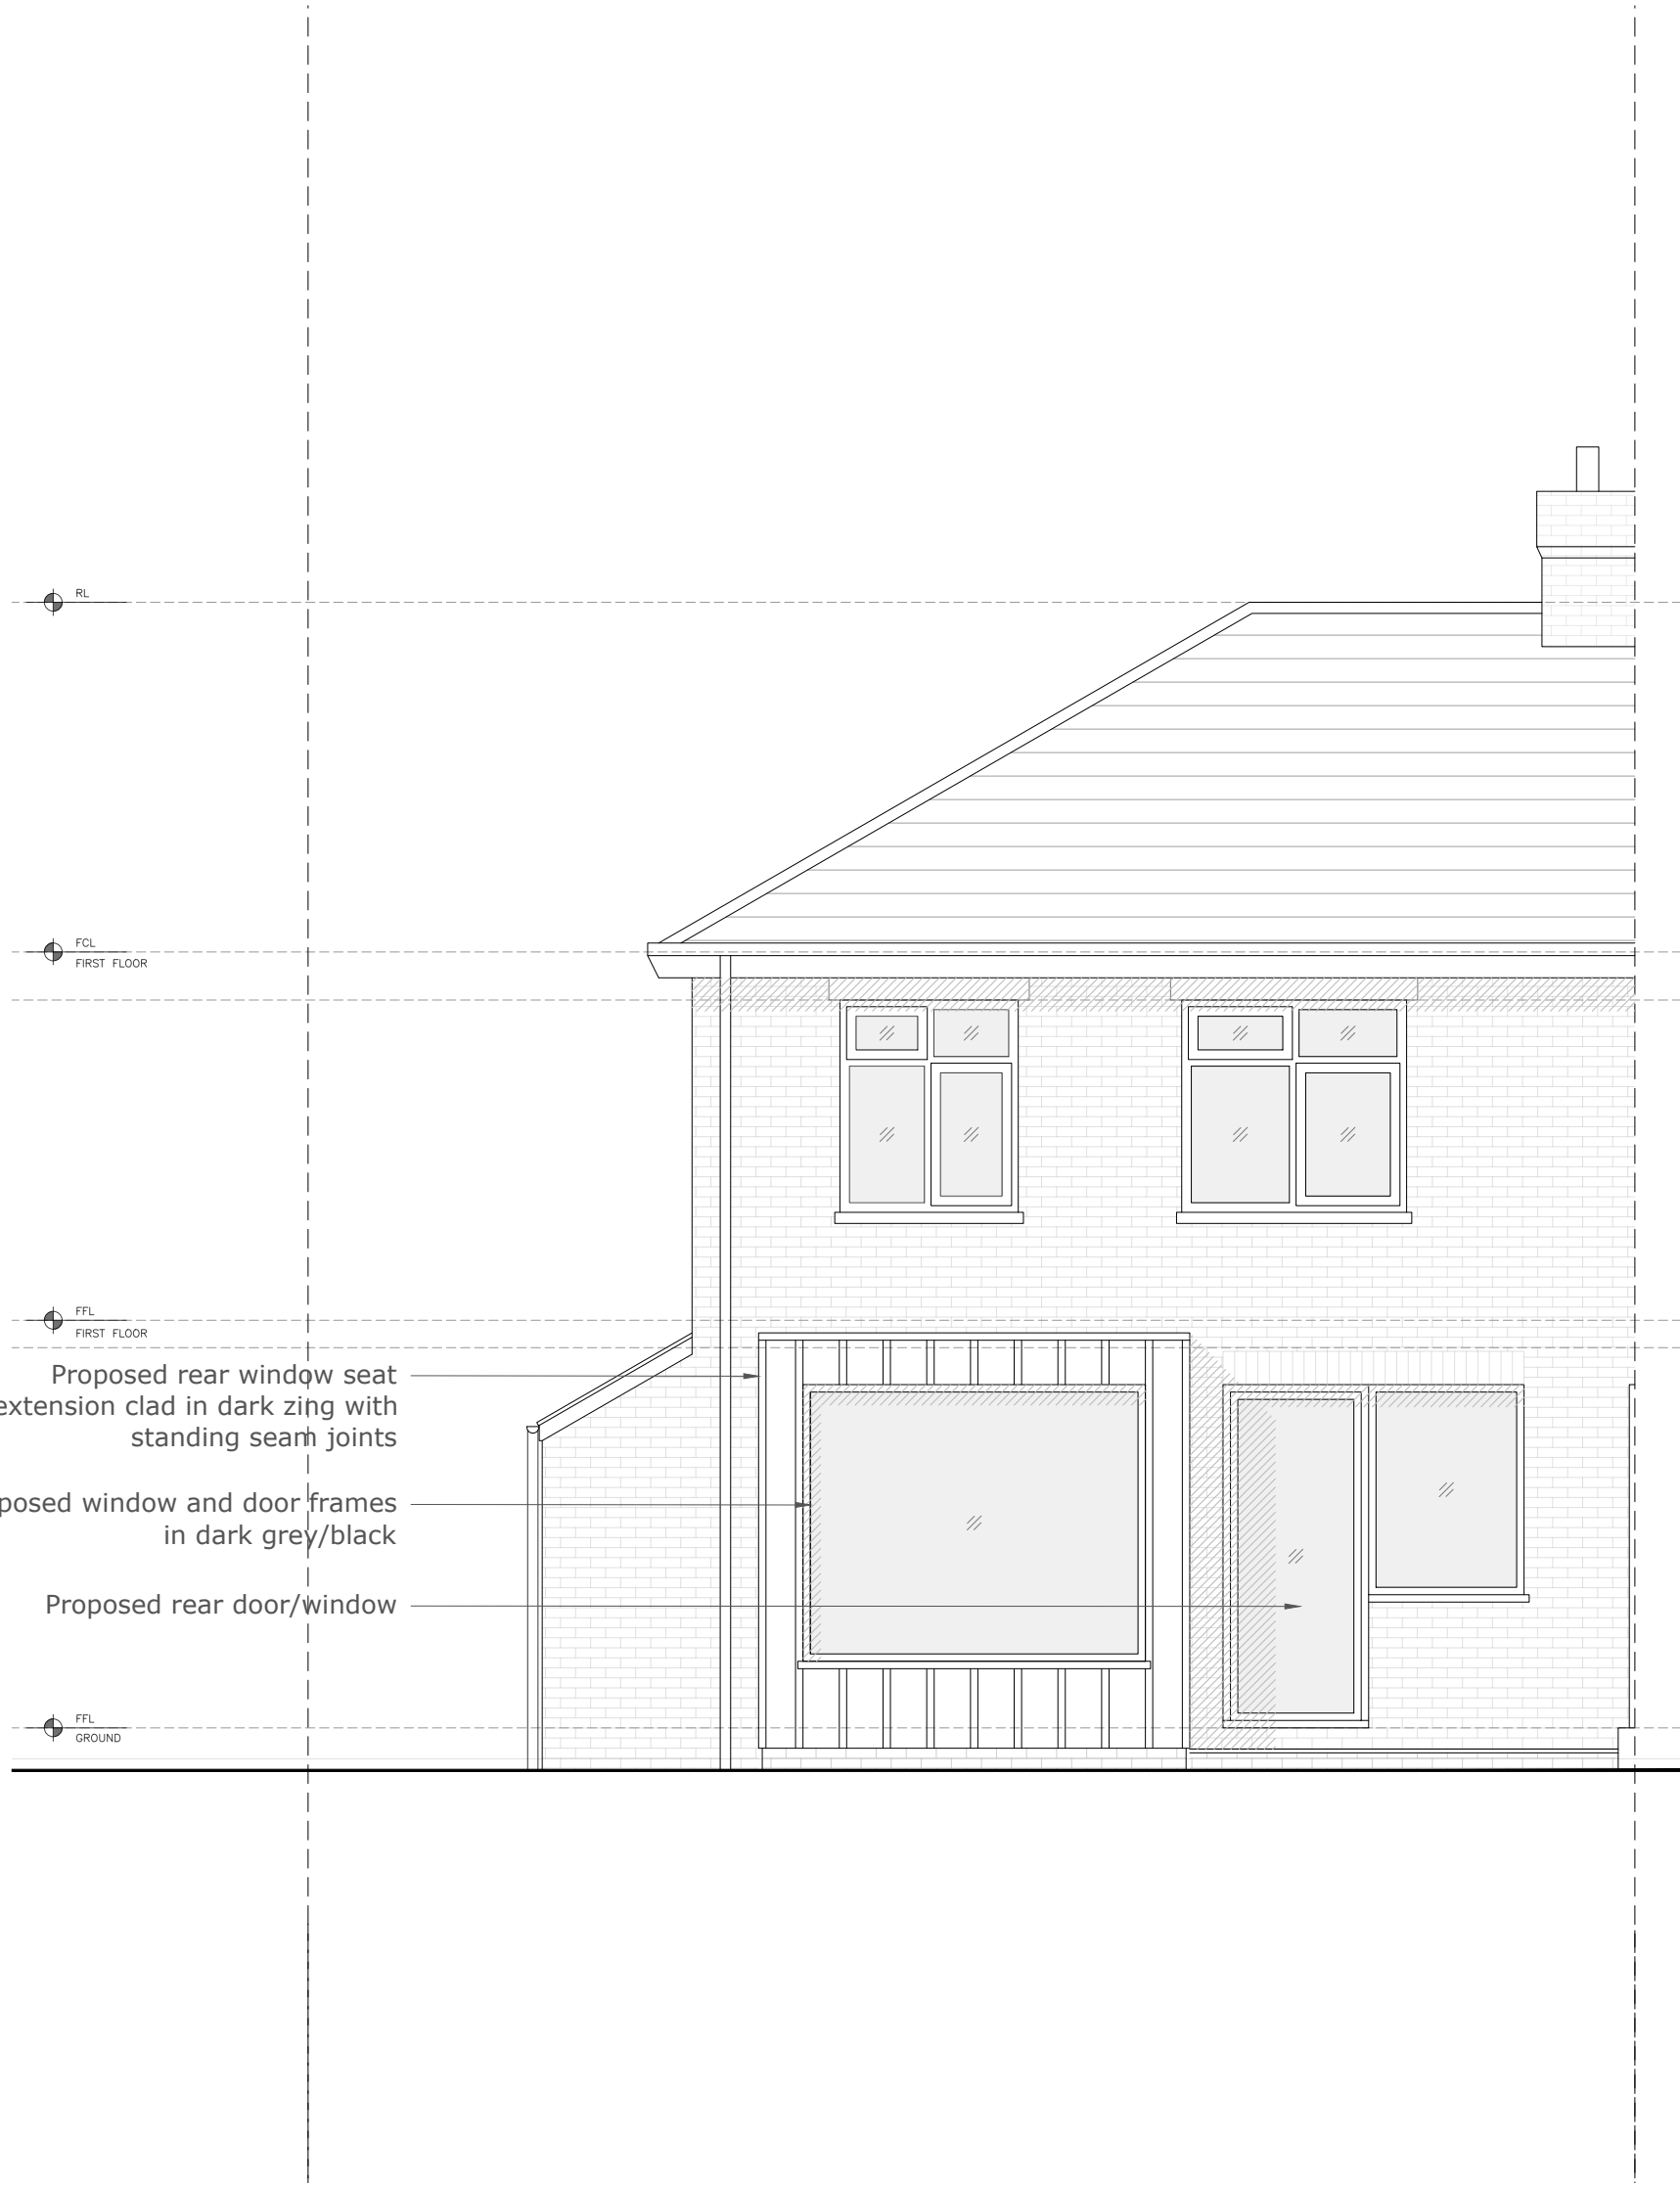


Proposed rear window seat extension clad in dark zing with standing seam joints

Proposed window and door frames in dark grey/black

Proposed rear door/window

Proposed Side extension in brick to match existing

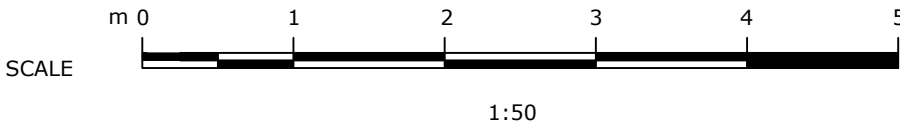

© COPYRIGHT This drawing is protected by copyright and shall not be reproduced in any form without first gaining permission from Mulholland Architecture Ltd

Mulholland Architecture shall have no responsibility for any use made of this document other than for which it was prepared and issued.

All dimensions and levels should be checked on site. All dimensions to be taken on site prior to manufacture of any component or element. Please report any discrepancies to Mulholland Architecture.

All works to be in accordance with all current editions and relevant clauses of building regulations, British Standards, Codes of Practice and HSE directives even if not stated.

All pipes, drains, services etc to be accurately located on site prior to demolition/excavation/construction. All disturbed surfaces to be made good thereafter.

Final building works to be in accordance with relevant building regulations - Structural engineers drawings to supercede drawn information.

If in doubt, ask.

Revision	Date	Author
*	15/01/24	

Proposed Materials

- Zinc cladding to rear window seat extension
- Dark Grey/Black aluminium window & door frames

Stage:

Proposed Drawings

Drawing Title:	Drawing Size:
Proposed Front & Rear Elevation	1:50 @A2
Project:	Job Number: 044

Ground Floor Side and Rear Extension Inc. Internal remodelling

Client:

Maxim Gladines

Site Address:

62 North Road, Glossop, SK13 7AU

Drawn: CM	Date: Jan '24	Stage: P
Reviewed by:	Drawing No.	Revision:
CM	Pr-044-200	

Proposed Side Elevation

© COPYRIGHT This drawing is protected by copyright and shall not be reproduced in any form without first gaining permission from Mulholland Architecture Ltd

Mulholland Architecture shall have no responsibility for any use made of this document other than for which it was prepared and issued.

All dimensions and levels should be checked on site. All dimensions to be taken on site prior to manufacture of any component or element. Please report any discrepancies to Mulholland Architecture.

All works to be in accordance with all current editions and relevant clauses of building regulations, British Standards, Codes of Practice and HSE directives even if not stated.

All pipes, drains, services etc to be accurately located on site prior to demolition/excavation/construction. All disturbed surfaces to be made good thereafter.

Final building works to be in accordance with relevant building regulations - Structural engineers drawings to supercede drawn information.

If in doubt, ask.

Revision	Date	Author
*	15/01/24	



Proposed Materials

- Zinc cladding to rear window seat extension
- Dark Grey/Black aluminium window & door frames

Stage:

Proposed Drawings

Drawing Title:	Drawing Size:
Proposed Side Elevation	1:50 @A2
Project:	Job Number: 044

Ground Floor Side and Rear Extension Inc. Internal remodelling

Client:

Maxim Gladines

Site Address:

62 North Road, Glossop, SK13 7AU

Drawn: CM	Date: Jan '24	Stage: P
Reviewed by:	Drawing No.	Revision:
CM	Pr-044-201	

