


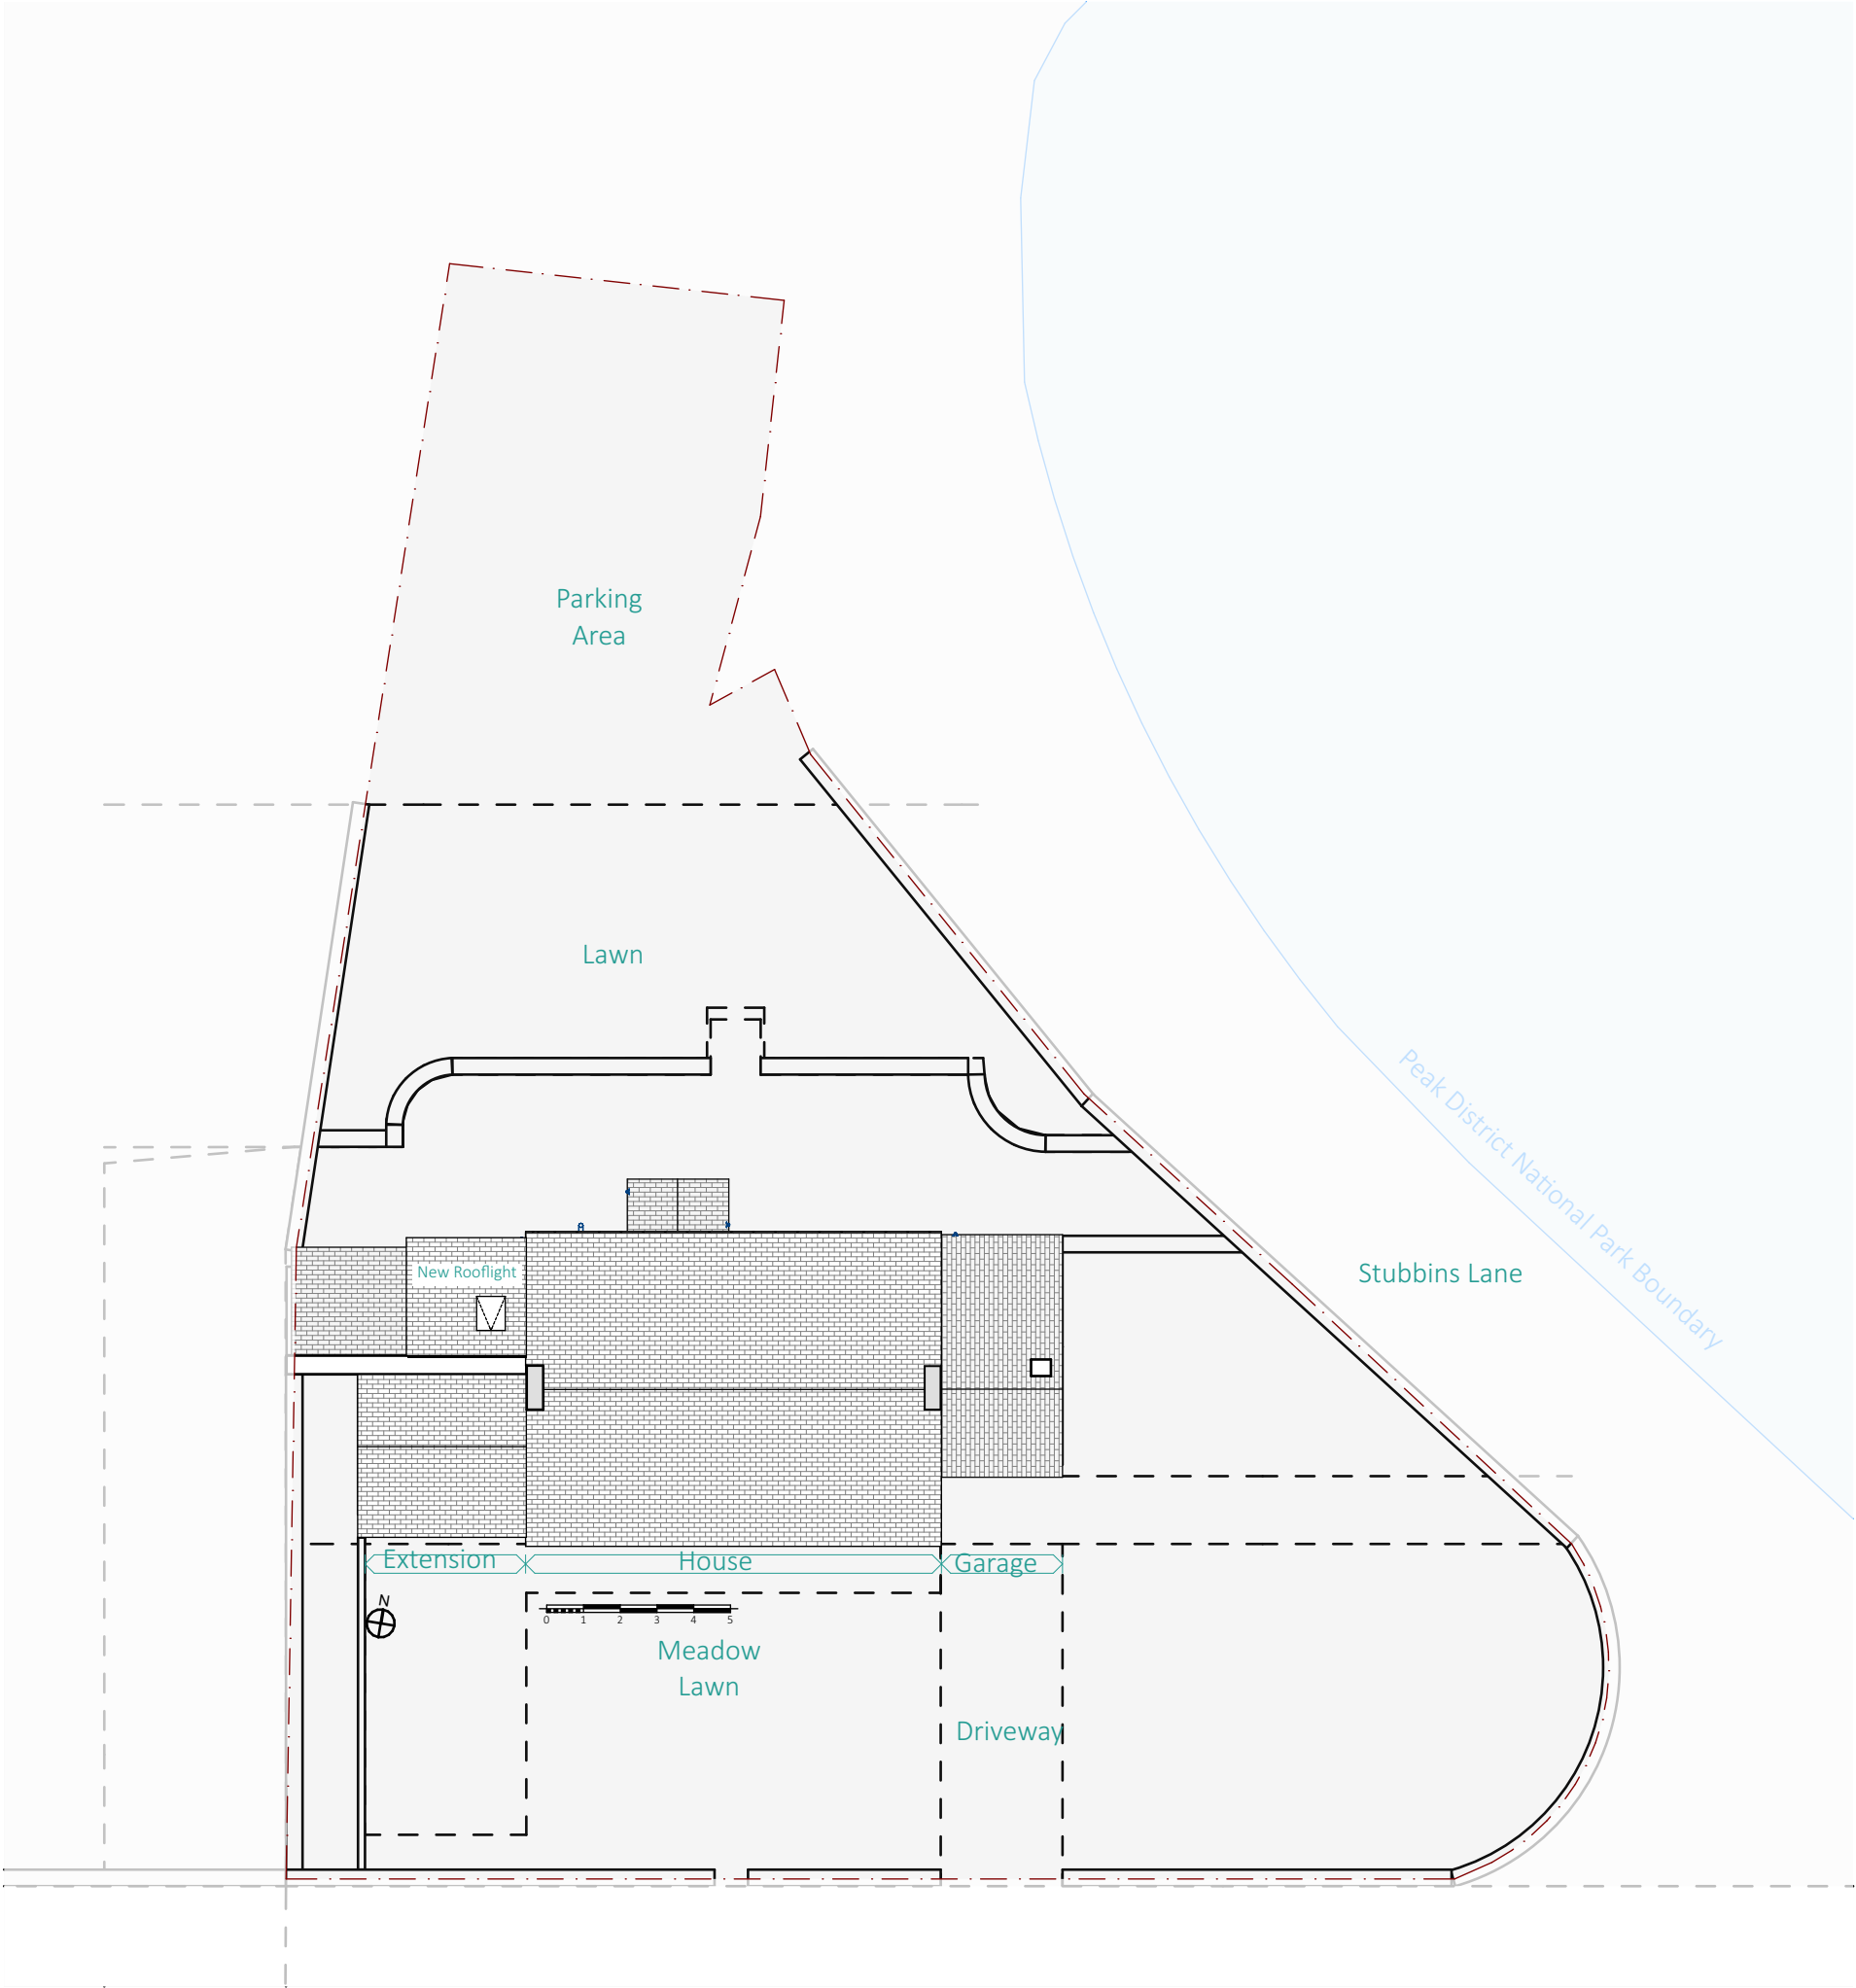

- Notes:
- All information is to be checked on site for accuracy
 - Report any discrepancies or omissions to Croft Design Collective
 - Unless noted, changes made to the design intent on site have not been incorporated into this drawing
 - Unless noted, information on this drawing is intended as 'design intent' and not to be used for Construction

Drawing Key

Revision Schedule			
Rev	Description	Date	By
A	First Issued	15/12/2023	EW
B	Notation Ammended to Planners Request	16/01/2024	EW

2304STL
Stubbins Lea

Address:
Stubbins Lea, Stubbins Lane, Chinley,
Derbyshire, SK23 6ED

Drawing Title
Proposed Site Plan

Drawing Status Design Development			
Drawn By EW		Checked By JK	
Scale (@A3) 1:200		Date Dec 2023	
Drawing no. AD.110			Rev B