


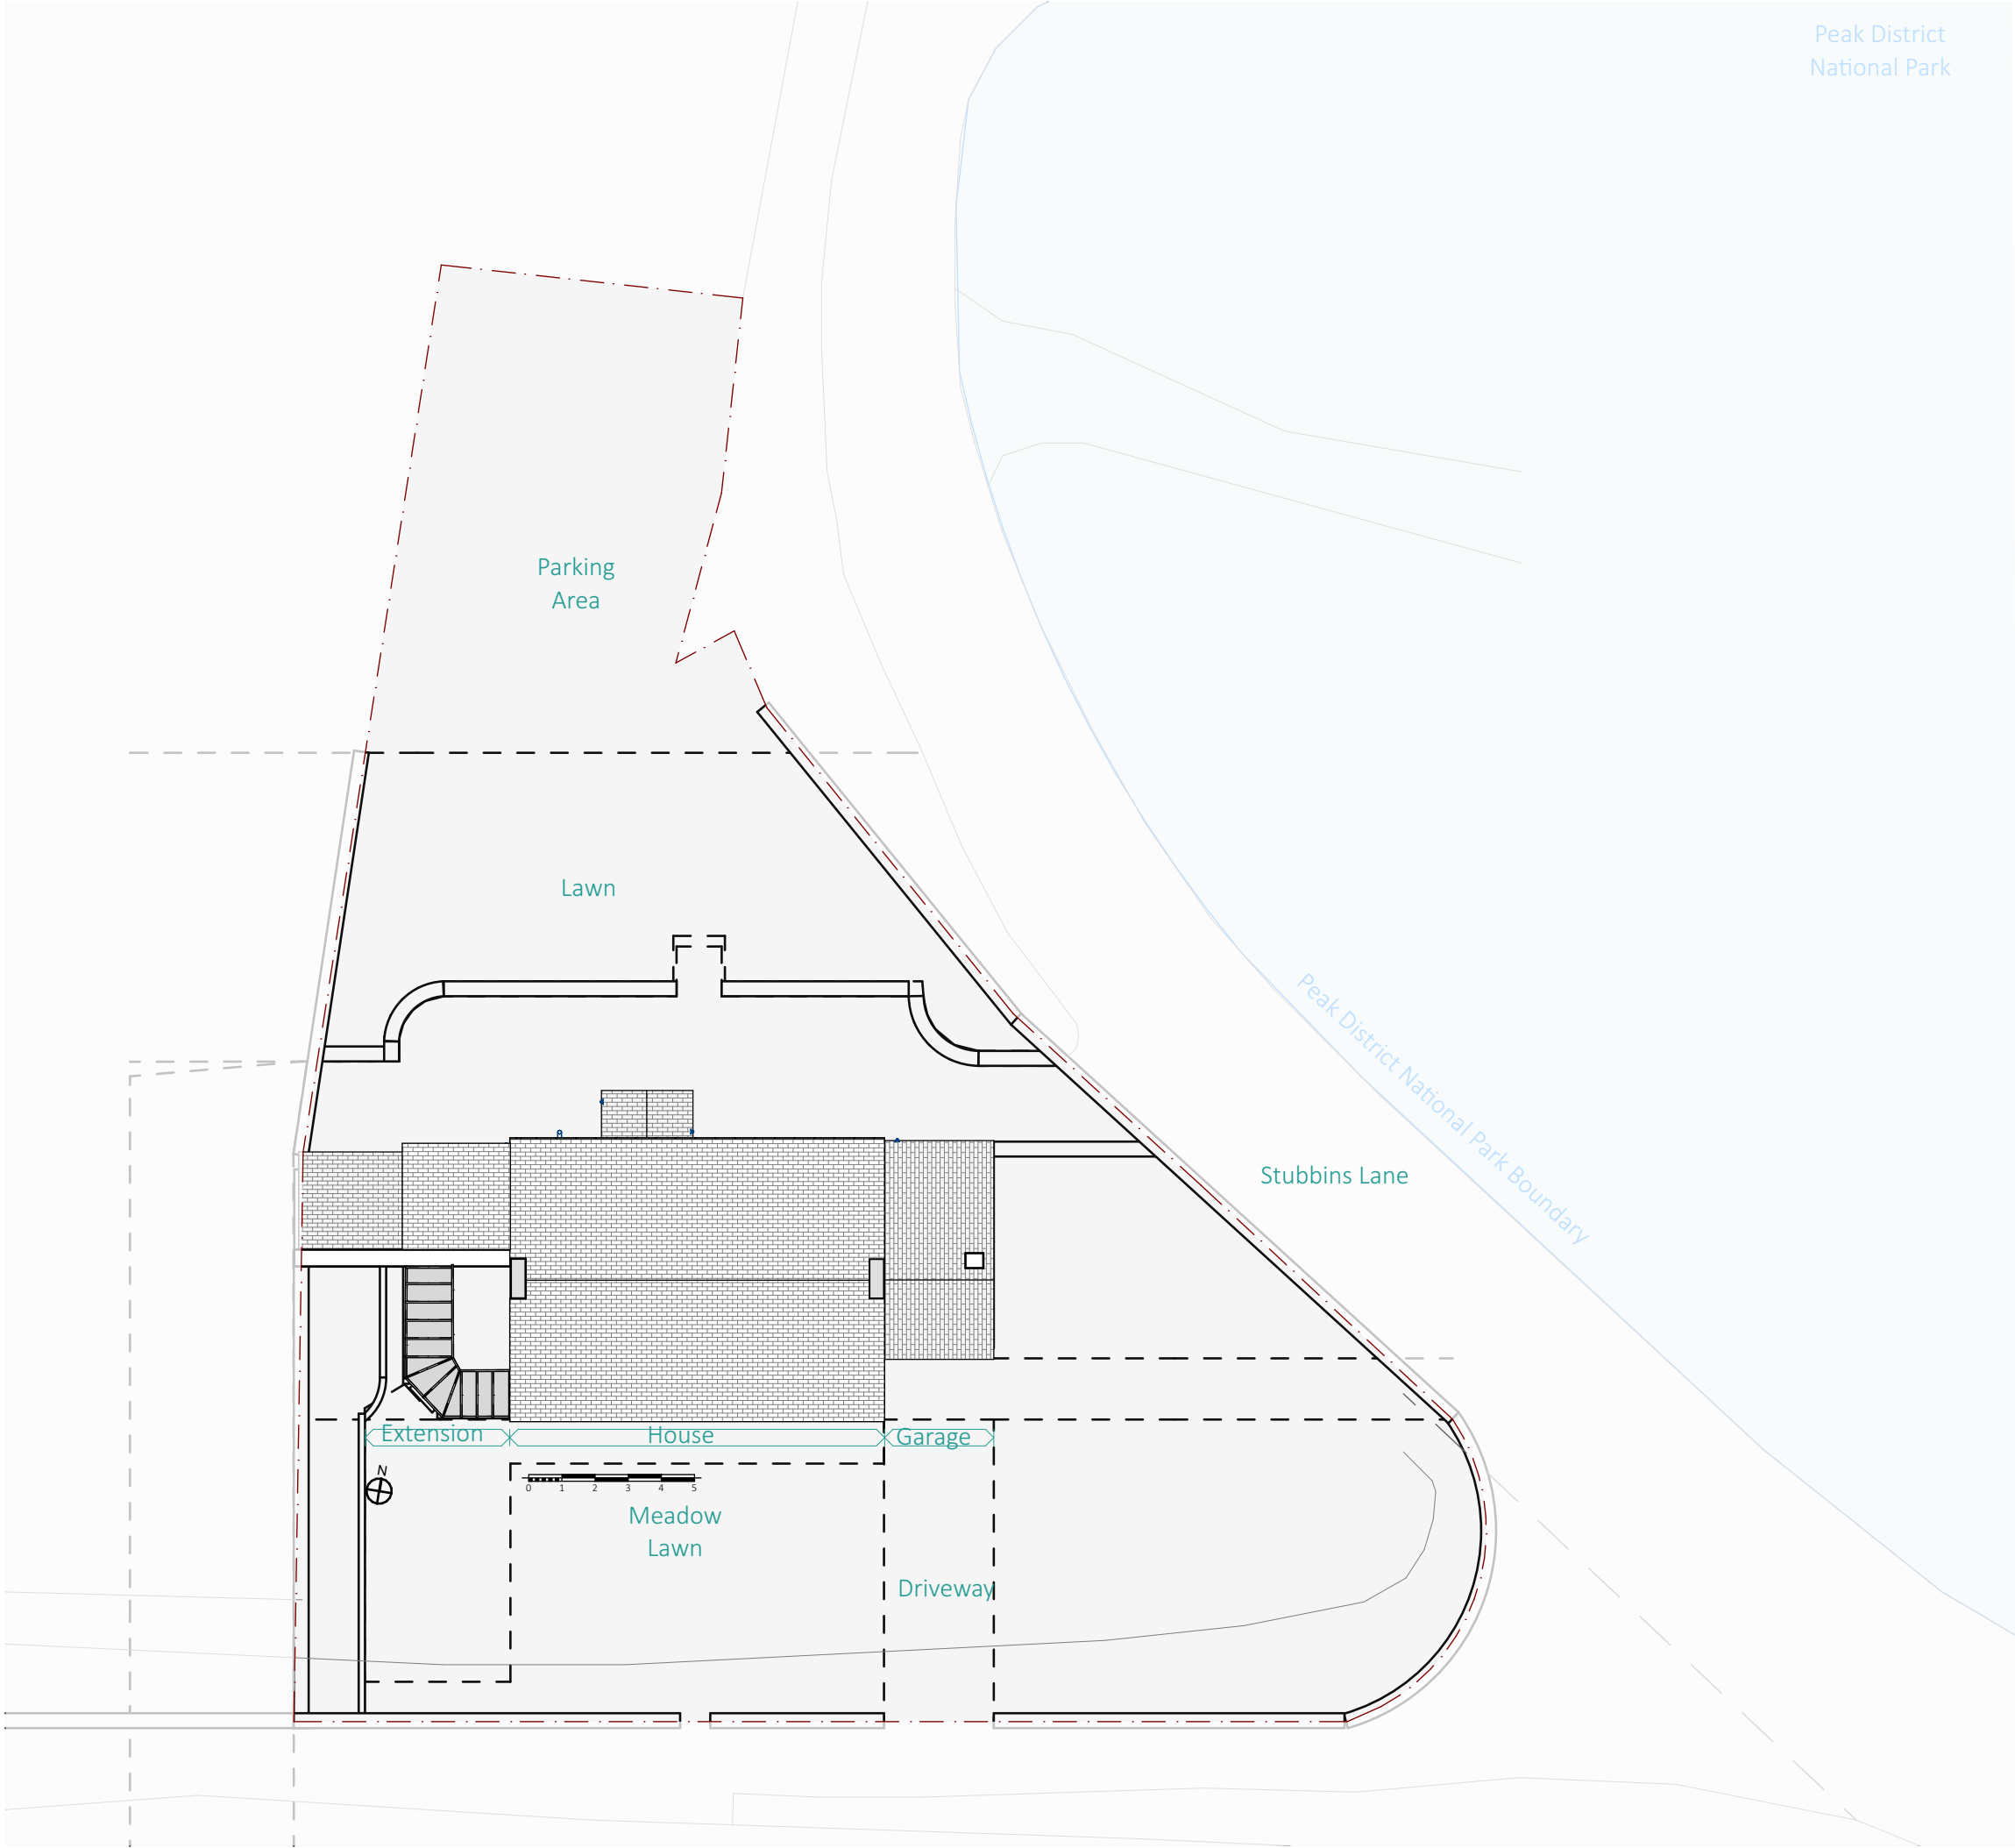

Peak District
National Park

Stubbins Lane

Peak District National Park Boundary

Extension House Garage

Meadow
Lawn

Driveway

CROFT

design collective

📧: info@croftdesigncollective.co.uk
☎: 0114 489 5026

- Notes:
- All information is to be checked on site for accuracy
 - Report any discrepancies or omissions to Croft Design Collective
 - Unless noted, changes made to the design intent on site have not been incorporated into this drawing
 - Unless noted, information on this drawing is intended as 'design intent' and not to be used for Construction

Drawing Key

Revision Schedule			
Rev	Description	Date	By
A	Issued to Client	22/09/2023	EW
B	Issued for Planning	15/12/2023	EW
C	Notation Ammended to Planners Request	16/01/2024	EW

2304STL

Stubbins Lea

Address:
Stubbins Lea, Stubbins Lane, Chinley,
Derbyshire, SK23 6ED

Drawing Title

Site Plan

Drawing Status			
Existing Drawings			
Drawn By	Checked By		
EW			
Scale (@A3)	Date		
1:200	Sept 2023		
Drawing no.	Rev		
AE.110	C		