




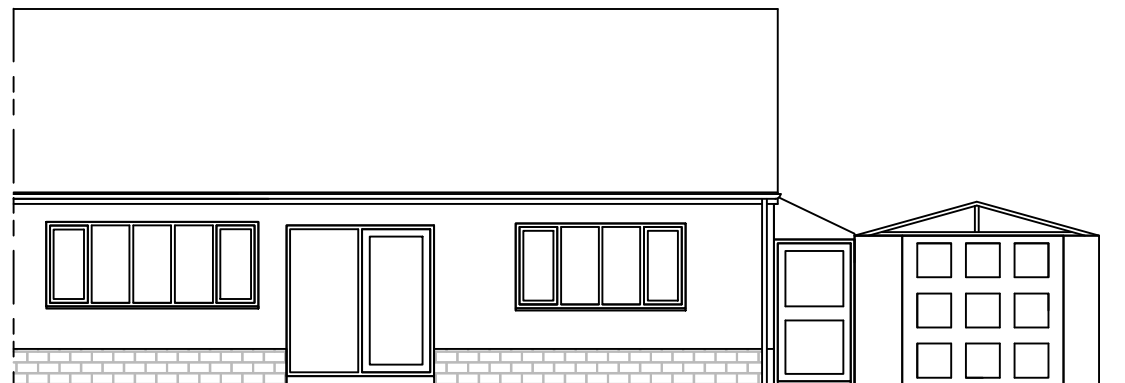

Proposed Front Elevation

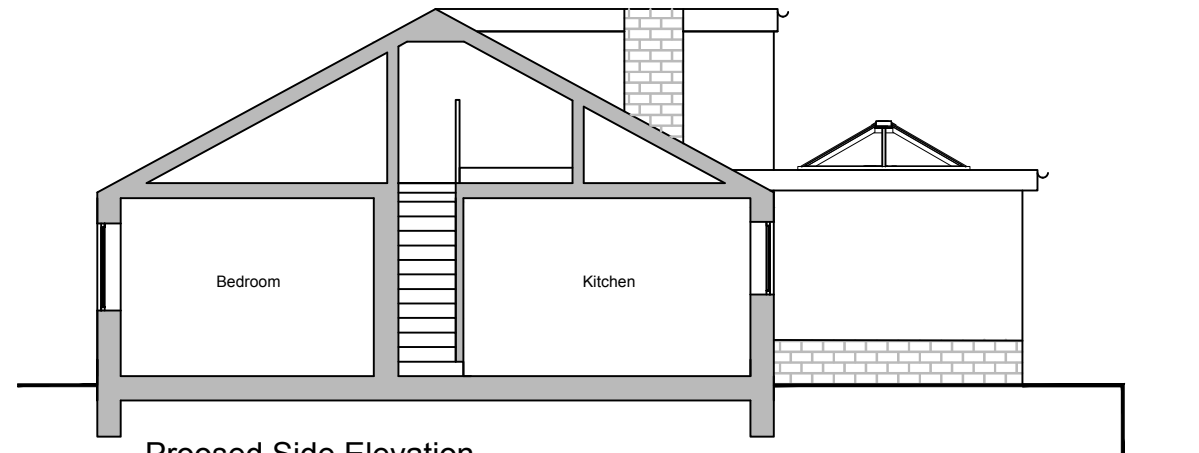

Proposed Side Elevation

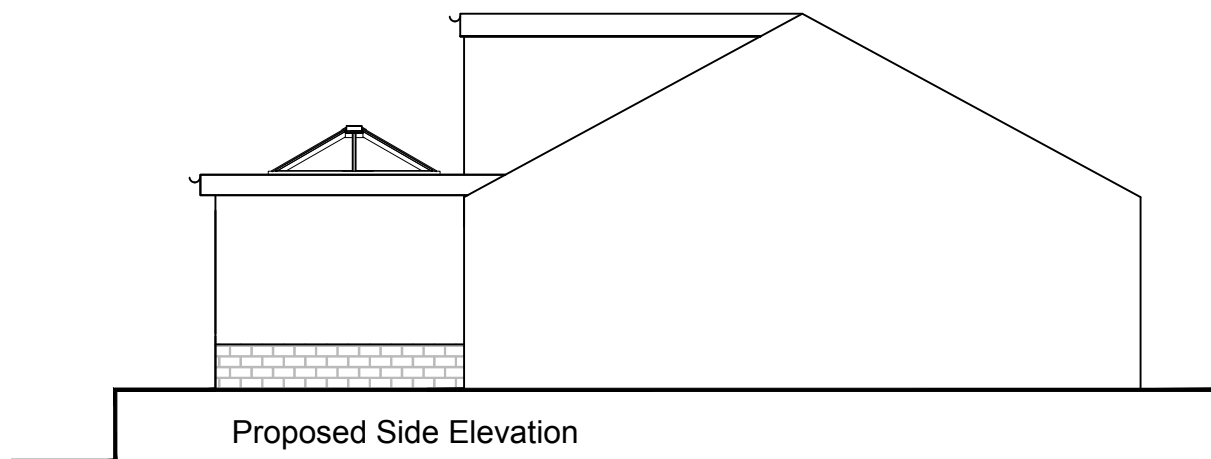

Proposed Side Elevation



Proposed Rear Elevation



Address:

Mr & Mrs Dongray
Inverchapel, Ridge Lane, Coombs, High Peak,
Derbyshire, SK23 9UU

Project:

Proposed single storey rear extension

Title:

Proposed Elevations

Scale: 1:100 @ A3

Drawn:

C.K.

Date:


December 2023

Project no.:

3249

Drawing no.:

3249-004

 

Metric Scale

PLANMART LIMITED
9, GEORGE STREET, GLOSSOP,
DERBYSHIRE SK13 8AY.
TEL: 01457 863153