



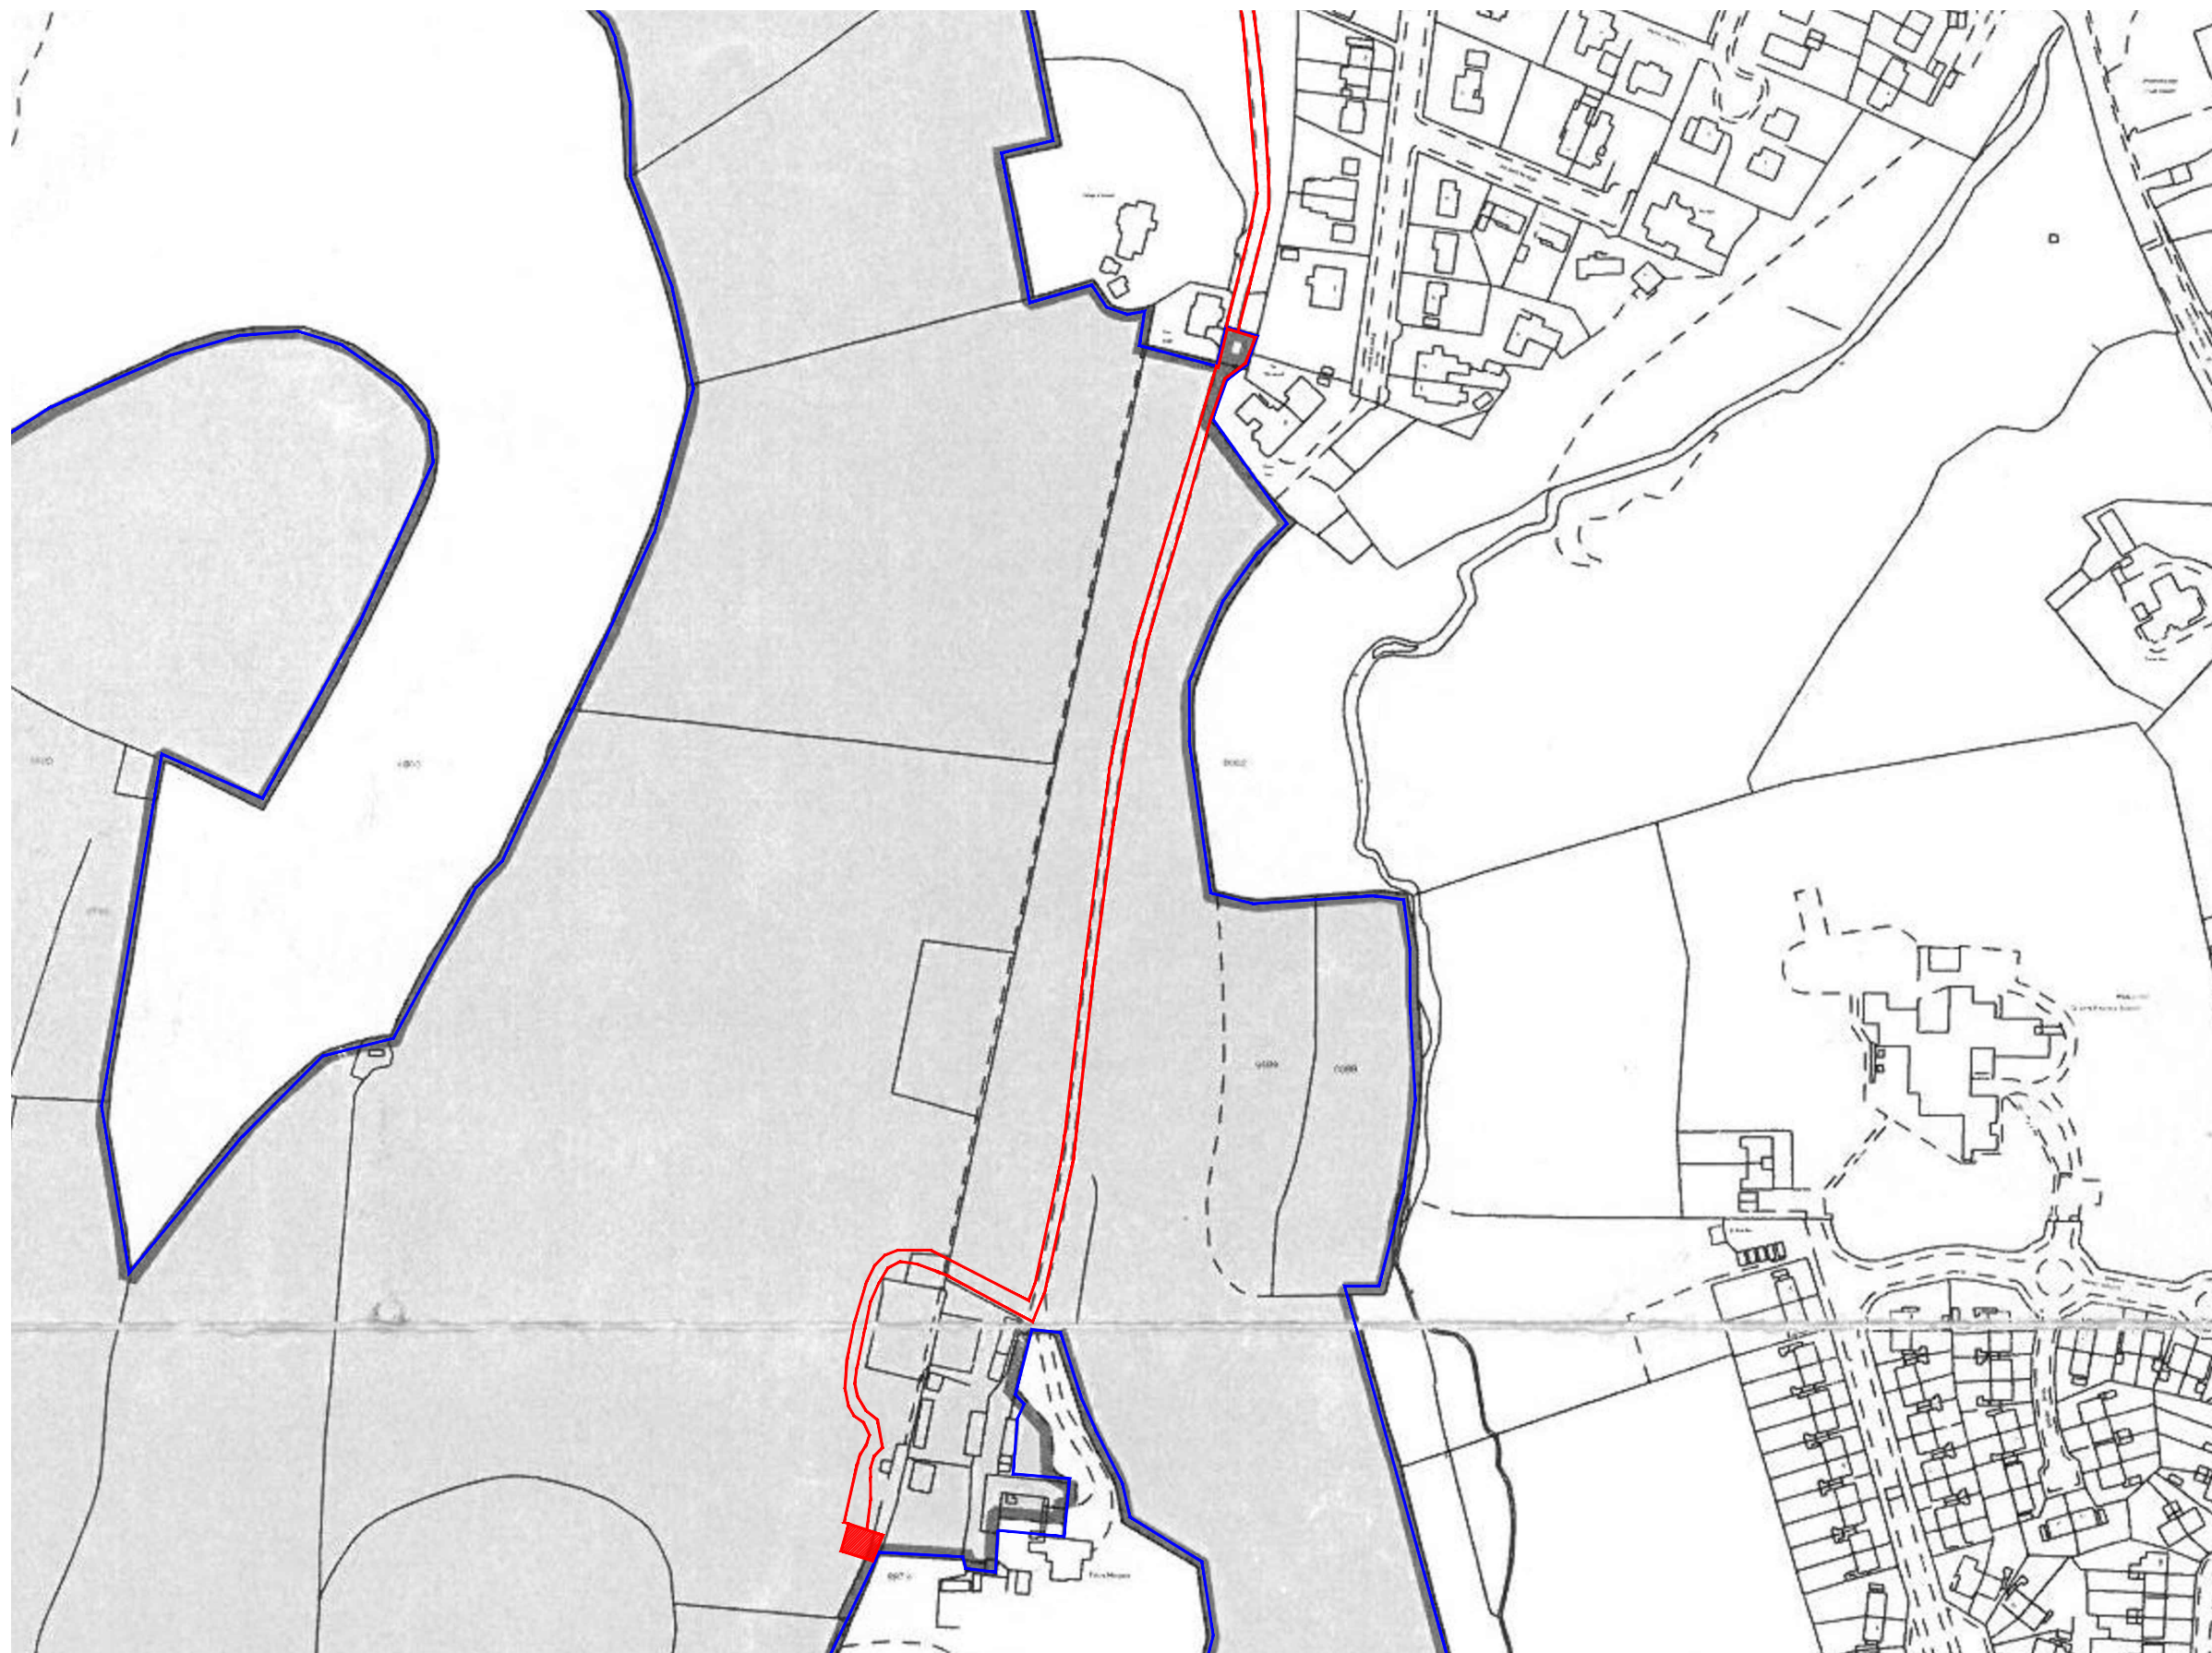

SITE PLAN EXTRACT 1:1250

FERN FARM, OFF LONDON RD

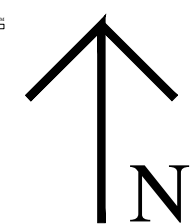

DWG: SITE PLAN
FERN FARM
OFF LONDON ROAD, BUXTON

REVISIONS:

1:1250	CHECKED:
DATE: JAN'24	DRAWN:

SITE PLAN 01

FERN FARM