


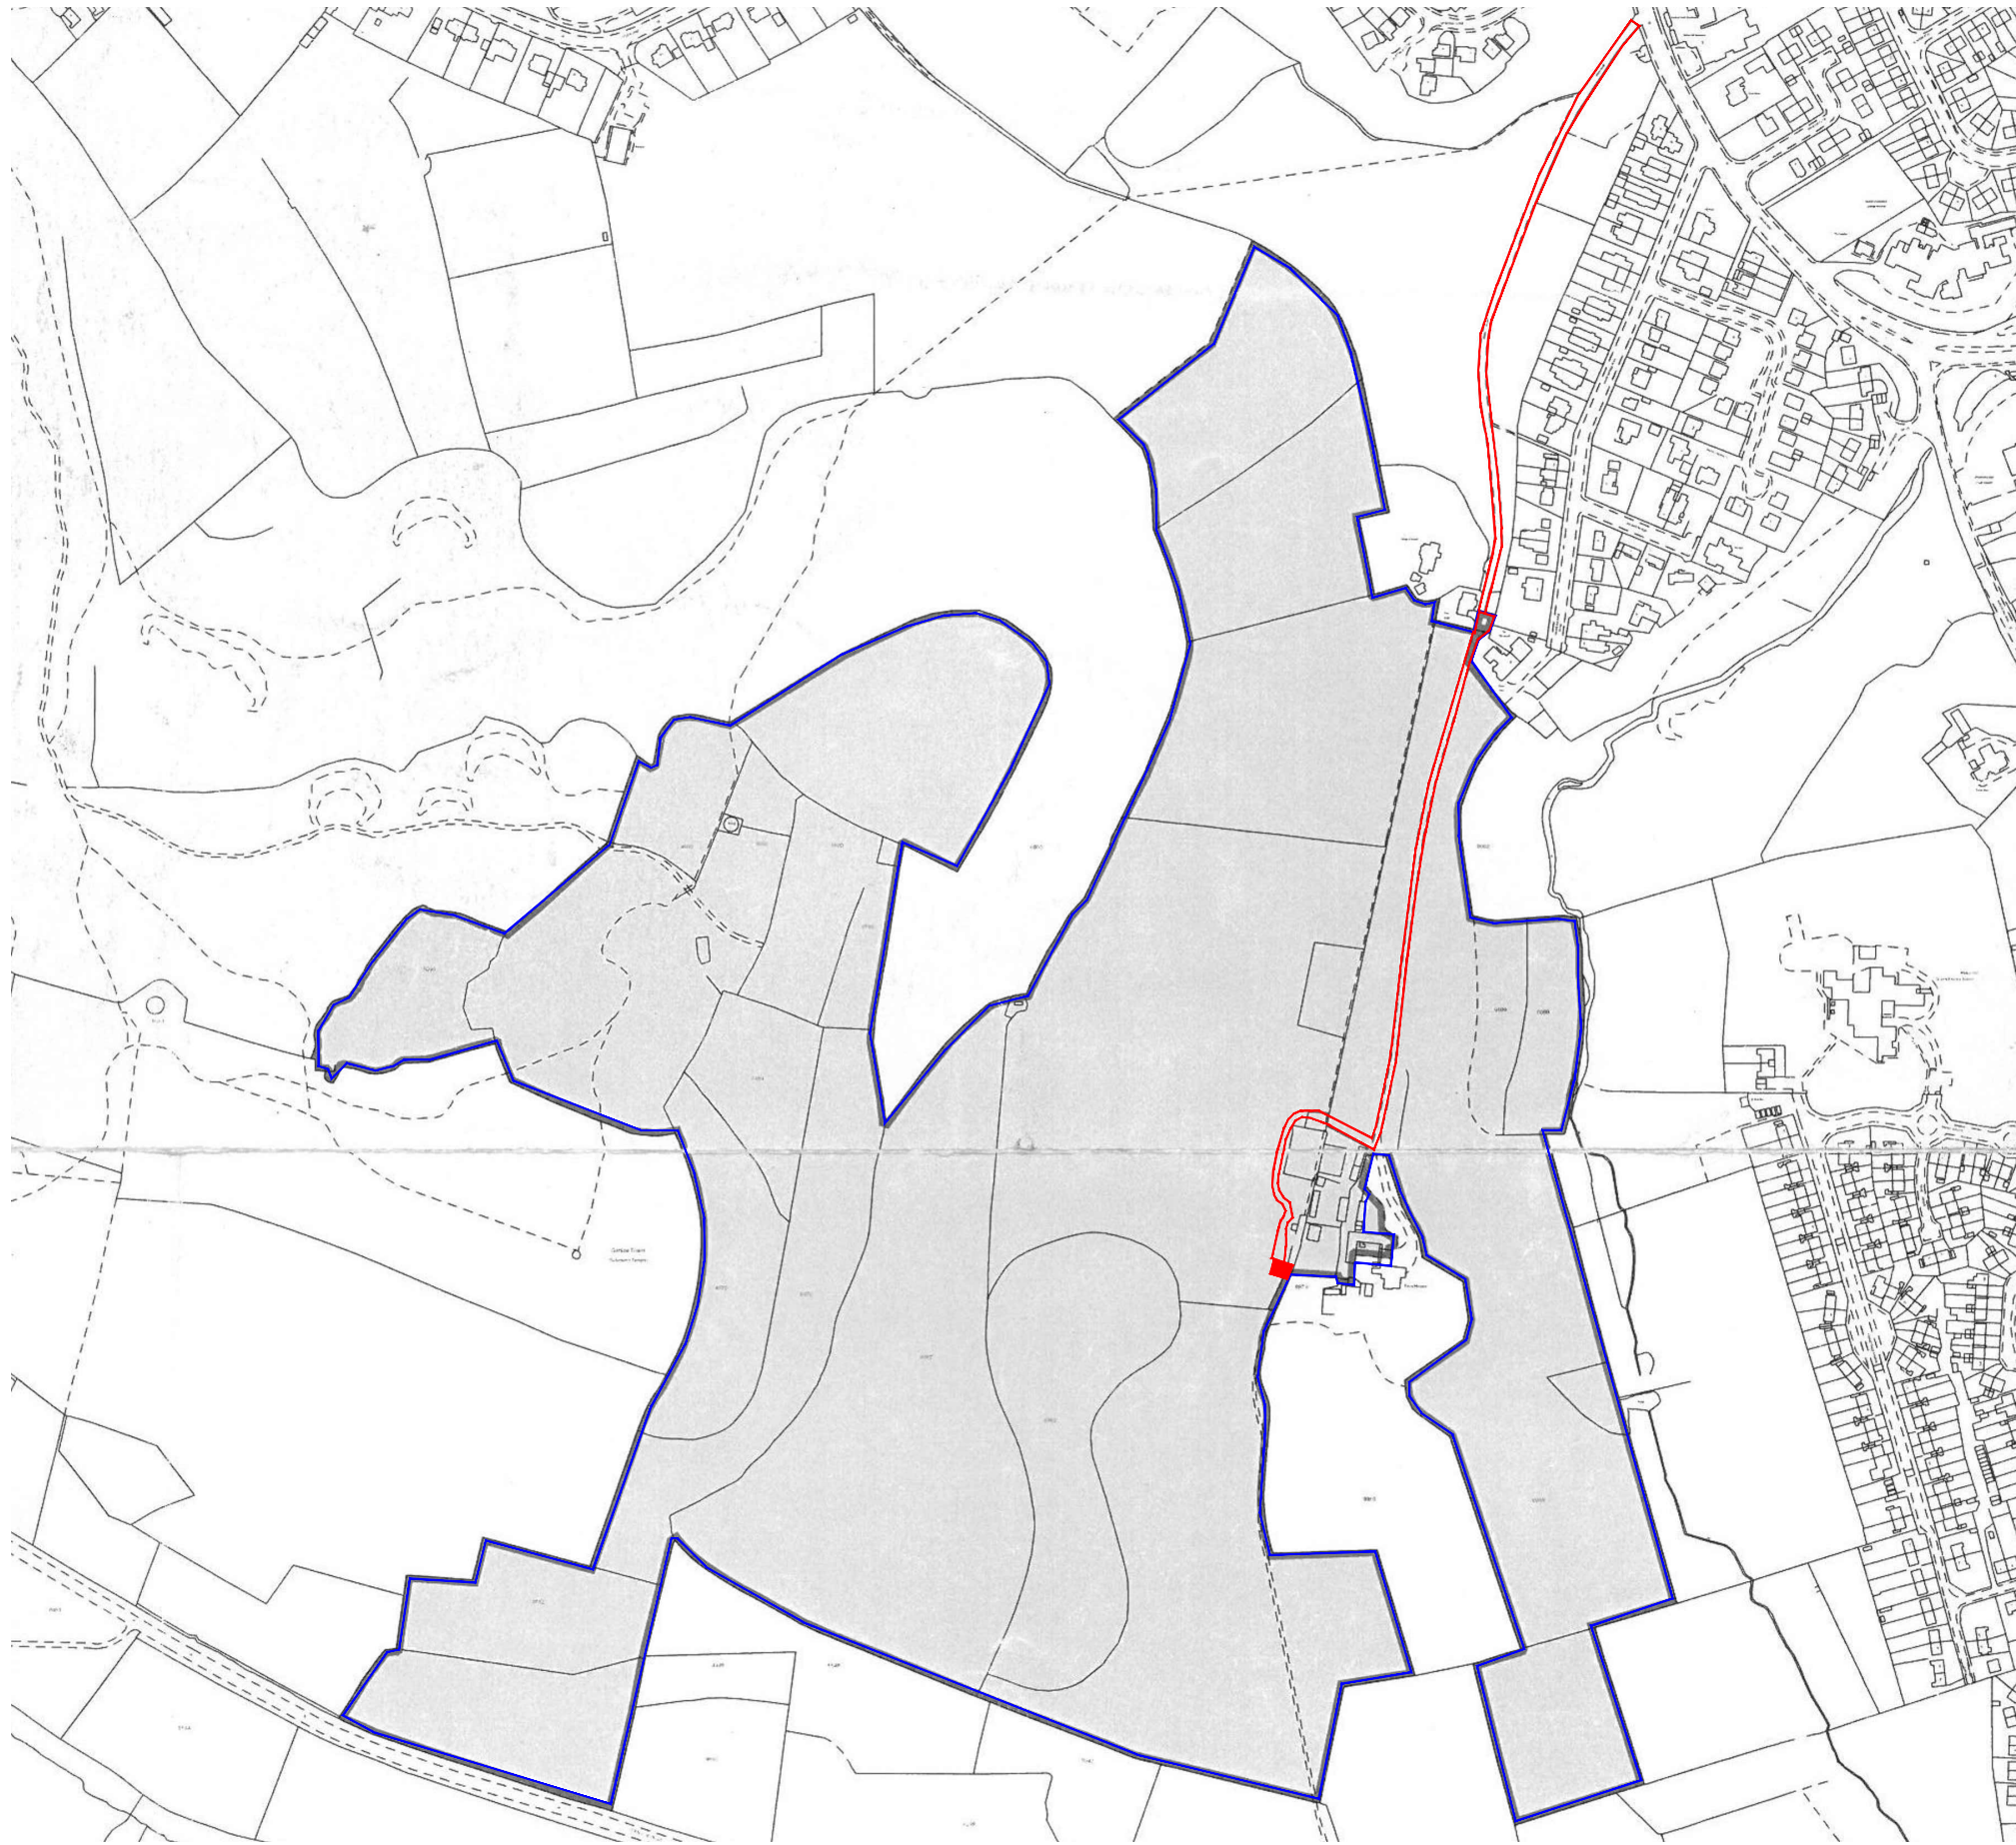

SITE PLAN EXTRACT 1:5000

# FERN FARM, OFF LONDON RD

DWG: SITE PLAN  
FERN FARM  
OFF LONDON ROAD, BUXTON

REVISIONS:

|              |          |
|--------------|----------|
| 1:5000       | CHECKED: |
| DATE: JAN'24 | DRAWN:   |

SITE PLAN 02

FERN FARM