



Site Plan Existing (1:200)

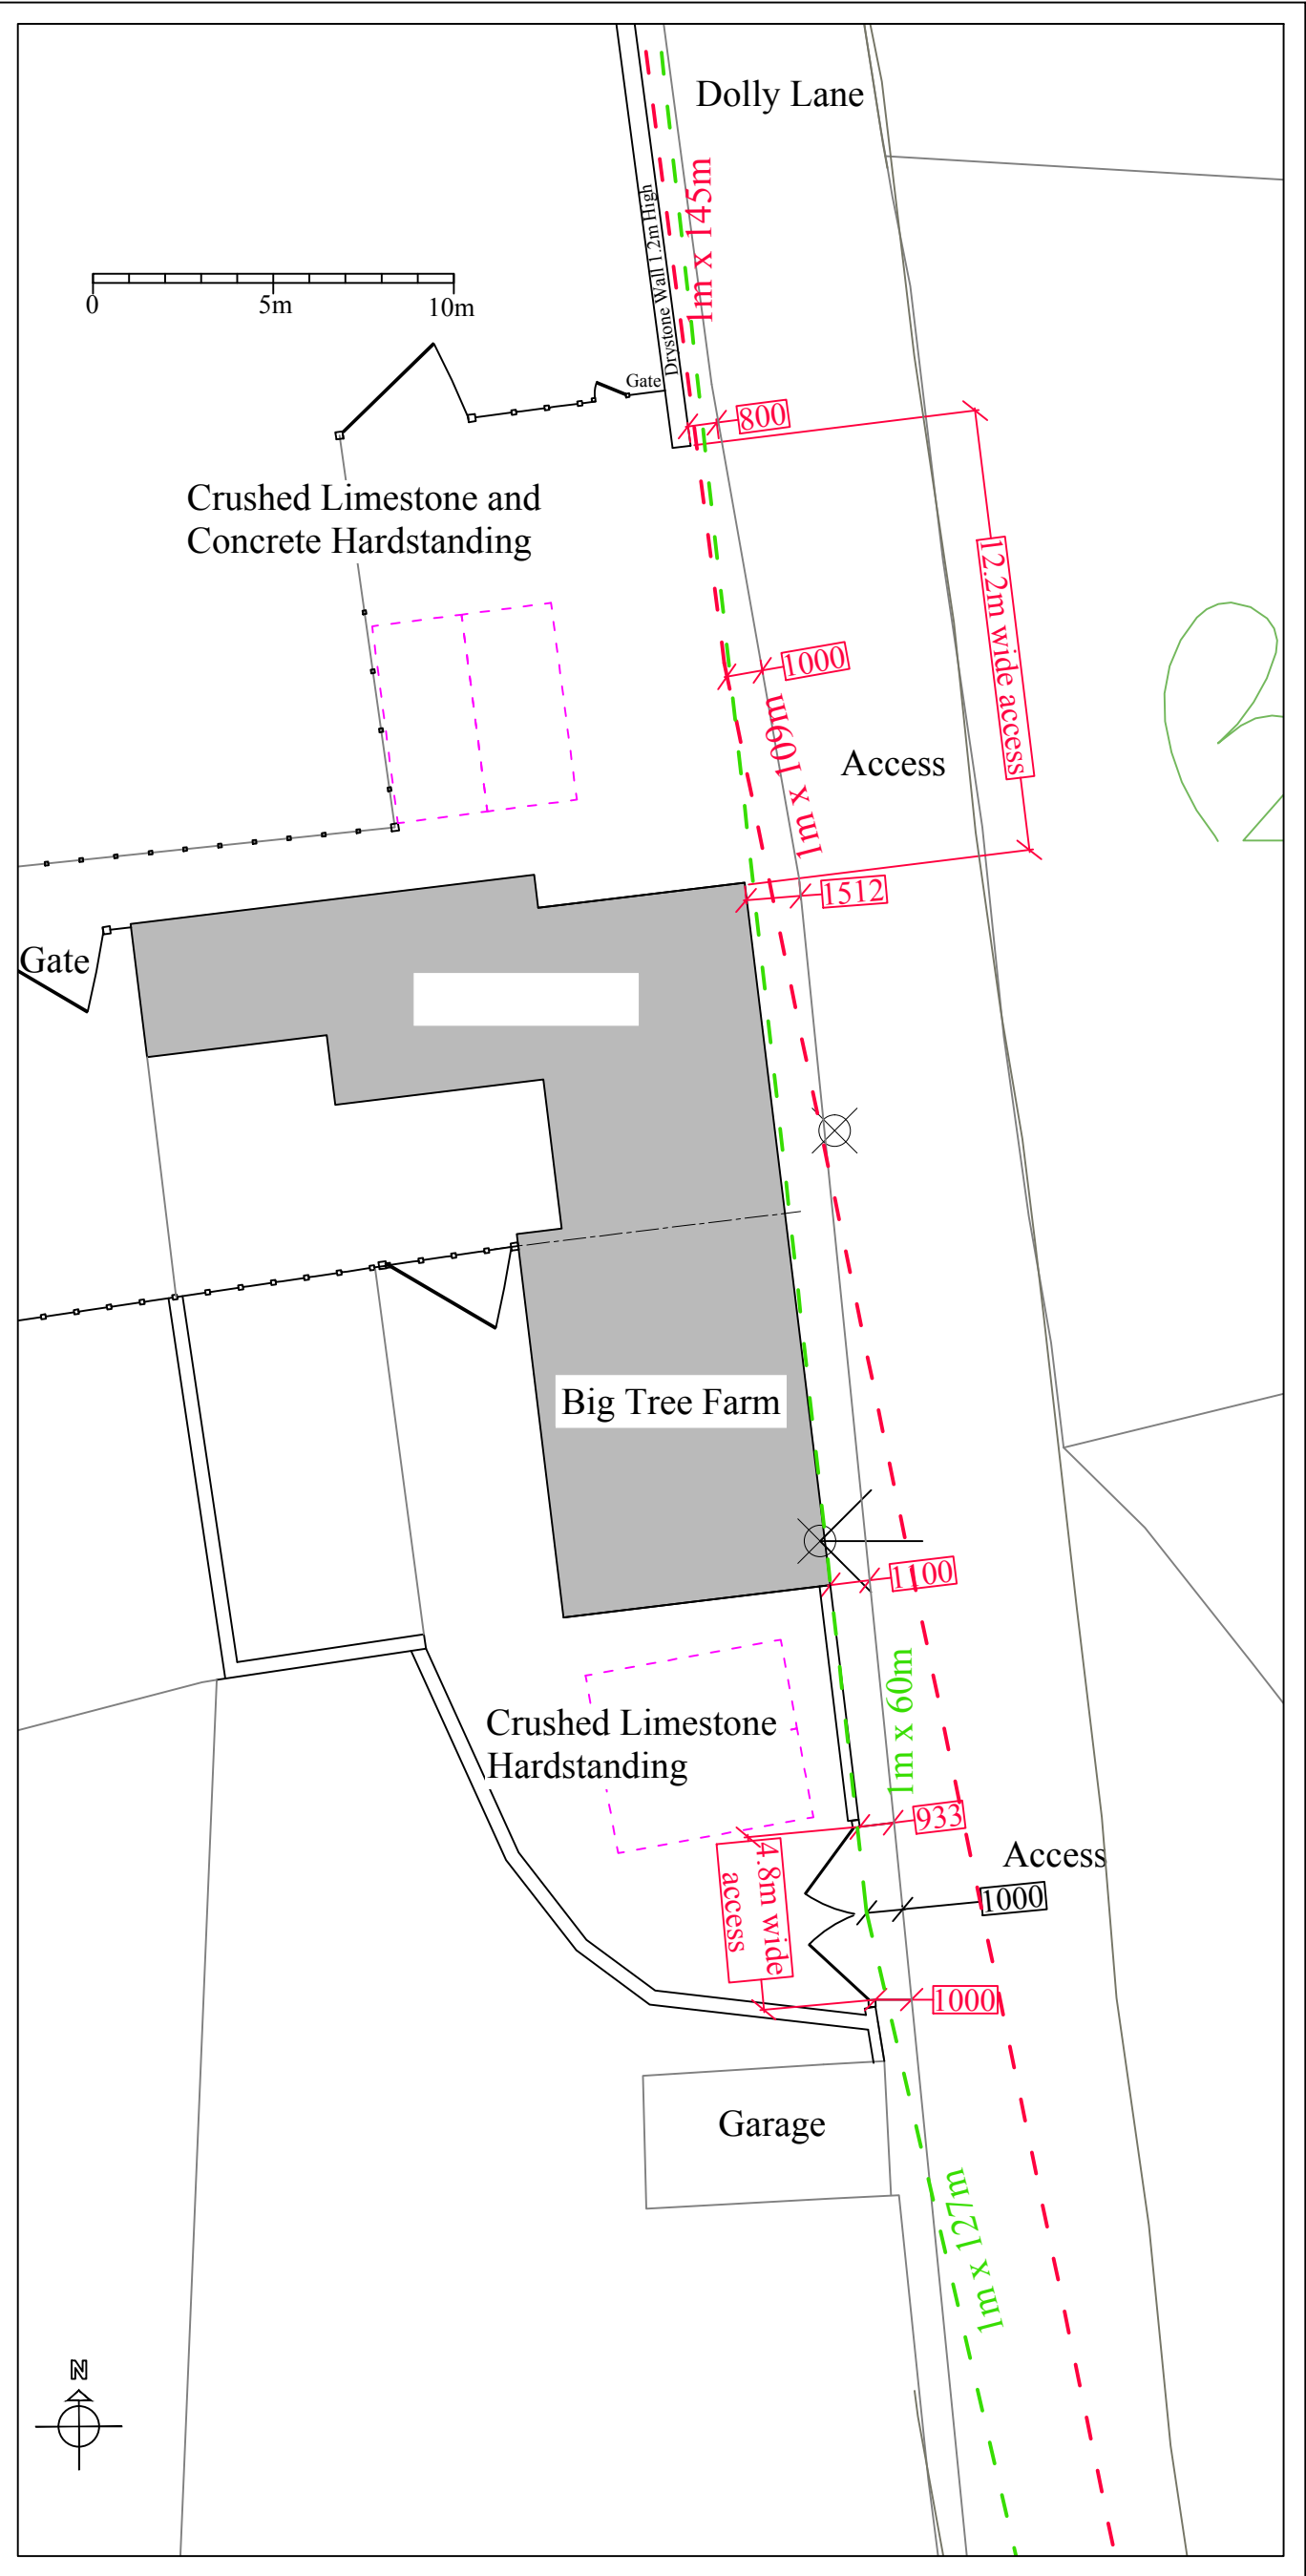

Site Plan Proposed (1:500)



Location Plan (1:1250)

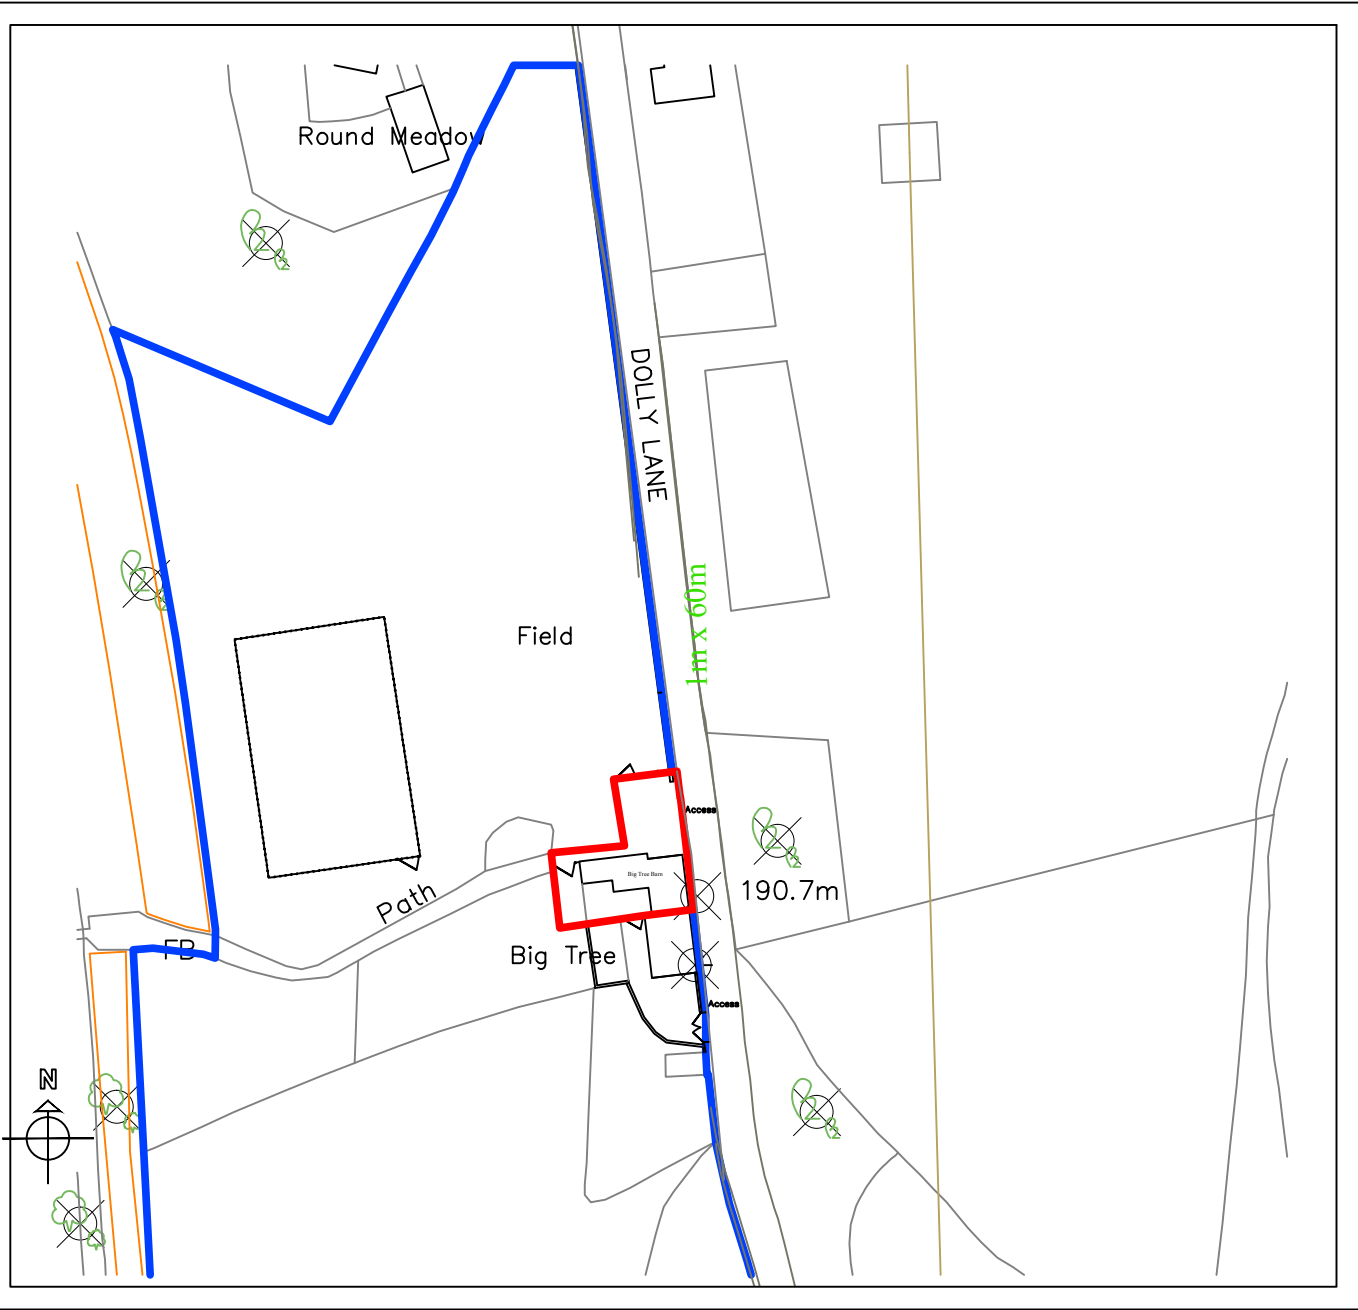

Planning

This drawing is the Copyright of SJ Design Limited.
All dimensions must be checked on site.
All materials and workmanship are to be in accordance with prevailing British Standards, Codes of Practice, Building Regulations, manufacturers and federation recommendations and all to the complete satisfaction of SJ Design Limited.

A	29.03.21	Revised following LA comments



DESIGN LTD

Building Design & Surveying Consultants
The Old Co-Op Building, Church Street,
Hayfield, High Peak SK22 2JE
Tel: 01663 742903 Fax: 01663 751247
Mobile: 07984 007 087 Email: info@sjdesign.net
www.sjdesign.net

Client
Daniel and Rachel Moore

Job Title
Proposed Barn Conversion at
Big Tree Farm
Dolly Lane
Buxworth
SK23 7QJ

Drawing Title
Site and Location Plans

Scale
as marked @A2

Date
January 2021

Drawn by
SJ

Drawing No.
100

Rev.
A