


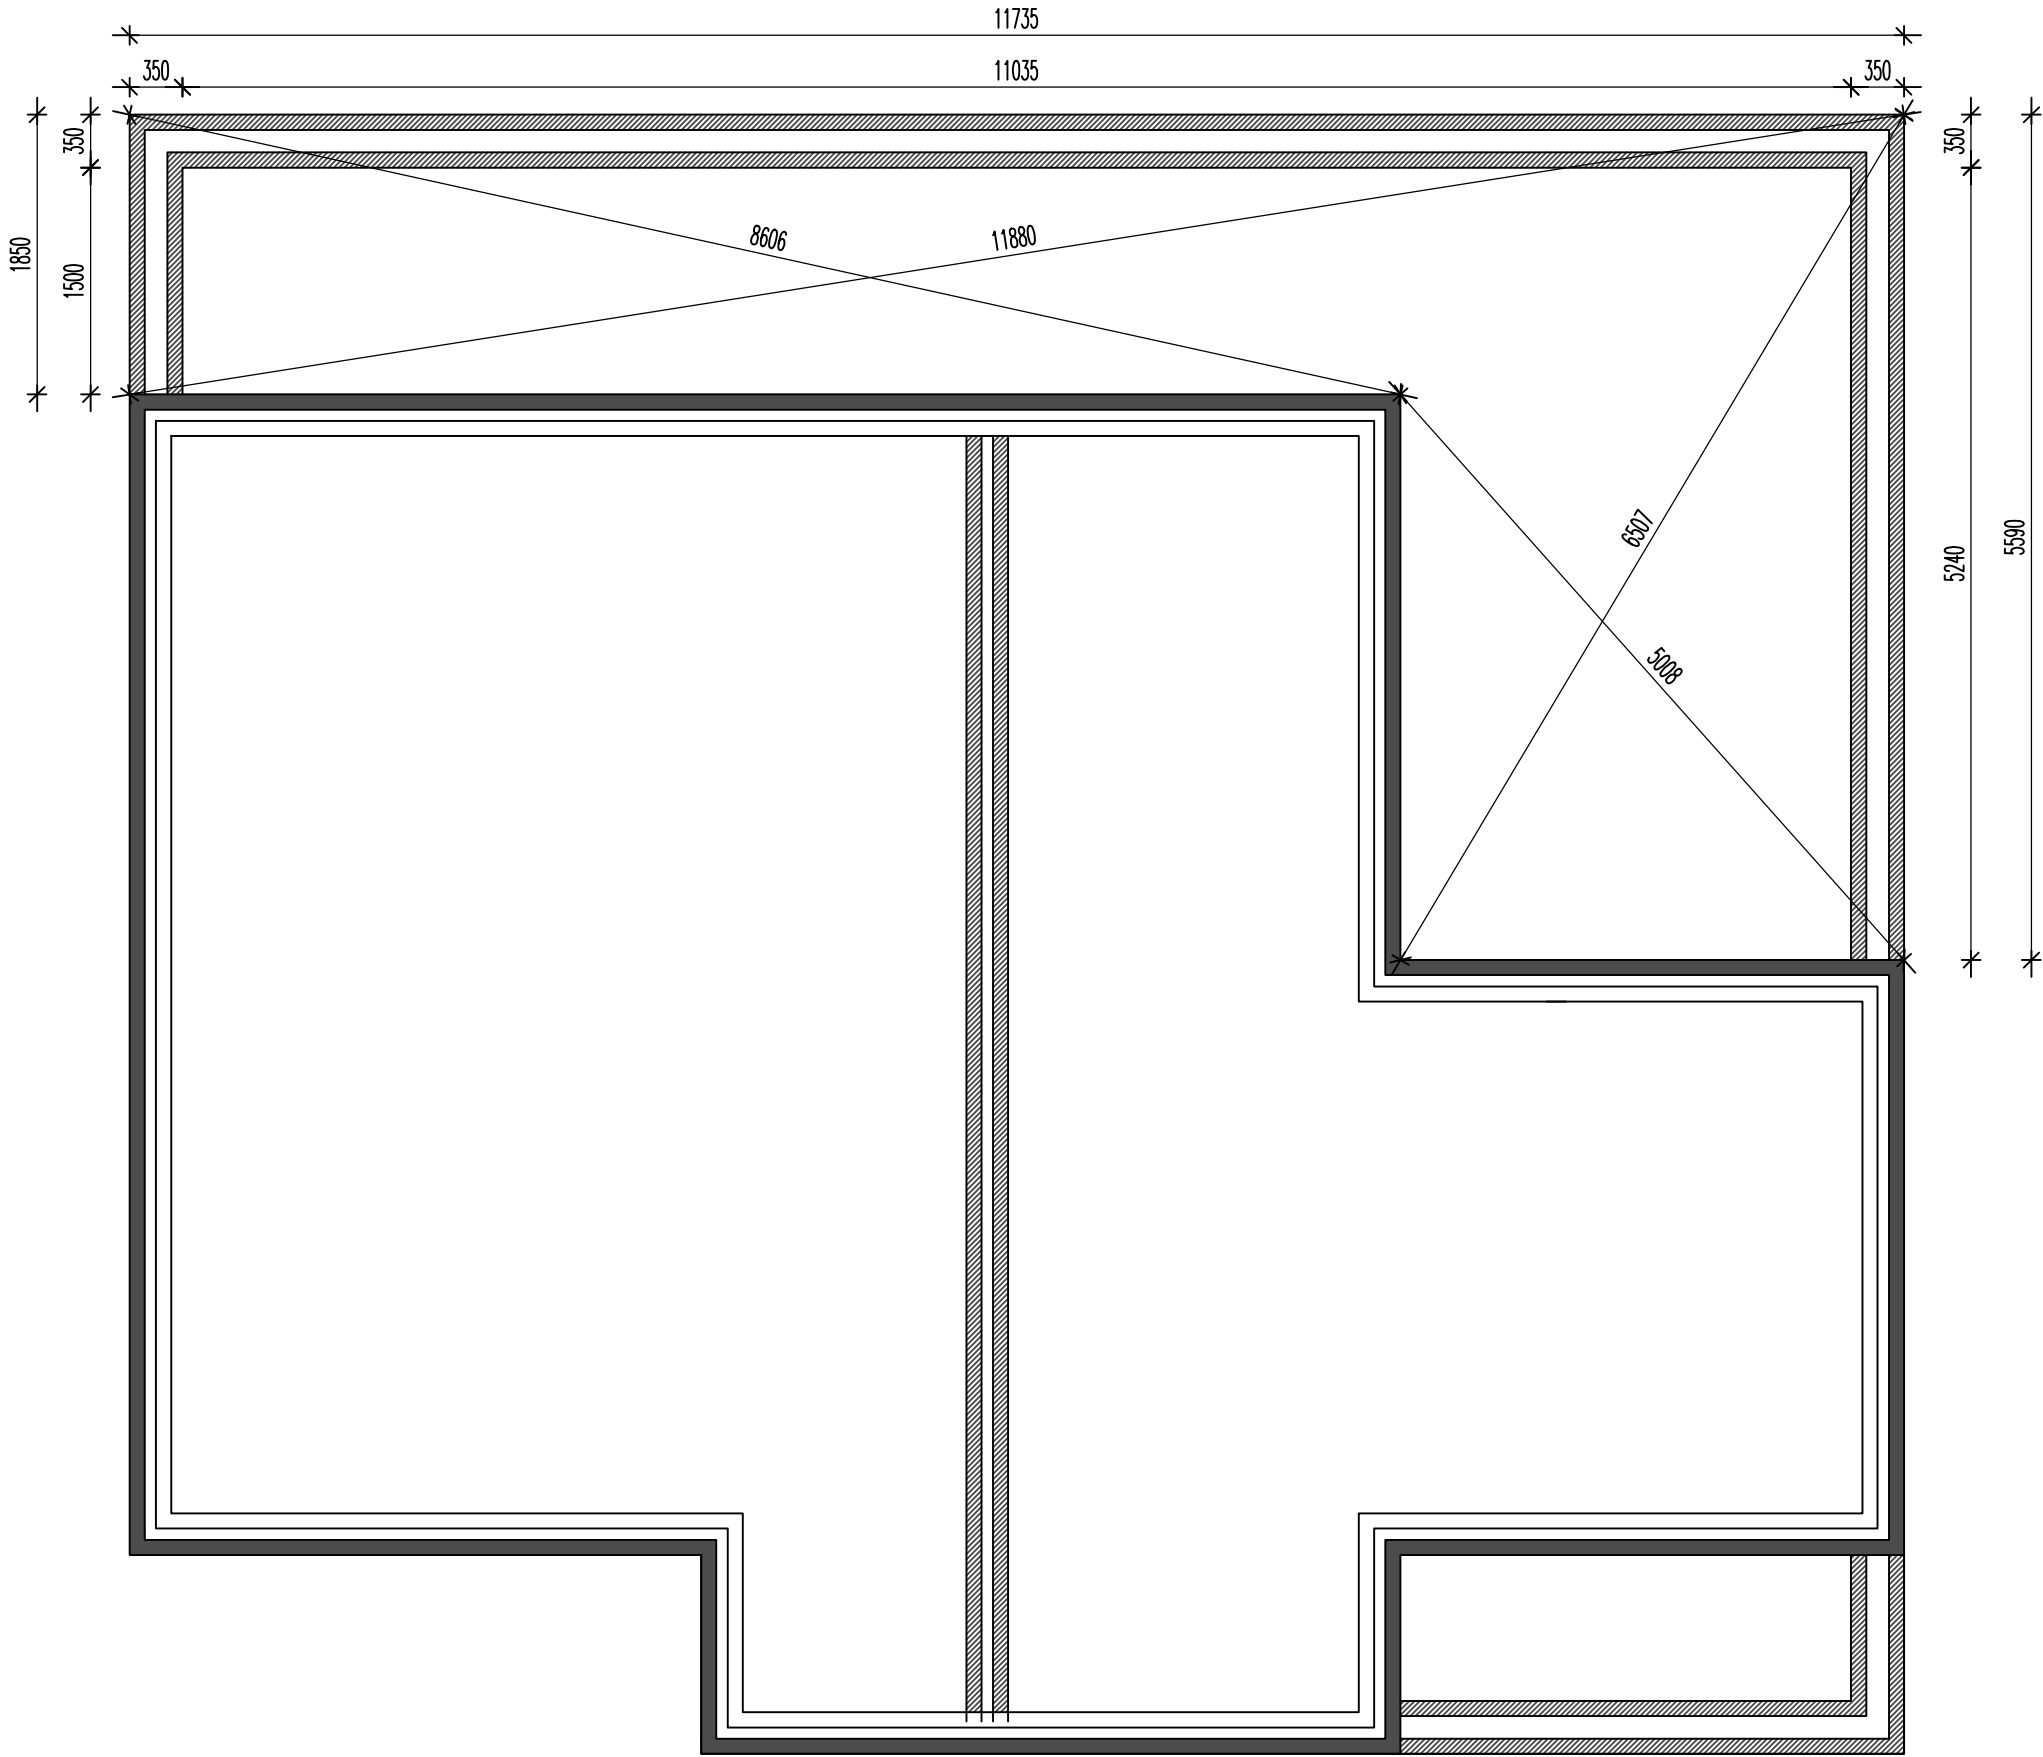

PROPOSED FOUNDATION PLAN

1:50	CHECKED:
DATE: DEC'23	DRAWN:

0M 1M 2M 3M				
DWG: PROPOSED PLANS				
28 CLIFTON DRIVE				
BUXTON				
REVISIONS:				

©THIS DRAWING AND THE BUILDING WORKS DEPICTED ARE THE COPYRIGHT OF AJS ARCHITECTURE AND MAY NOT BE REPRODUCED OR AMENDED EXCEPT BY WRITTEN PERMISSION. NO LIABILITY WILL BE ACCEPTED FOR AMENDMENTS MADE BY OTHER PERSONS.

A.J.S ARCHITECTURE

32 carr road.
buxton.
derbyshire.
sk17 6wf.

h: 01298 26062
m: 07794 400237

PROPOSED 03

28 CLIFTON DR