


CLIENTS/CONTRACTORS ARE ADVISED TO CLARIFY
DIMENSIONS PRIOR TO SETTING OUT AND NOT TO
SCALE OFF THE DRAWING

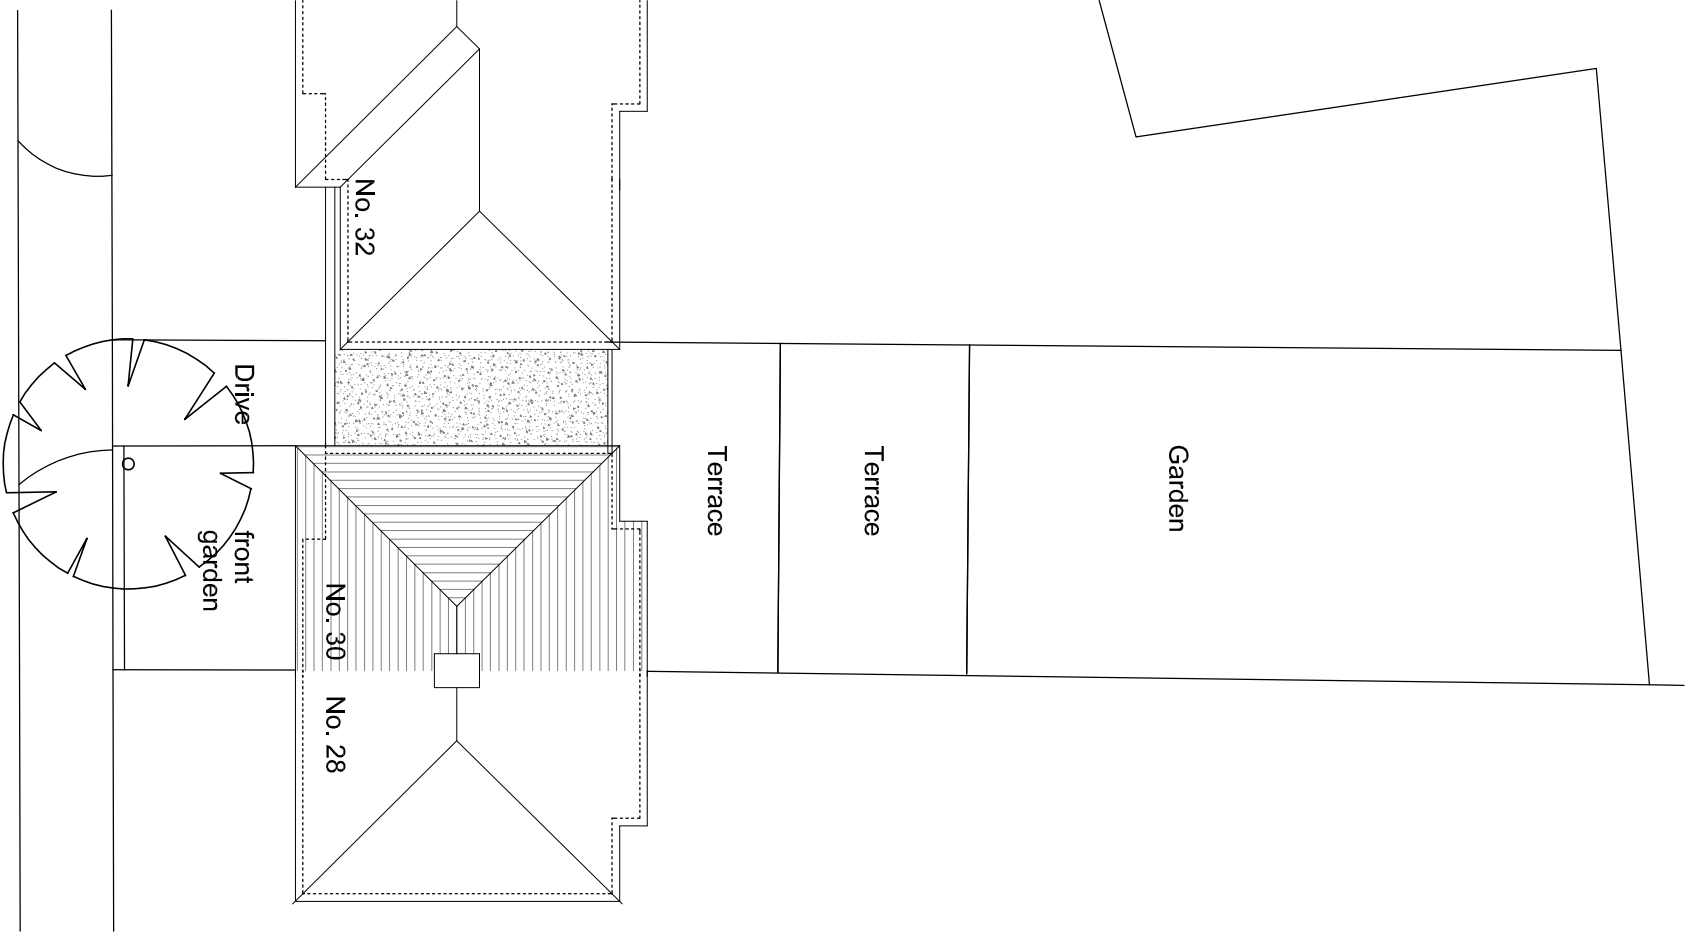

Existing site plan



Proposed site plan



HIGH PEAK ARCHITECTS LTD
2nd Floor, Wharf House, Wharf Road, Whaley Bridge, High Peak, Derby's SK23 7AD
Tel: 01663 719717 Web: www.highpeakarch.com Email: hpa@highpeakarch.com



First Floor Extension
30 Old Macclesfield Rd, Buxton

Site Plans
1848.PL02

Rev B 30 November 2023 Extension set away and back from no.32
Rev A 12 September 2023 Driveway widened.

Scale: 1:200 @ A3 Date: July 2023

Rev: B