

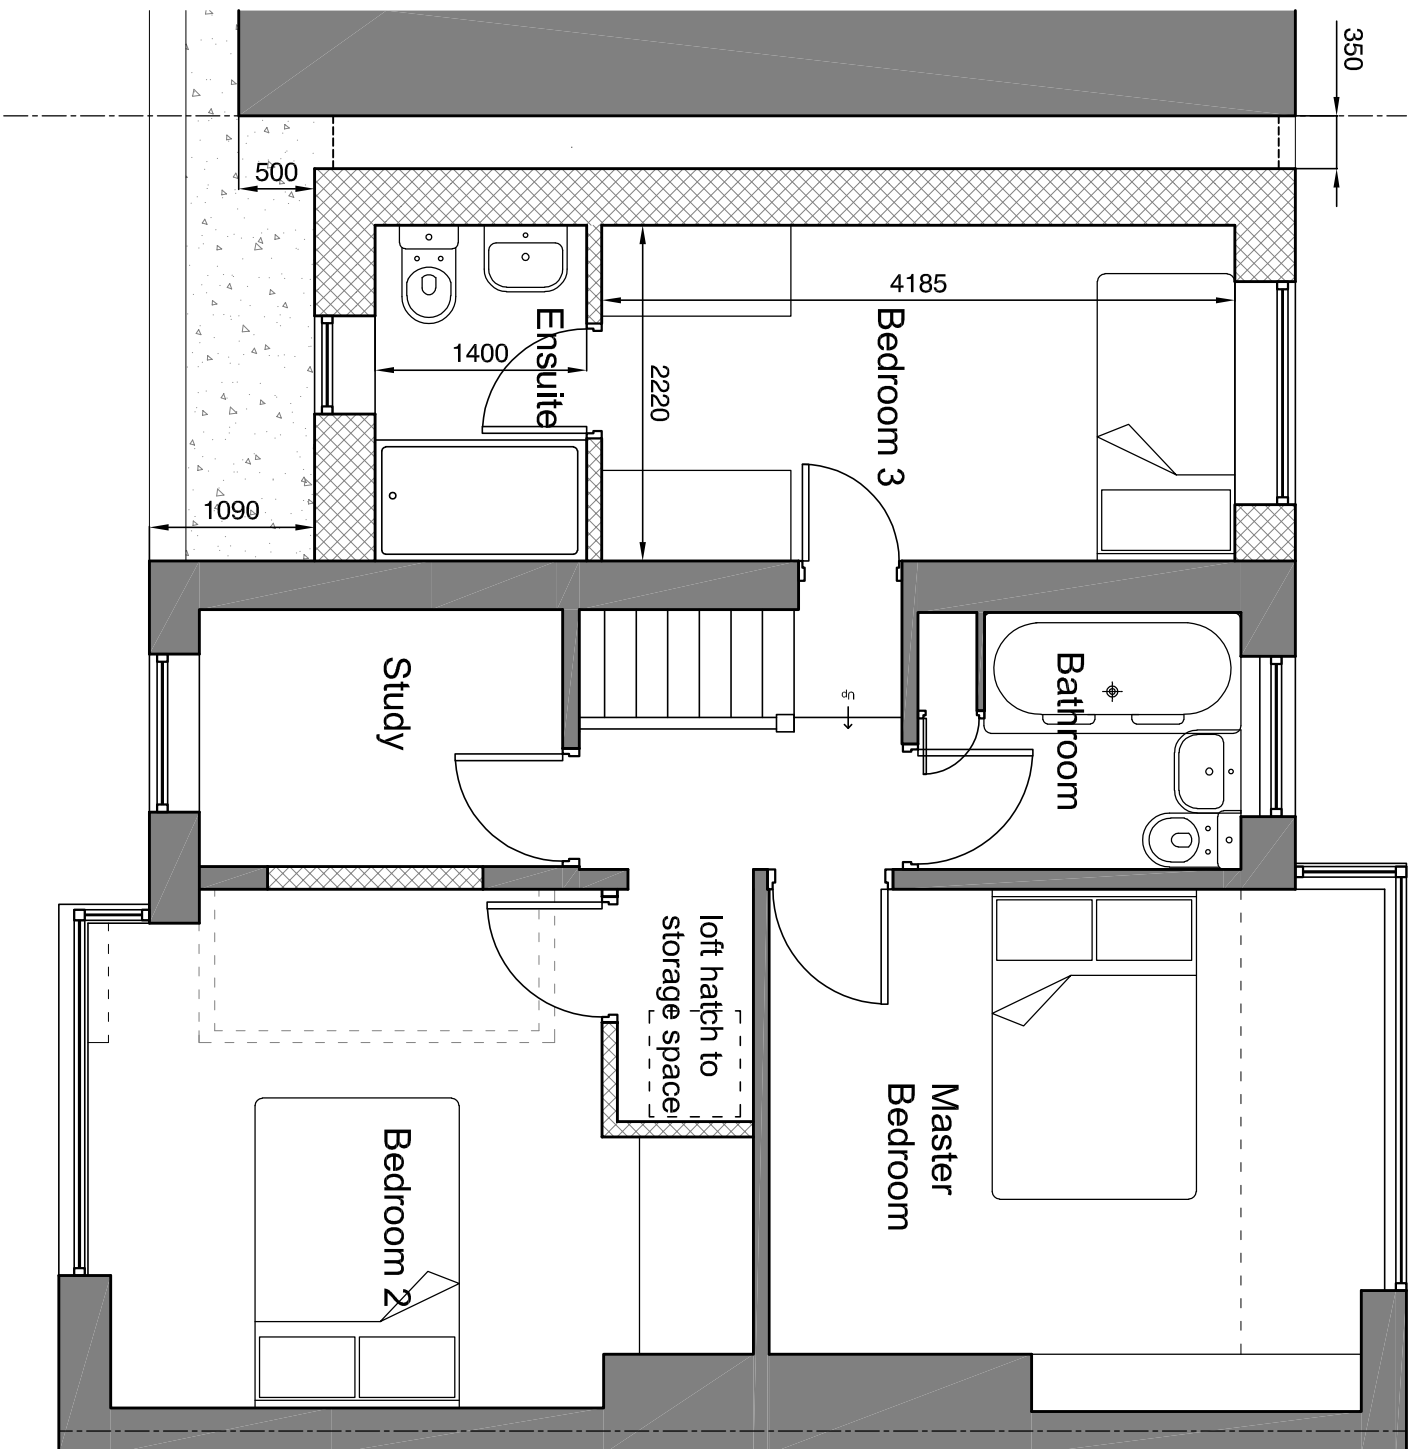


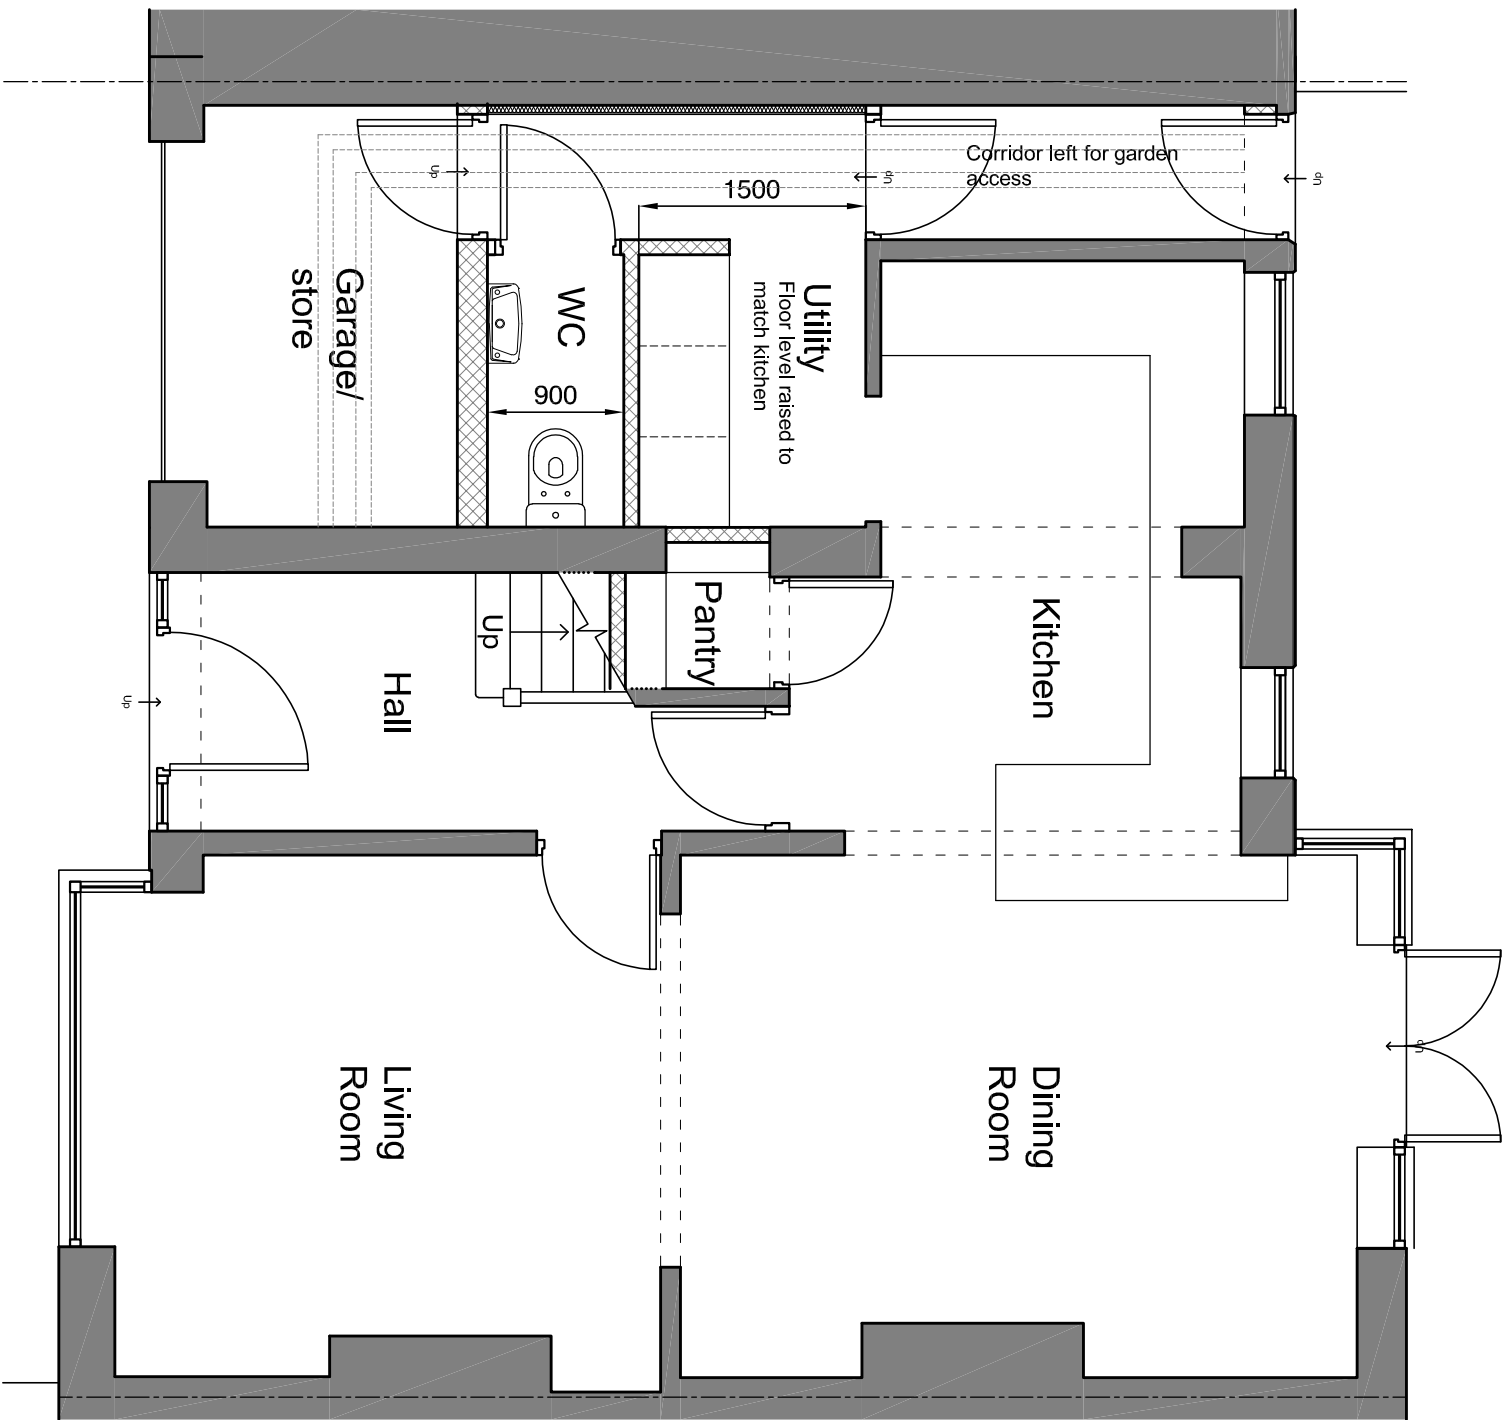

Rev A Nov 30th 2023 Extension reduced in size as planner requirement

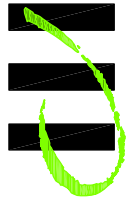

HIGH PEAK ARCHITECTS LTD
2nd Floor, Wharf House, Wharf Road, Whaley Bridge, High Peak, Derbyshire SK23 7AD
Tel: 01663 719717 Web: www.highpeakarch.com Email: hpa@highpeakarch.com

First Floor Extension
30 Old Macclesfield Rd, Buxton
Proposed Ground Floor Plan
1848.PL05

SCALE 1:50
0 1m 2m
CLIENTS/CONTRACTORS ARE ADVISED TO CLARIFY DIMENSIONS PRIOR TO SETTING OUT AND NOT TO SCALE OFF THE DRAWING

Scale: 1:50 @ A3 Date: July 2023 Rev: A