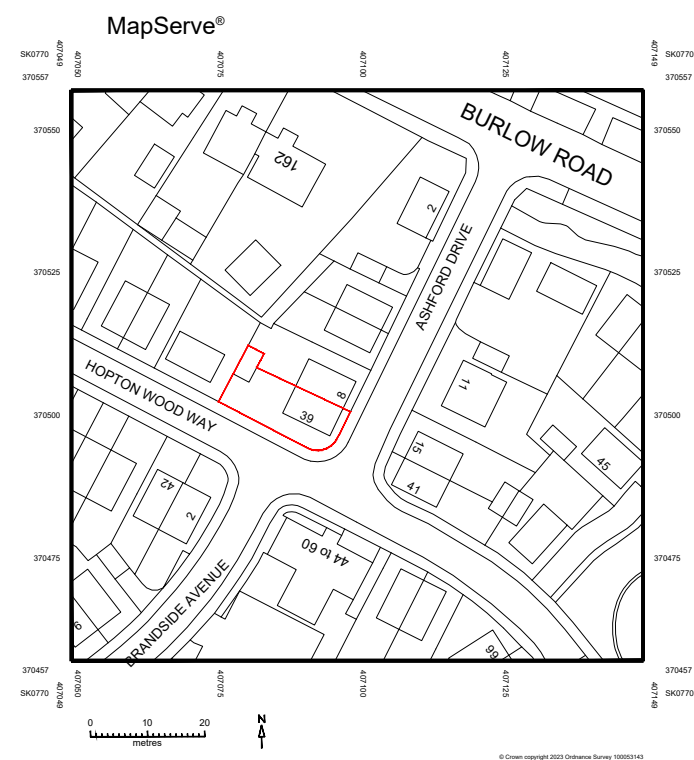


FOR PLANNING

Project

39 HOPTON WOOD WAY
BUXTON
DERBYSHIRE
SK17 9G

Title

SITE LOCATION PLAN

Scale
1:1250 @ A3

Date
NOVEMBER 2023

Drawn
MTN


Checked
SB

Drawing Number
7024_PL01

Revision
-

SMASHBOX

97 Alderley Road | Wilmslow | Cheshire | SK9 1PT
ARCHITECTURE DESIGN PLANNING
T. 01625 466 557 E. hello@smashboxarchitecture.com
www.smashboxarchitecture.com

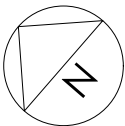

FOR PLANNING

Project

39 HOPTON WOOD WAY
BUXTON
DERBYSHIRE
SK17 9G

Title

EXISTING SITE LAYOUT PLAN

Scale

1:100 @ A3

Drawn

MTN

Drawing Number
7024_PL02

Date

NOVEMBER 2023


Checked


SB

Revision
-

SMASHBOX

97 Alderley Road | Wilmslow | Cheshire | SK9 1PT
ARCHITECTURE DESIGN PLANNING
T. 01625 466 557 E. hello@smashboxarchitecture.com
www.smashboxarchitecture.com

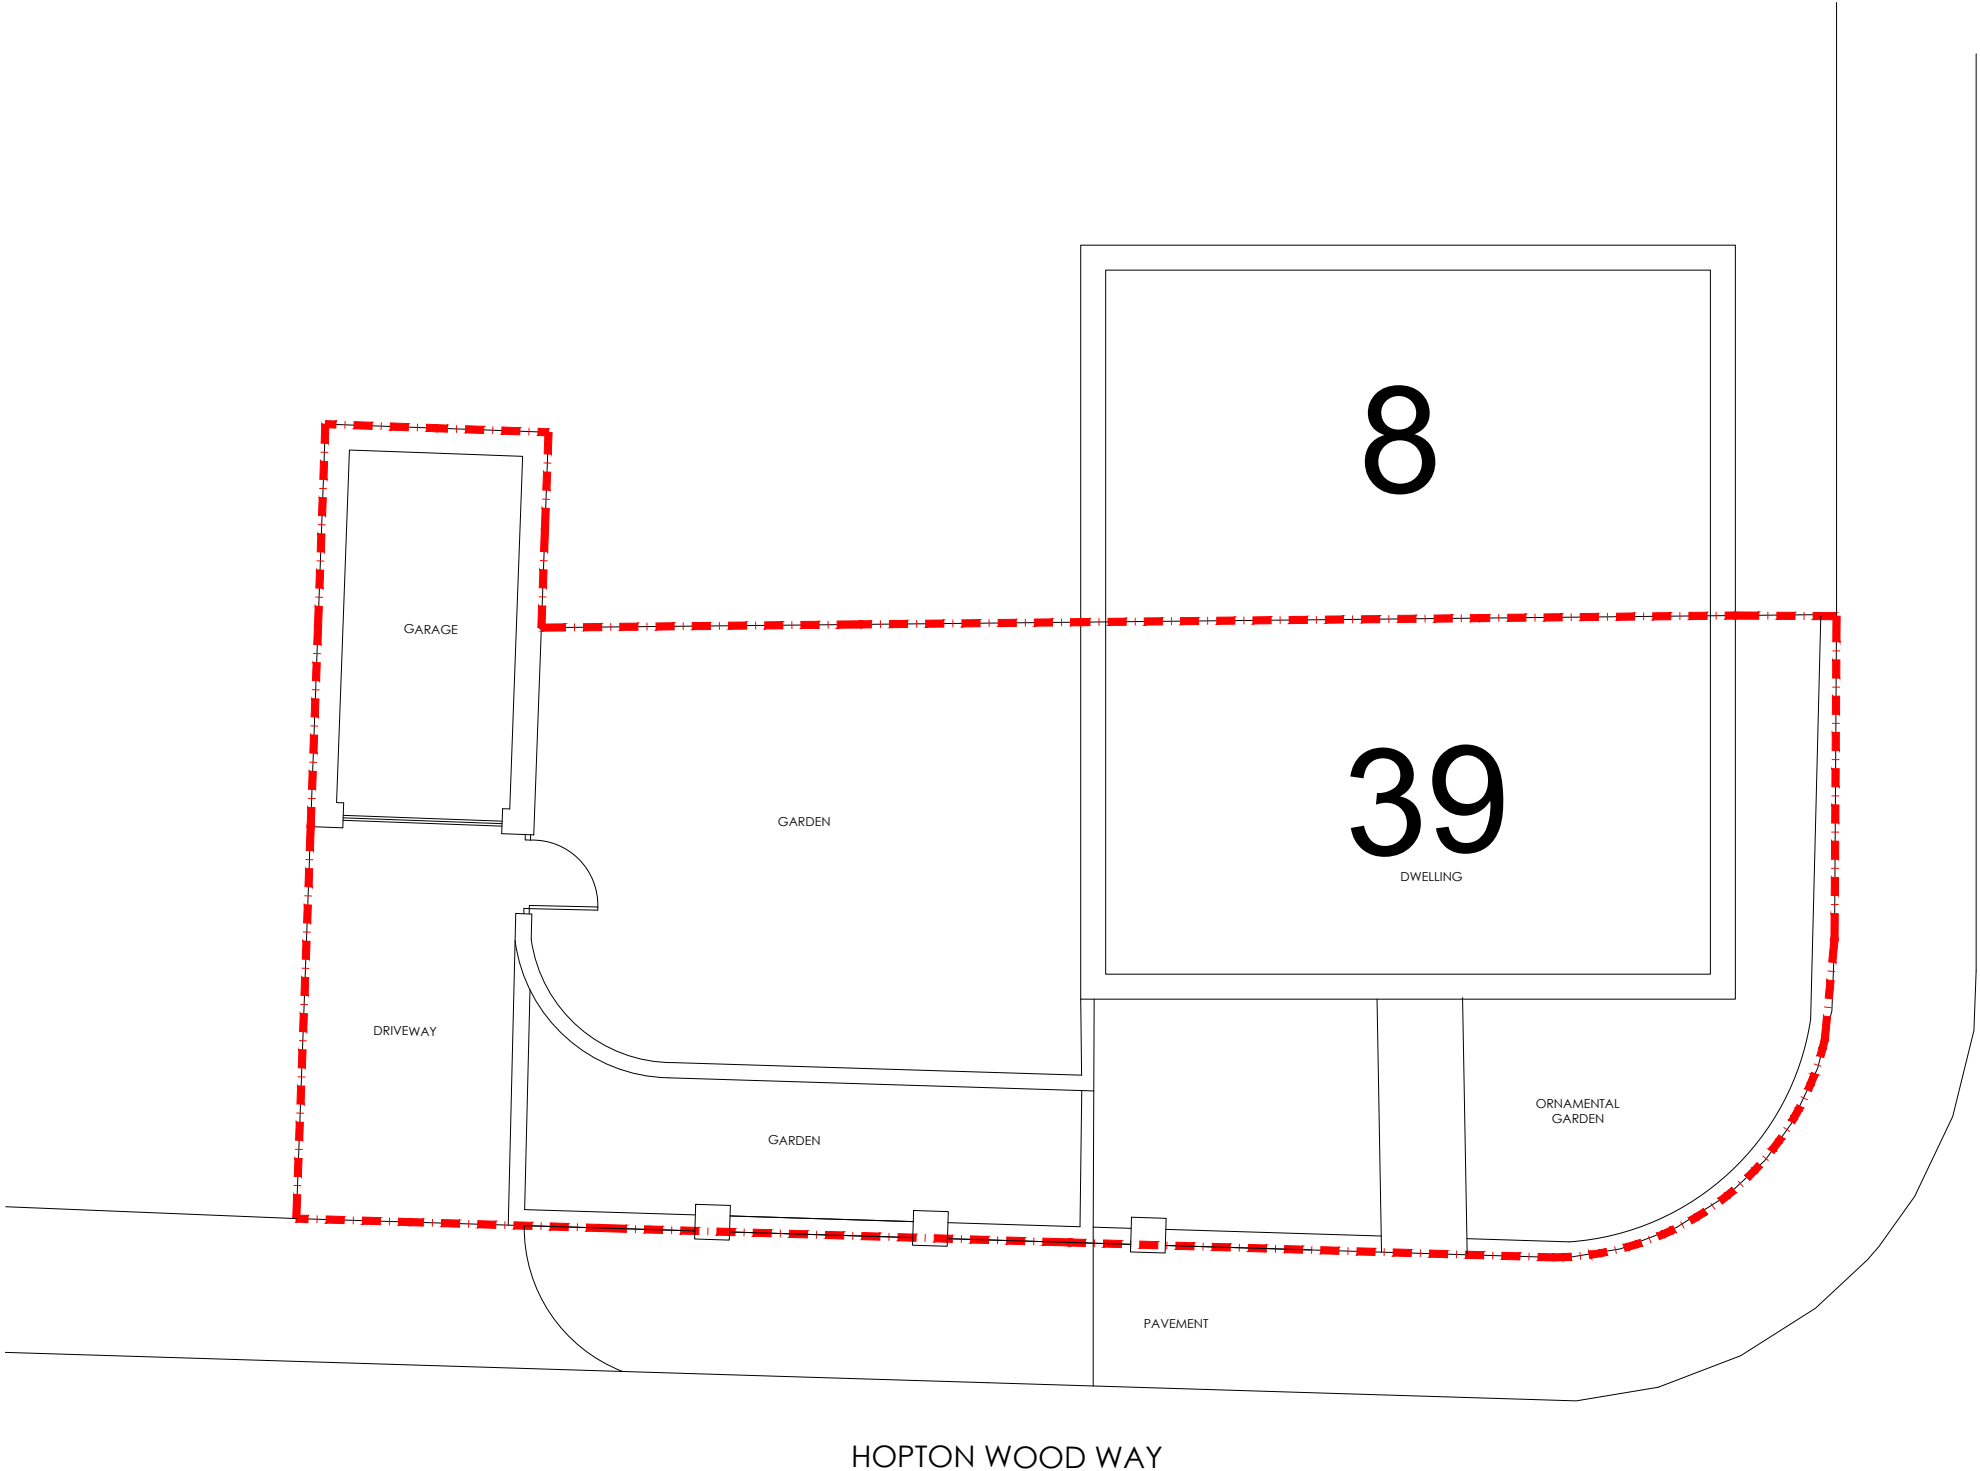

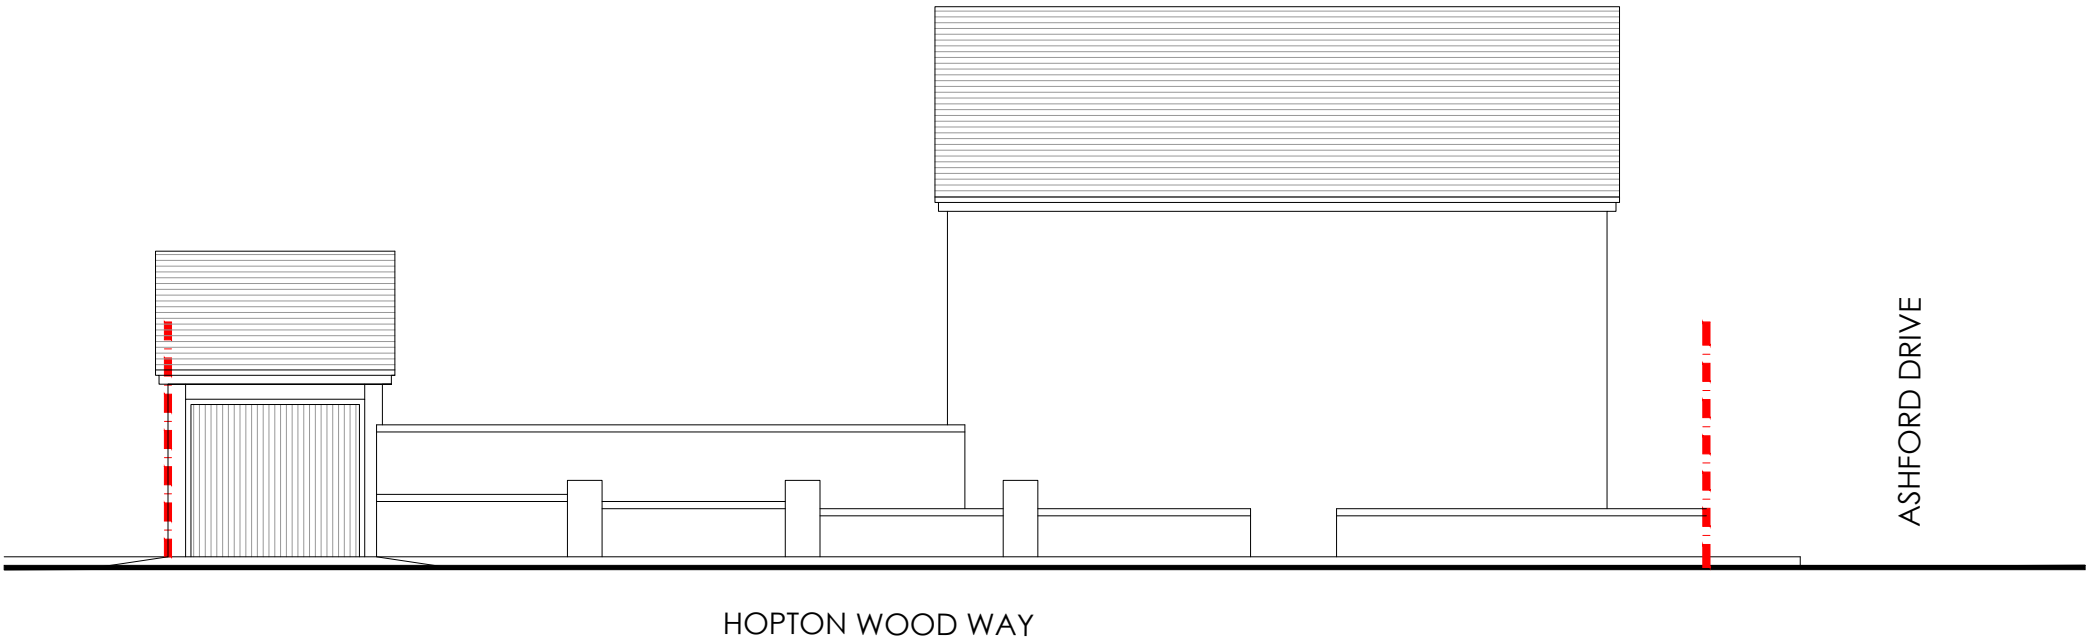

FOR PLANNING

Project

39 HOPTON WOOD WAY
BUXTON
DERBYSHIRE
SK17 9G

Title

EXISTING FRONT ELEVATION

Scale
1:100 @ A3

Date
NOVEMBER 2023

Drawn
MTN



Checked
SB

Drawing Number
7024_PL03

Revision
-

SMASHBOX

97 Alderley Road | Wilmslow | Cheshire | SK9 1PT
ARCHITECTURE DESIGN PLANNING
T. 01625 466 557 E: hello@smashboxarchitecture.com
www.smashboxarchitecture.com

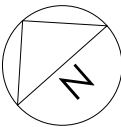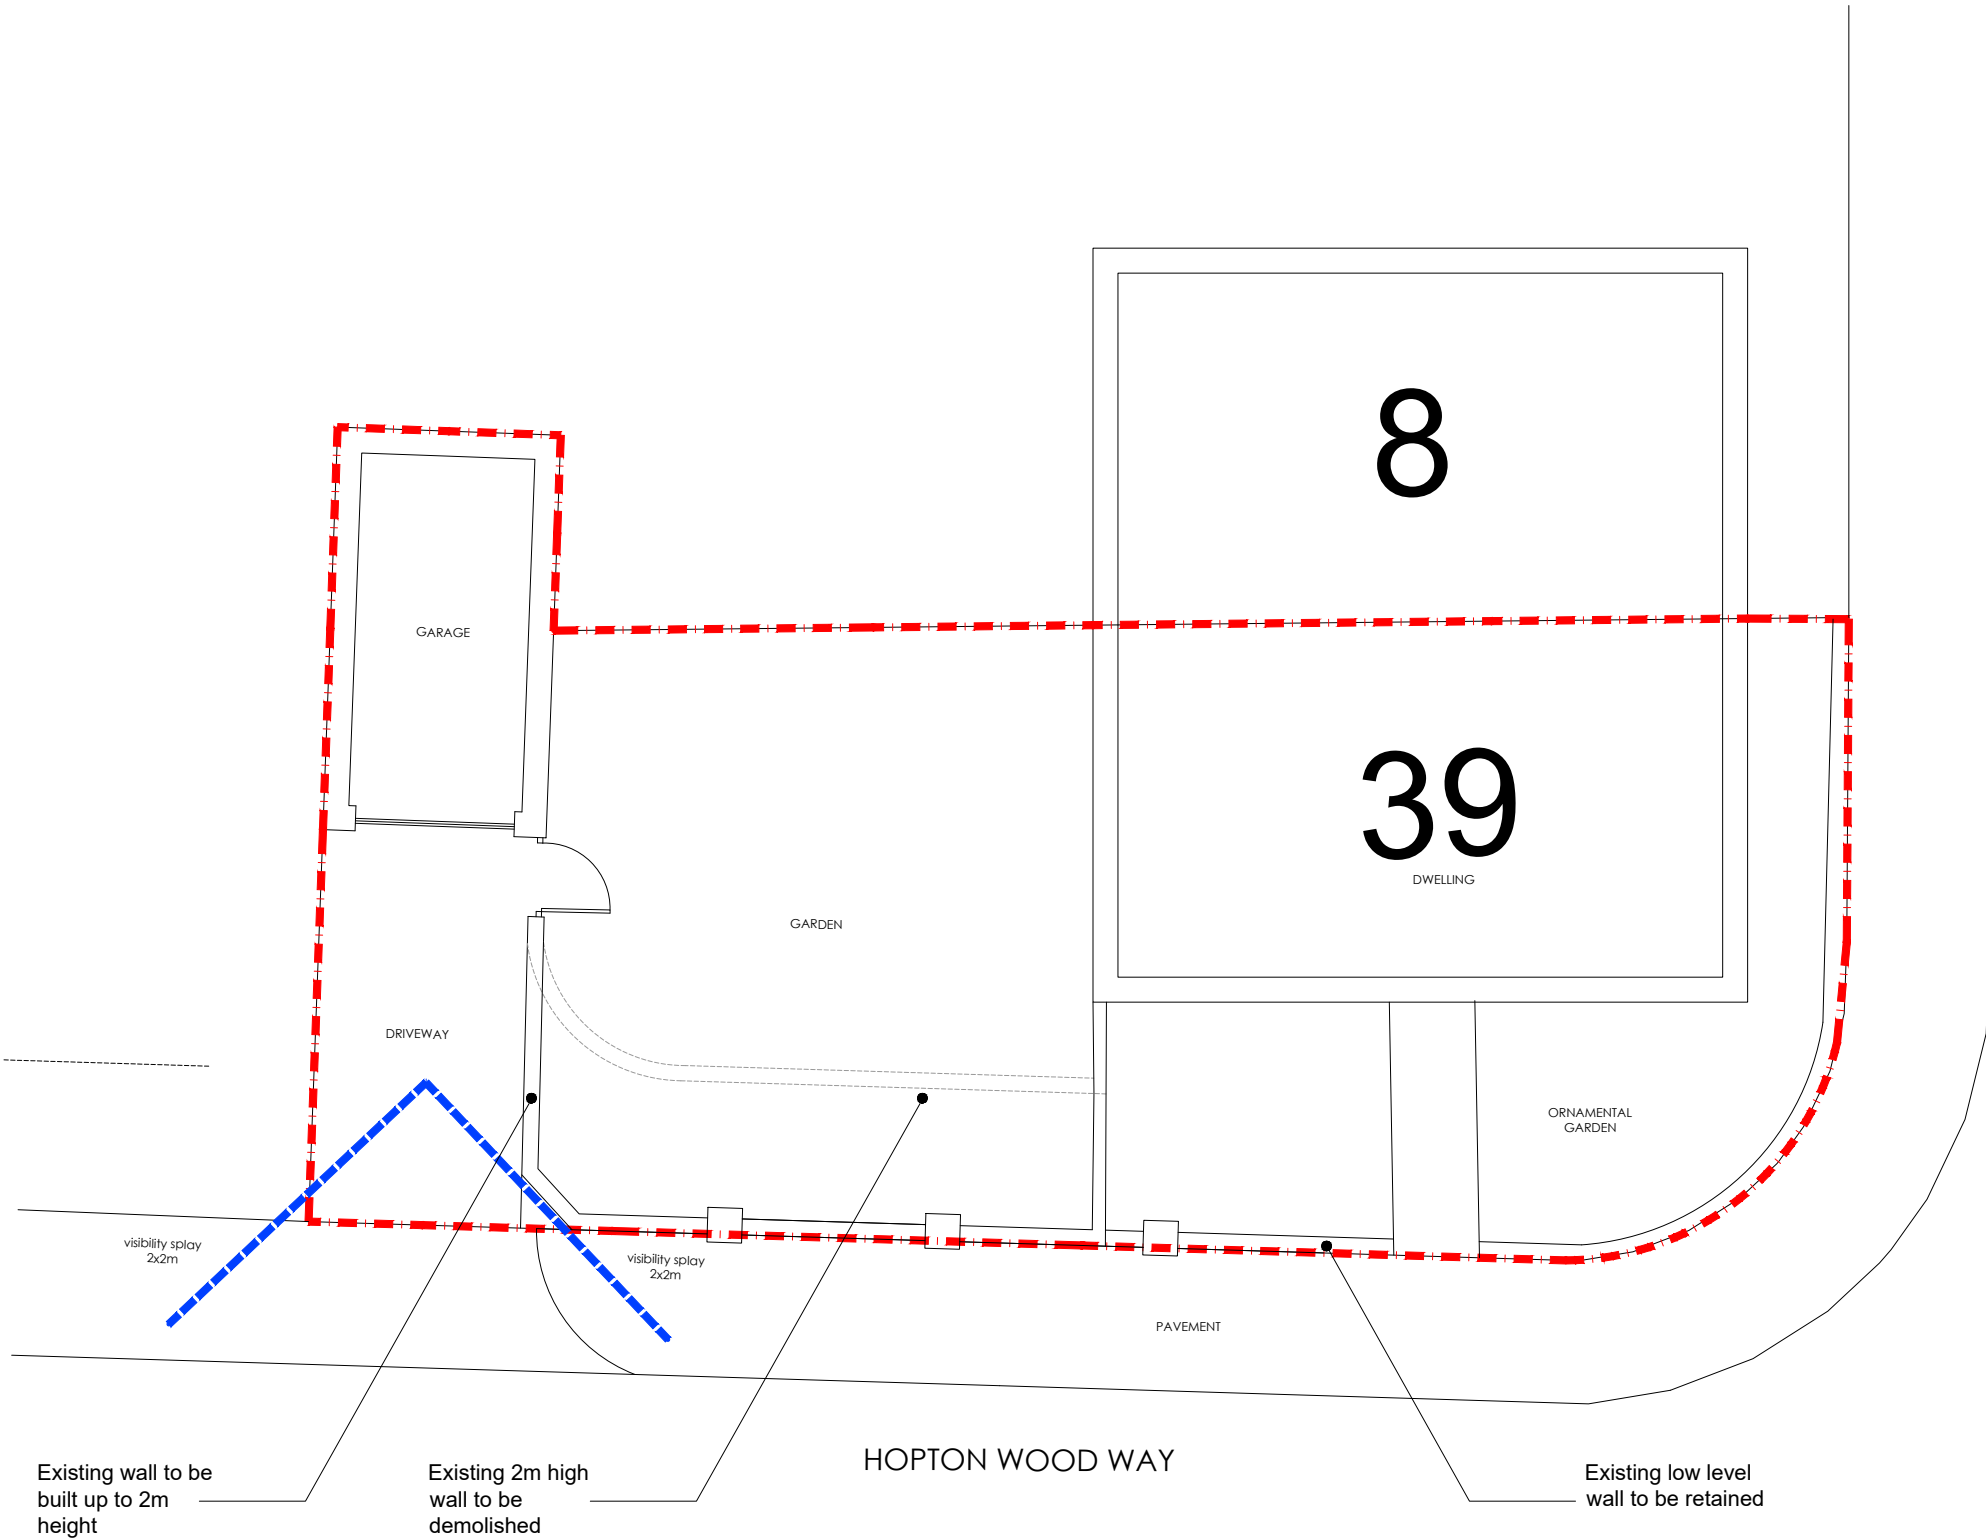

FOR PLANNING


Project
39 HOPTON WOOD WAY
BUXTON
DERBYSHIRE
SK17 9G

Title
PROPOSED SITE LAYOUT PLAN

Scale 1:100 @ A3	Date NOVEMBER 2023
Drawn MTN	Checked SB
Drawing Number 7024_PL04	Revision B

SMASHBOX

97 Alderley Road | Wilmslow | Cheshire | SK9 1PT
ARCHITECTURE DESIGN PLANNING
T. 01625 466 557 E. hello@smashboxarchitecture.com
www.smashboxarchitecture.com

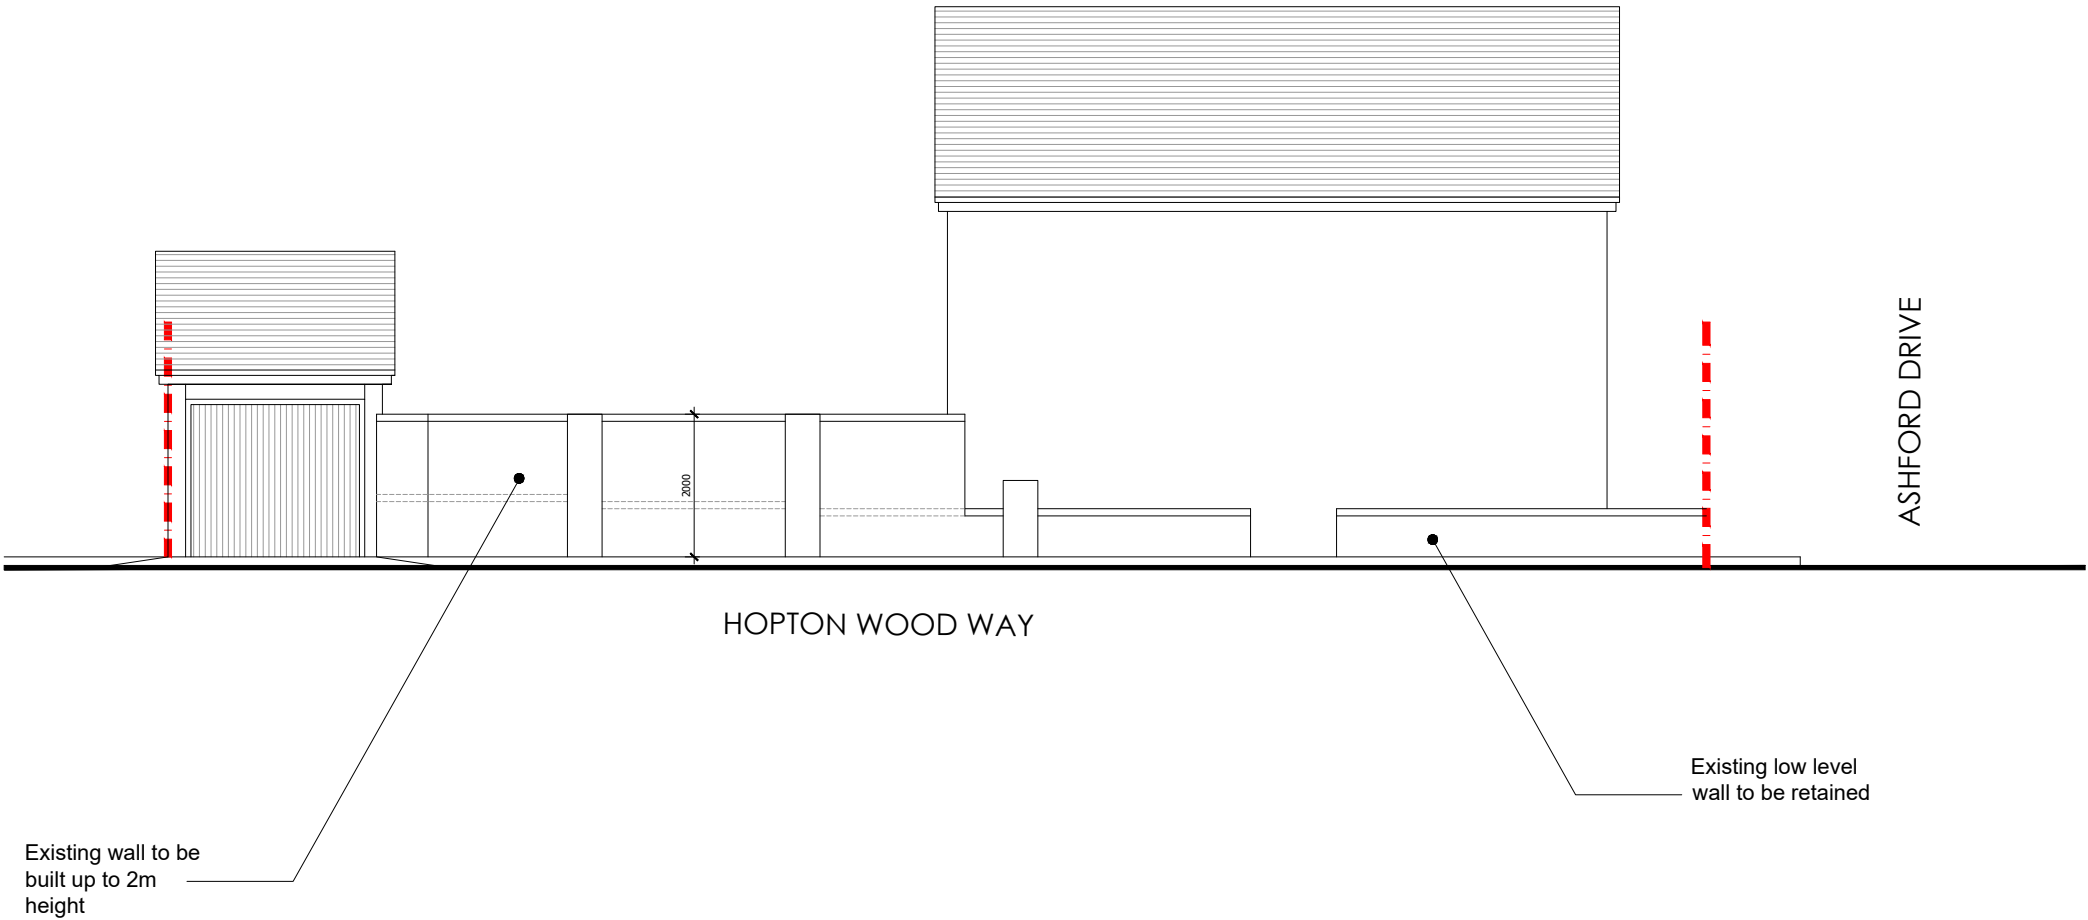

FOR PLANNING

Project
39 HOPTON WOOD WAY
BUXTON
DERBYSHIRE
SK17 9G

Title
PROPOSED FRONT ELEVATION

Scale 1:100 @ A3	Date NOVEMBER 2023
Drawn MTN	Checked SB
Drawing Number 7024_PL05	Revision B

SMASHBOX

97 Alderley Road | Wilmslow | Cheshire | SK9 1PT
ARCHITECTURE DESIGN PLANNING
T. 01625 466 557 E. hello@smashboxarchitecture.com
www.smashboxarchitecture.com