


This drawing is protected by copyright and the information contained therein is the property of William McCall.
The drawing must not be copied and the information contained therein may not be used or disclosed without written permission of and in the manner permitted by William McCall.

0 1 2 3 4 5M


Scale 1:50@ A1

0 1 2 3 4 5 6 7 8 9 10M


Scale 1:100@ A1

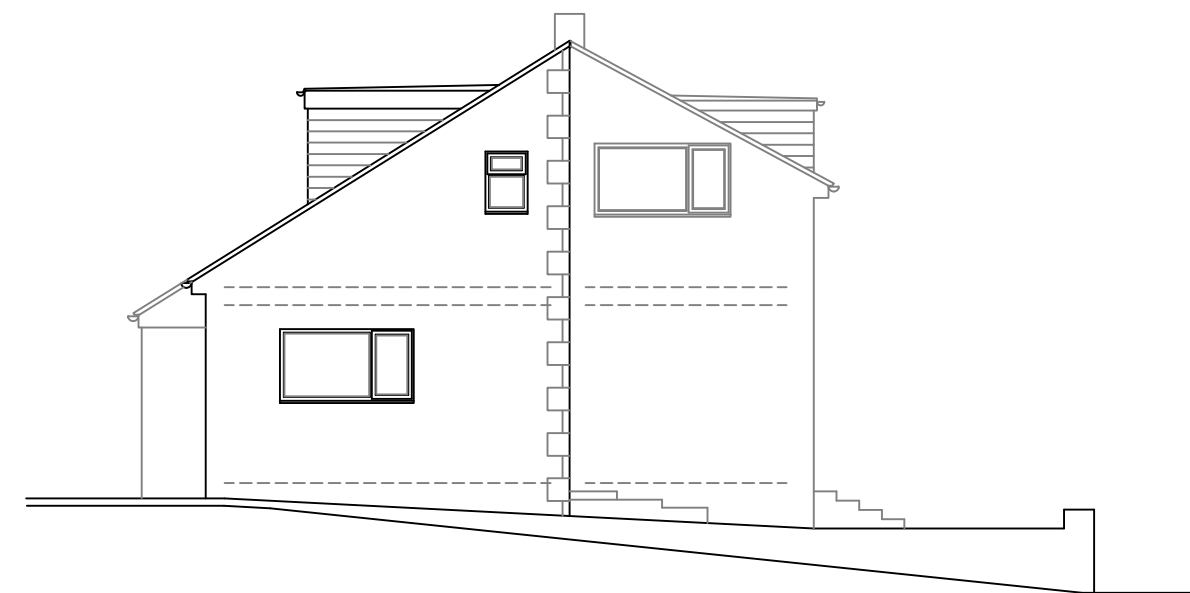

Existing Side Elevation

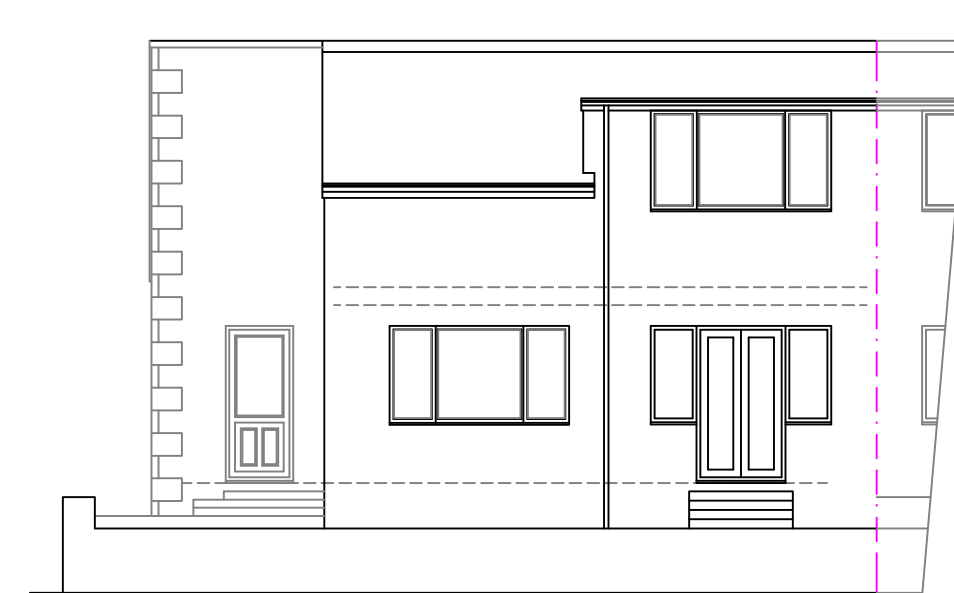

Existing Rear Elevation

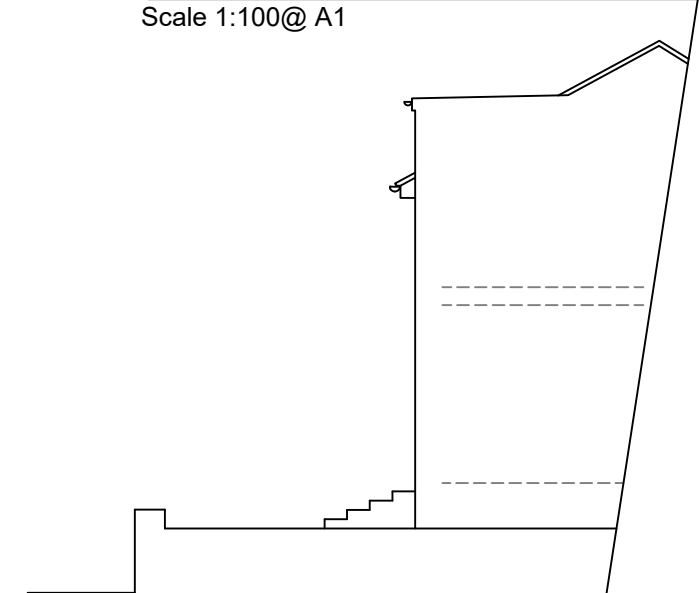


Existing Side Elevation


1:100



Proposed Side Elevation

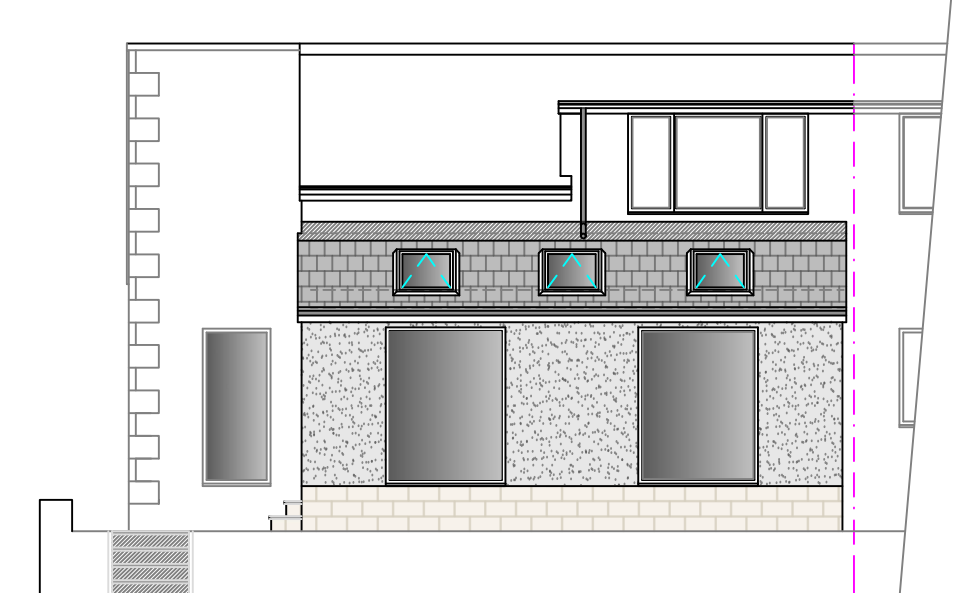


Proposed Rear Elevation

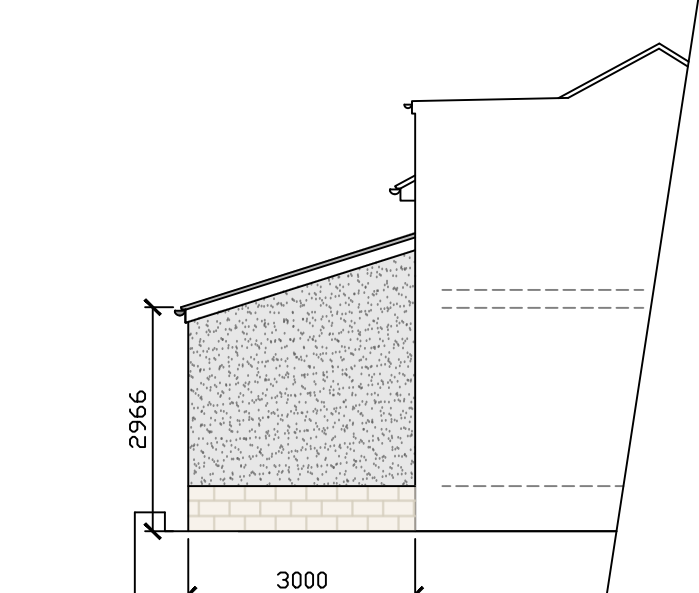


Proposed Side Elevation

1:100

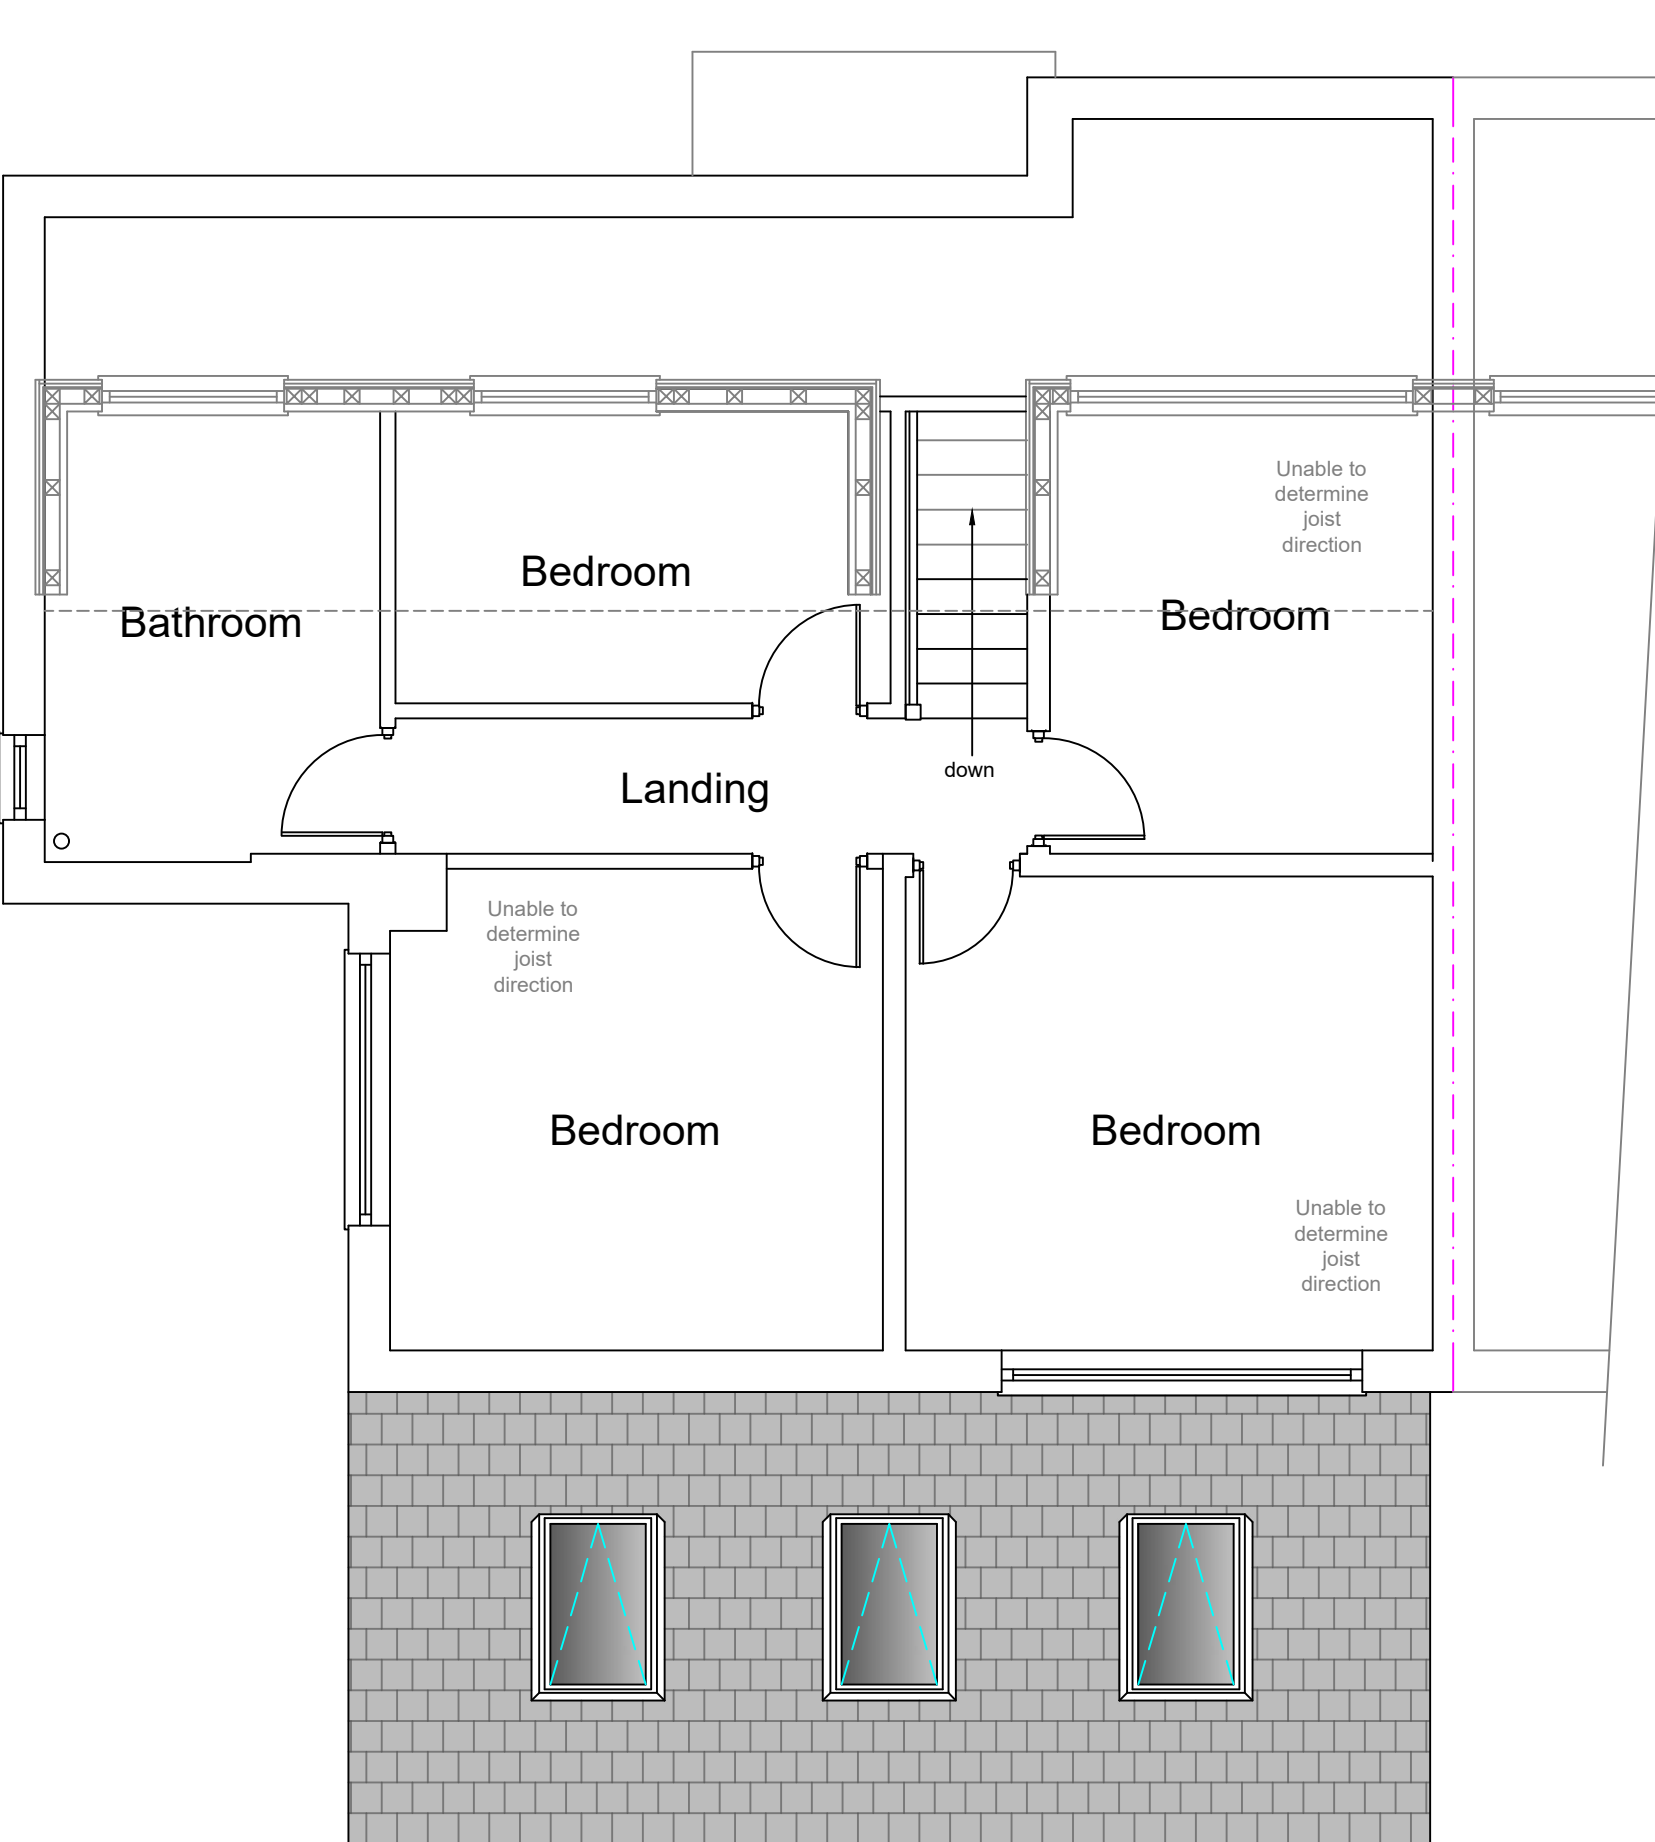


Proposed First Floor Plan

1:50

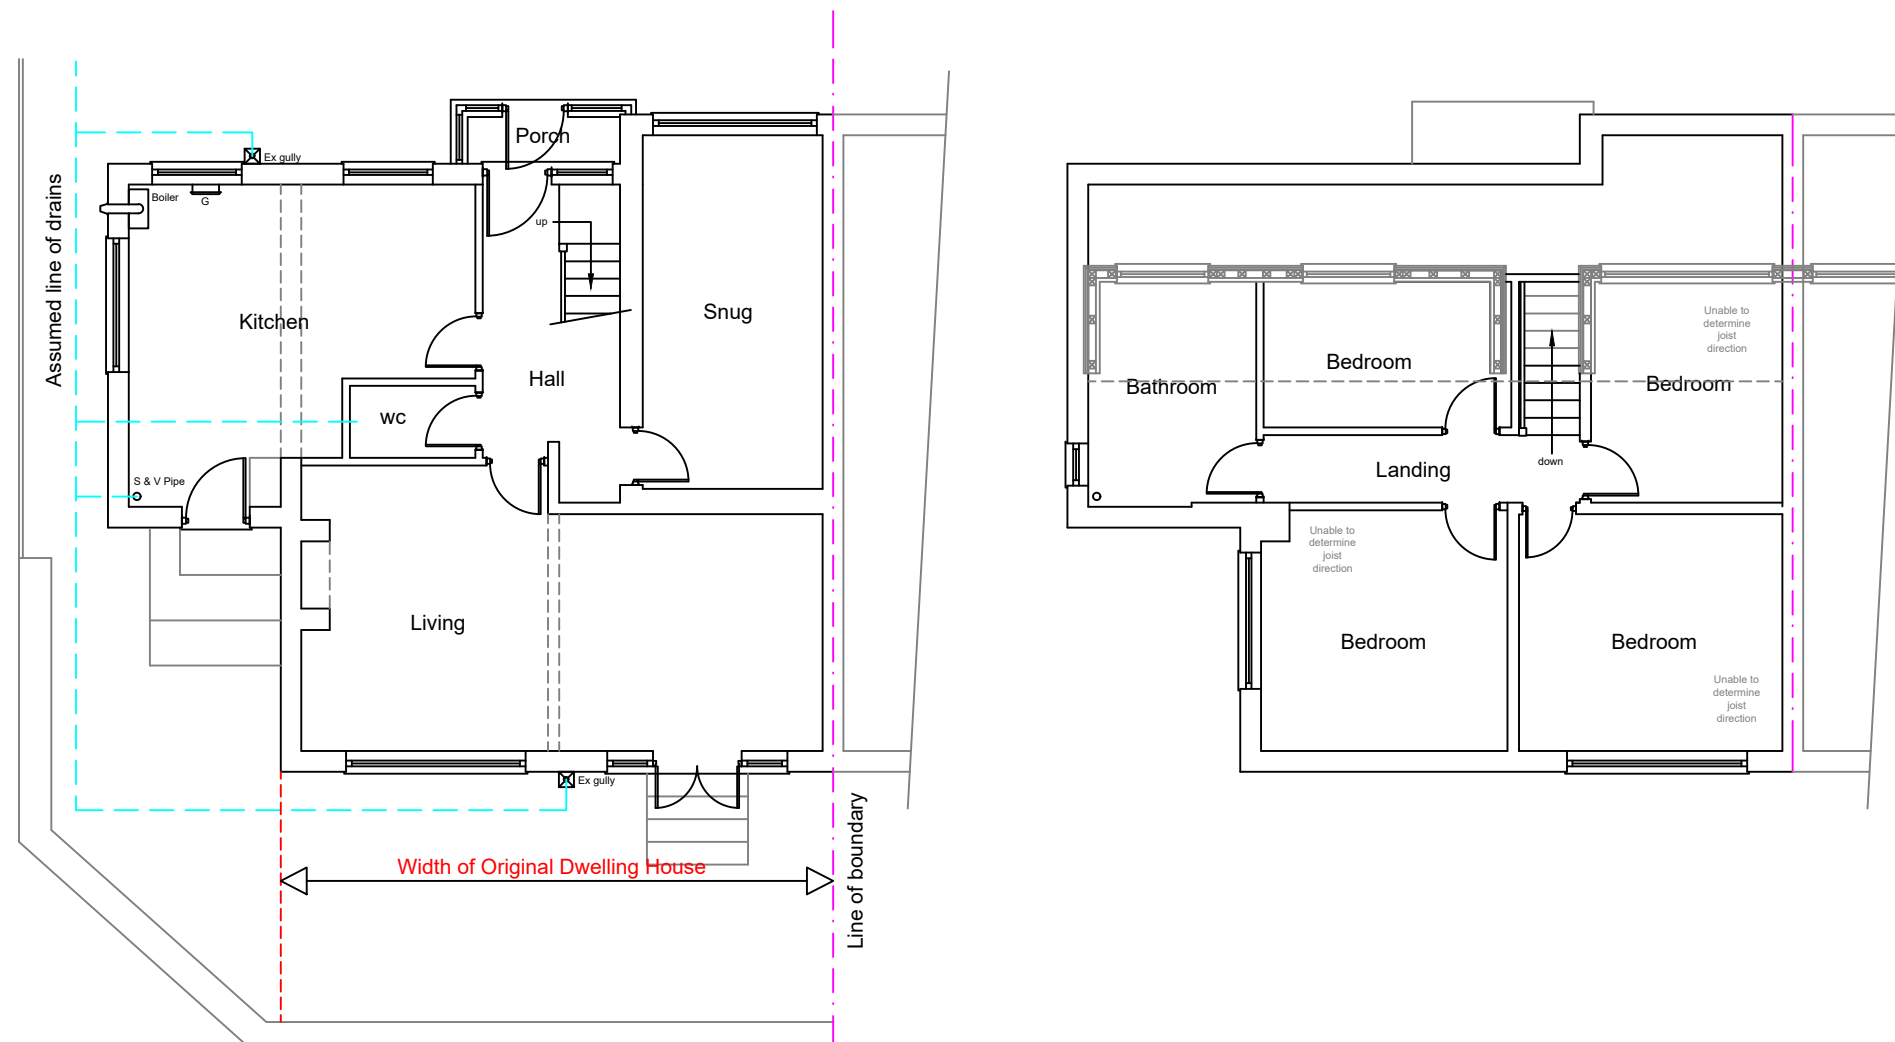


Existing Ground Floor Plan

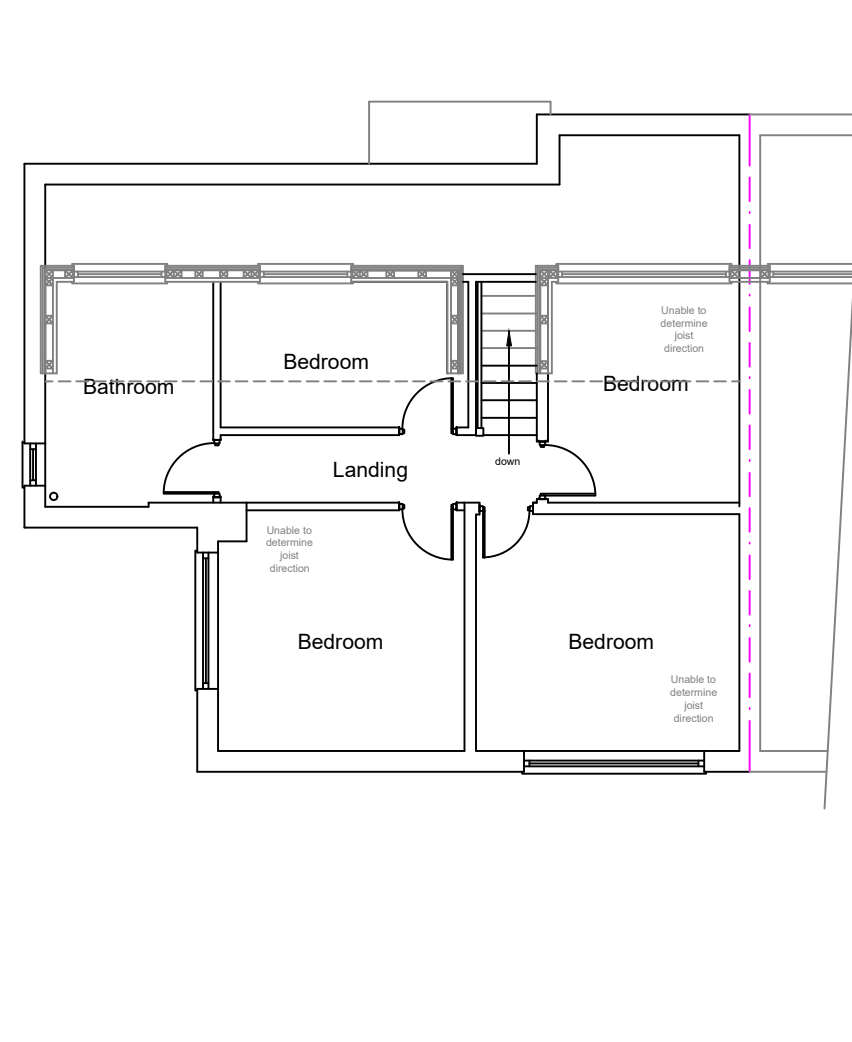

Existing First Floor Plan

1:100

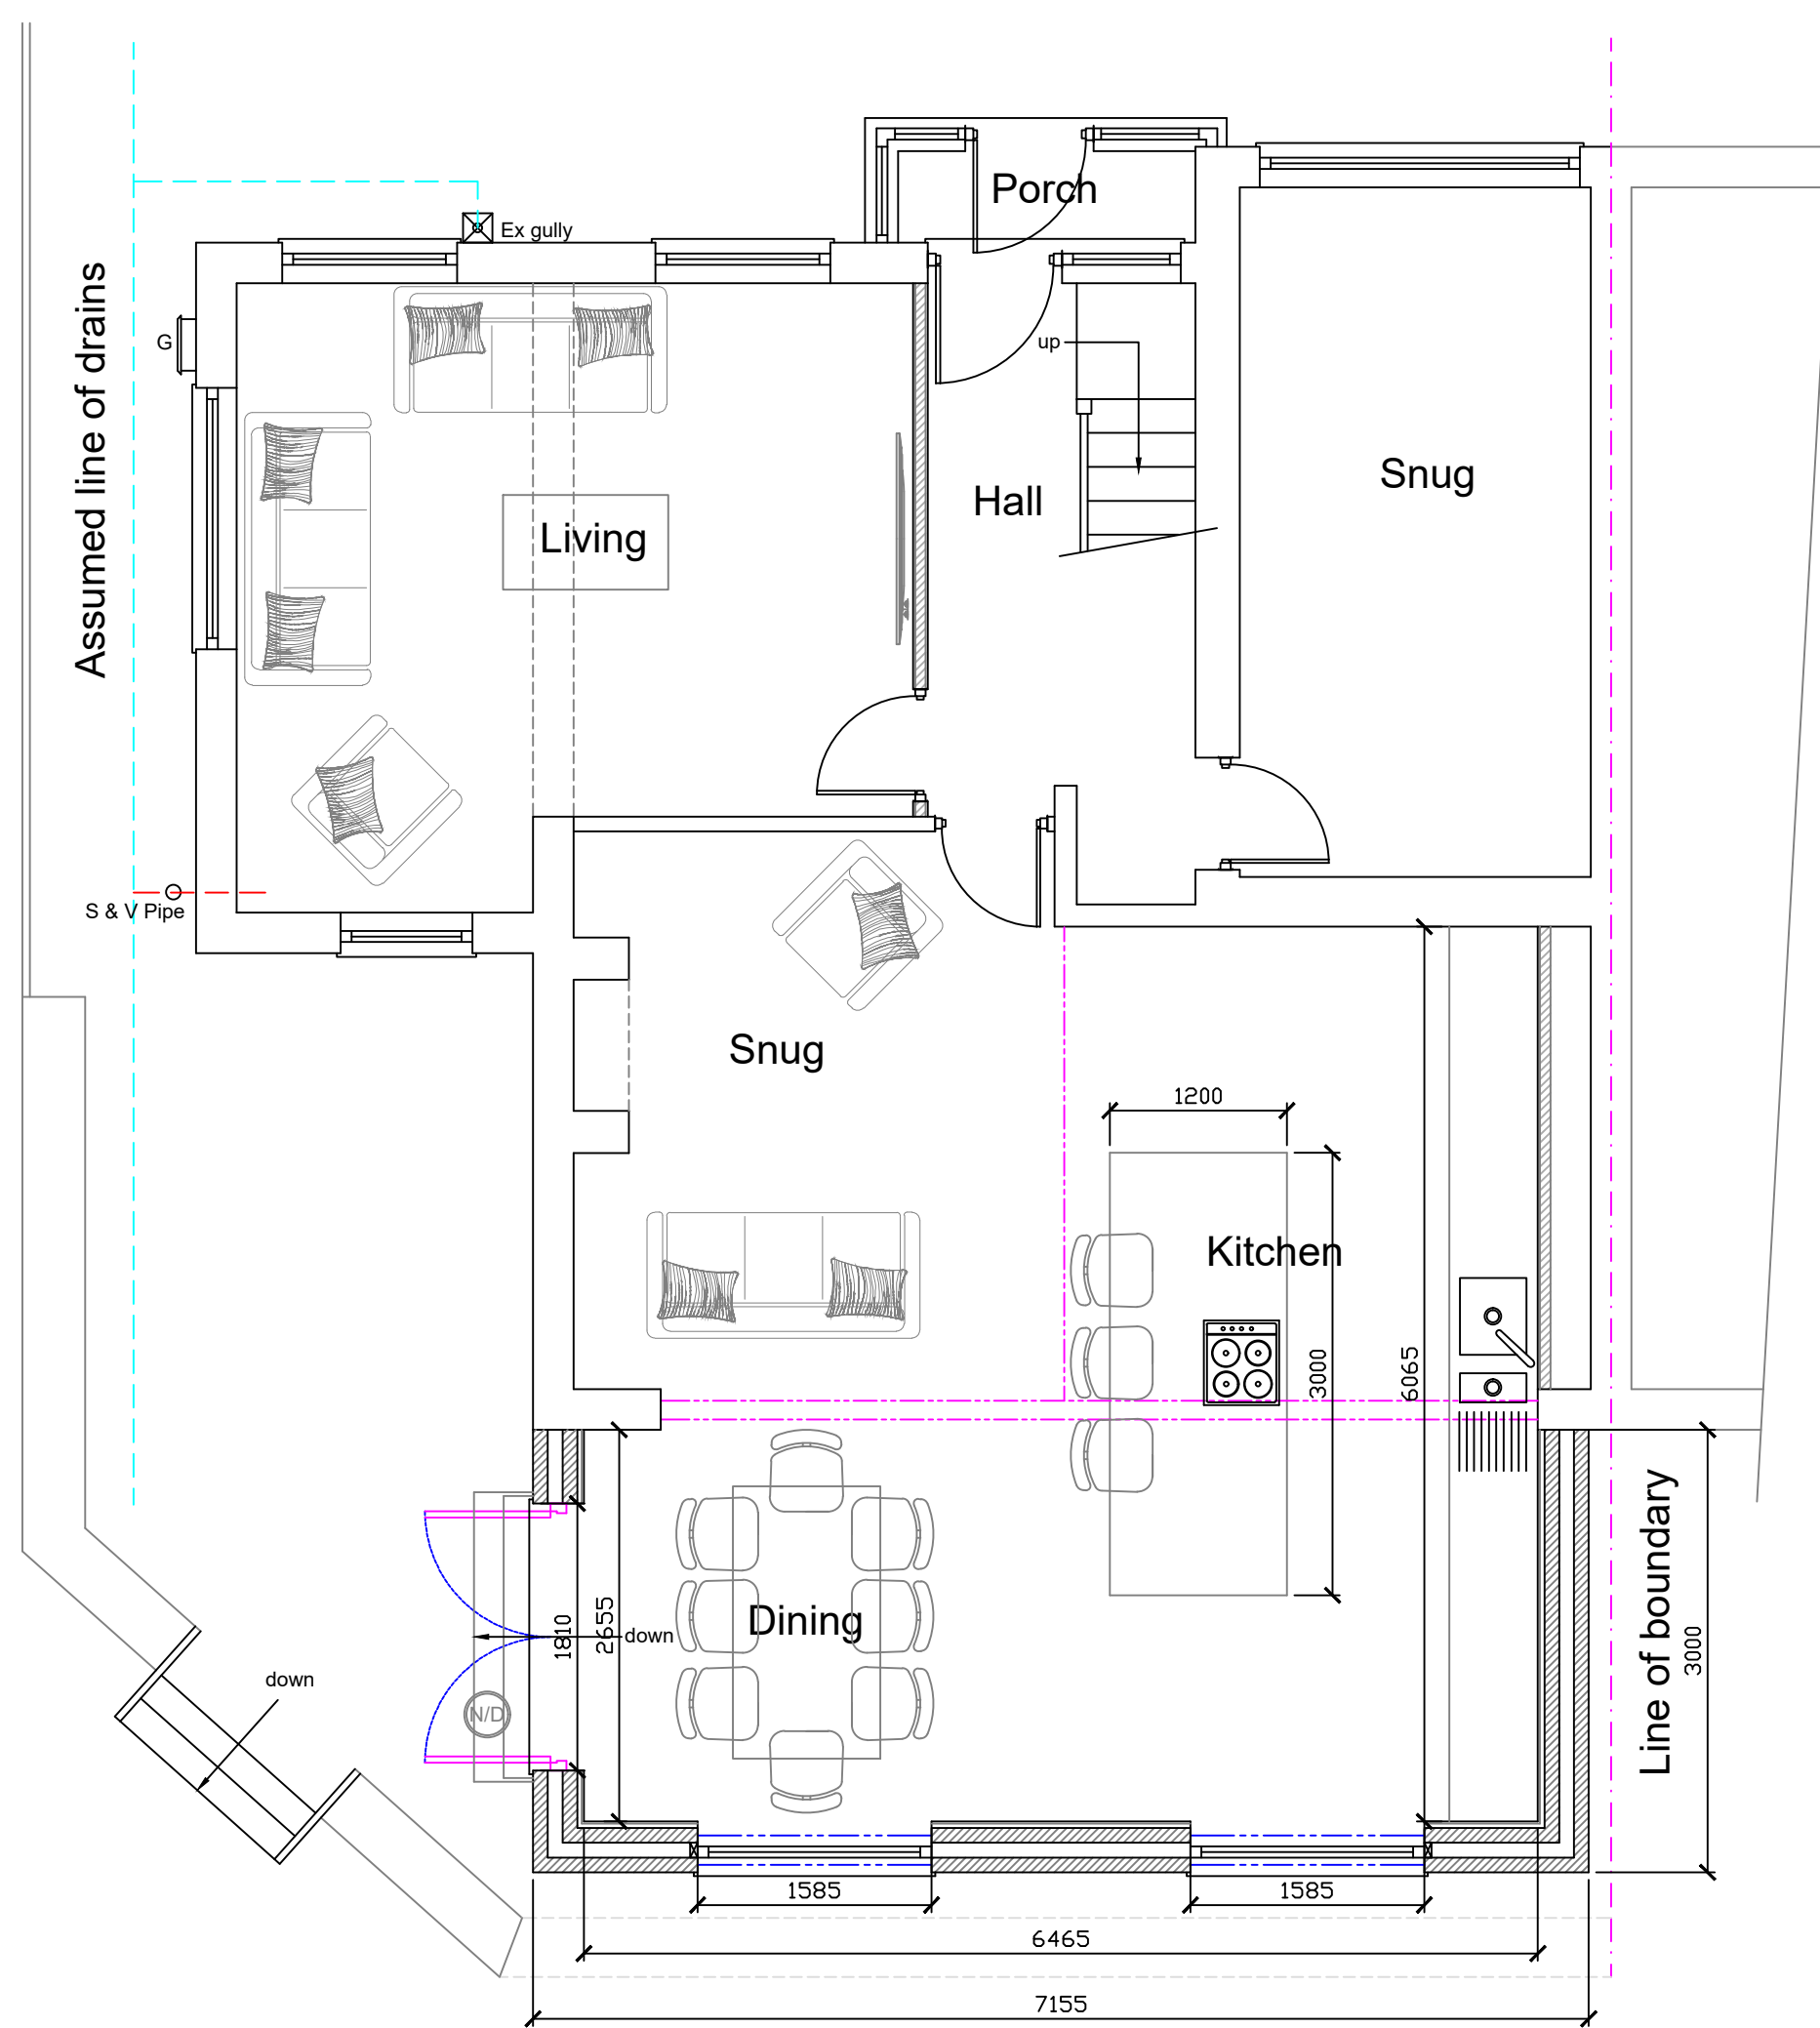

Proposed Ground Floor Plan

Stage :-		Lawful Development	
Project Title :-		Proposed Single Storey Rear Extension	
Drawing Title :-		Existing and Proposed Plans and Elevations	
Client :-		Mr & Mrs Grue	
Drwg No :-	LD - 10/22/137	Date :-	Oct '22
Scale :-	1:100 & 1:50@A1	Drawn:-	SCM
Site Address :-		15 Lee Head, Charlesworth, High Peak, SK13 5DD	