



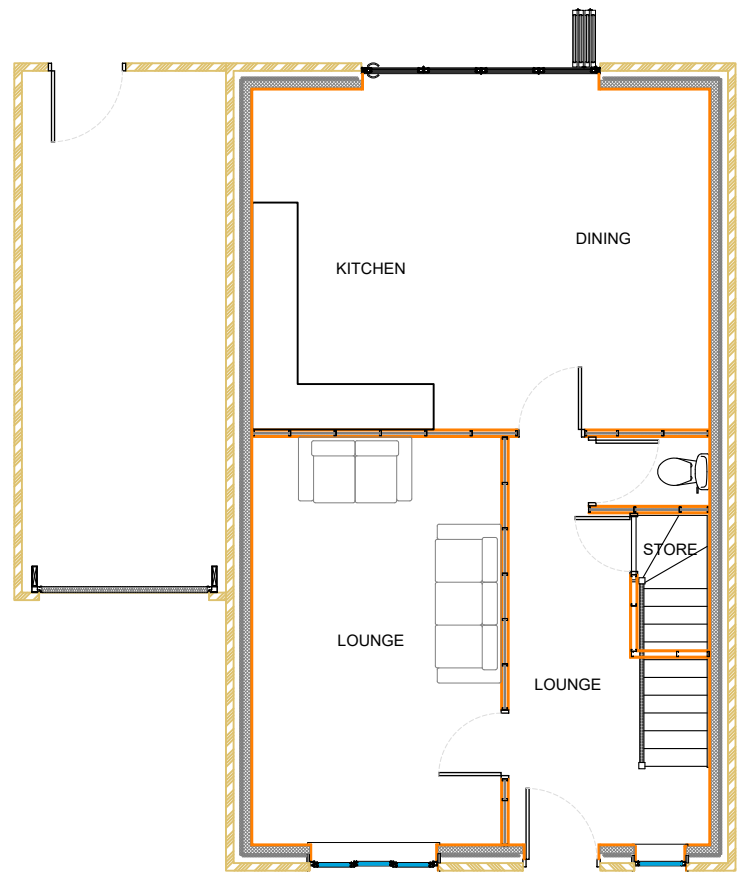


PROPOSED
GROUND FLOOR PLAN



SCALE 1:50

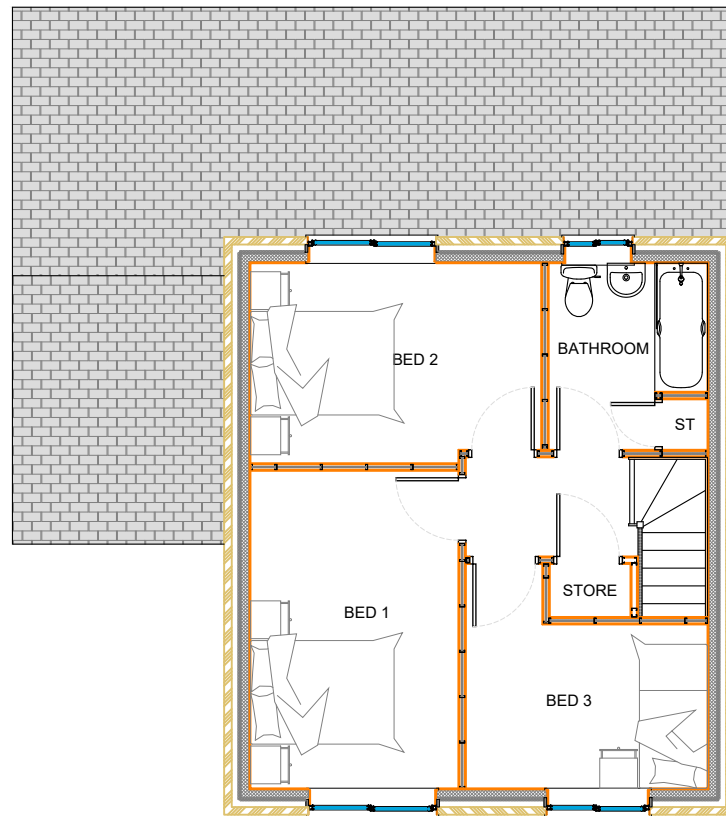

PROPOSED
FIRST FLOOR PLAN

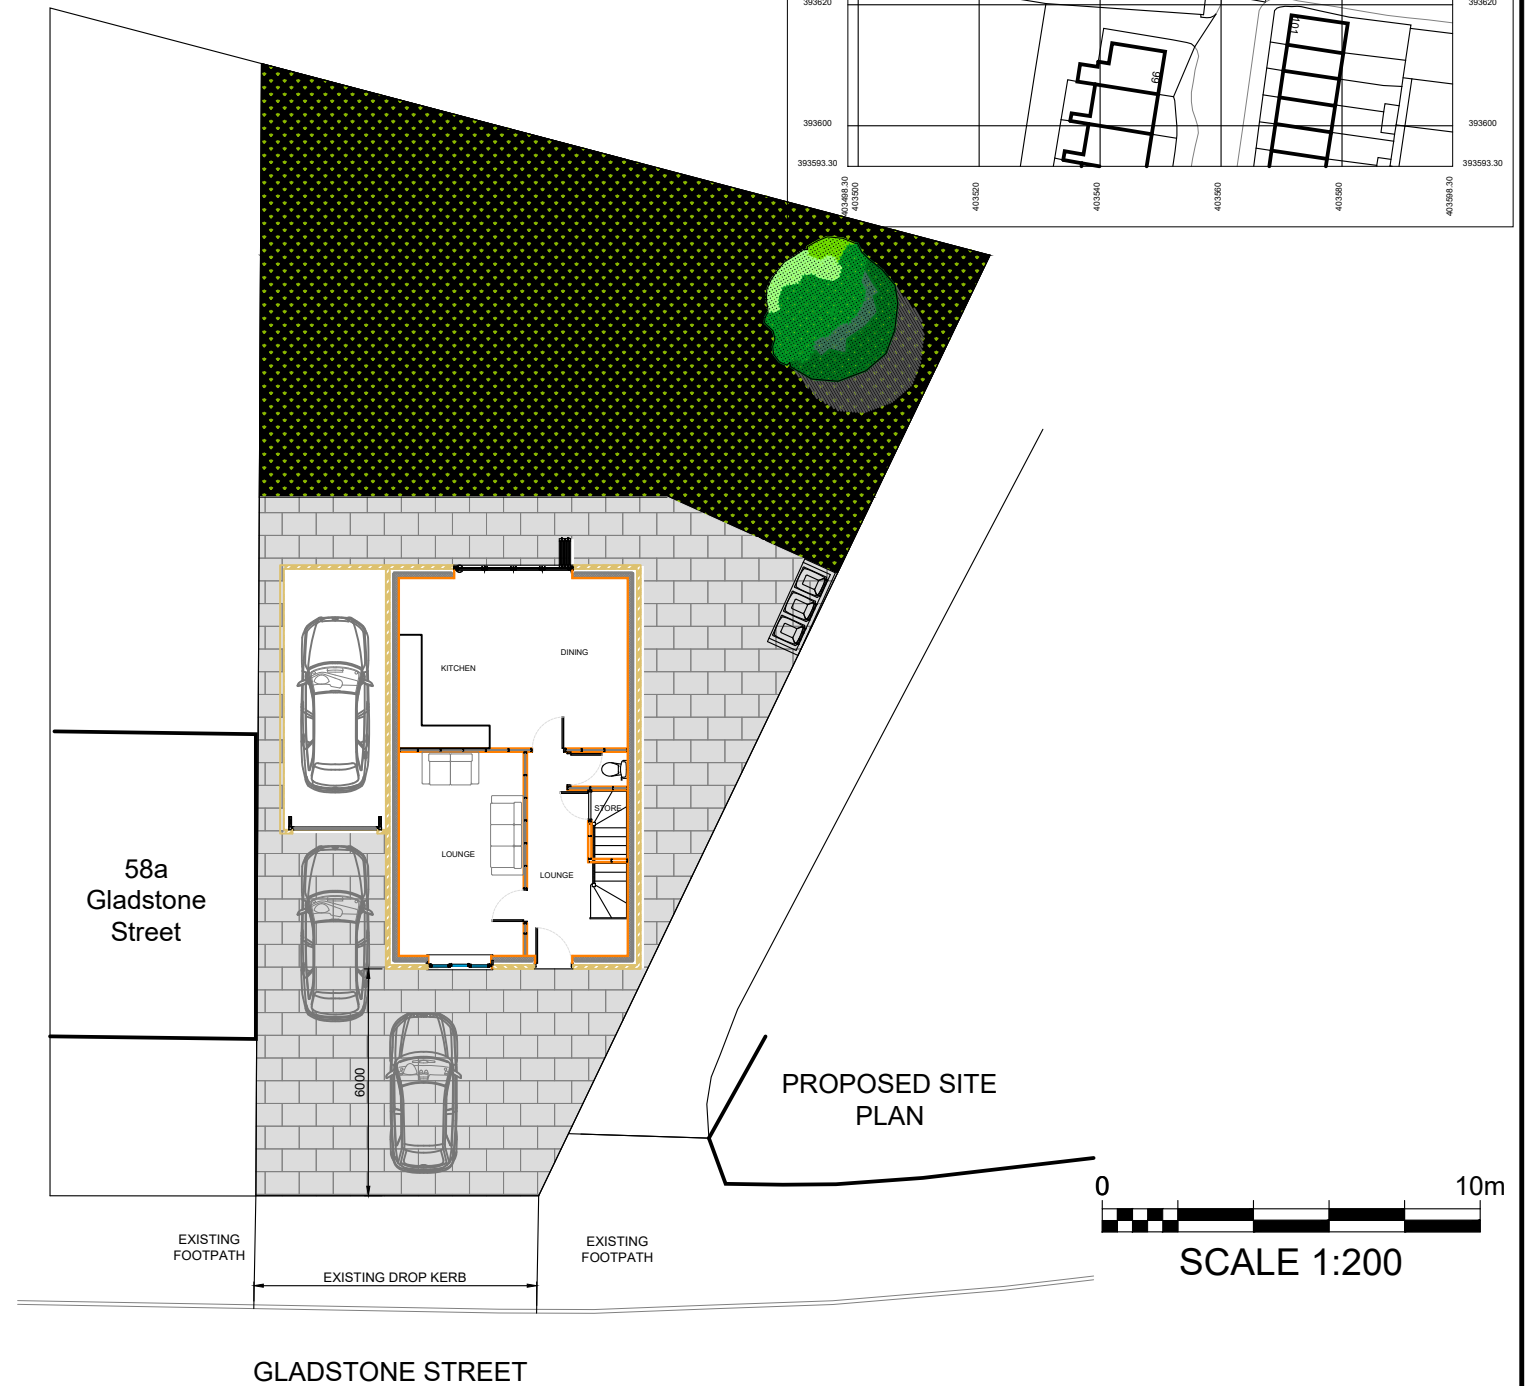

SCALE 1:1250



SITE LOCATION
PLAN
SCALE 1:1250



REV	DESCRIPTION	BY	DATE
B	EXISTING DROP KERB IDENTIFIED SCALE ADDED	IGS	10.09.20
A	FIRST ISSUE	IGS	29.08.20



PROJECT	PROPOSED DWELLING LAND ADJACENT TO 58a GLADSTONE STREET, GLOSSOP, SK13 8NE
CLIENT	MR RICHARD ALEXANDER

TITLE	PROPOSED PLANS
-------	-------------------

DRAWN I STEVENSON	DRG No.
DATE 29.08.20	01
SCALE 1:50 & 200(A3)	AMENDMENT B