


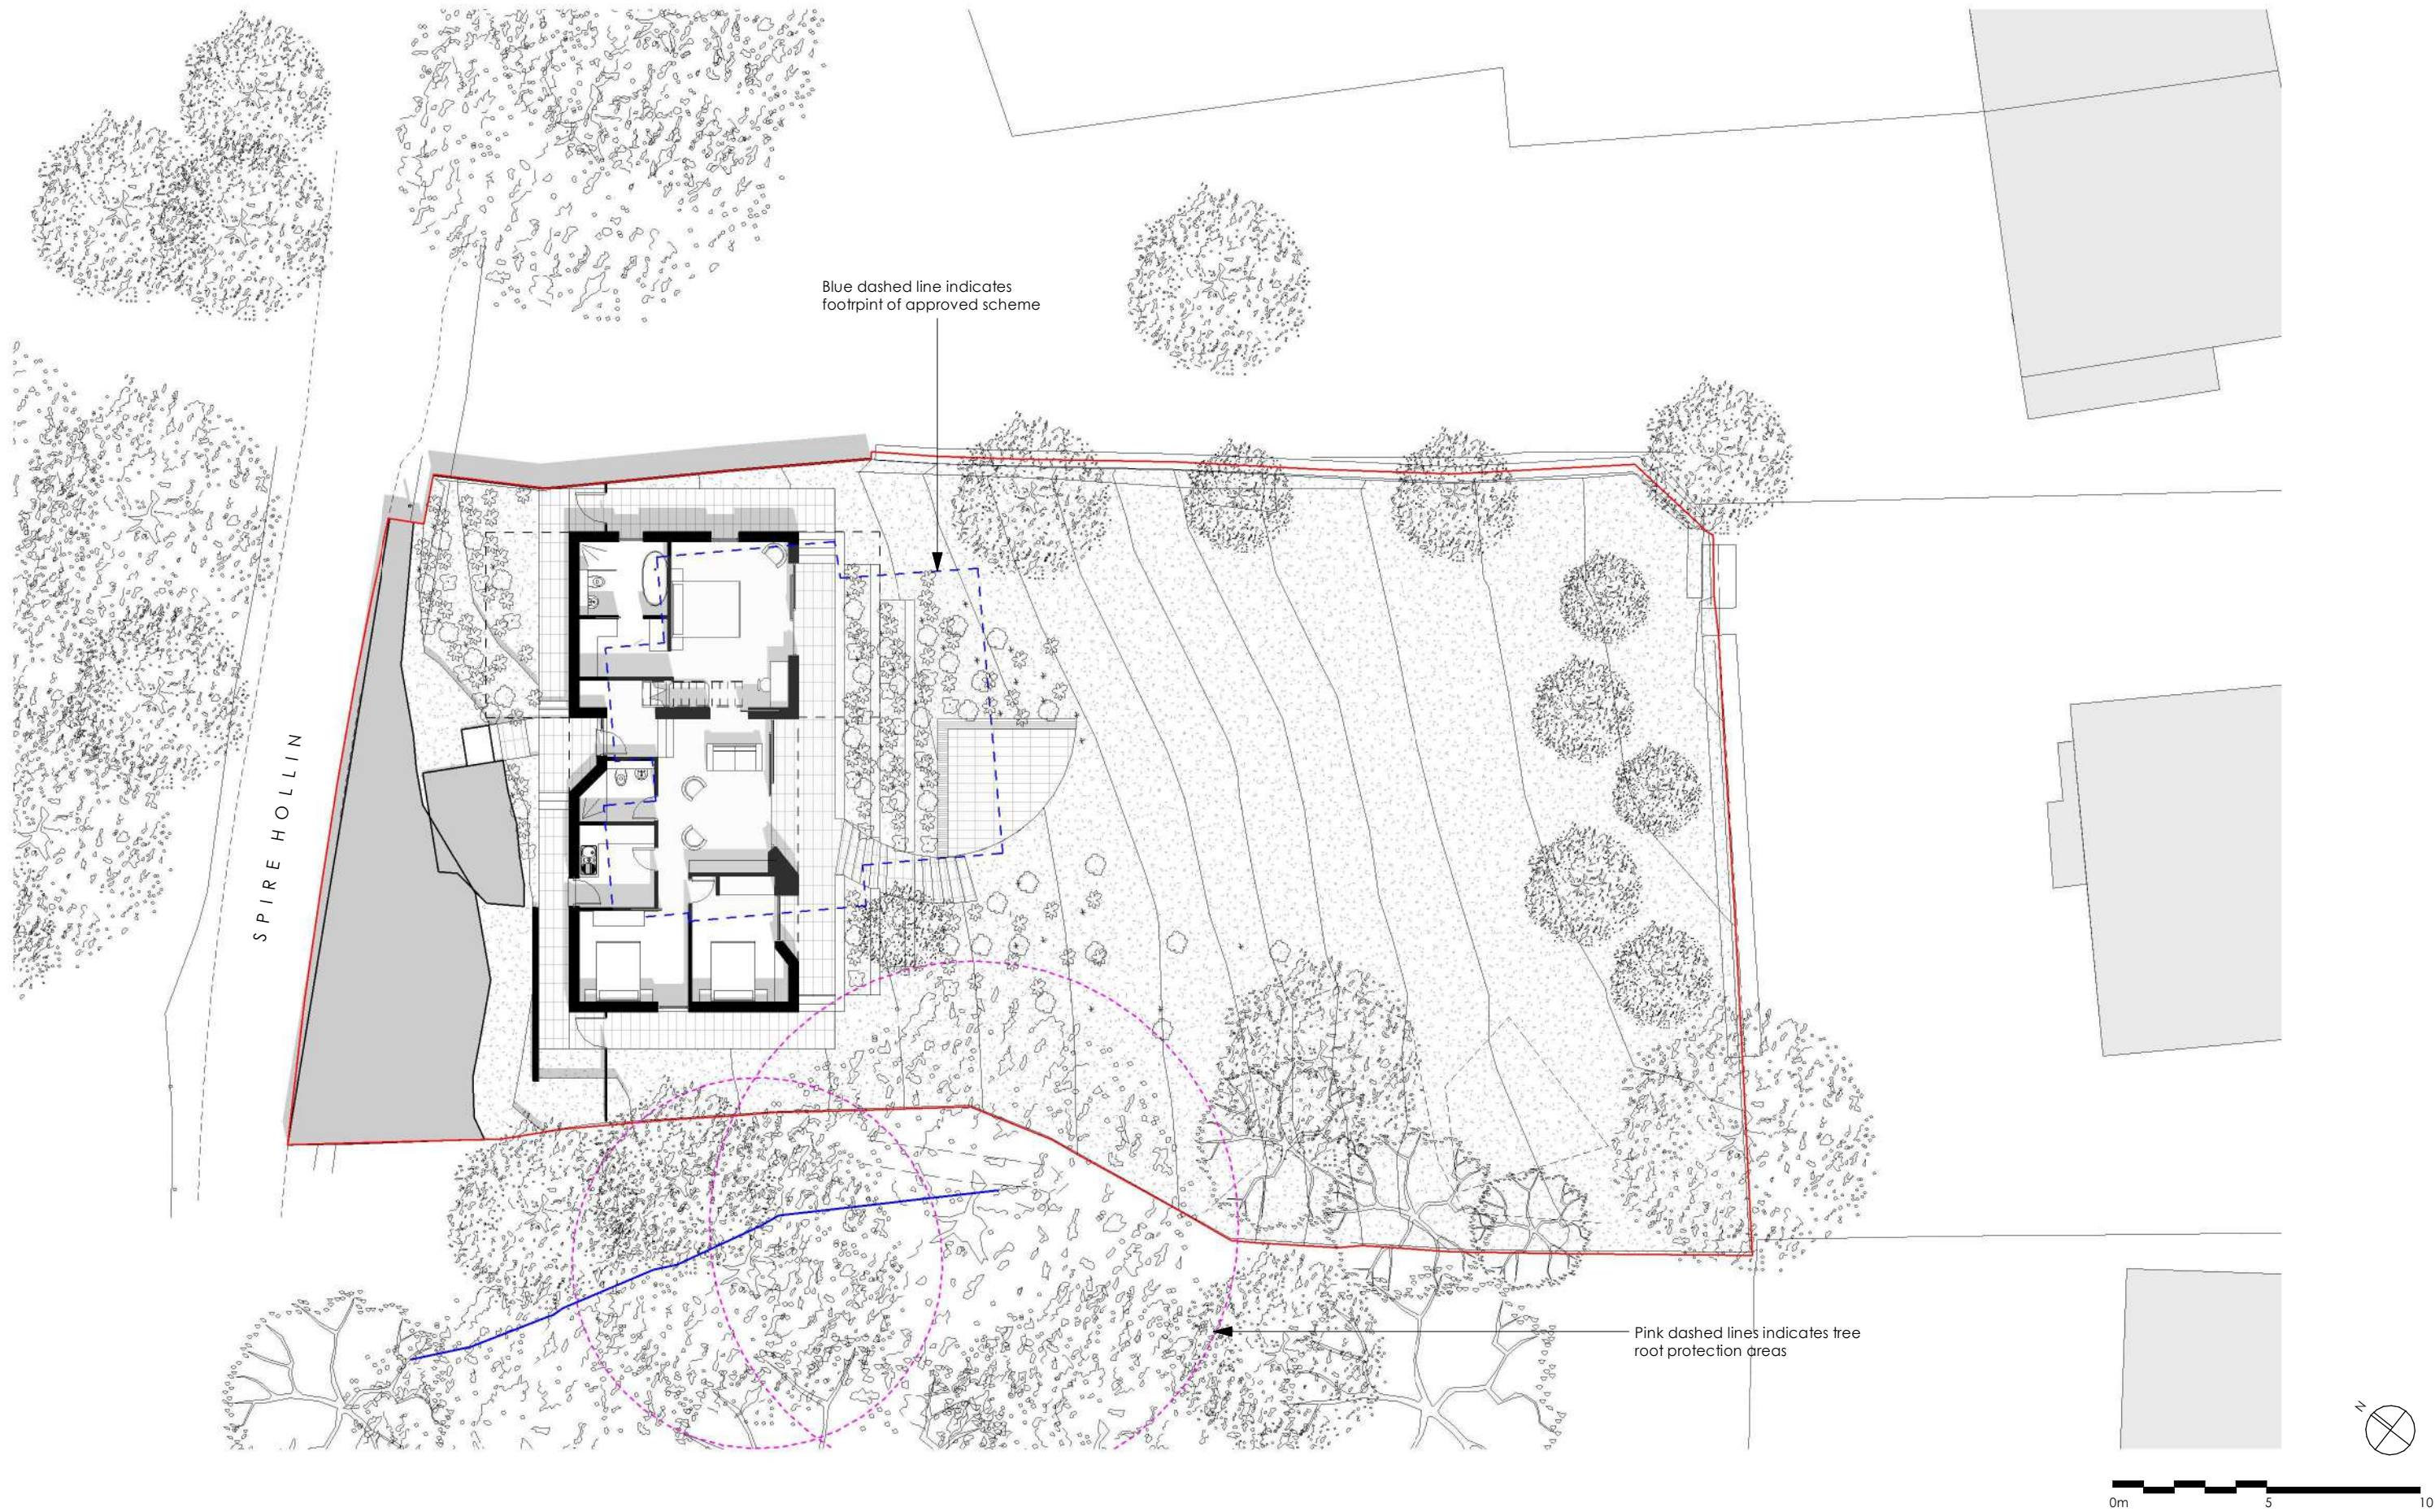

SPIRE HOLLIN

Blue dashed line indicates footprint of approved scheme

Pink dashed lines indicates tree root protection areas



Rev	Description	Date	By						
-----	-------------	------	----	--	--	--	--	--	--

SCALE
1 : 200 @A3

STATUS
PLANNING

DATE
29/01/24

DWG No
SPH/PL/101

DRAWN
JE

REV

SPIRE HOLLIN
Proposed Site Plan

ARTFORM
ARCHITECTS

WEB: www.artformarchitects.com | EMAIL: info@artformarchitects.com
Studio Nine, 9 Stevenson Square, Manchester, M1 1DB | TEL 0161 6600377