

0 10 20 30 40 50m



Scale 1:1250

NOTES

- All dimensions and levels are to be checked on site.
- Any discrepancies are to be reported to the architect before any work commences.
- This drawing shall not be reproduced without express written permission from AEW.
- Title overlay drawings and ownership boundaries are produced using all reasonable endeavours. AEW cannot be responsible for the accuracy or scale discrepancy of base plans supplied to them.
- All works are to be undertaken in accordance with Building Regulations and the latest British Standards.
- All proprietary materials and products are to be used strictly in accordance with the manufacturers recommendations.

CDM 2015

Client notified of duties: **At Design Workshop**
Principal Designer: **TBC**

Unless noted below, all known hazards have been highlighted on the drawing.
Drawing Based on:

O.S Promap


The Harris Partnership ALDI Existing Site Plan Dated:
OCT 2017 REF: 2412BOL-302

Glanville Site Survey Dated: Nov 2021
REF: 4210567/4101

- Scale for planning purposes only.

- Application Boundary Indicated:

- McDonald's Demise Indicated thus:

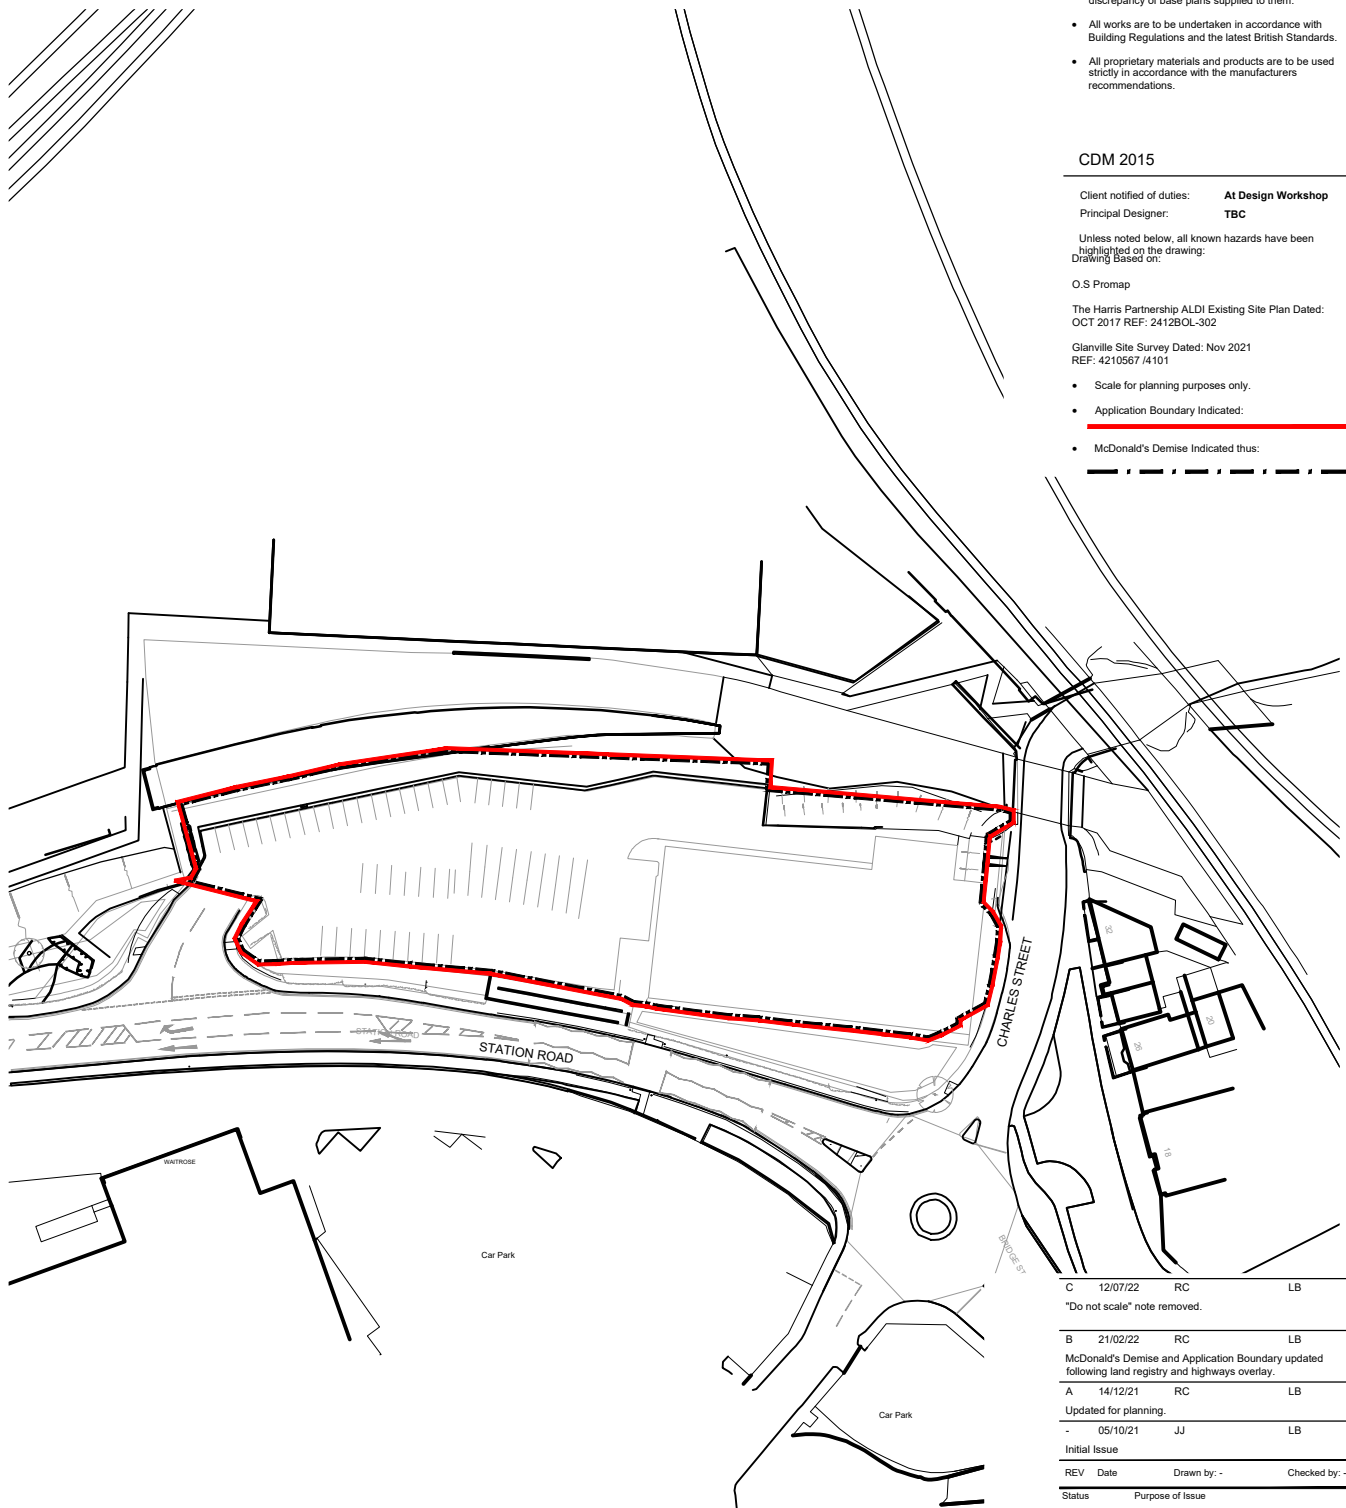

C 12/07/22 RC LB
"Do not scale" note removed.

B 21/02/22 RC LB
McDonald's Demise and Application Boundary updated following land registry and highways overlay.

A 14/12/21 RC LB
Updated for planning.

- 05/10/21 JJ LB
Initial Issue

REV Date Drawn by: - Checked by: -

Status Purpose of Issue

S2 For Information

drawing stage **Planning**

client

McDonald's Restaurants Ltd

project store
**Buxton,
Station Road** **8426**

drawing title
Location Plan

date 05/10/21 drawn JJ
scale@A4 1:1250 checked LB

Ordnance Survey (c) Crown Copyright 2021. All rights reserved. Licence number 100022432

Location Plan

PLANNING

Rev

C

Job No

11551_AEW_8426_0001

aew architects

0161 214 4370
www.aewarchitects.com



AEW