





Existing - North Elevation
1 : 50



Existing - South Elevation
1 : 50

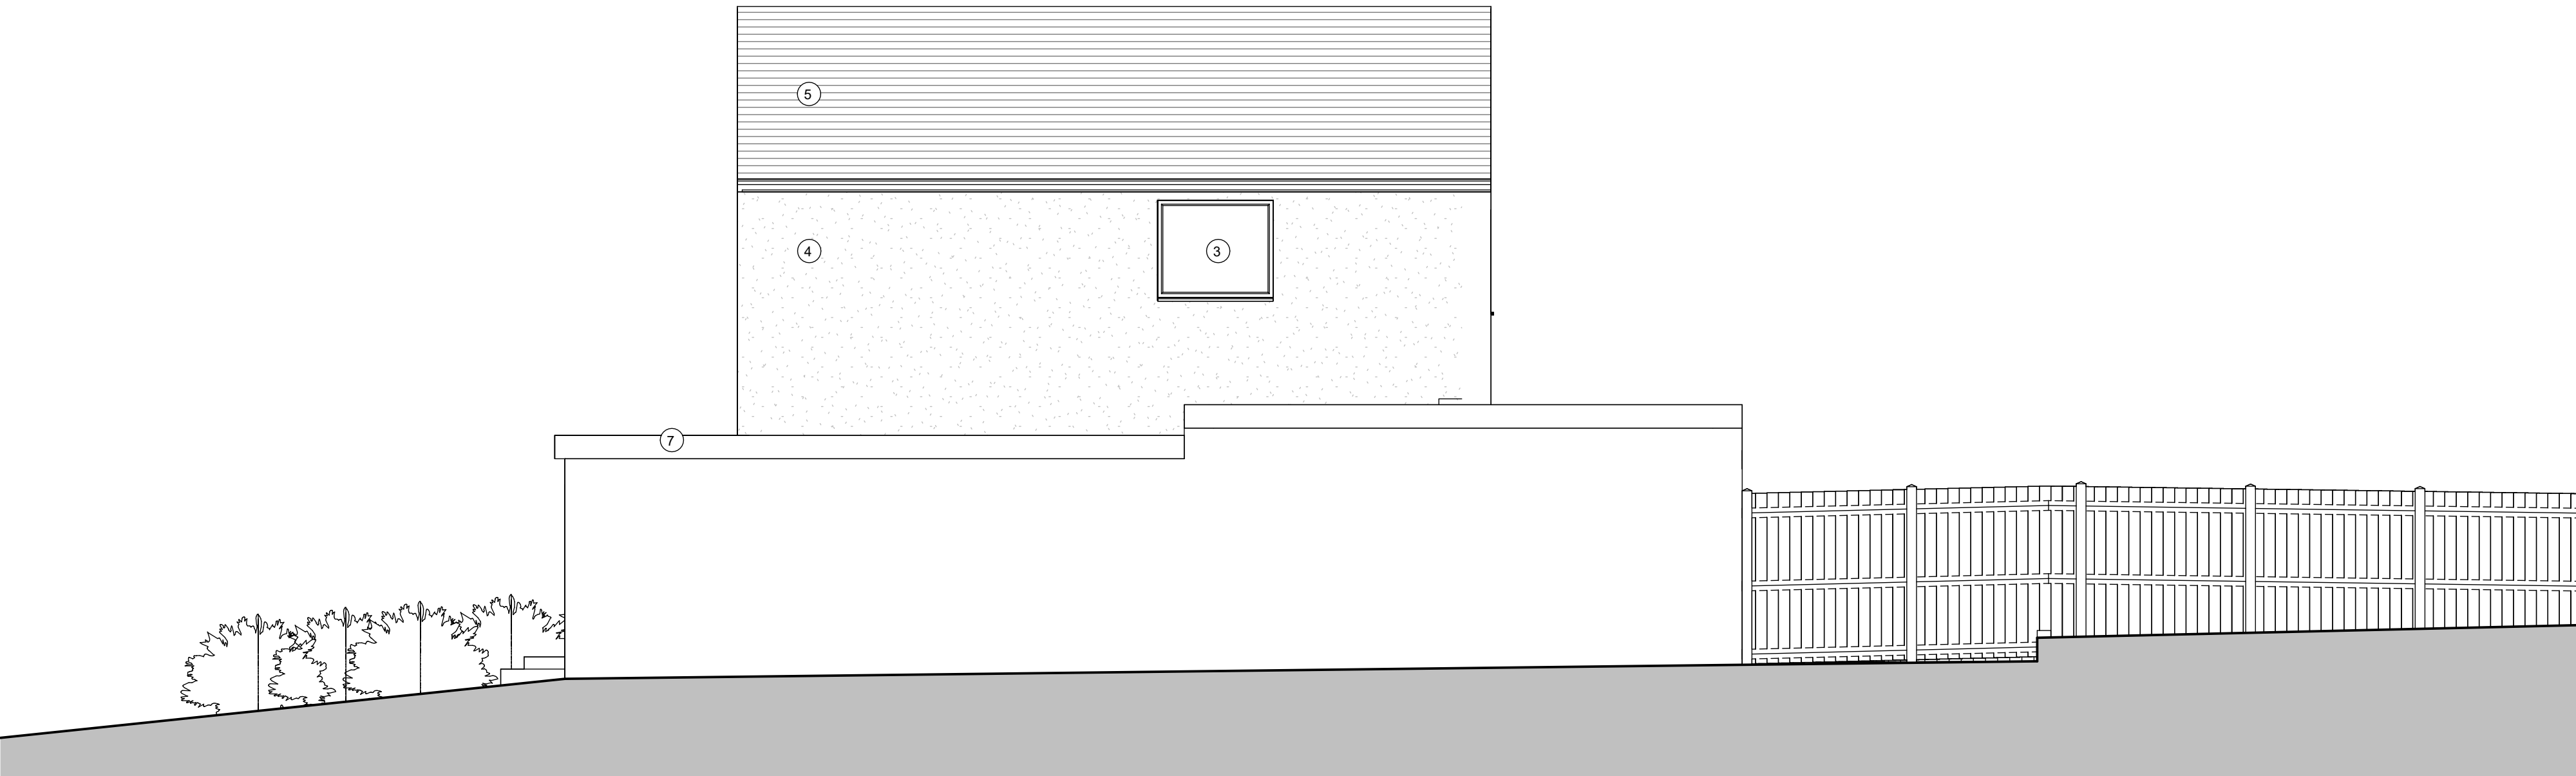

Existing - West Elevation
1 : 50

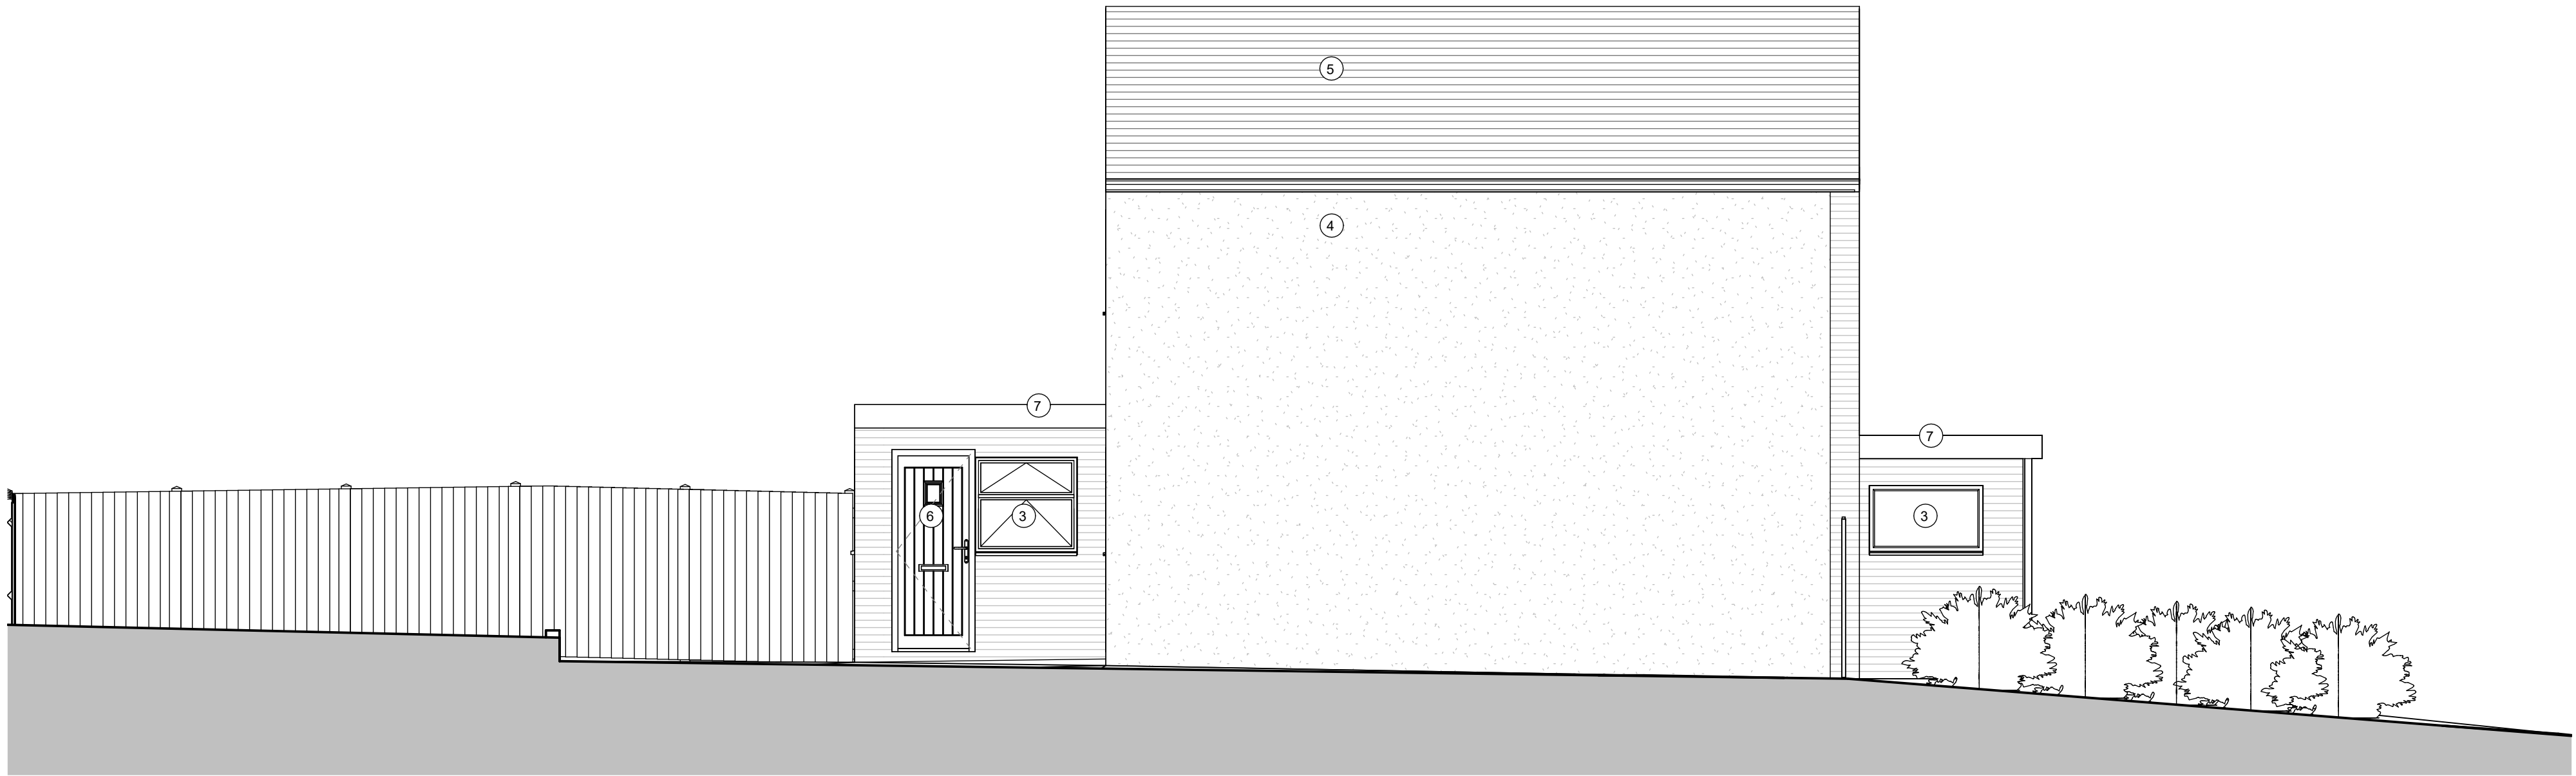

Existing - East Elevation
1 : 50

Graphical Scale 1:50 0 1 2 3 4 m

All drawings should be read in conjunction with the entire **PL Series** drawings. Full details and specifications will be provided following approval of the planning application and through a formal Building Control submission prior to commencement of site works & construction.

Existing

Proposed

Material Key

1. White timber cladding
2. Light Brick
3. UPVC window
4. Pebble Dash
5. Roof Tiles
6. UPVC Door
7. Flat Roof

P2	Issue for planning	21.01.24	SM
P1	Initial Issue to Client	16.01.24	SM

Rev	Description	Date	By
-----	-------------	------	----



Andrew Harrison
6, Arbor Grove
Buxton
SK17 9AF

Existing - Elevations

DATE 09.01.24	SCALE (@ A1) 1 : 50
DRAWN BY SM	DRAWING NUMBER PL-005

PLANNING

Disclaimer
This drawing must be read in conjunction with all other related drawings and documentation. It is the contractors responsibility to ensure full compliance with the Building Regulations. It is the contractors responsibility to check and verify all dimensions on site.