




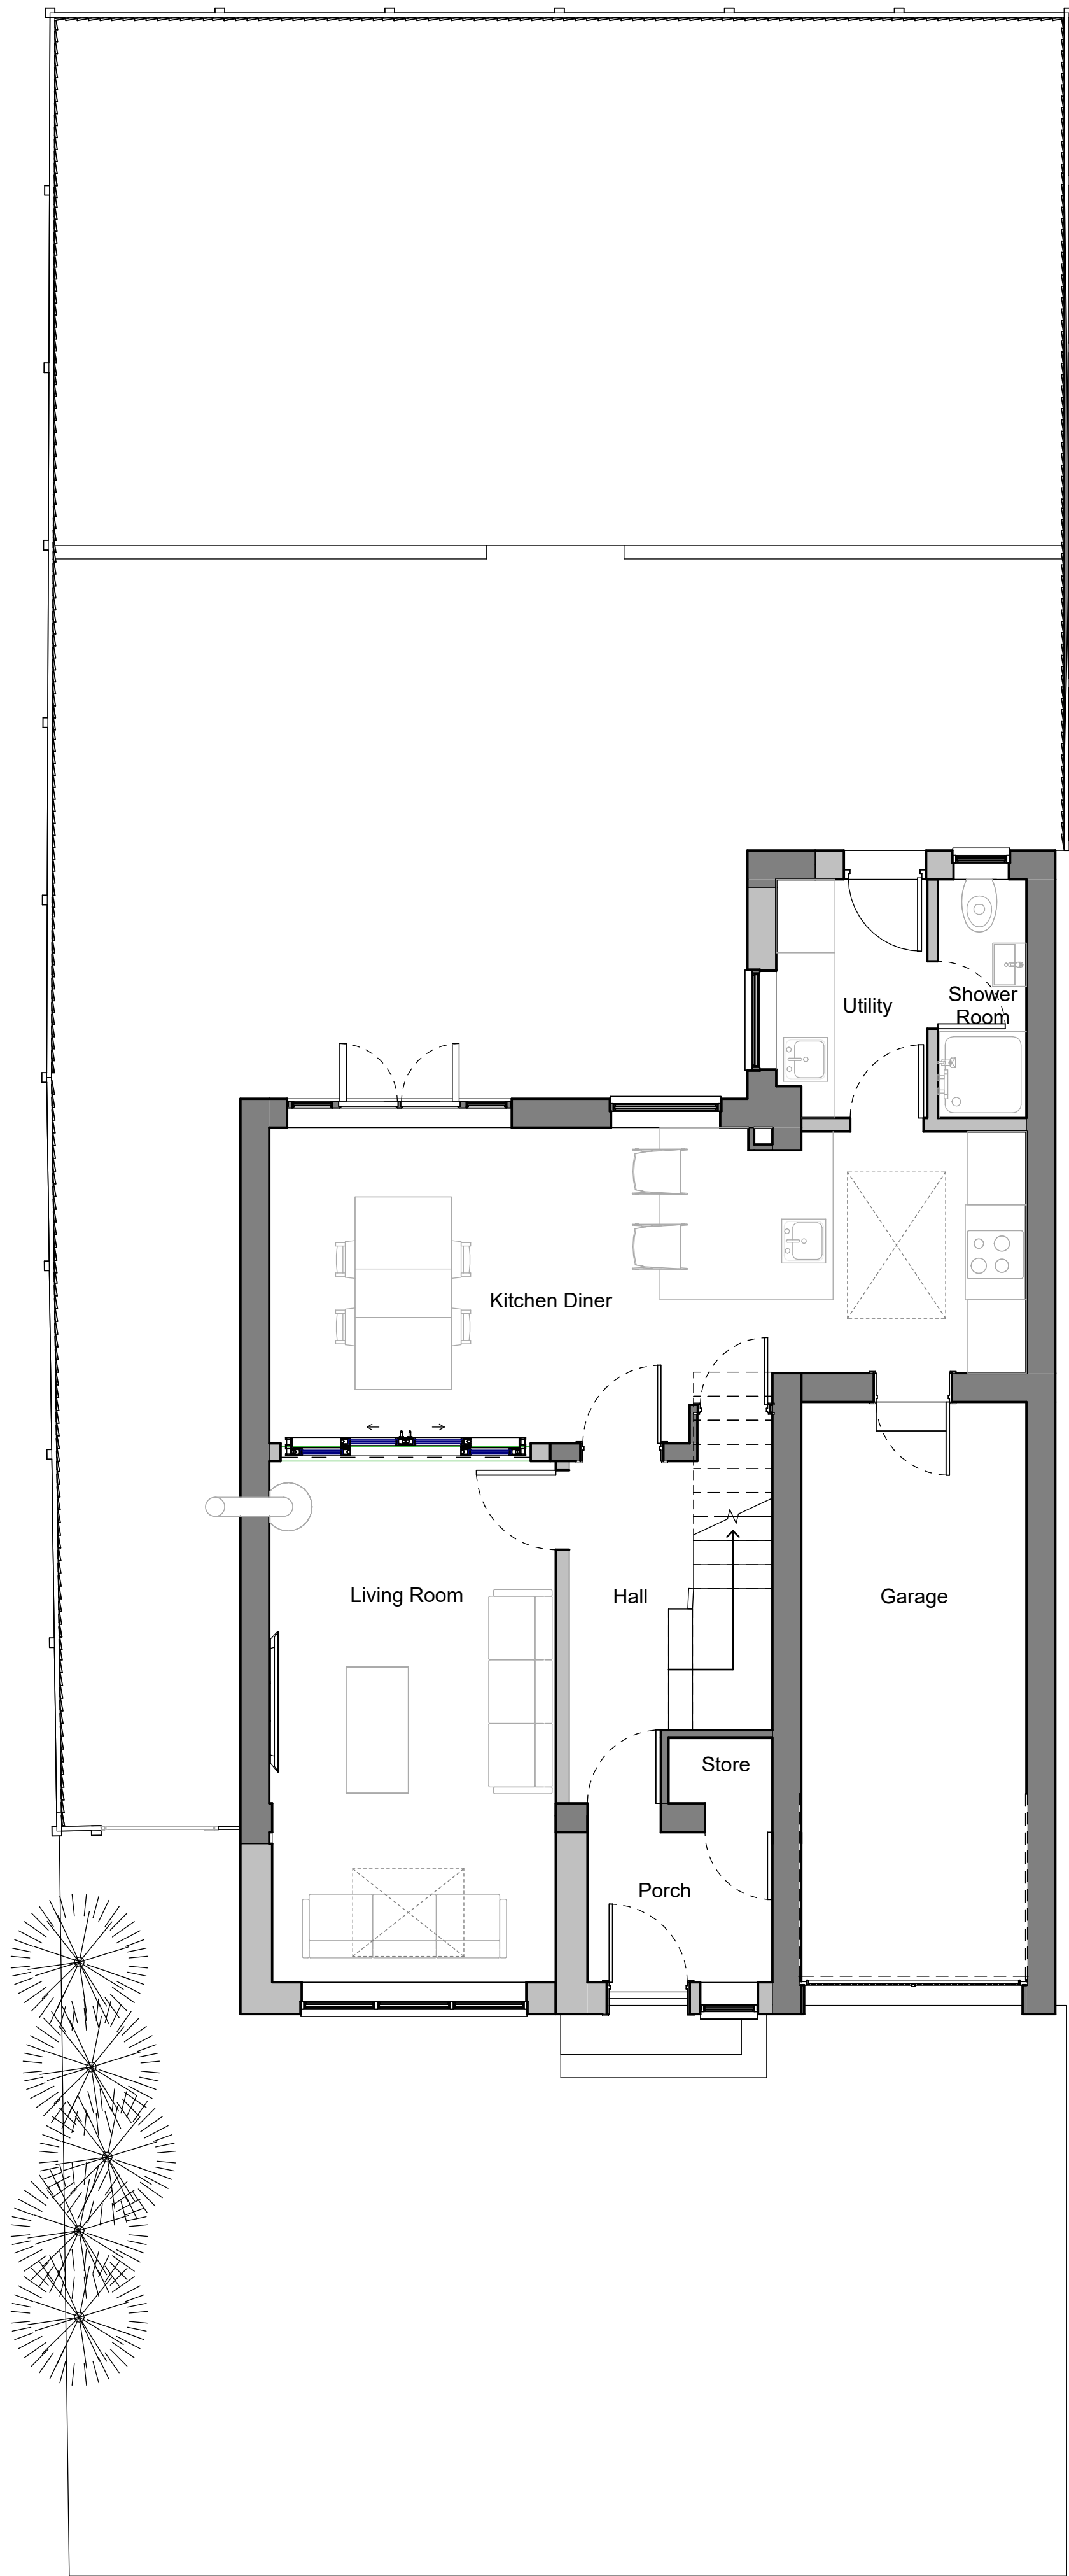

Proposed - Ground Floor Plan
1 : 50

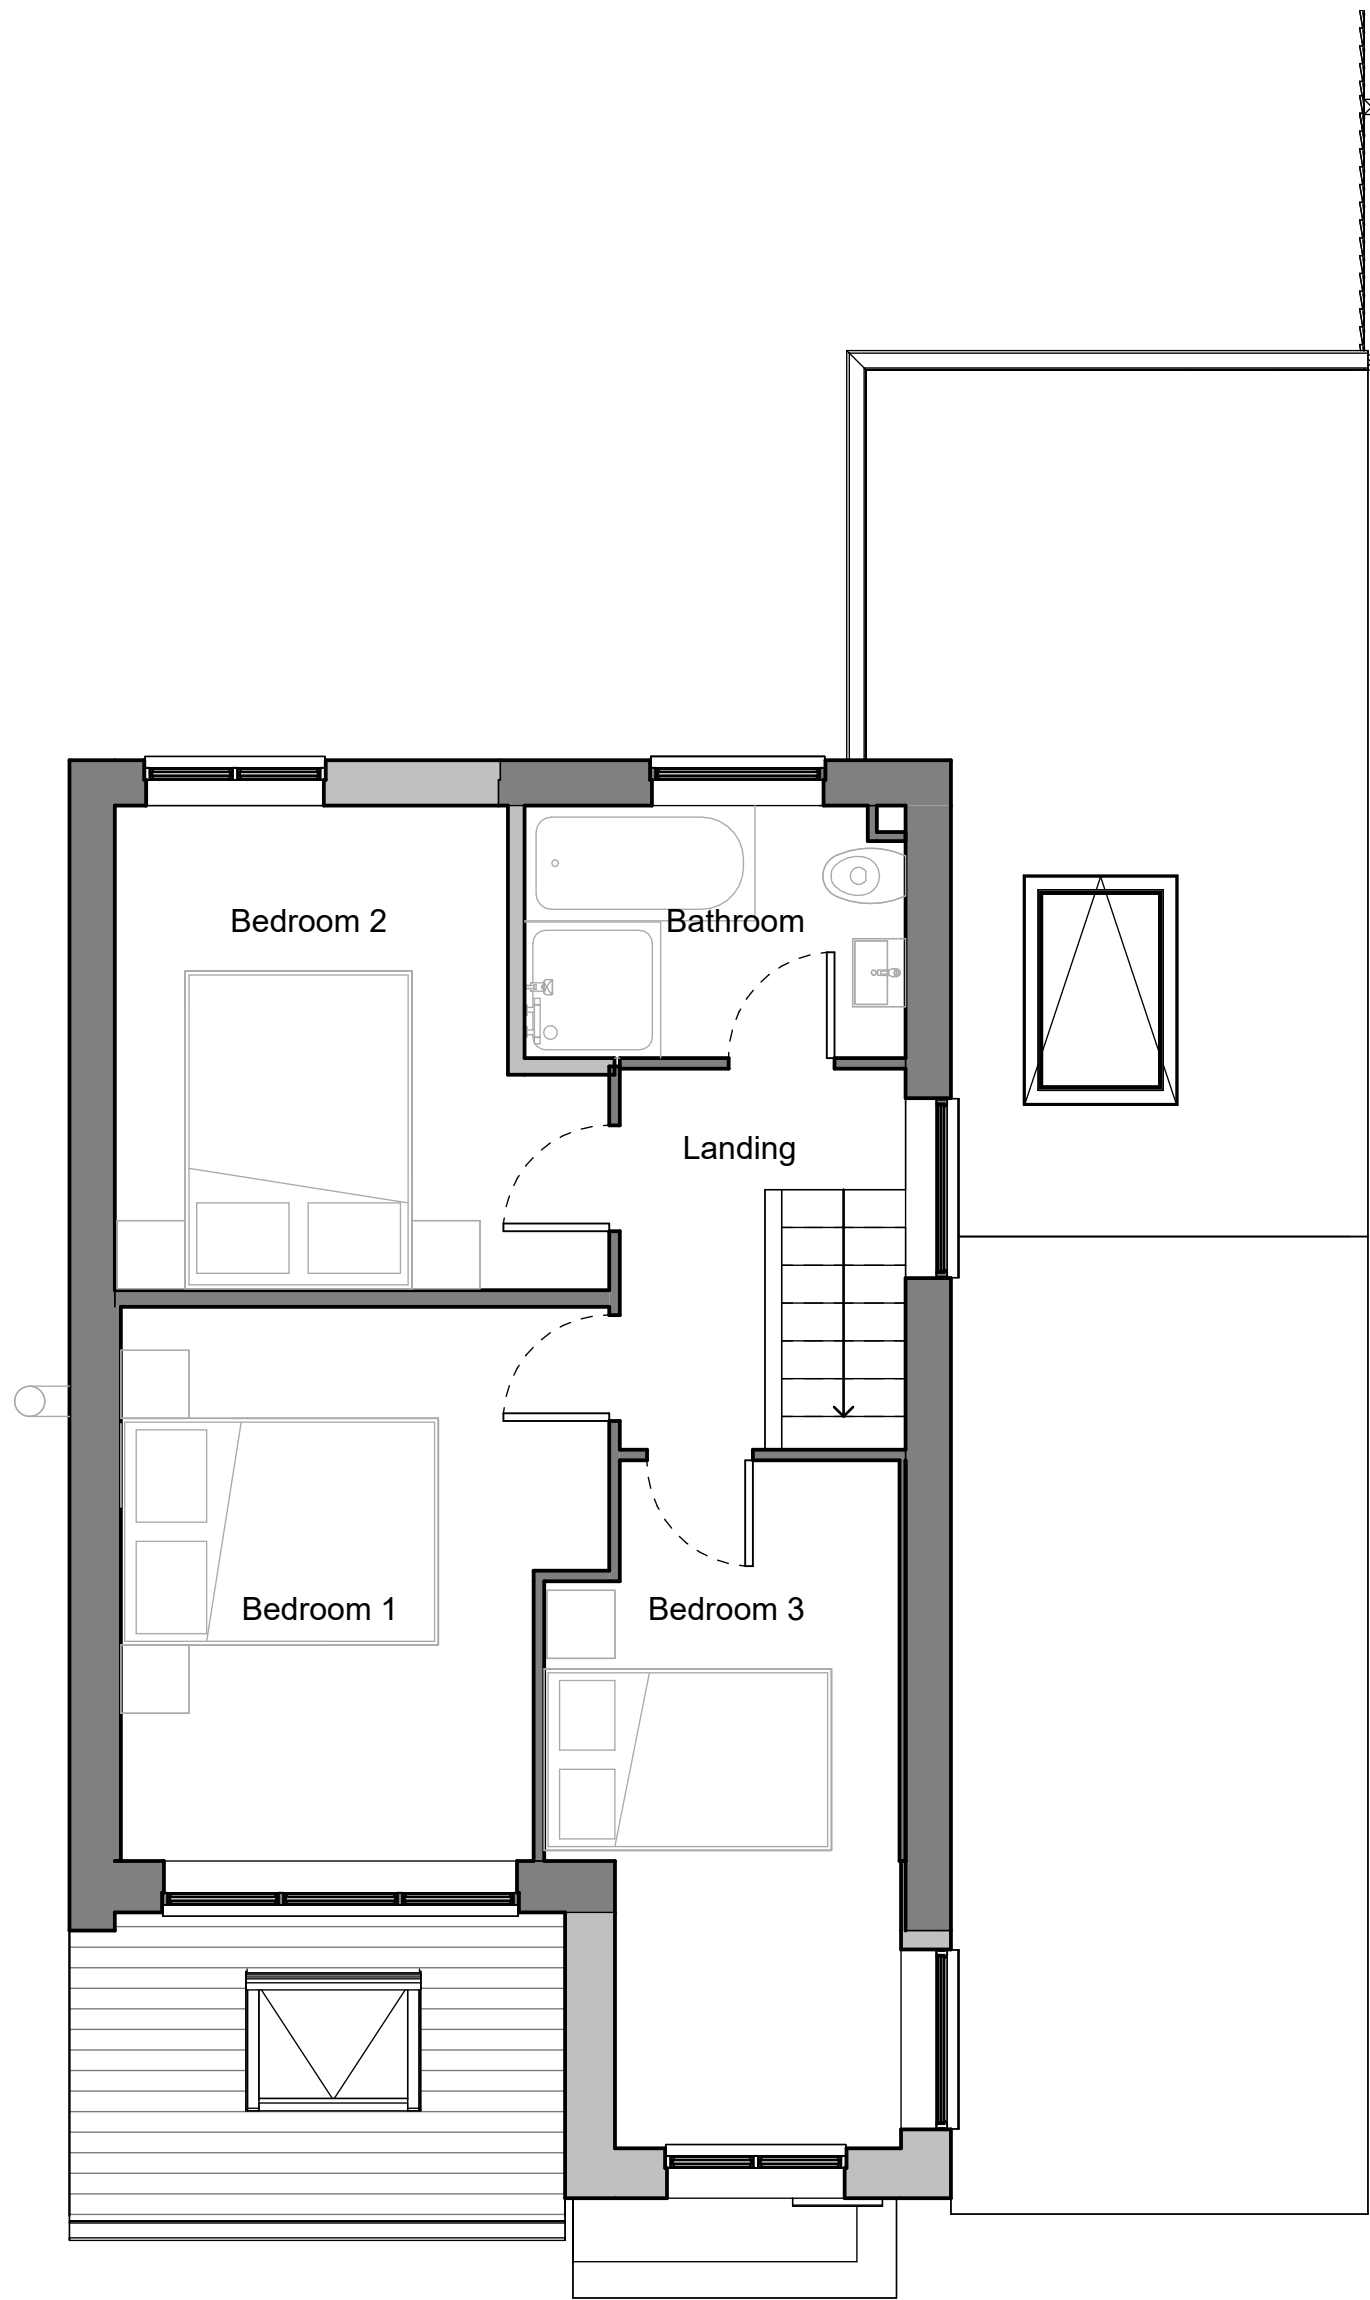

Proposed - First Floor Plan
1 : 50

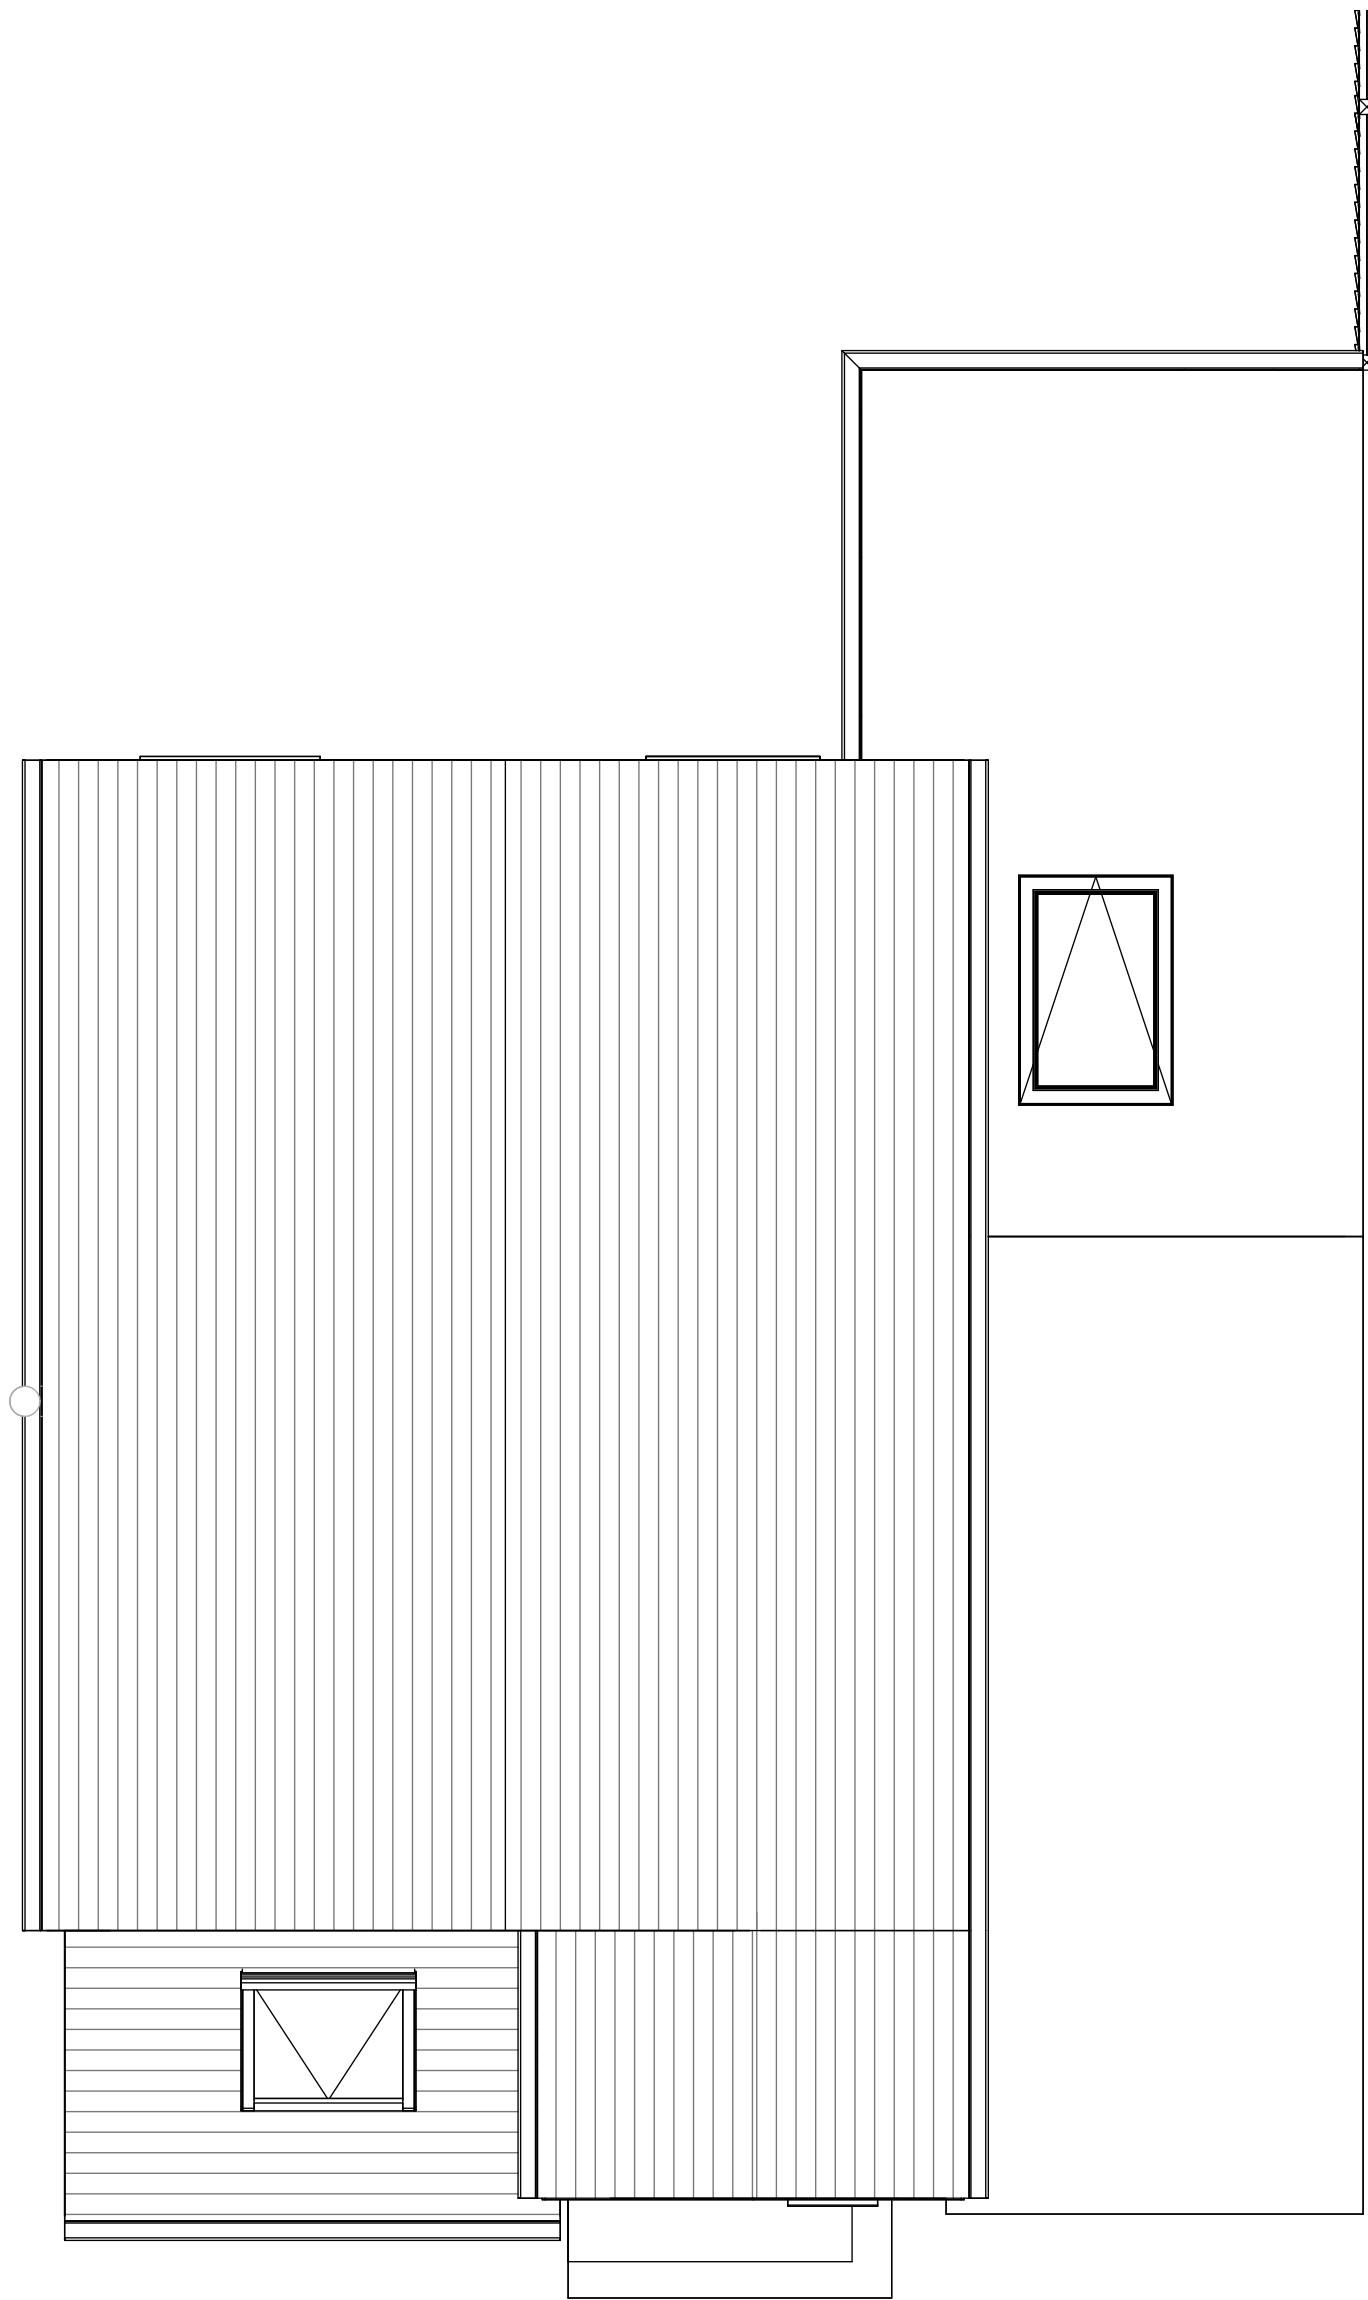

Proposed - Roof Plan
1 : 50

Graphical Scale 1:50 0 1 2 3 4 m

All drawings should be read in conjunction with the entire **PL Series** drawings. Full details and specifications will be provided following approval of the planning application and through a formal Building Control submission prior to commencement of site works & construction.

Existing
Proposed

P3	Updated to suit client comments	26.01.24	SM
P2	Issue for planning	21.01.24	SM
P1	Initial Issue to Client	16.01.24	SM
Rev	Description	Date	By



Andrew Harrison
6, Arbor Grove
Buxton
SK17 9AF

Proposed - Floor Plans

DATE 09.01.24	SCALE (@ A1) 1 : 50
DRAWN BY SM	DRAWING NUMBER PL-101

PLANNING

Disclaimer
This drawing must be read in conjunction with all other related drawings and documentation. It is the contractors responsibility to ensure full compliance with the Building Regulations. It is the contractors responsibility to check and verify all dimensions on site.