




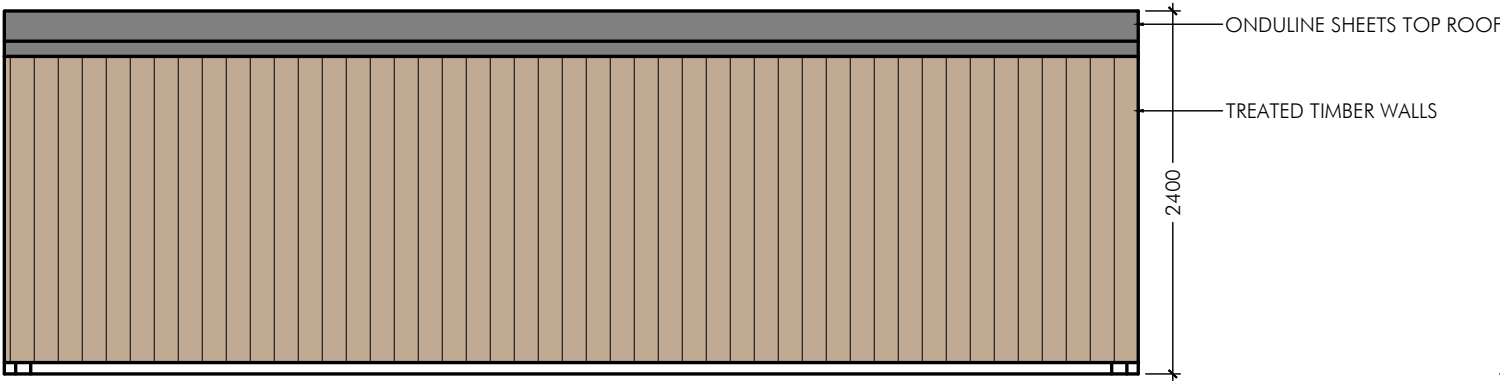


REAR ELEVATION

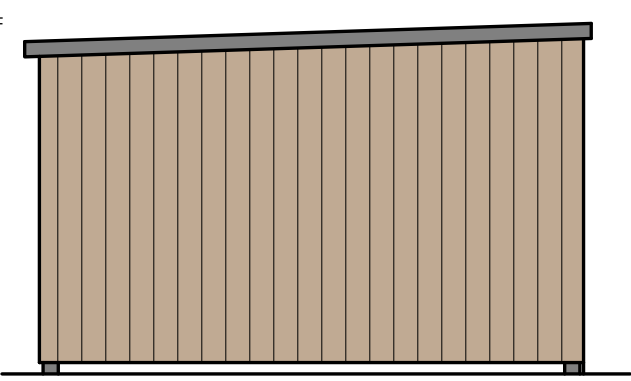


SIDE ELEVATION

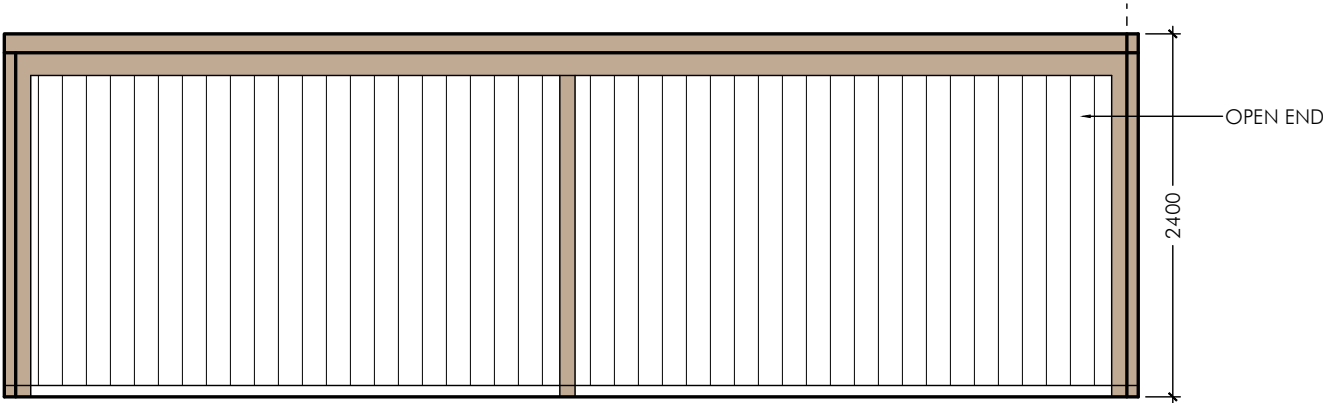

FRONT ELEVATION

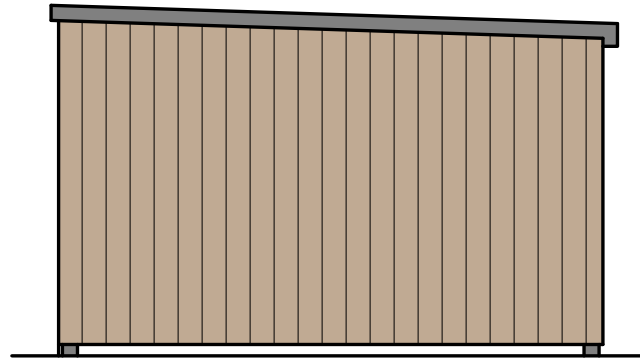

SIDE ELEVATION

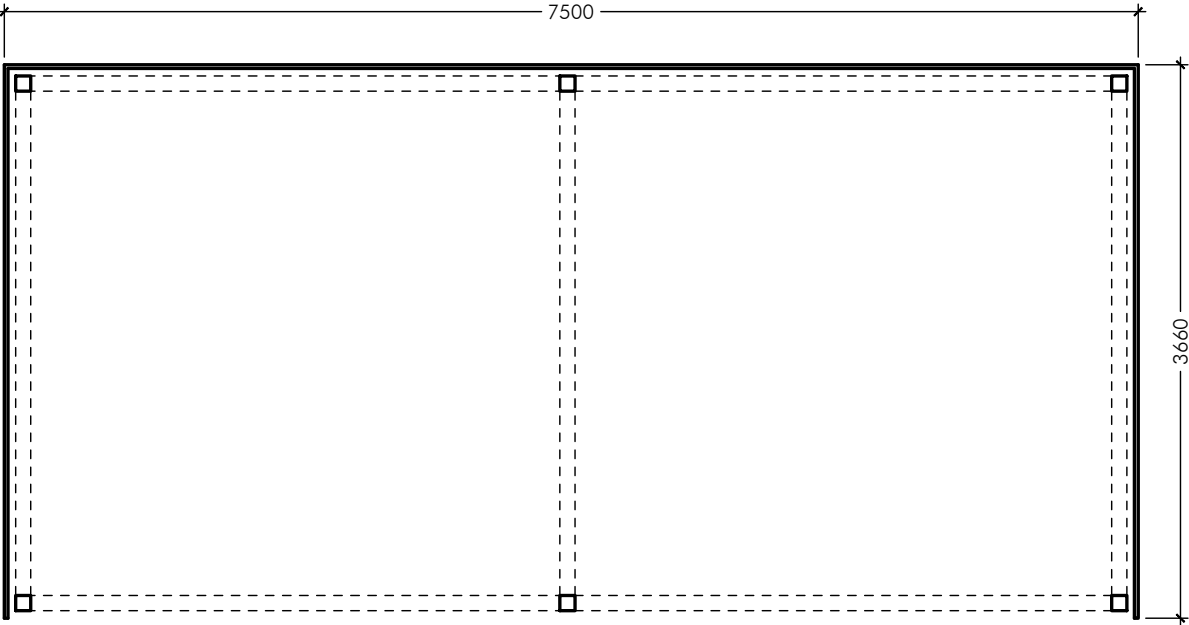

PROPOSED PLAN



REFERENCE IMAGE

P1	DRAWN	19.01.24
PLG Design Ltd DESIGN PLANNING PROJECT MANAGEMENT		
T - 0161 464 6675 M - 07795 296644 E - paul.gill@plgdesign.co.uk		Unit 11 National Trading Estate, Bramhall Moor Lane, Hazel Grove, Stockport, SK7 5AA
Client	Mr and Mrs Gooding	
Address	Land at Tawnygate Off Cowlow Lane, SK23 9UB	
Title	Proposed Animal Shelter Plans and Elevations	
Scale	1:50 @ A3	
Job Number	Drawing Number	Issue
22149	PL04	P1