




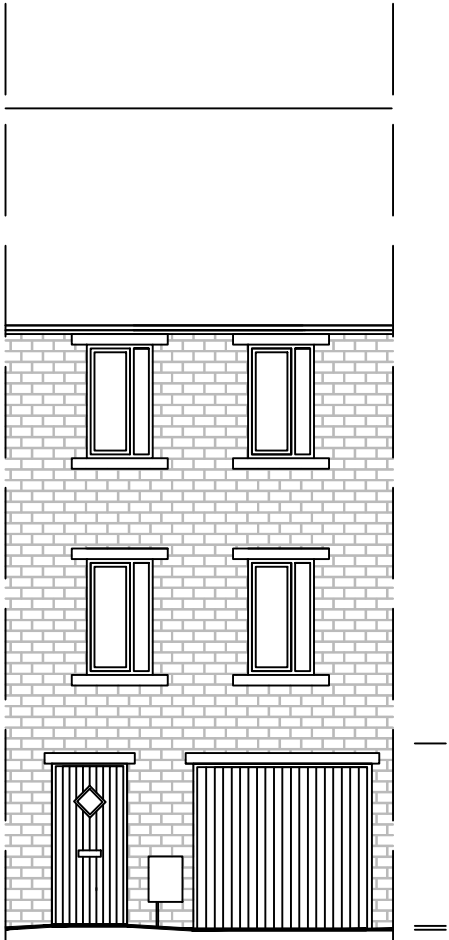


Existing Front Elevation

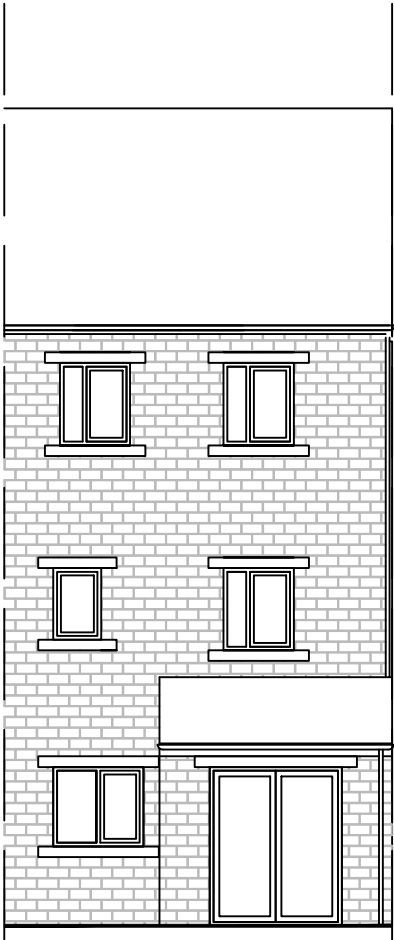


Existing Rear Elevation

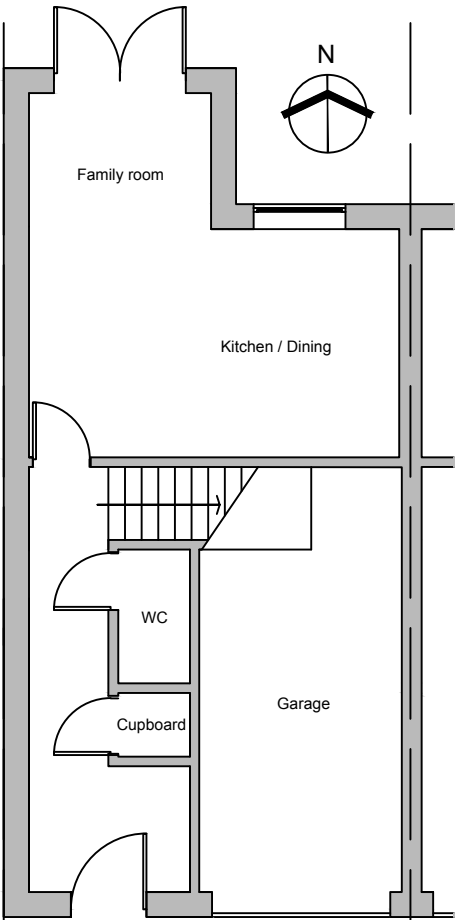

Existing Ground Floor Plan

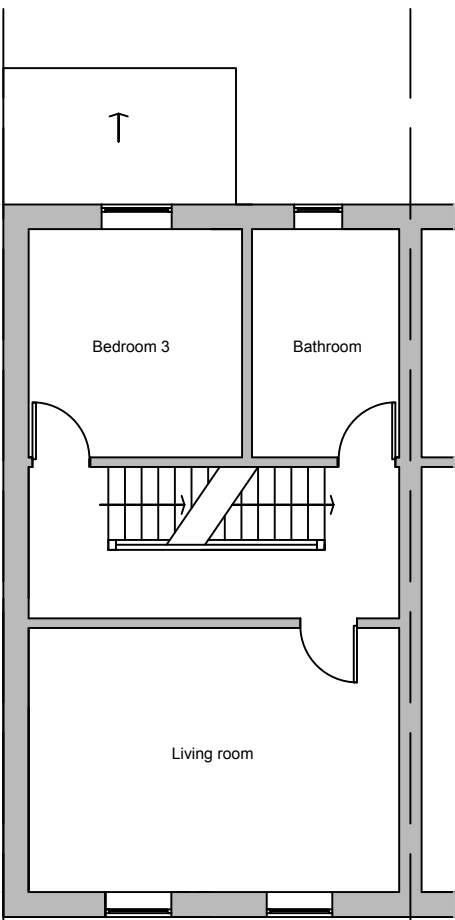

Existing First Floor Plan

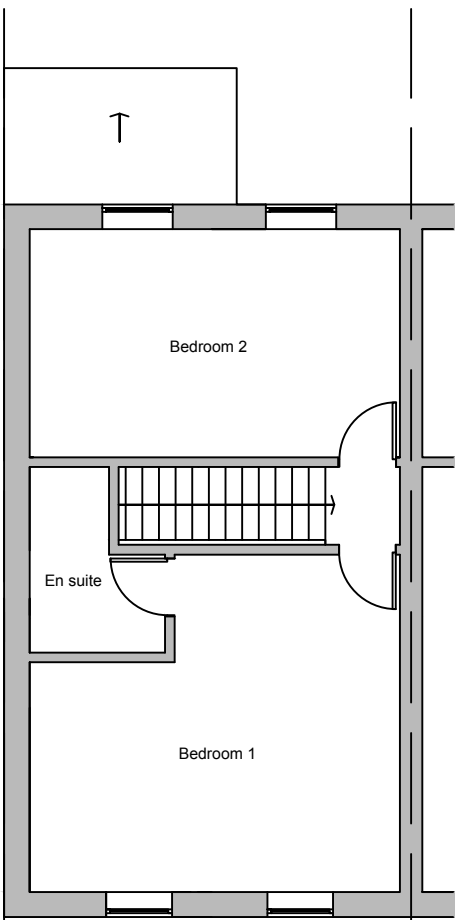

Existing Second Floor Plan



Metric scale



Client:

Ms Jacqui Francis
29 John Walton close , Glossop, Derbyshire,
SK13 8GQ

Project:

Proposed garage conversion

Title:

Existing Plans

Scale: 1:100 @ A3

Drawn:	Date:
C.K.	January 2024

Project no.:	Drawing no.:
3254	3254-001

PLANMART LIMITED
9, GEORGE STREET, GLOSSOP,
DERBYSHIRE SK13 8AY.
TEL: 01457 863153