




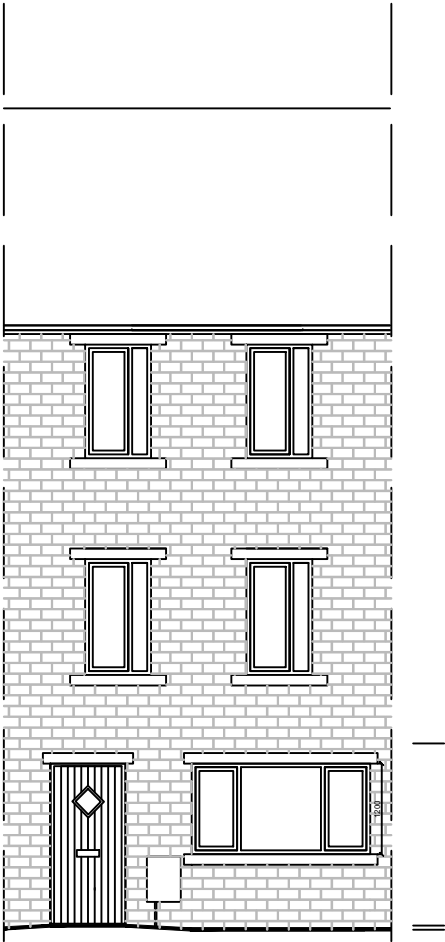


Proposed Front Elevation

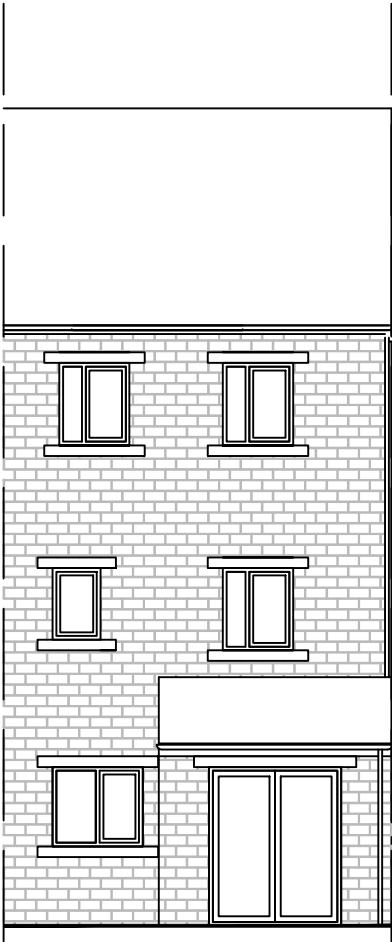


Proposed Rear Elevation

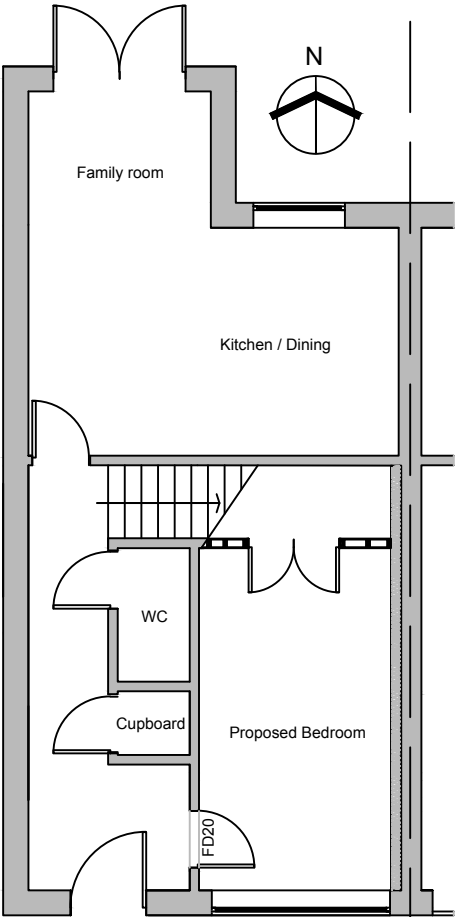


Proposed Ground Floor Plan

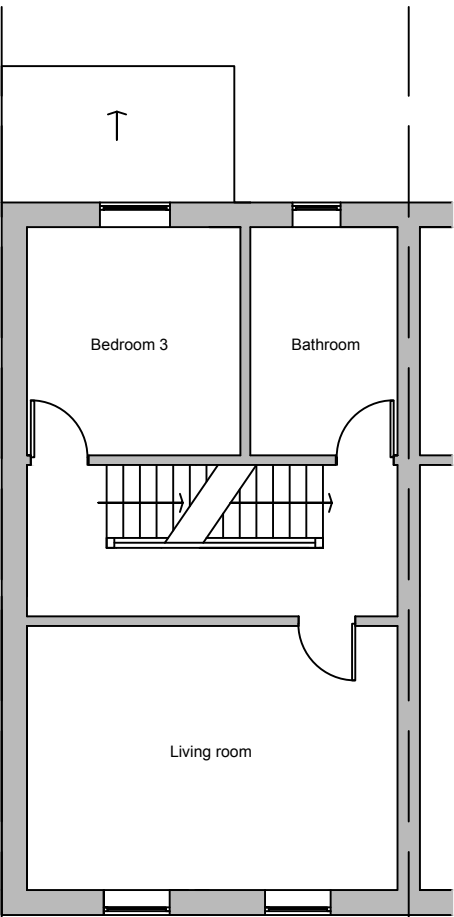

Proposed First Floor Plan

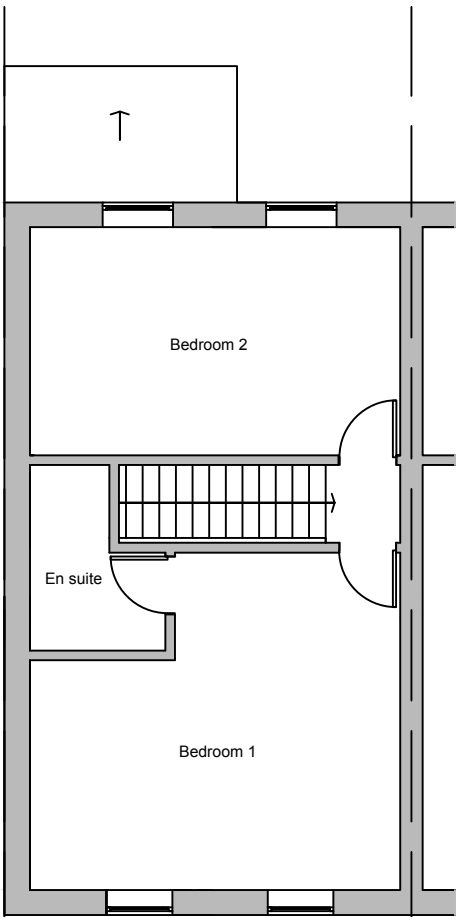

Proposed Second Floor Plan

 

Client:	
Ms Jacqui Francis 29 John Walton close , Glossop, Derbyshire, SK13 8GQ	
Project:	
Proposed garage conversion	
Title:	
Proposed Plans	
Scale: 1:100 @ A3	
Drawn:	Date:
C.K.	January 2024
Project no.:	Drawing no.:
3254	3254-002

PLANMART LIMITED
9, GEORGE STREET, GLOSSOP,
DERBYSHIRE SK13 8AY.
TEL: 01457 863153