


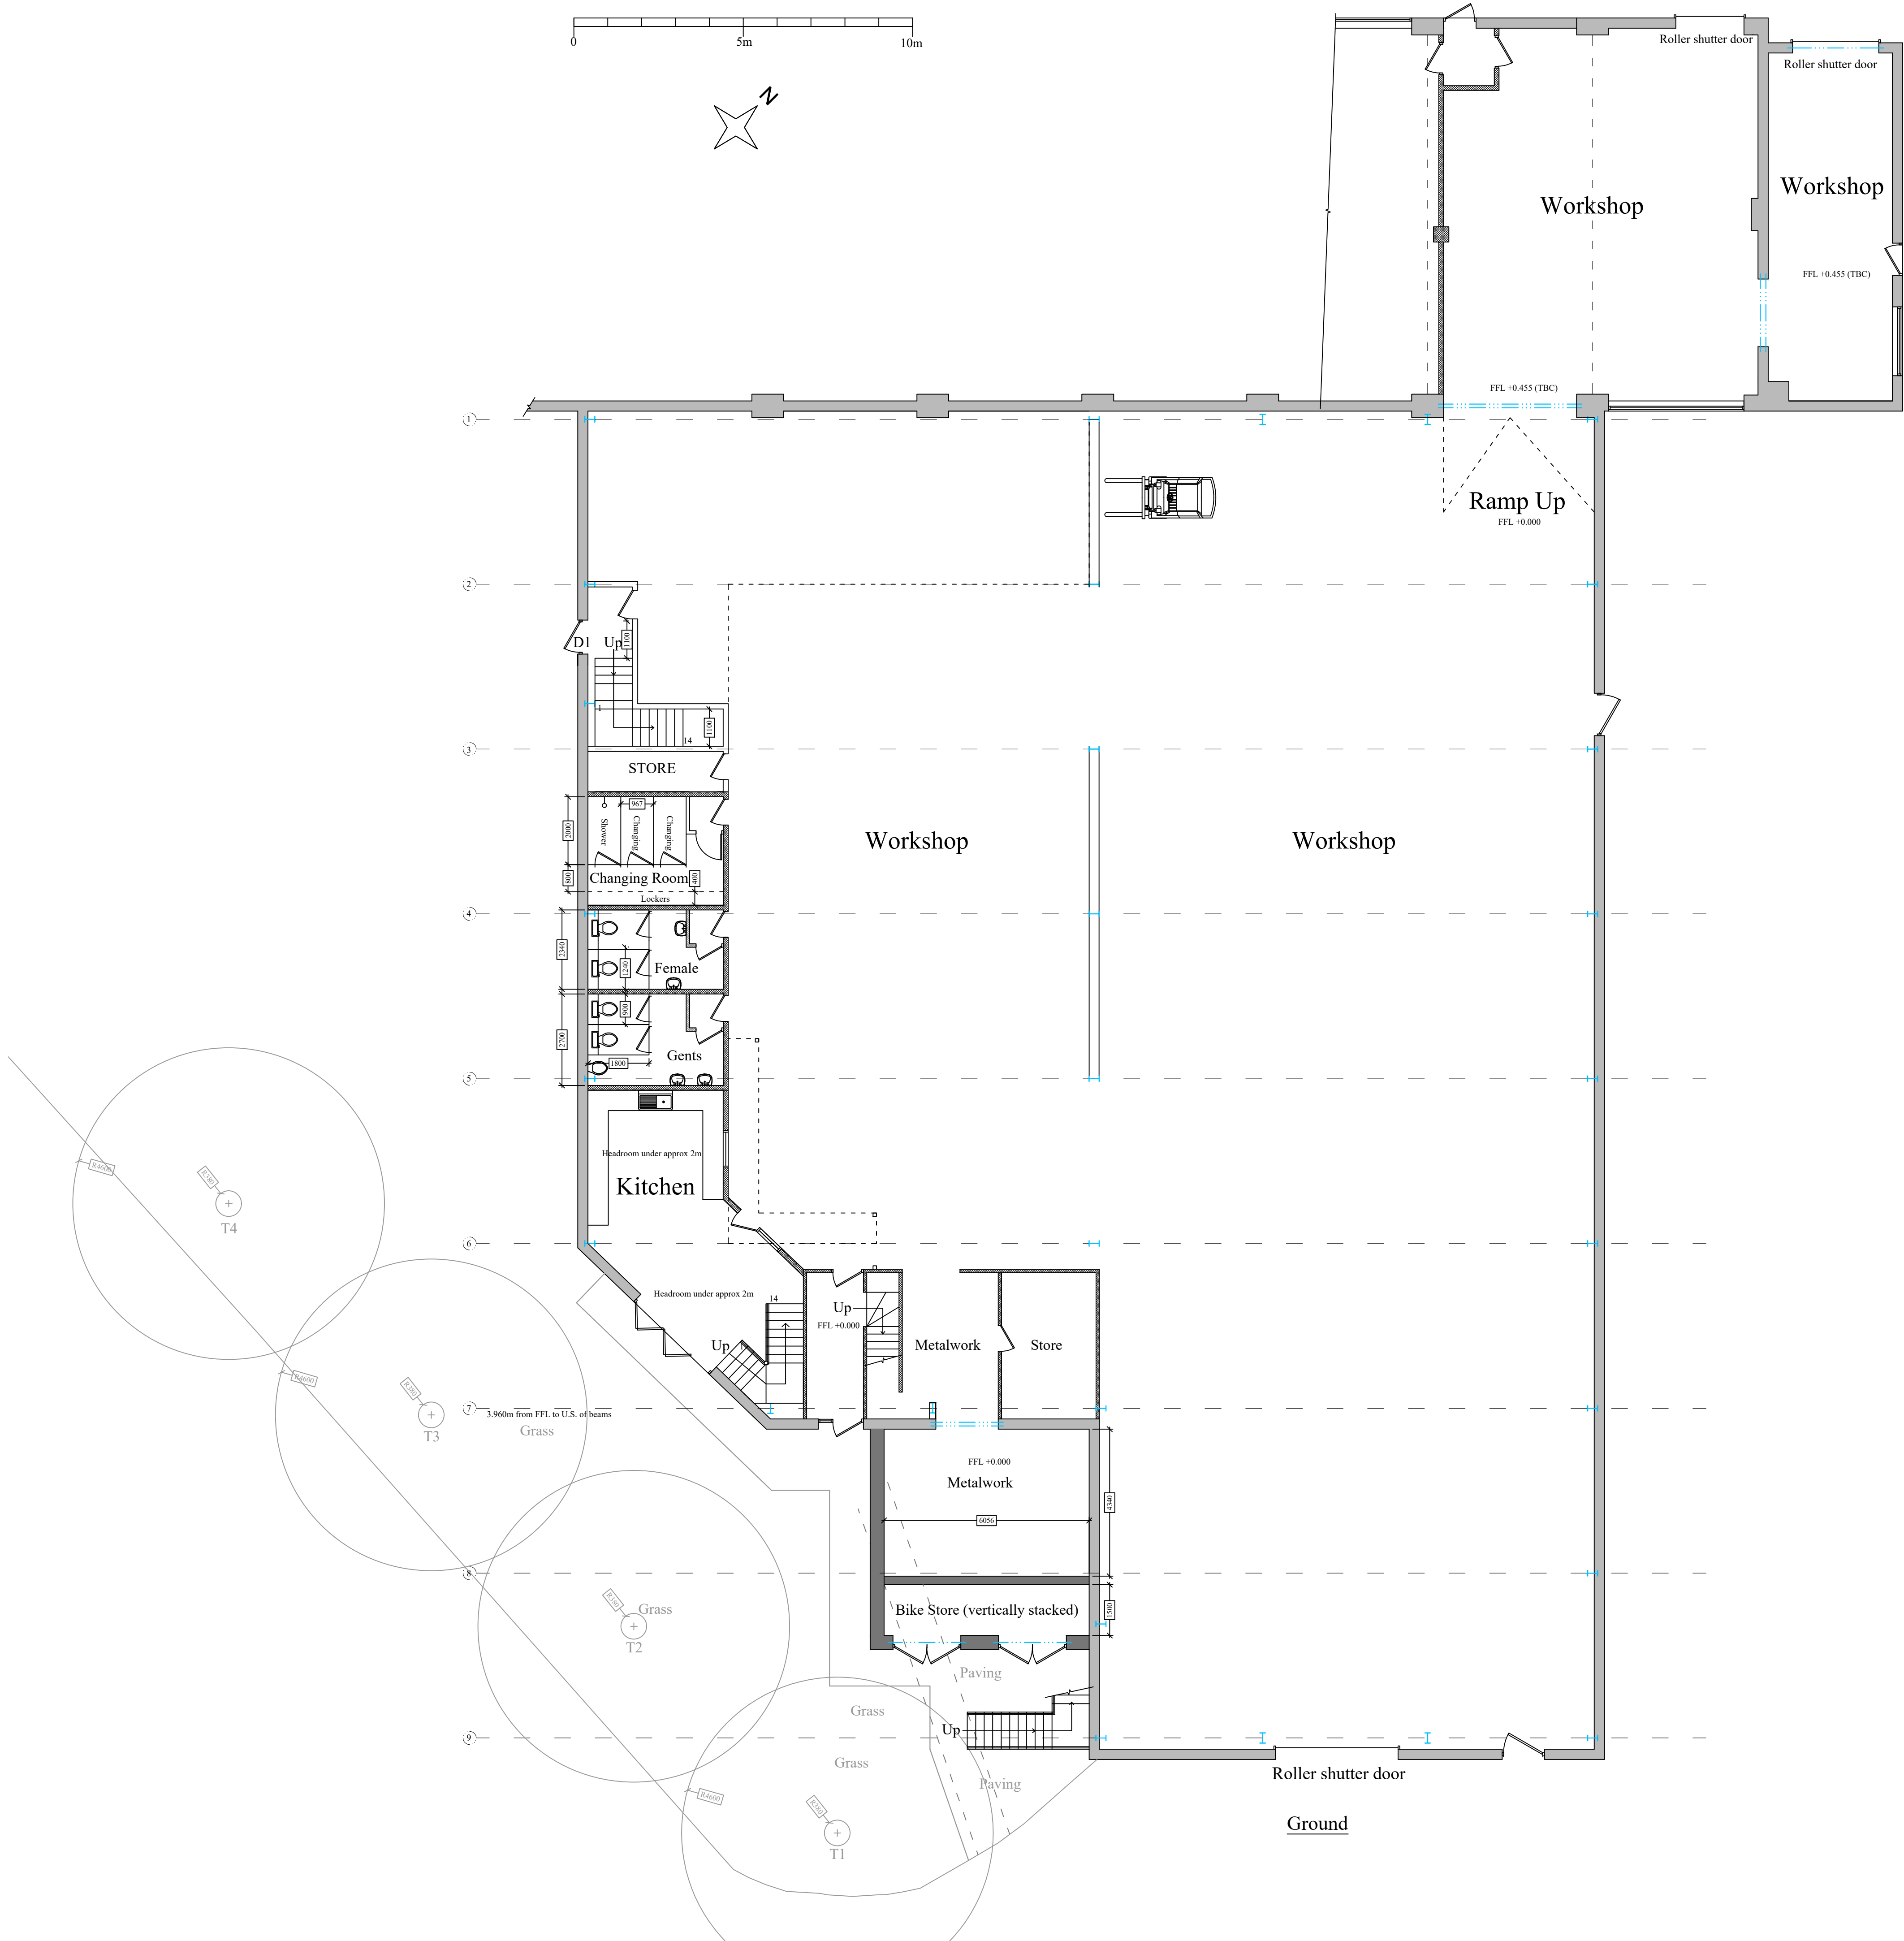

Planning

This drawing is the Copyright of SJ Design Limited.
All dimensions must be checked on site and not scaled from this drawing.
All materials and workmanship are to be in accordance with prevailing British Standards, Codes of Practice, Building Regulations, manufacturers' instructions and recommendations and all to the complete satisfaction of SJ Design Limited.



DESIGN LTD

Building Design & Surveying Consultants
The Old Co-Op Building, Church Street,
Hayfield, High Peak SK22 2JE
Tel: 01663 742903 Fax: 01663 751247
Mobile: 07984 007 007 Email: info@sjdesign.net
www.sjdesign.net

Client
Jack Badger Ltd

Job Title
Hawkshead
Hope Street
Old Glossop
High Peak
SK13 7SS

Drawing Title
**Ground Floor Plan
As Proposed**

Scale
1:100; @A1 unless marked

Date
January 2024

Drawn by
SJ

Drawing No. 201	Rev. -
--------------------	-----------