


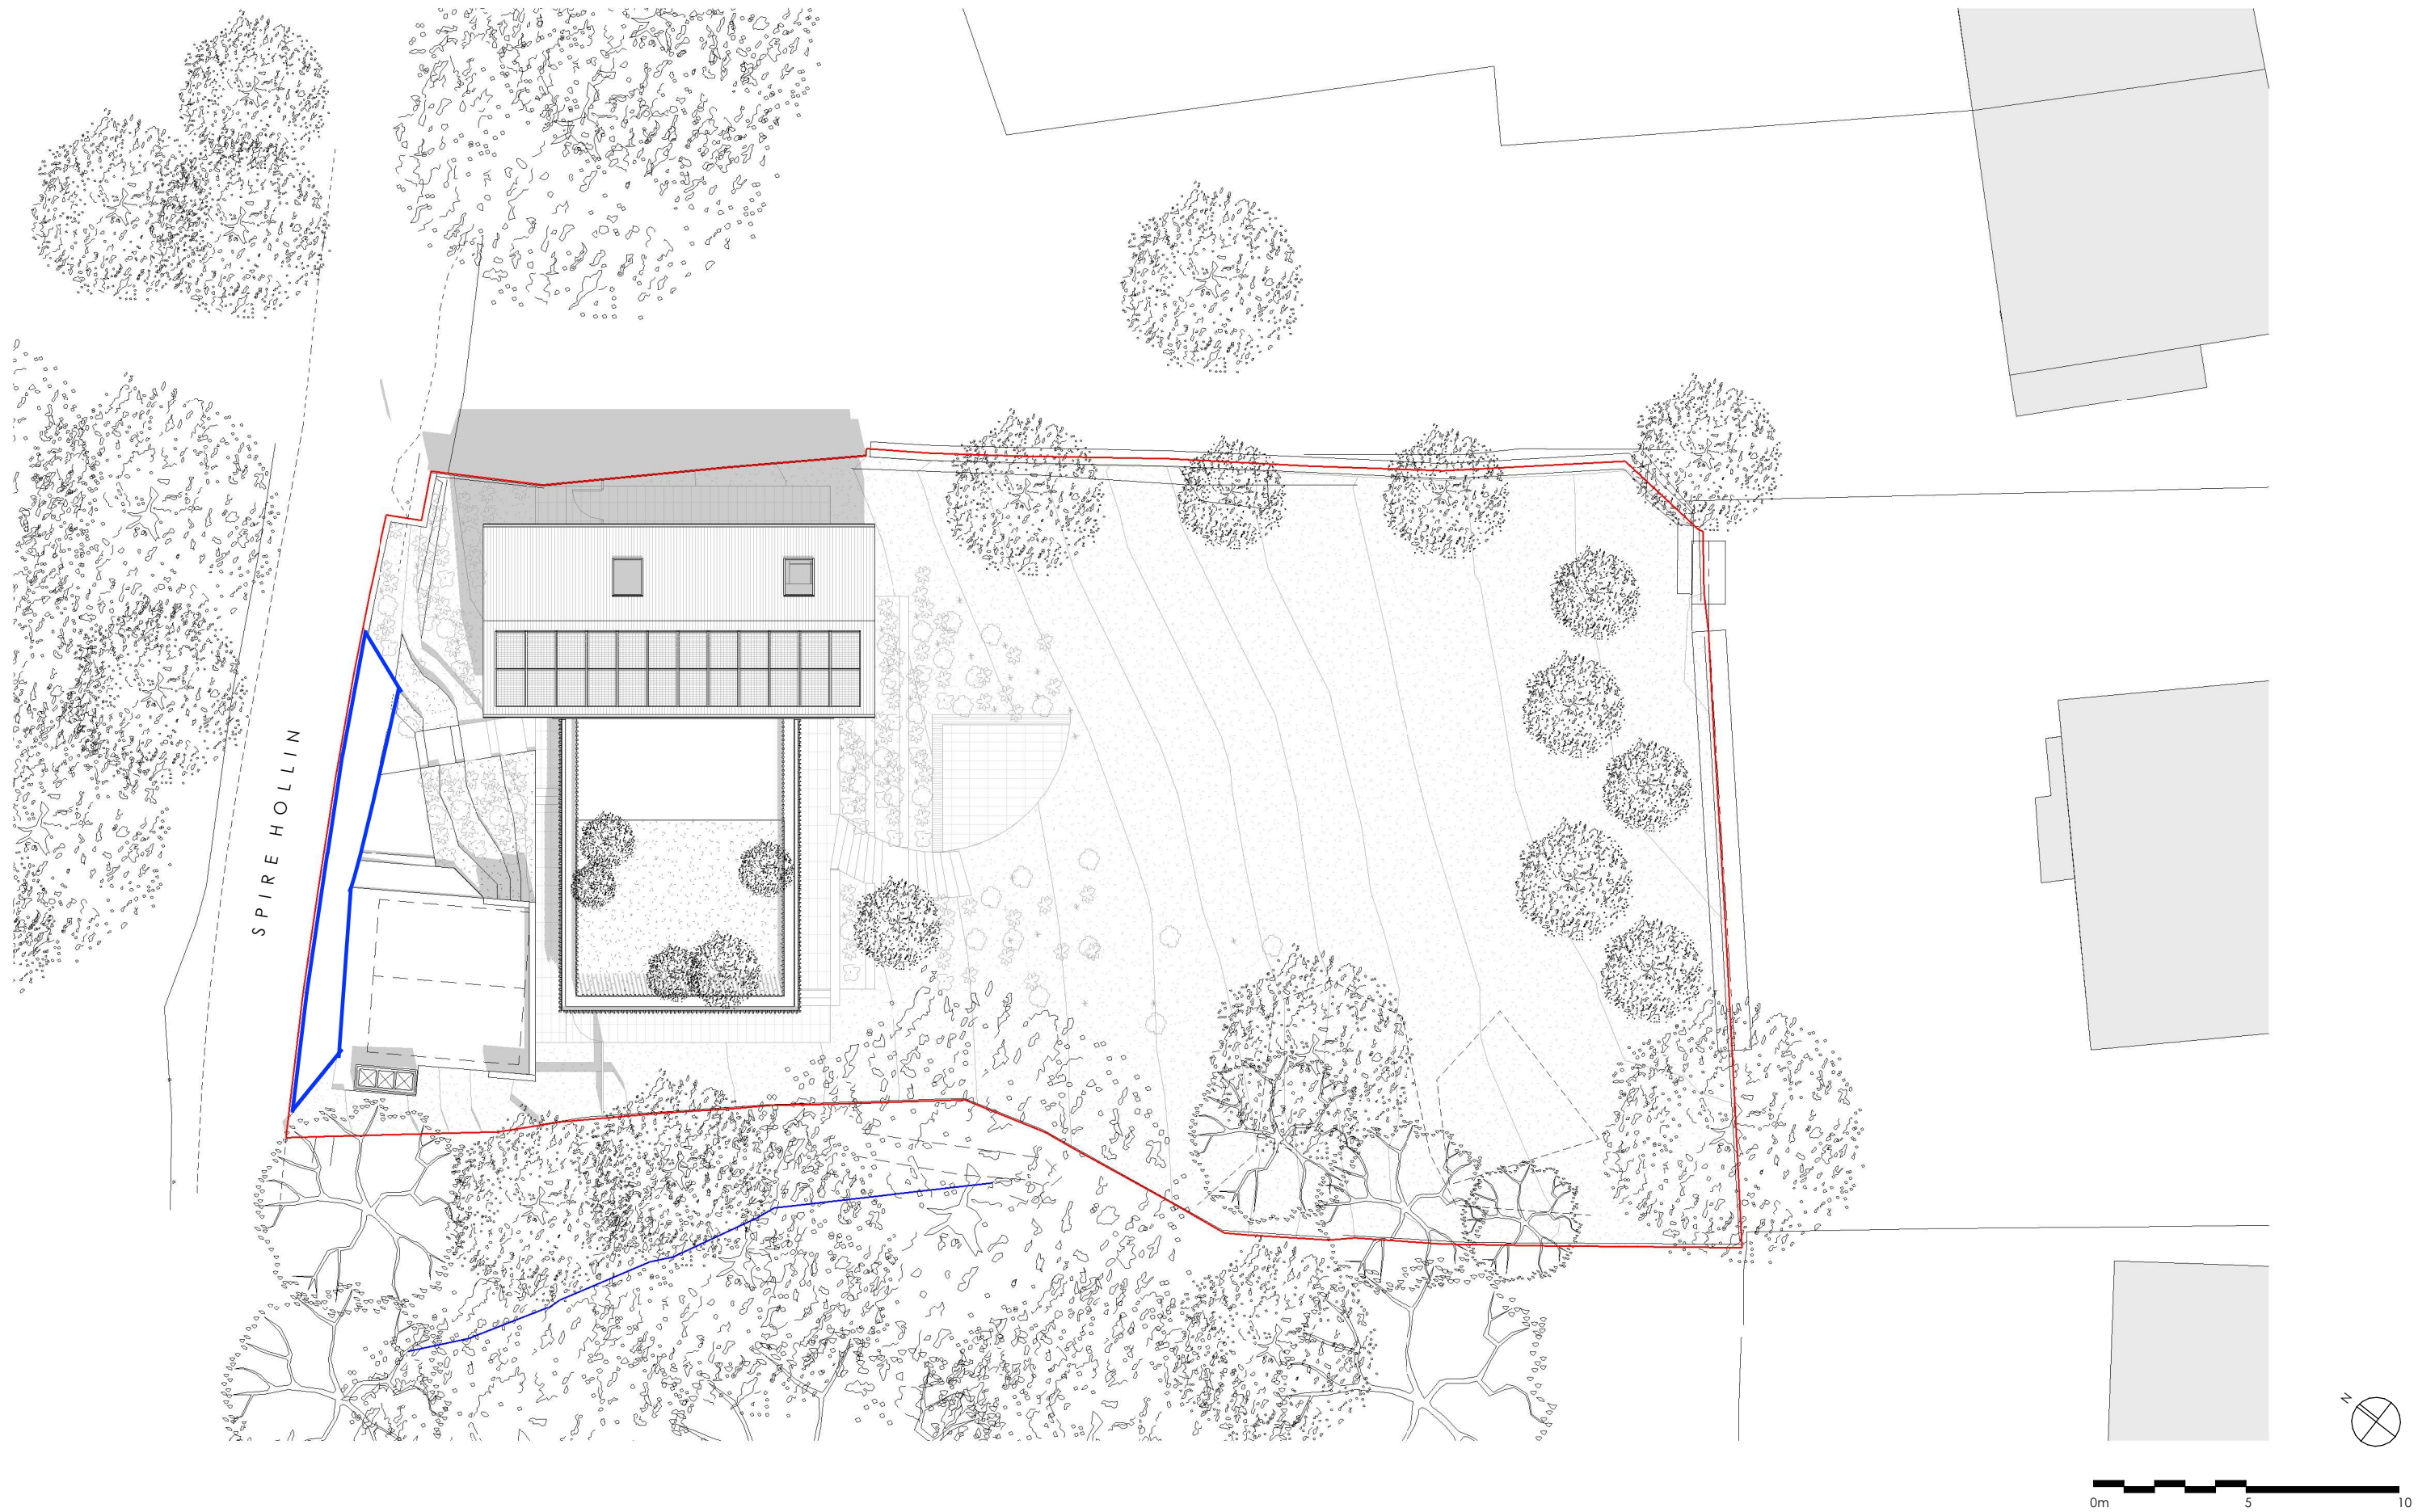

Rev	Description	Date	By						

SCALE 1 : 200 @A3	STATUS PLANNING	DATE 29/01/24
DWG No SPH/PL/100	DRAWN JE	REV
WEB: www.artformarchitects.com EMAIL: info@artformarchitects.com Studio Nine, 9 Stevenson Square, Manchester, M1 1DB TEL 0161 6600377		

SPIRE HOLLIN
Proposed Block / Roof Plan

ARTFORM
ARCHITECTS