



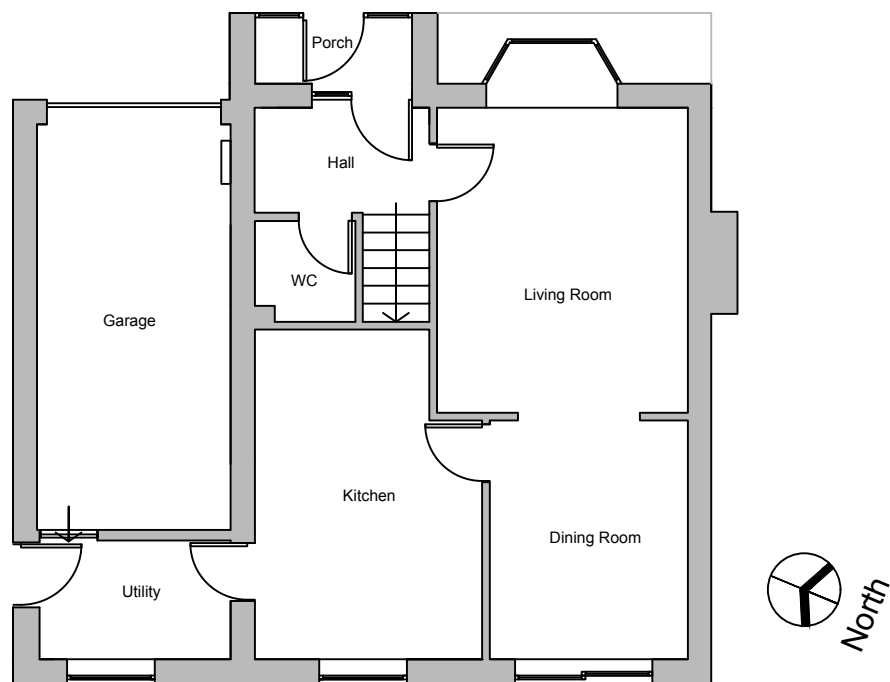

Existing Ground Floor Plan

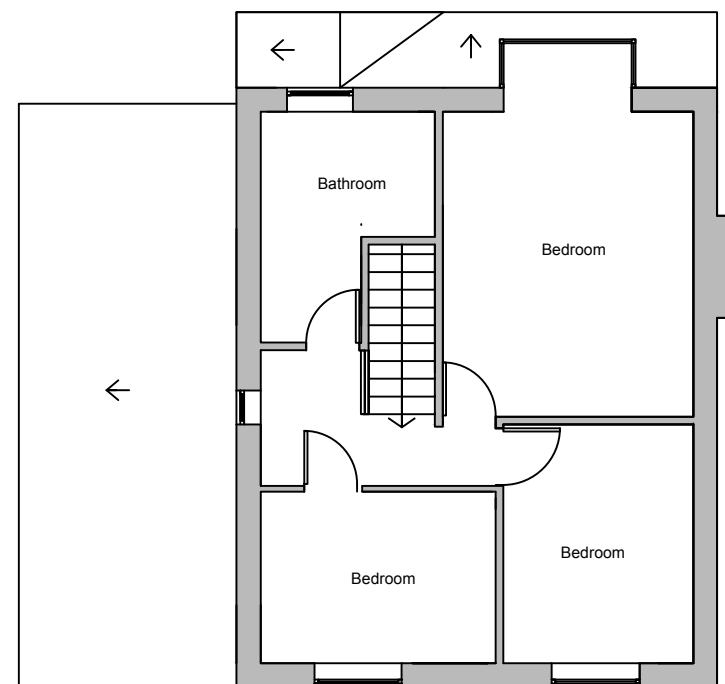

Existing First Floor Plan



Address:

Mr & Mrs Wilde
7 Oakwood, Simmondley, Glossop, Derbyshire,
SK13 6XL

Project:

Proposed first floor side extension over existing
garage and garage conversion


Title:

Existing Plans

Scale: 1:100 @ A3

Drawn: C.K.	Date: December 2023
----------------	------------------------

Project no.: 3247	Drawing no.: 3247-001
----------------------	--------------------------

 

Metric Scale

PLANMART LIMITED
9, GEORGE STREET, GLOSSOP,
DERBYSHIRE SK13 8AY.
TEL: 01457 863153