





Existing Front Elevation

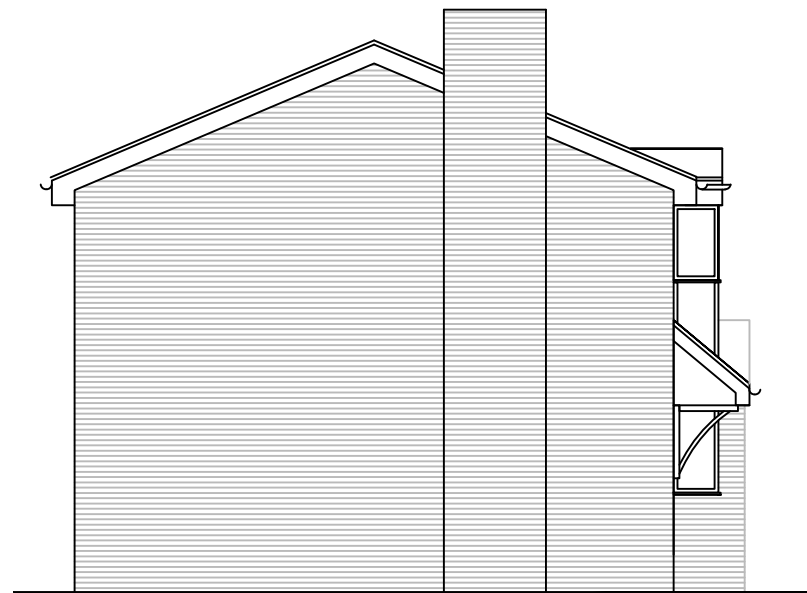

Existing Side Elevation



Existing Side Elevation

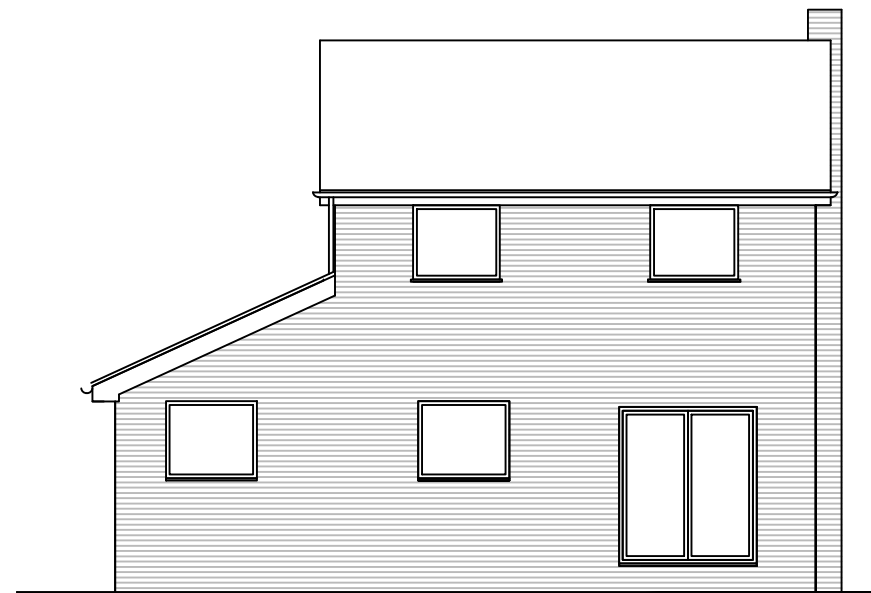

Existing Rear Elevation



Address:

Mr & Mrs Wilde
7 Oakwood, Simmondley, Glossop, Derbyshire,
SK13 6XL

Project:

Proposed first floor side extension over existing
garage and garage conversion

Title:

Existing Elevations

Scale: 1:100 @ A3

Drawn:

C.K.

Date:


December 2023

Project no.:

3247

Drawing no.:

3247-002

 

Metric Scale

PLANMART LIMITED
9, GEORGE STREET, GLOSSOP,
DERBYSHIRE SK13 8AY.
TEL: 01457 863153