



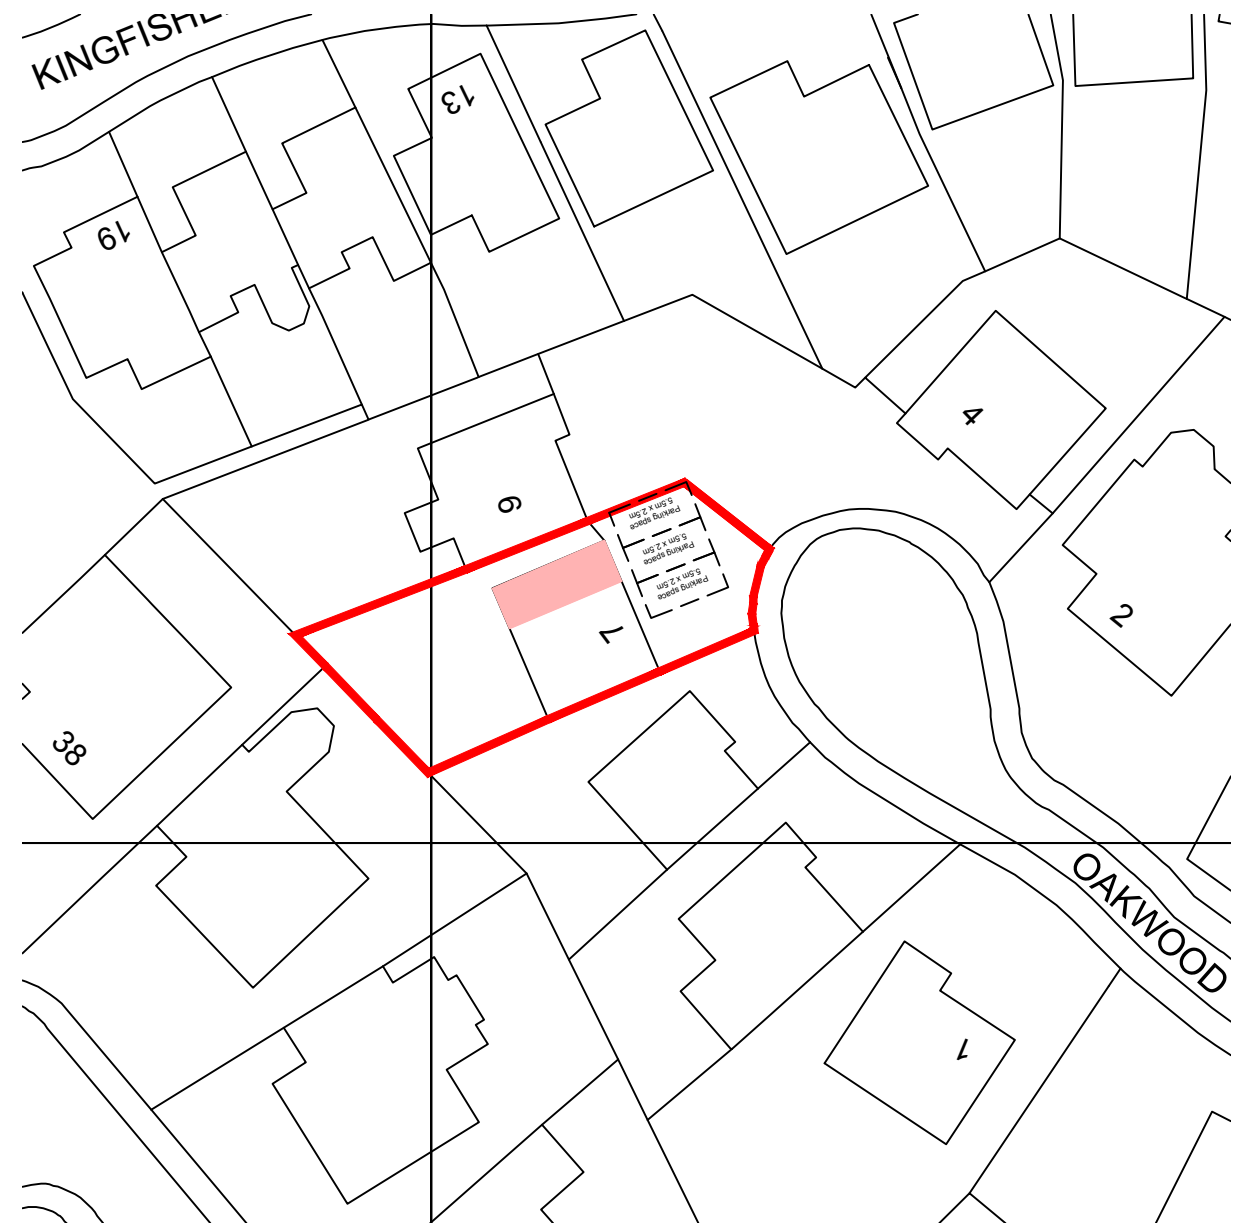

Location Plan
Scale 1:1250

20 0 20 40 60 80 100
Metres

 

Site Plan
Scale 1:500

Red line boundary
Area of proposal



Address:

Mr & Mrs Wilde
7 Oakwood, Simmondley, Glossop, Derbyshire,
SK13 6XL

Project:

Proposed first floor side extension over existing
garage and garage conversion

Title:

Location Plan

Scale: 1:1250 & 1:500 @ A3

Drawn: C.K. Date: January 2024

Project no.: 3247 Drawing no.: 3247-005

PLANMART LIMITED
9, GEORGE STREET, GLOSSOP,
DERBYSHIRE SK13 8AY.
TEL: 01457 863153