


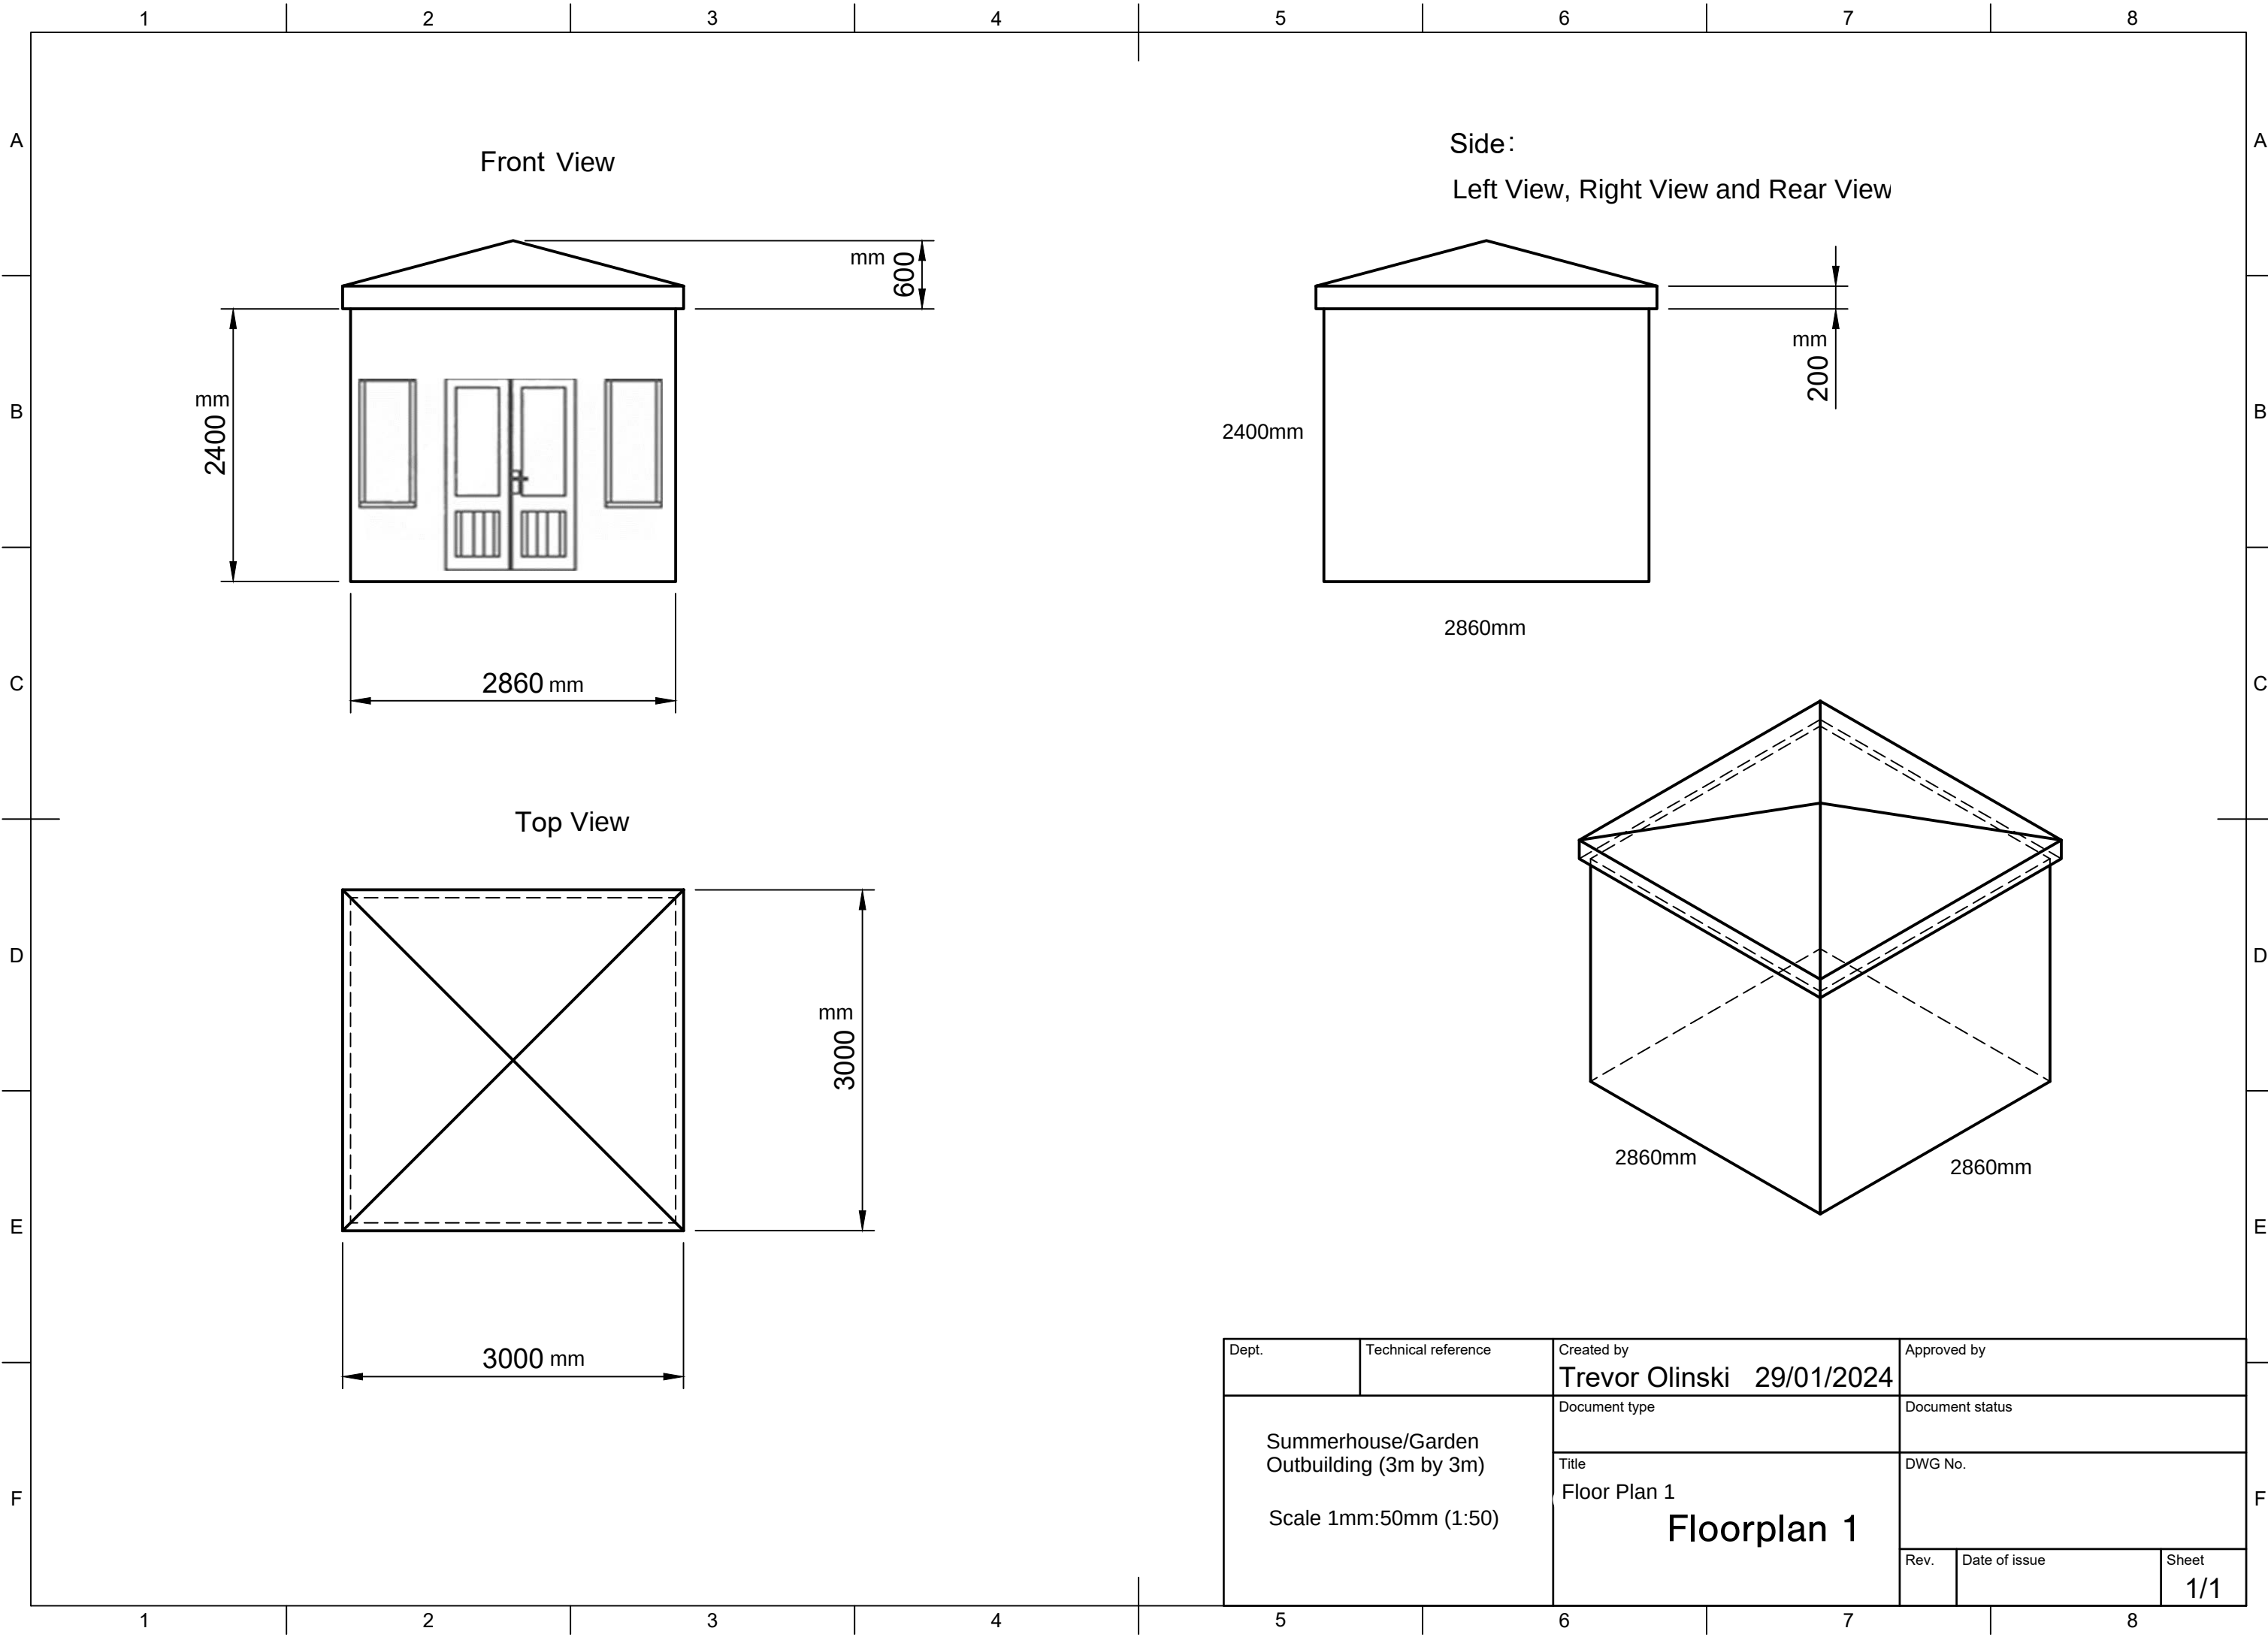

Dept.	Technical reference	Created by Trevor Olinski 29/01/2024	Approved by	
Summerhouse/Garden Outbuilding (3m by 3m) Scale 1mm:50mm (1:50)		Document type	Document status	
		Title Floor Plan 1	DWG No.	
			Rev.	Date of issue
				Sheet 1/1