
 
 


Site Plan 1

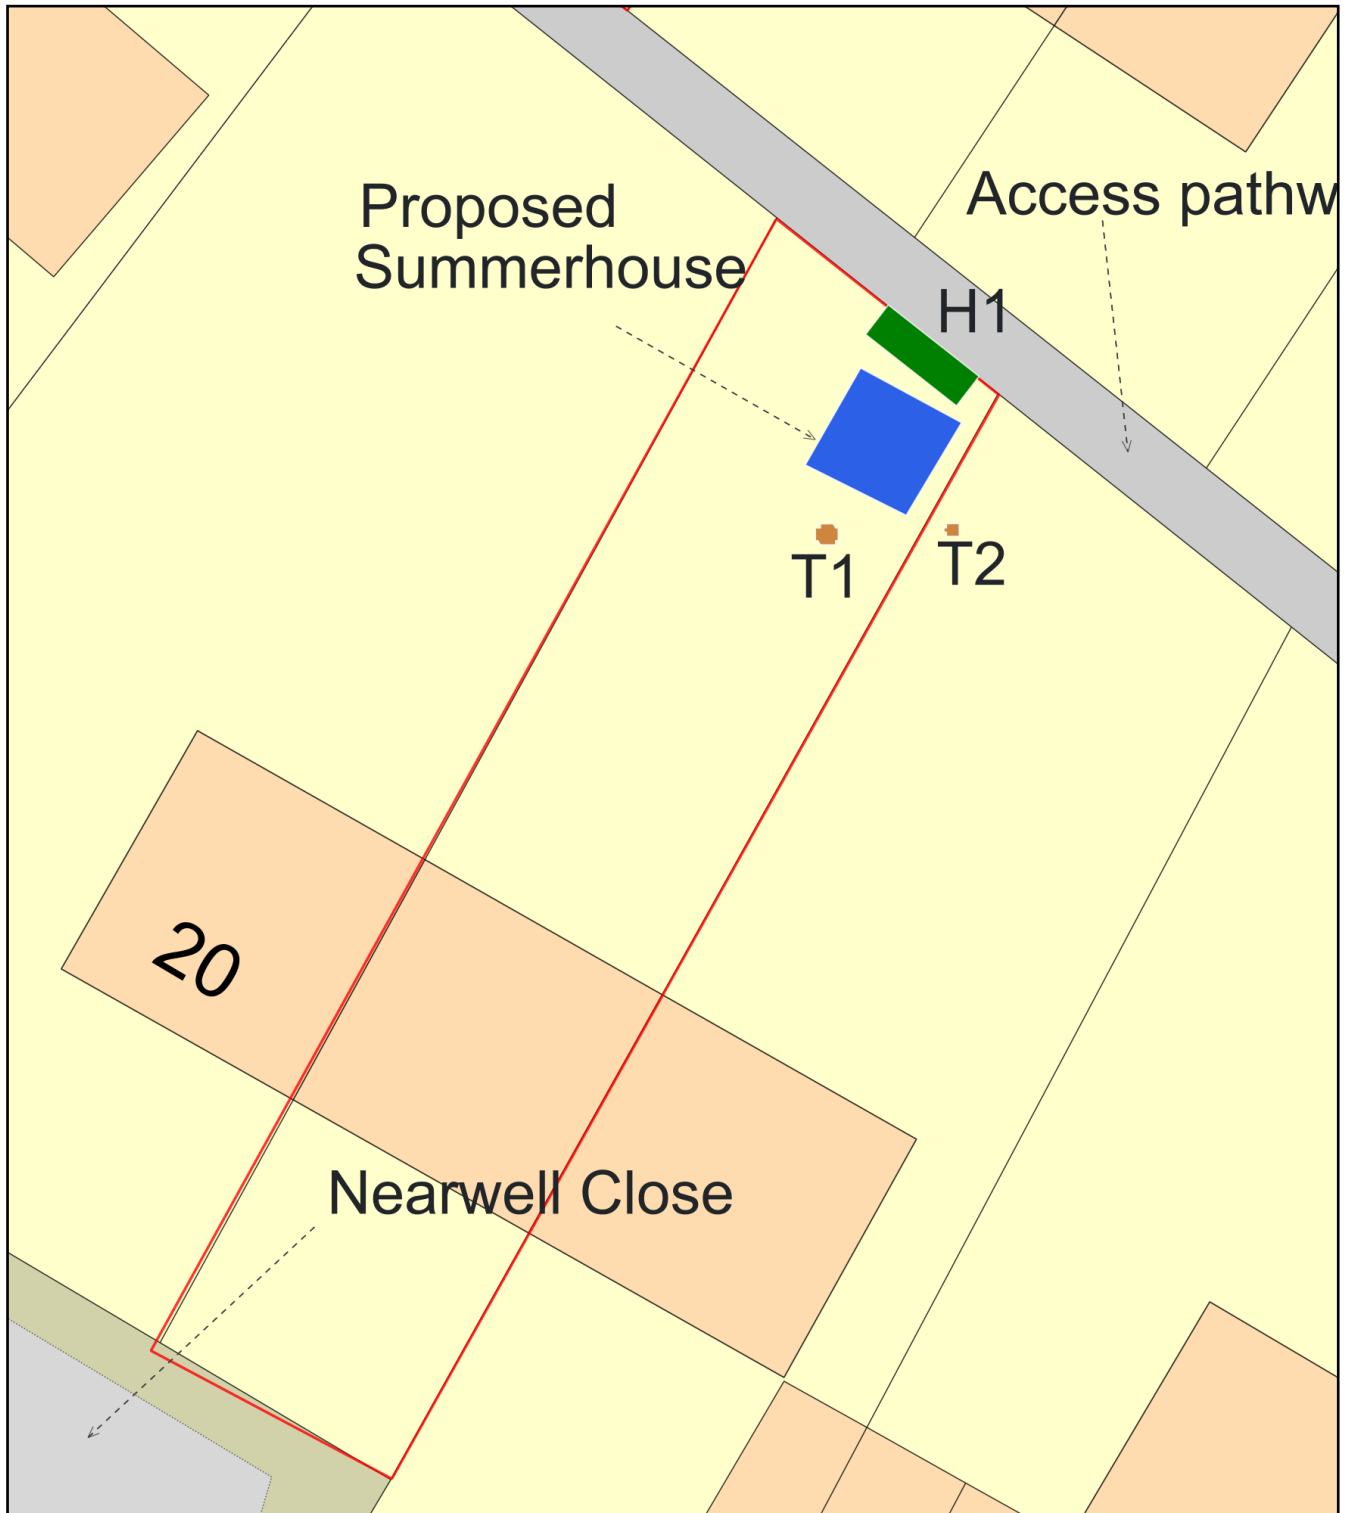

Plan Produced for: Summerhouse/Garden outbuild

Date Produced: 28 Jan 2024

Plan Reference Number: TQRQM24028150336806

Scale: 1:200 @ A4