



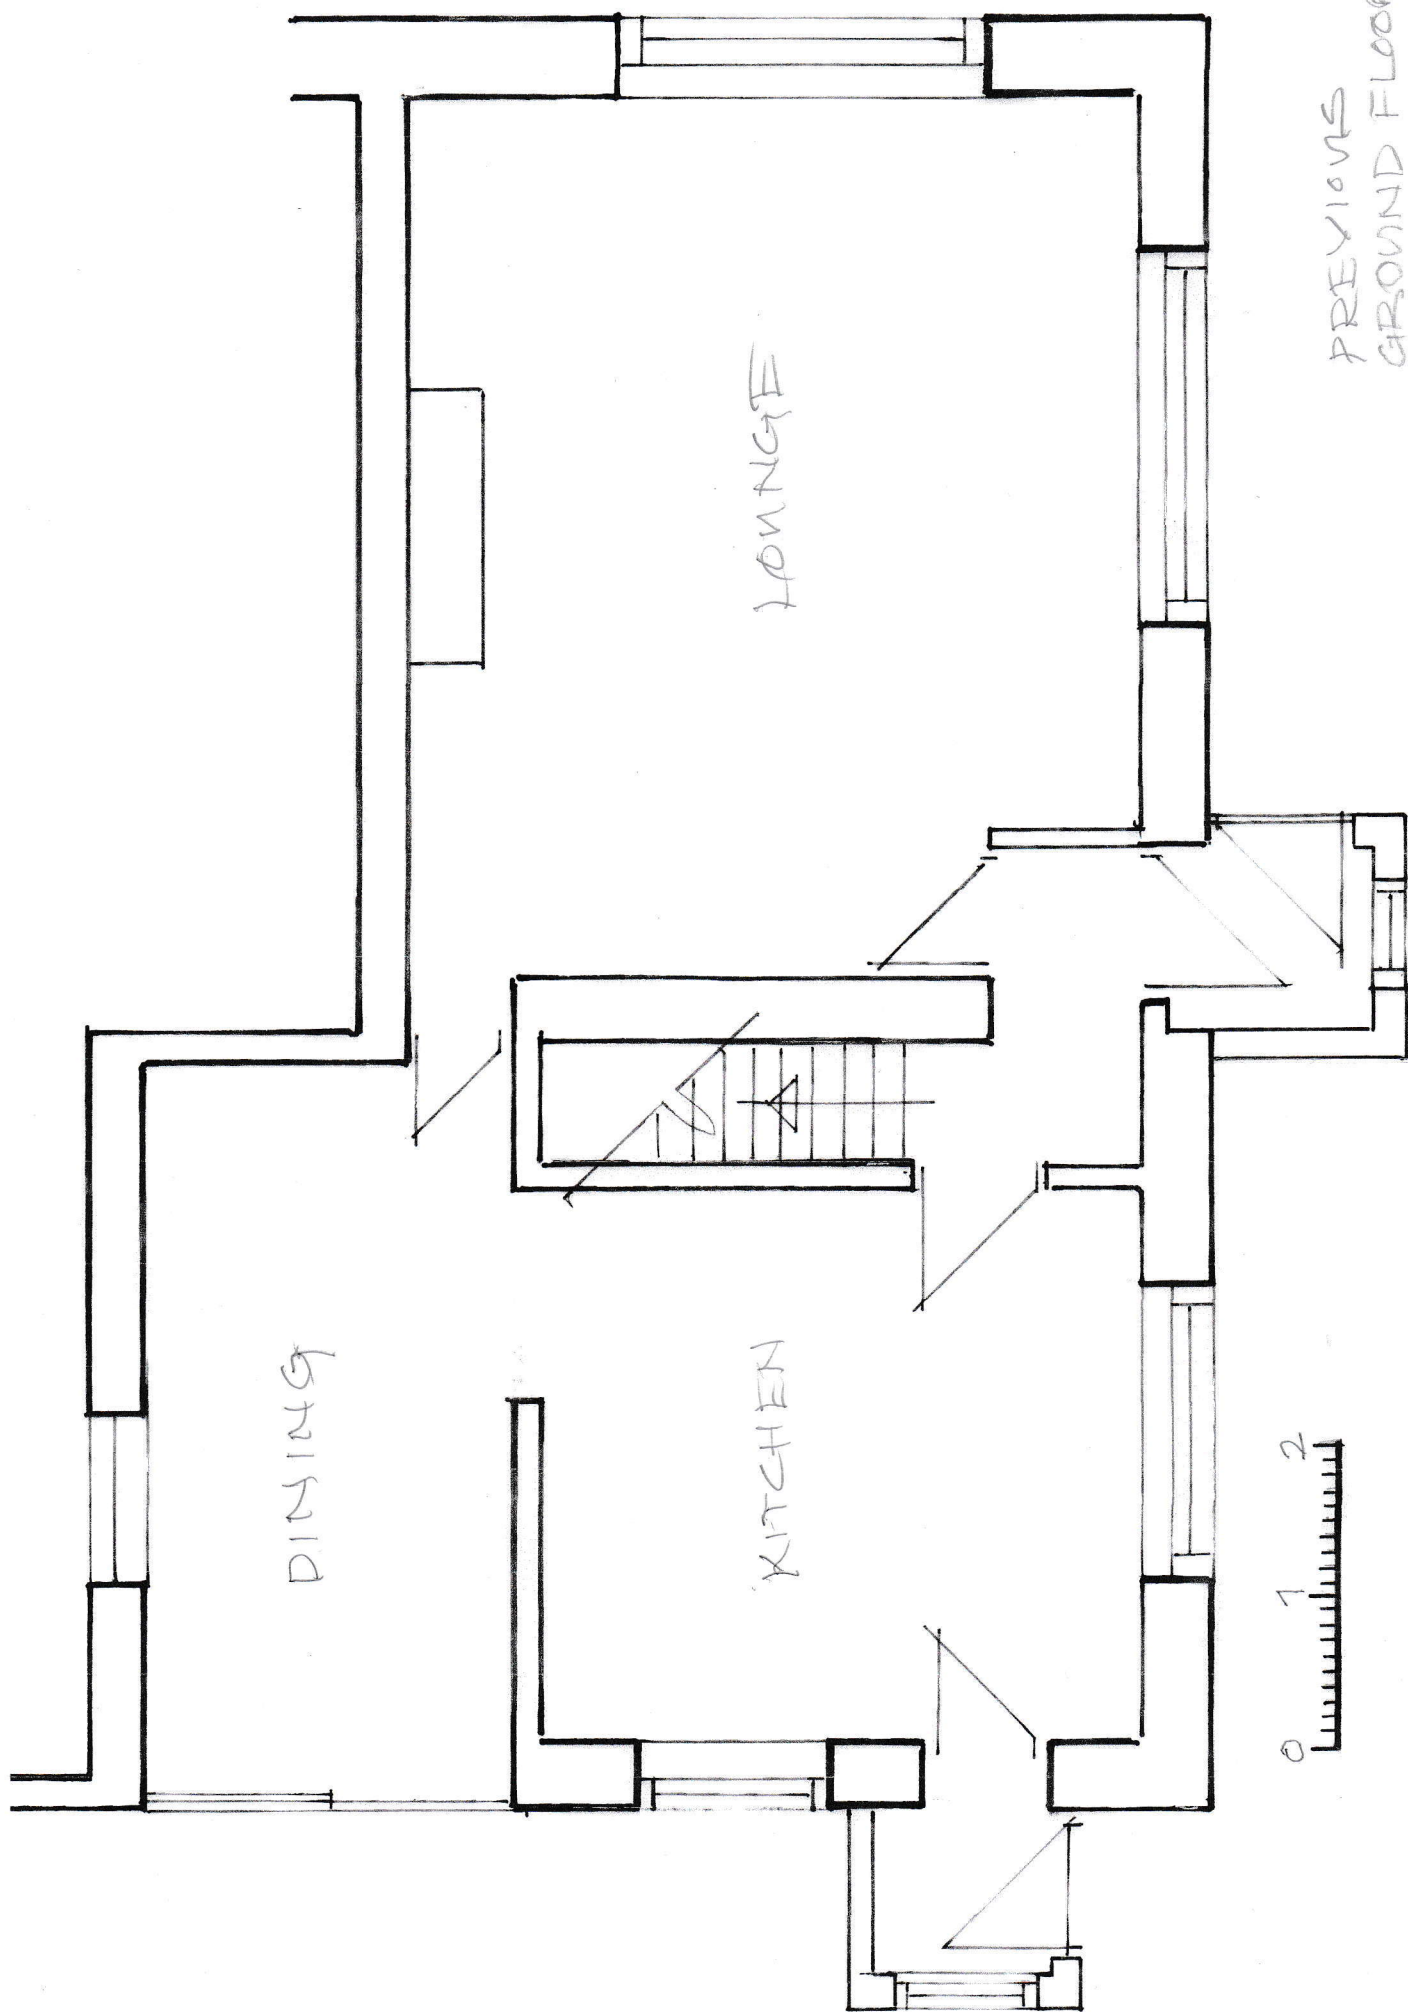


PREVIOUS
GROUND FLOOR PLAN
DRWG NO: 7HC/01
SCALE: 1:50

PREVIOUS
FIRST FLOOR PLAN
DRWG NR HC7/02
SCALE 1:50


0 1 2
m

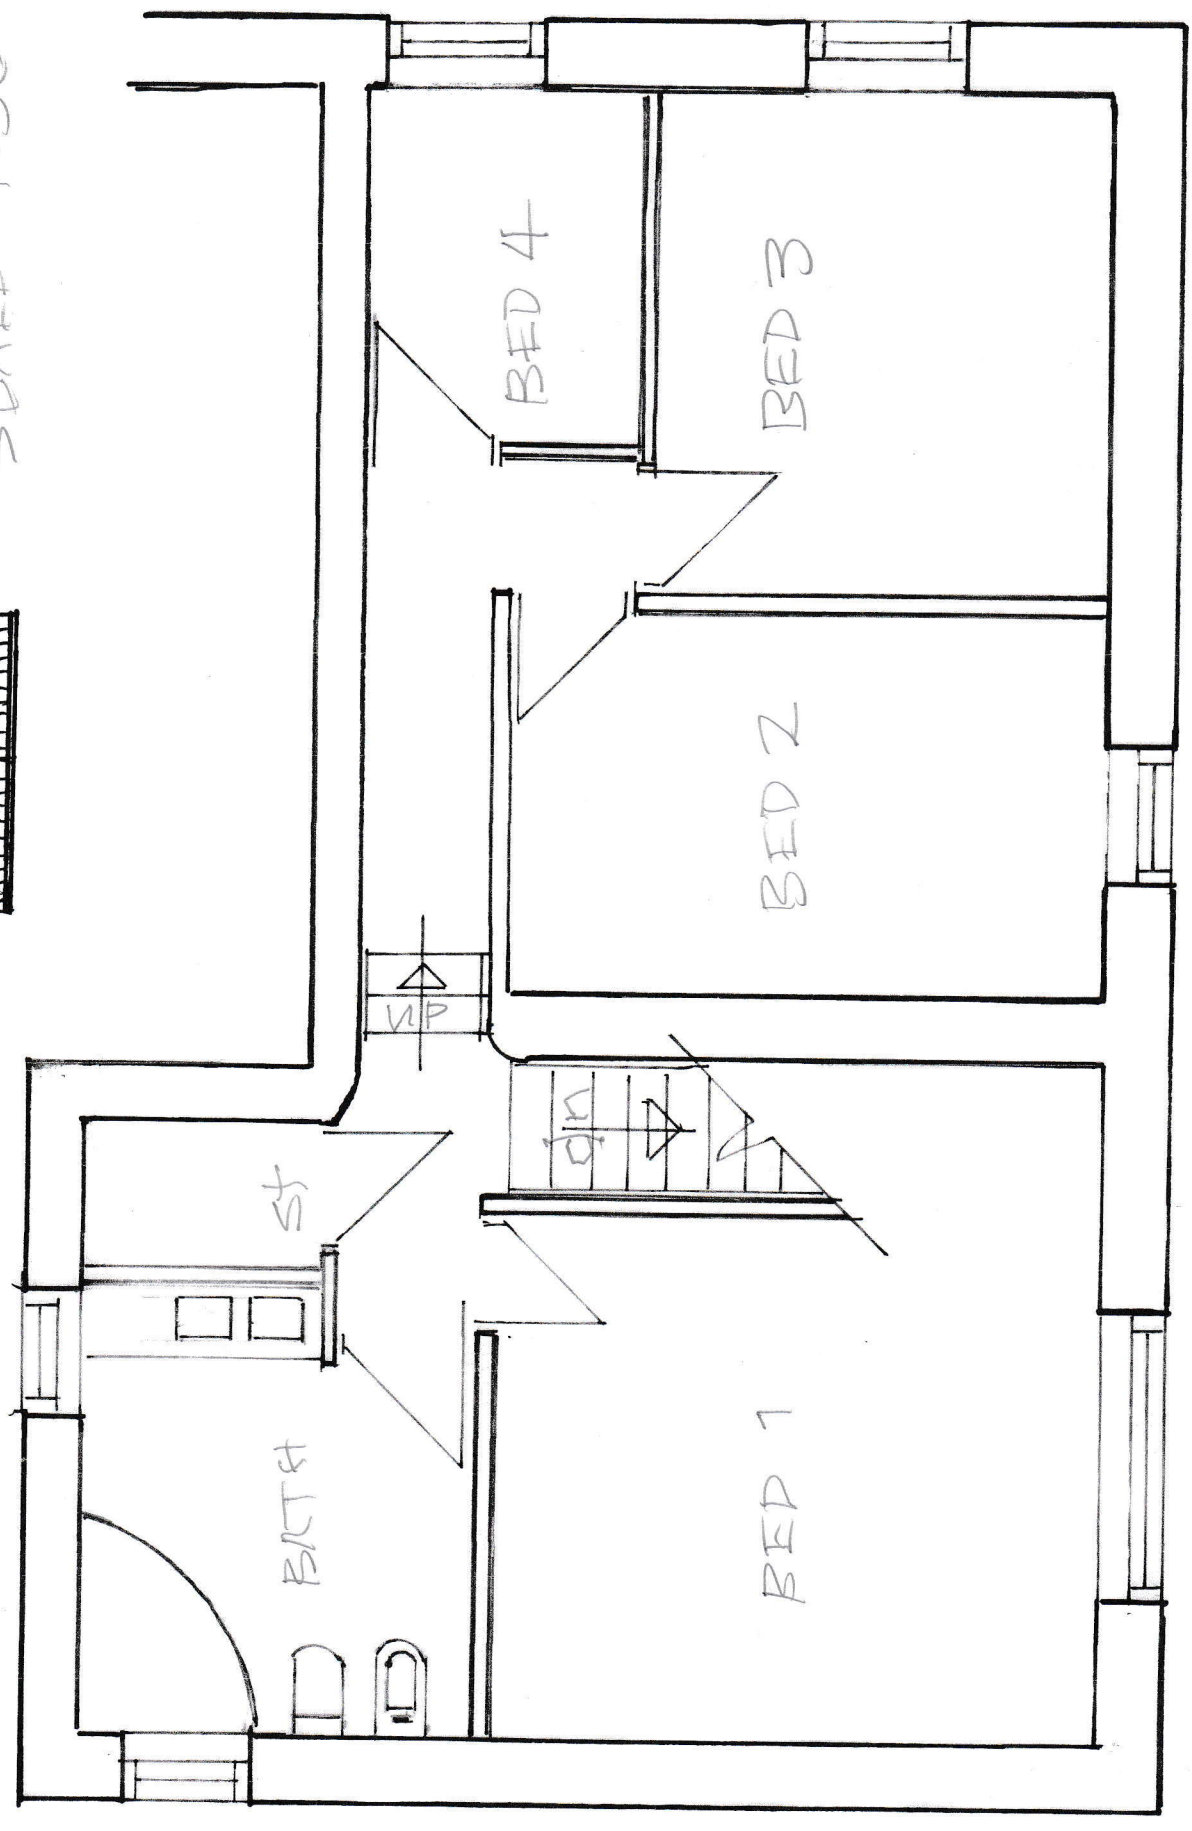


PREVIOUS
REAR ELEVATION
DRAWG NO HCT/03
SCALE 1:50

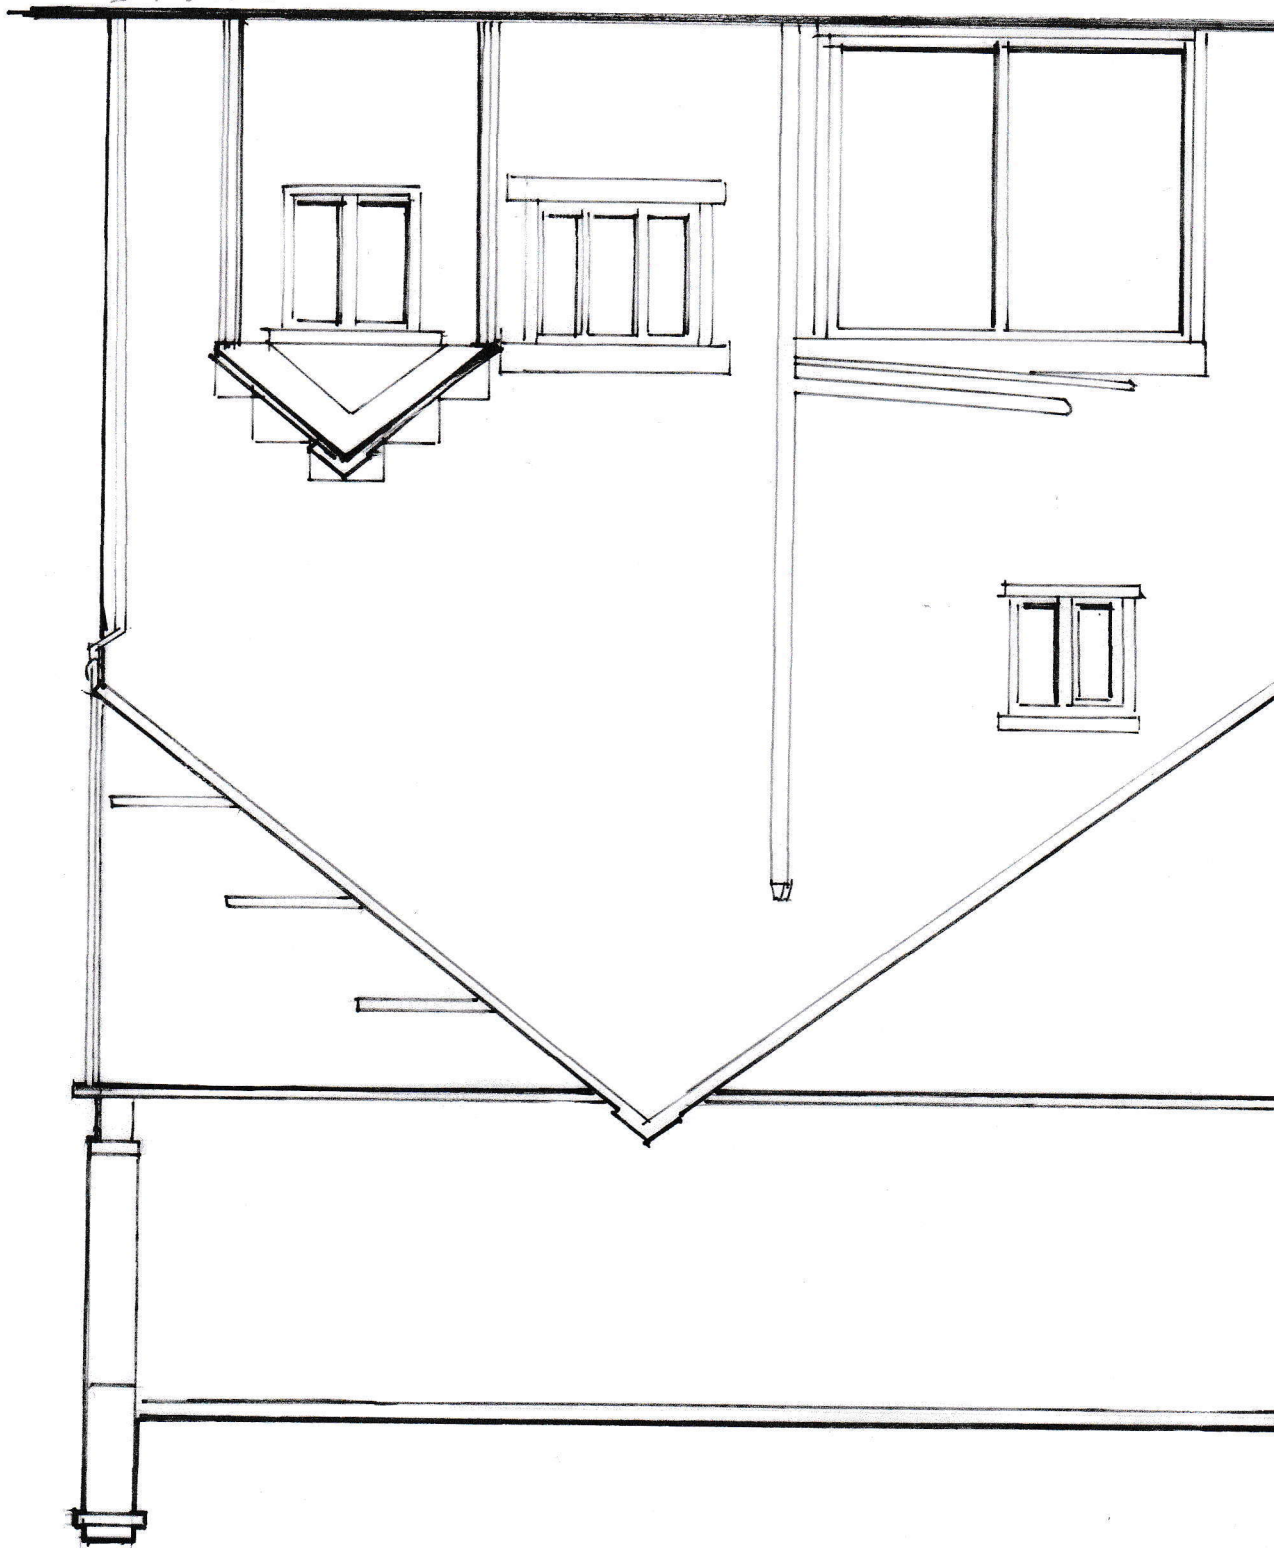

PREVIOUS
SIDE ELEVATION
DRWG No HC7/04
SCALE 1:50

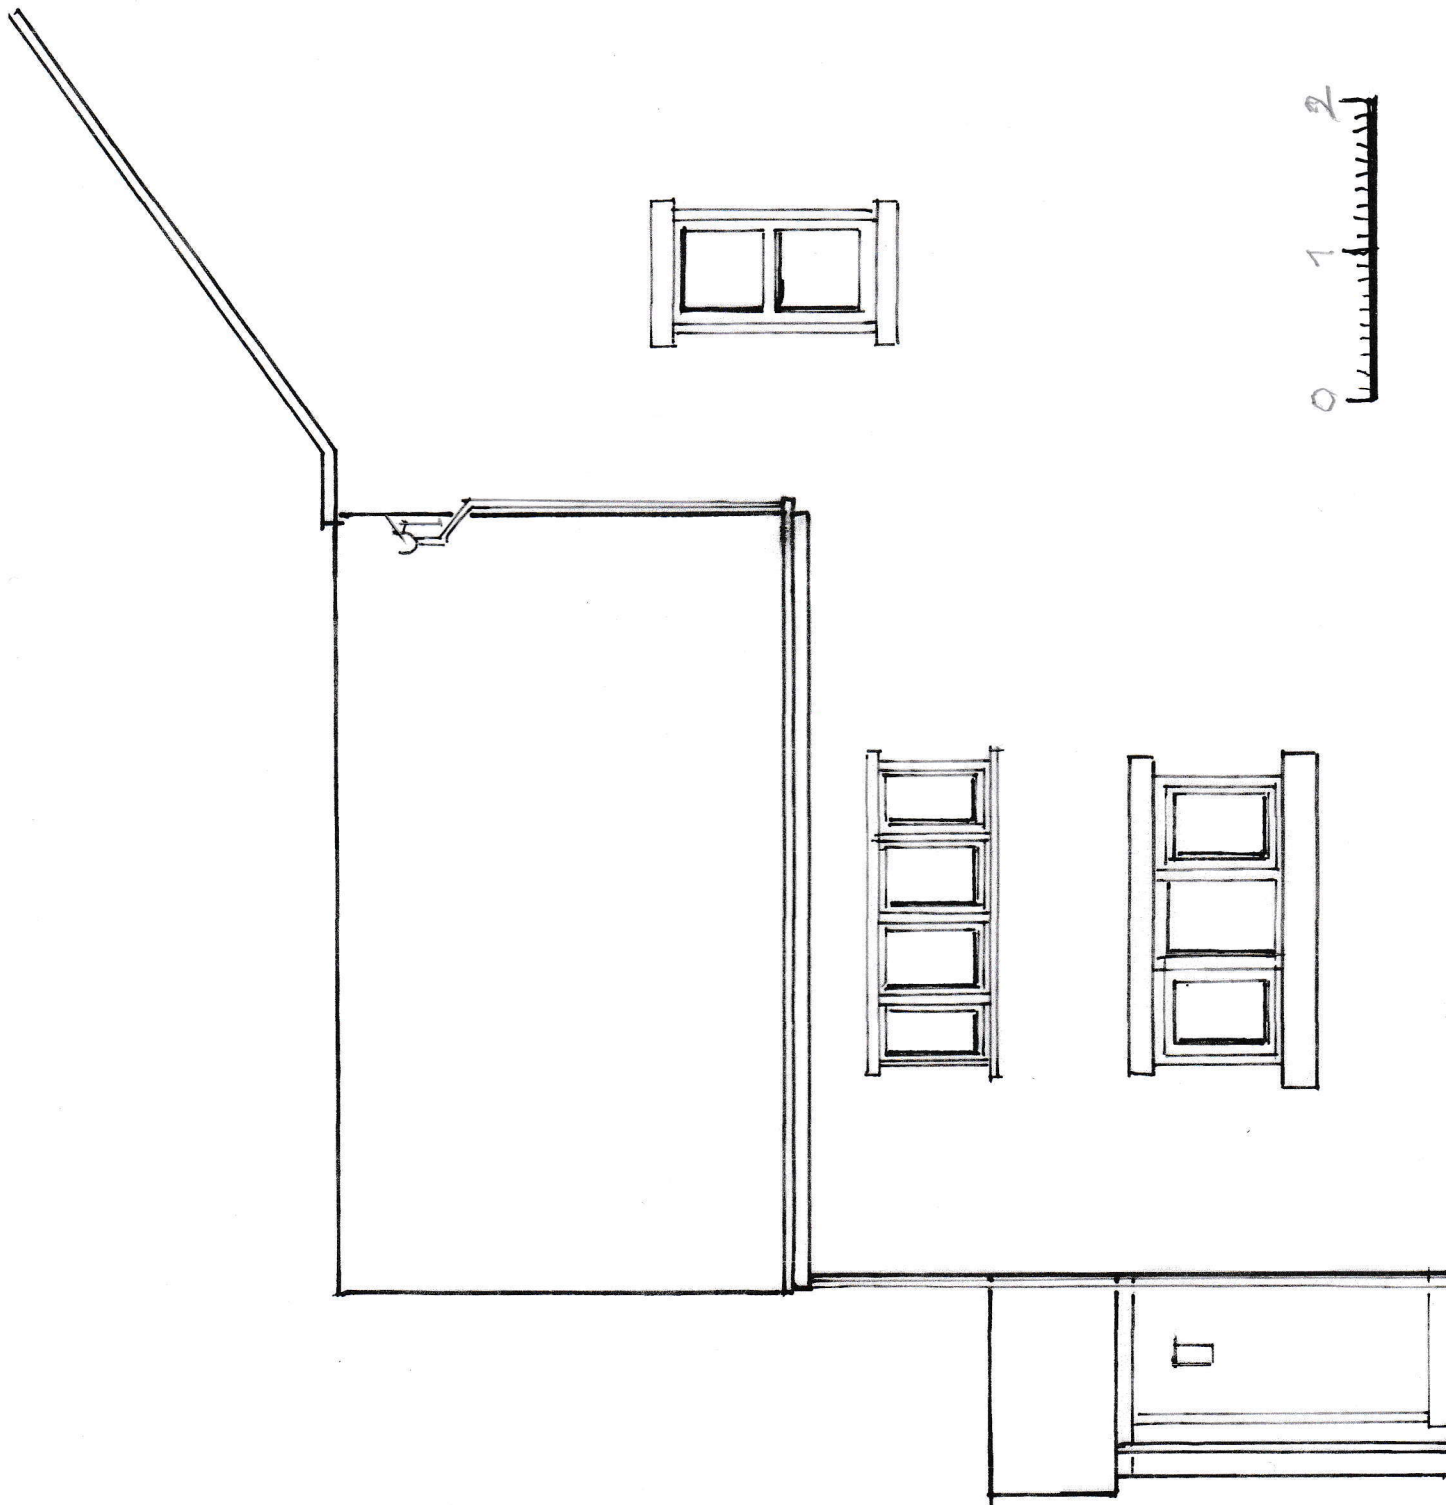


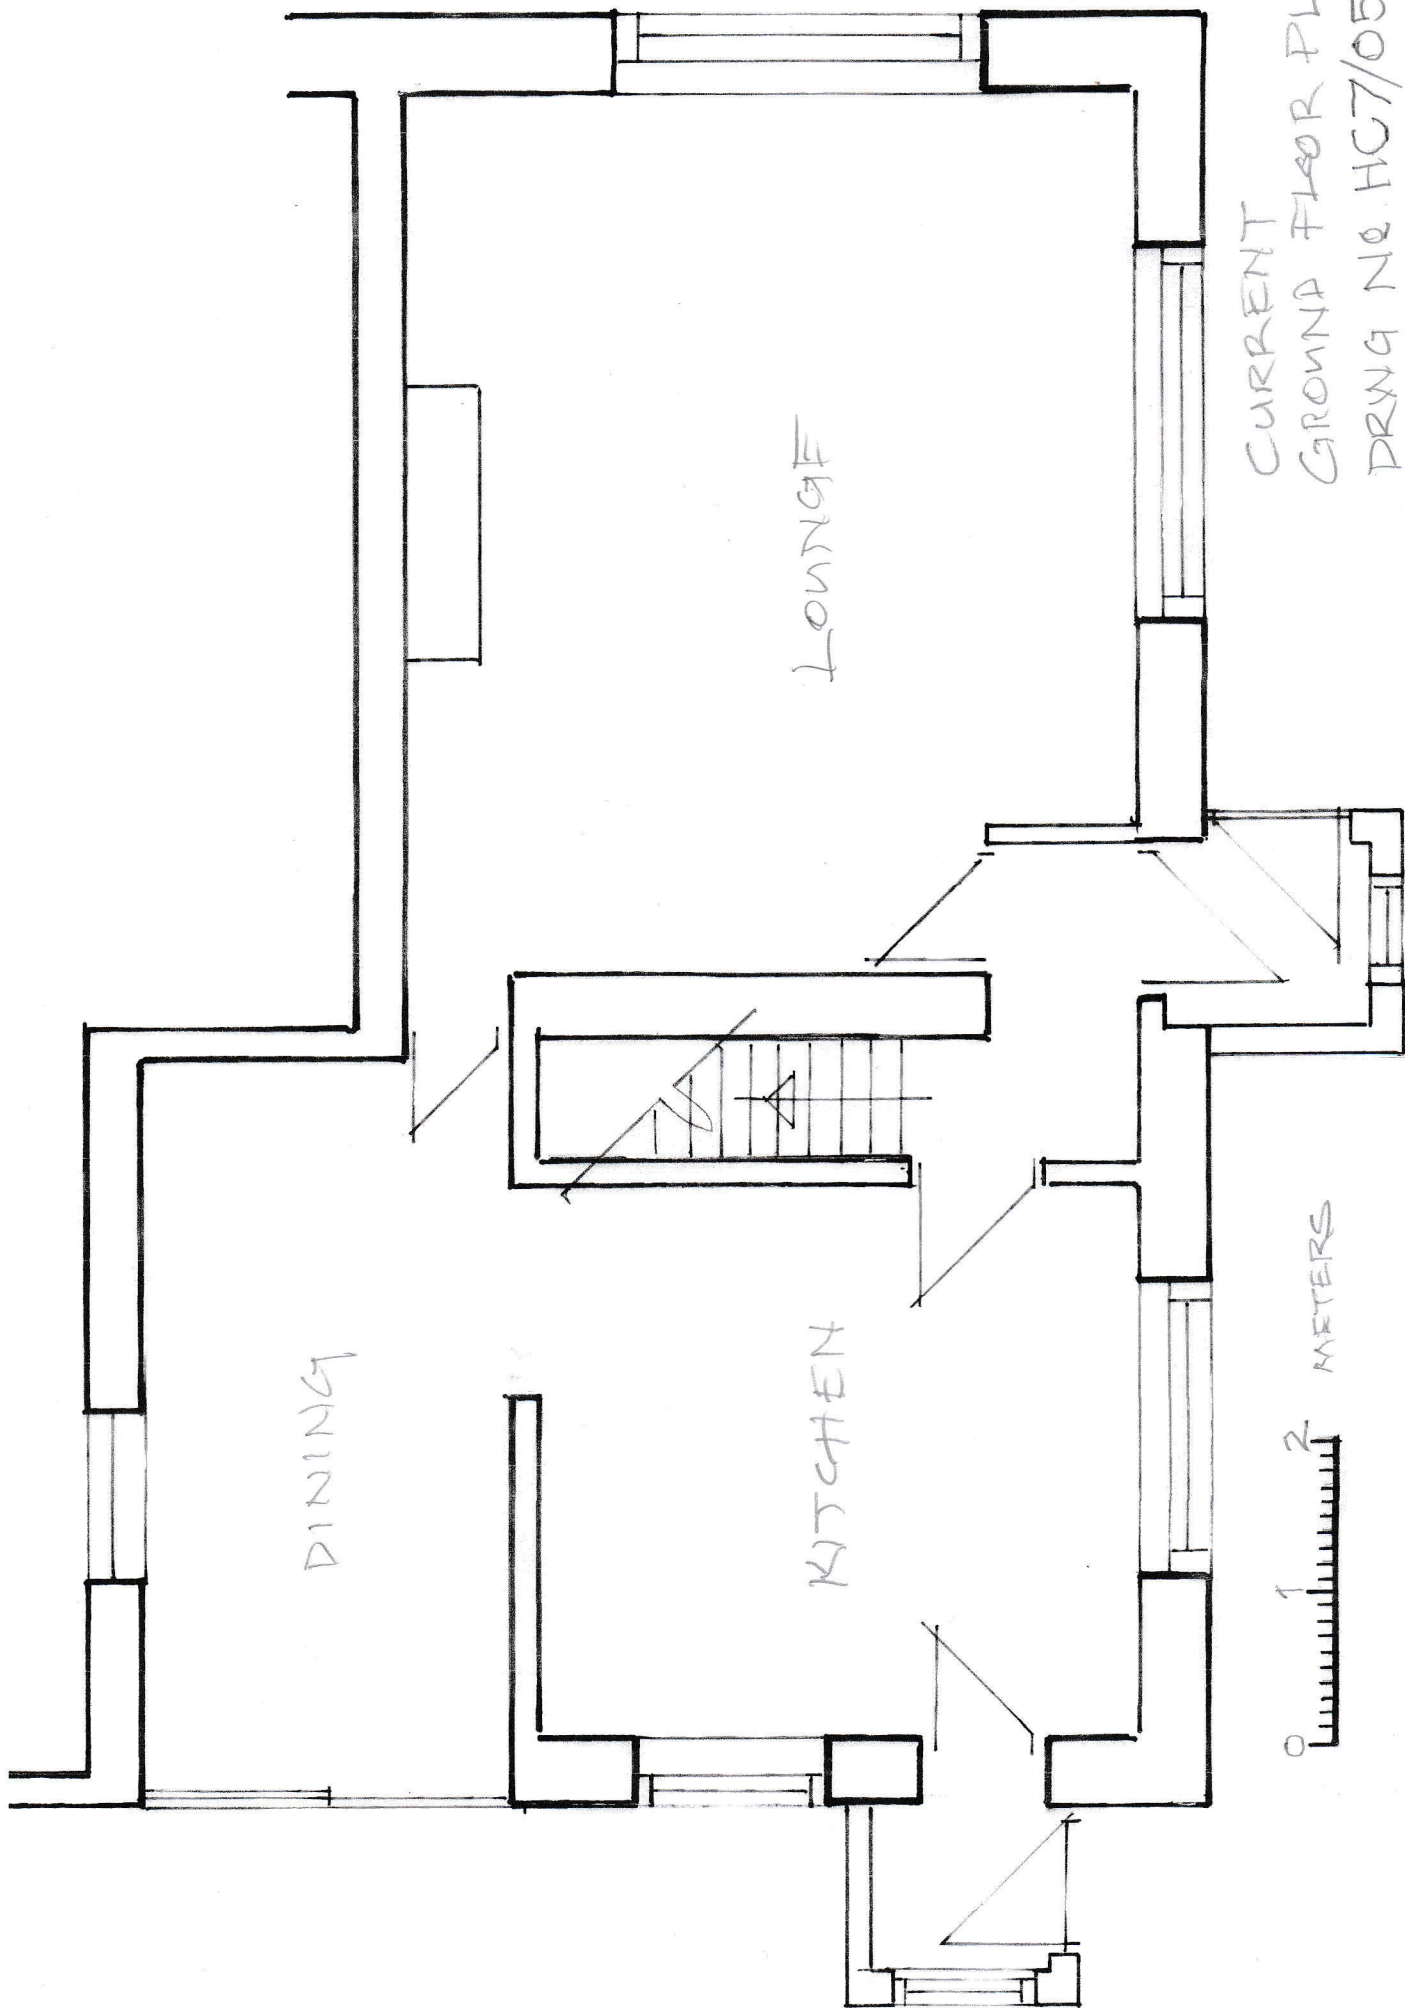

CURRENT
GROUND FLOOR PLAN
DRWG NO. HC7/05
SCALE 1:50


0 1 2 METERS


CURRENT
FIRST FLOOR PLAN
DRNG NO. HG7/06
SCALE 1:50

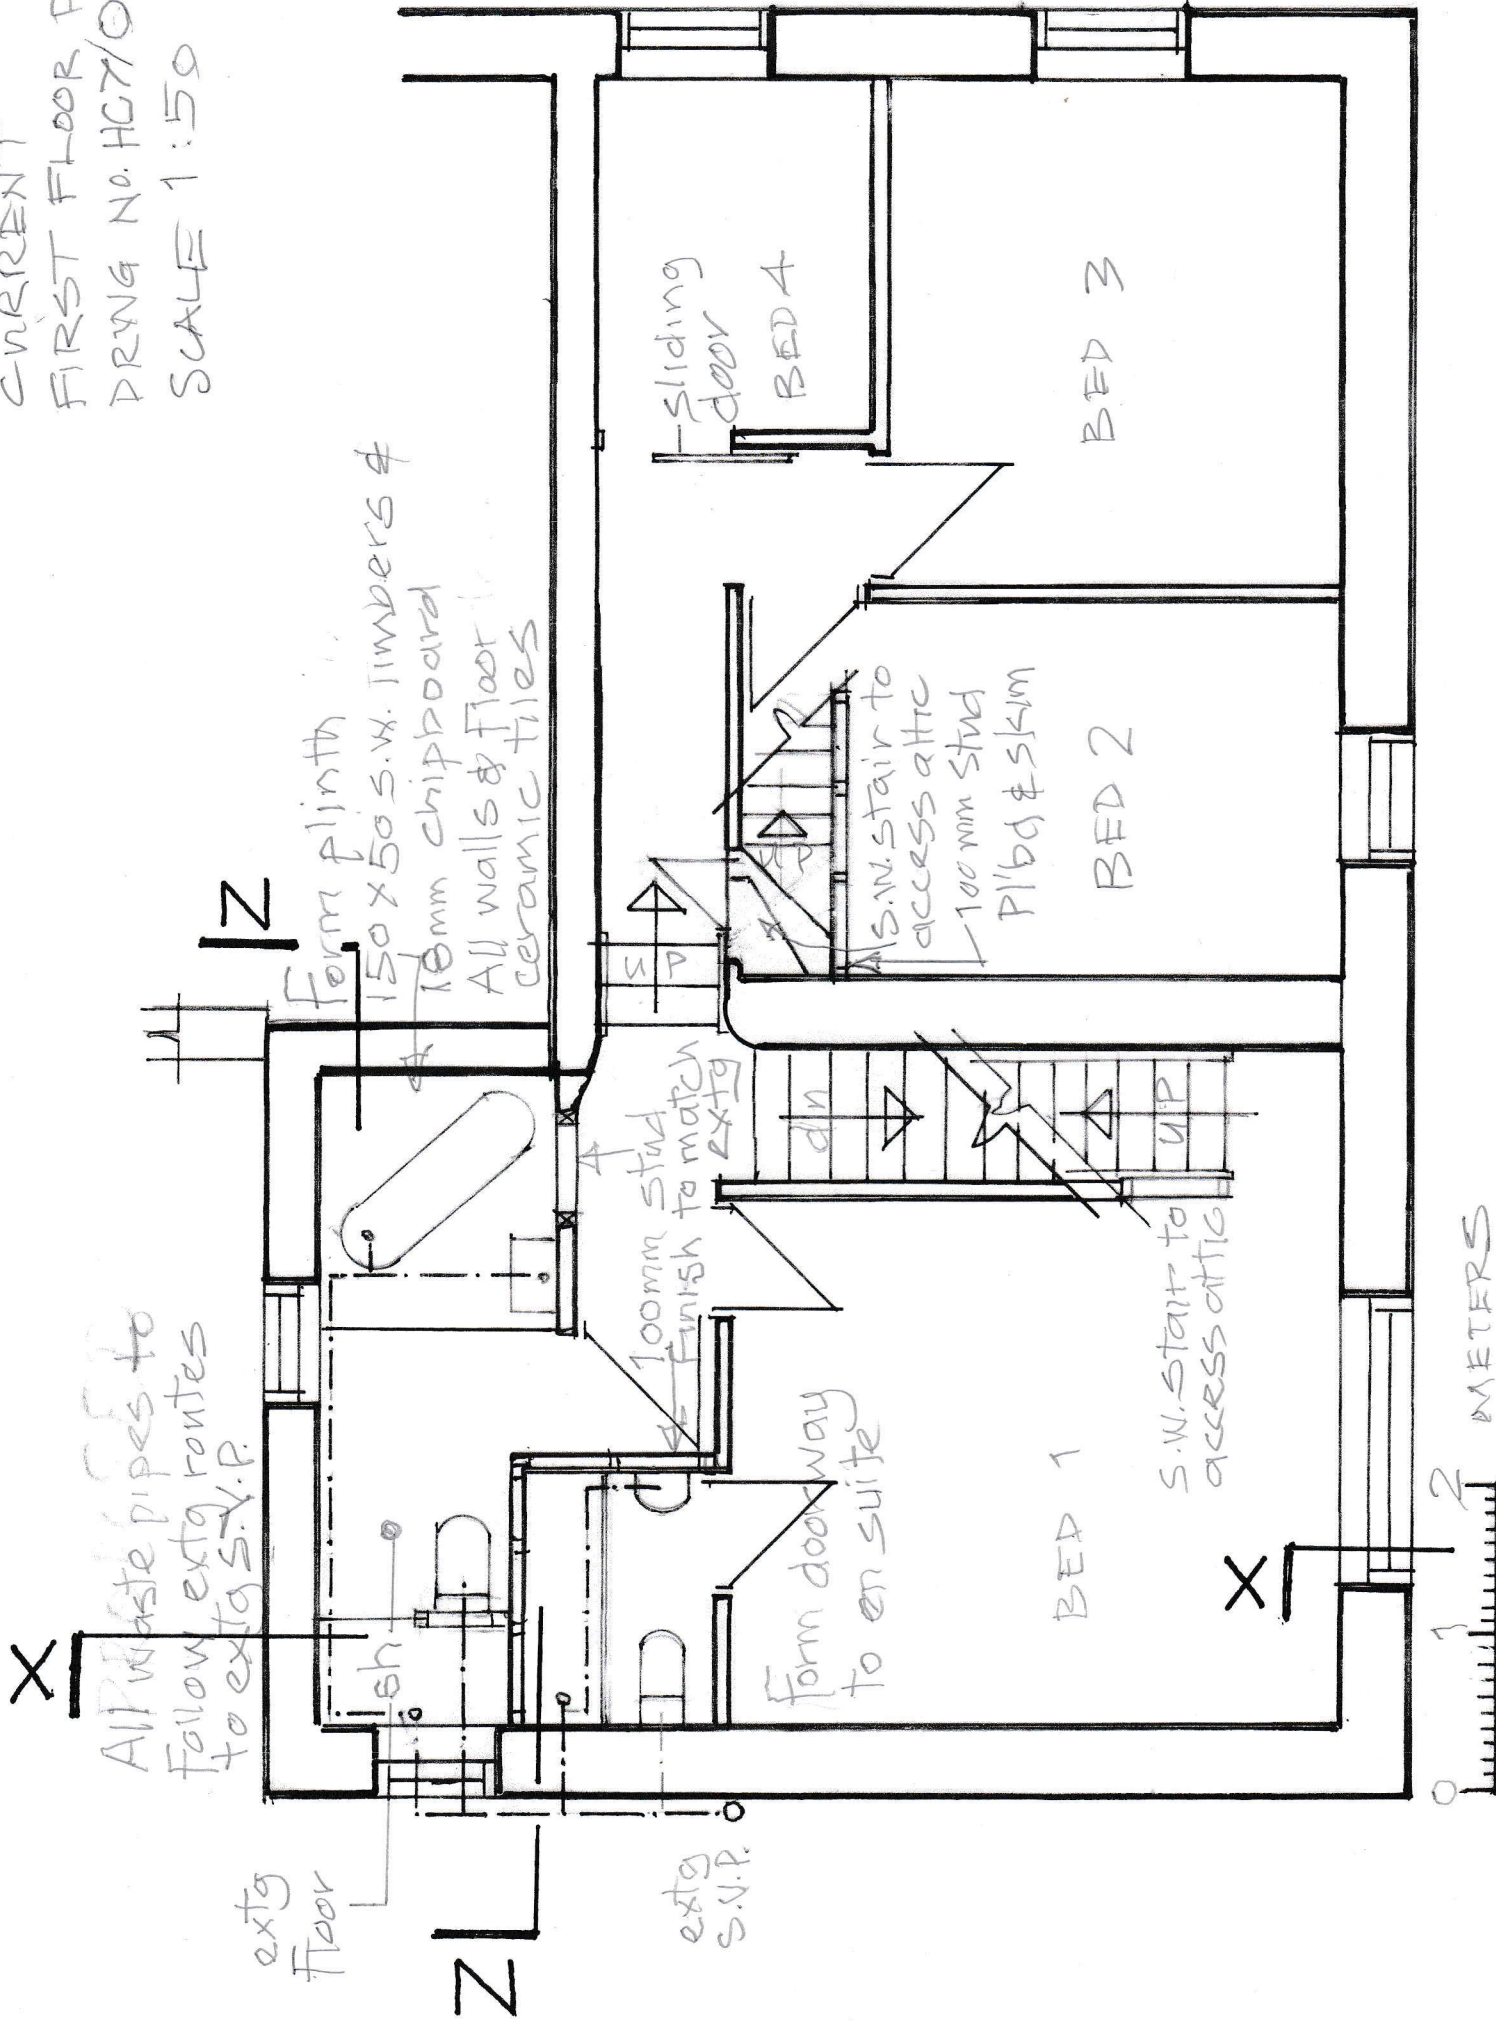

CURRENT
SECTION X-X
DRAWG No HC7/07
SCALE 1:50

0 1 2 METERS

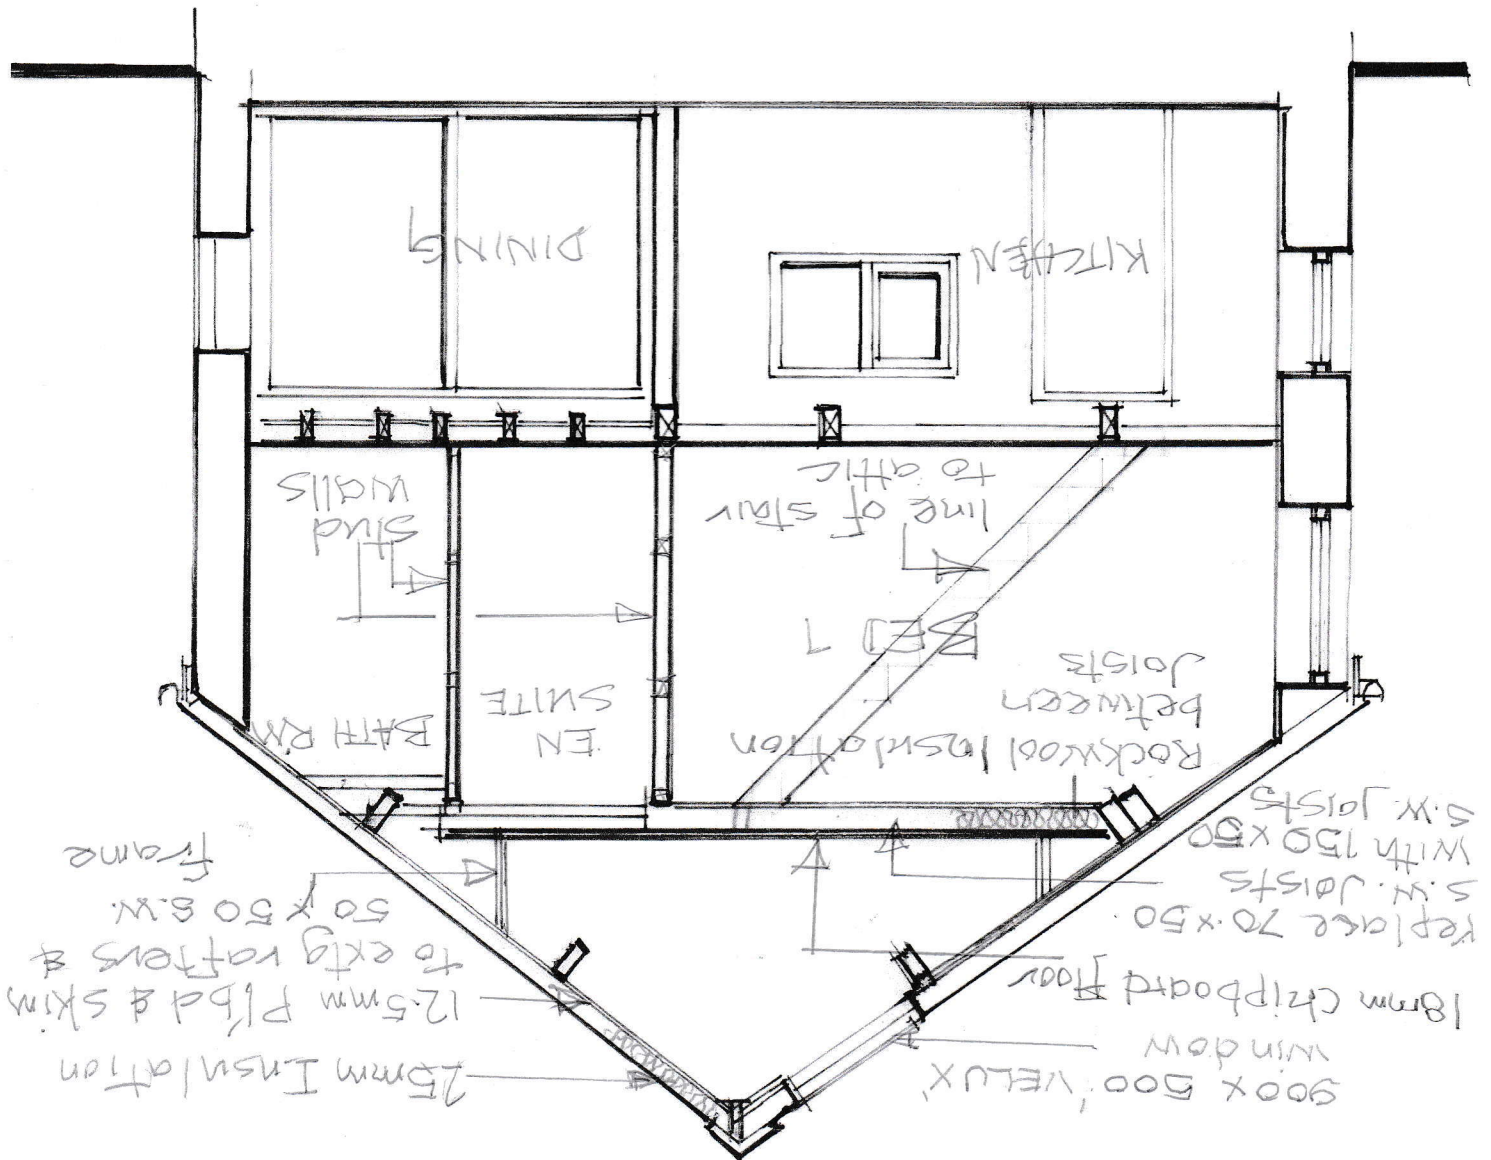

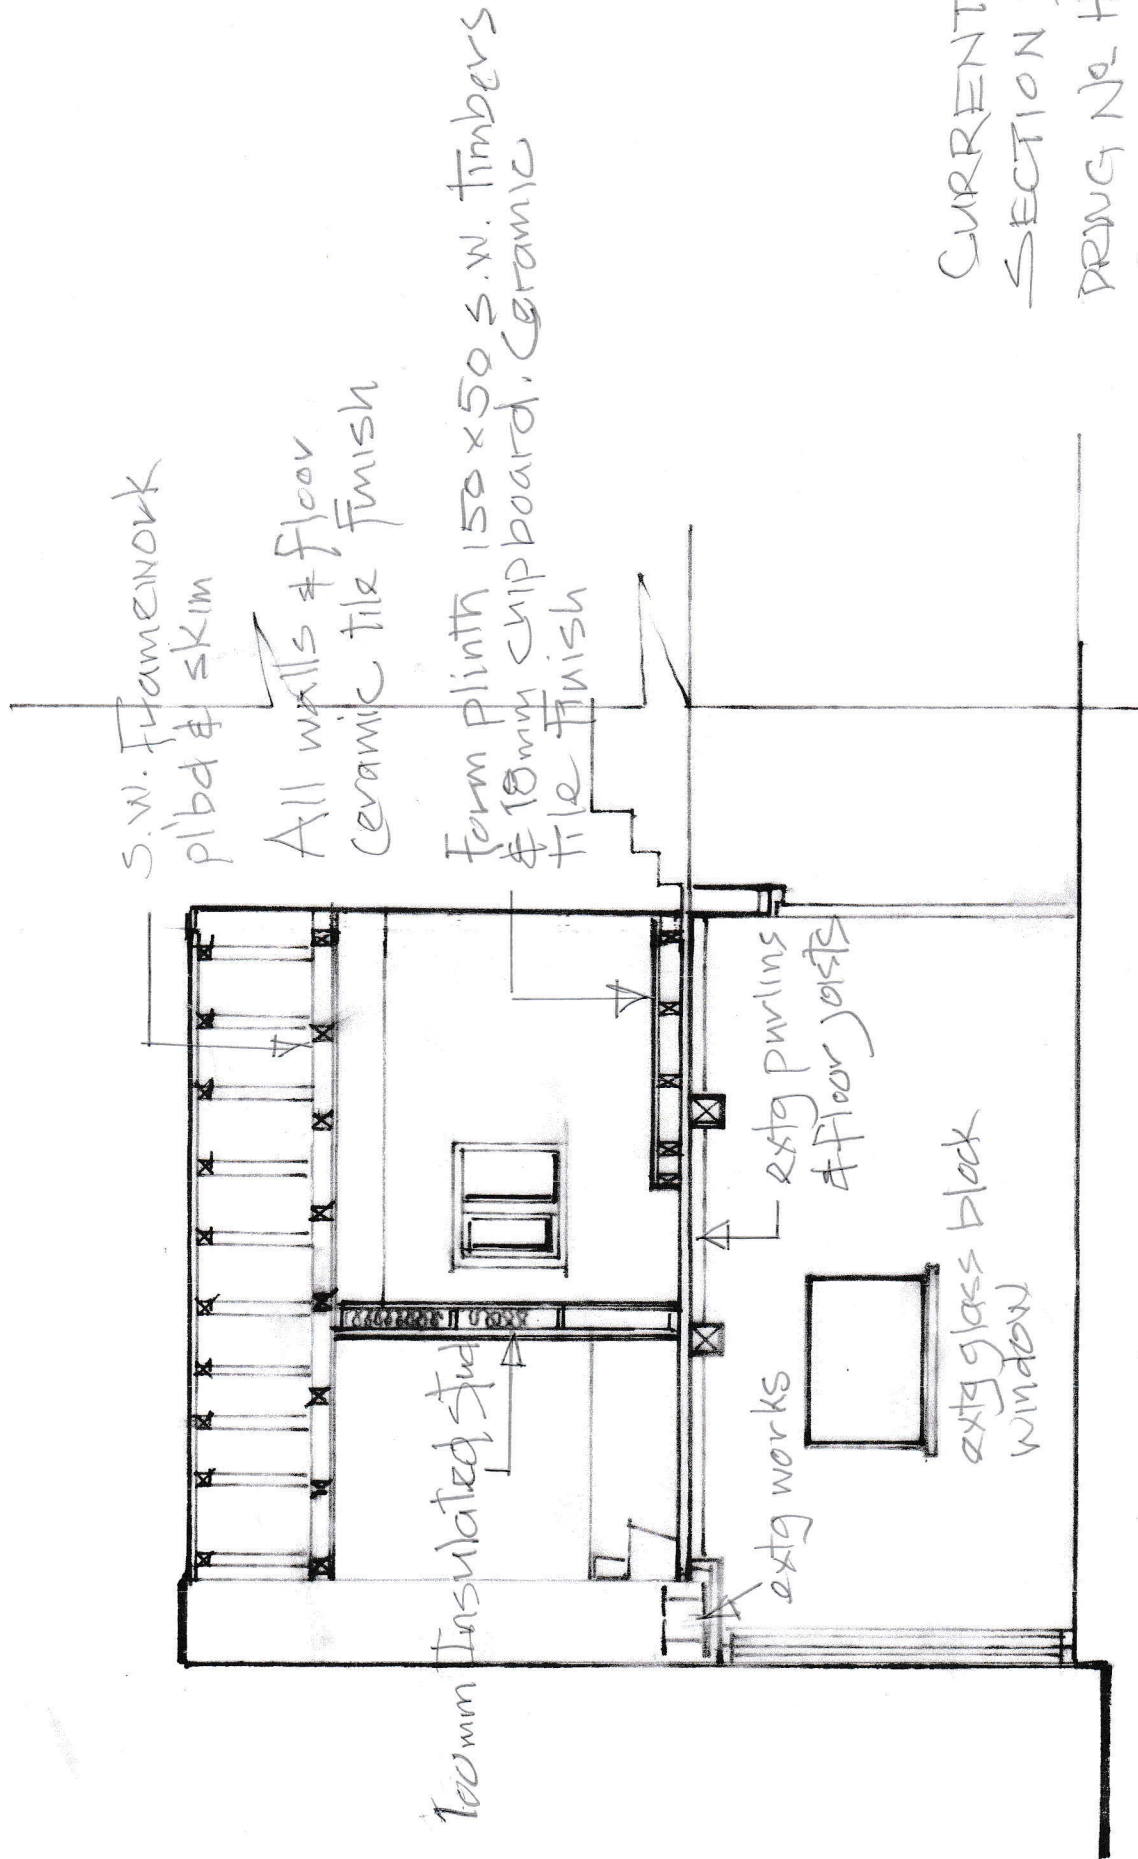


CURRENT

SECTION Z-Z

DRWG No HC7/08

SCALE 1:50

CURRENT
REAR ELEVATION
DWG. NO. HC7/09
SCALE 1:50

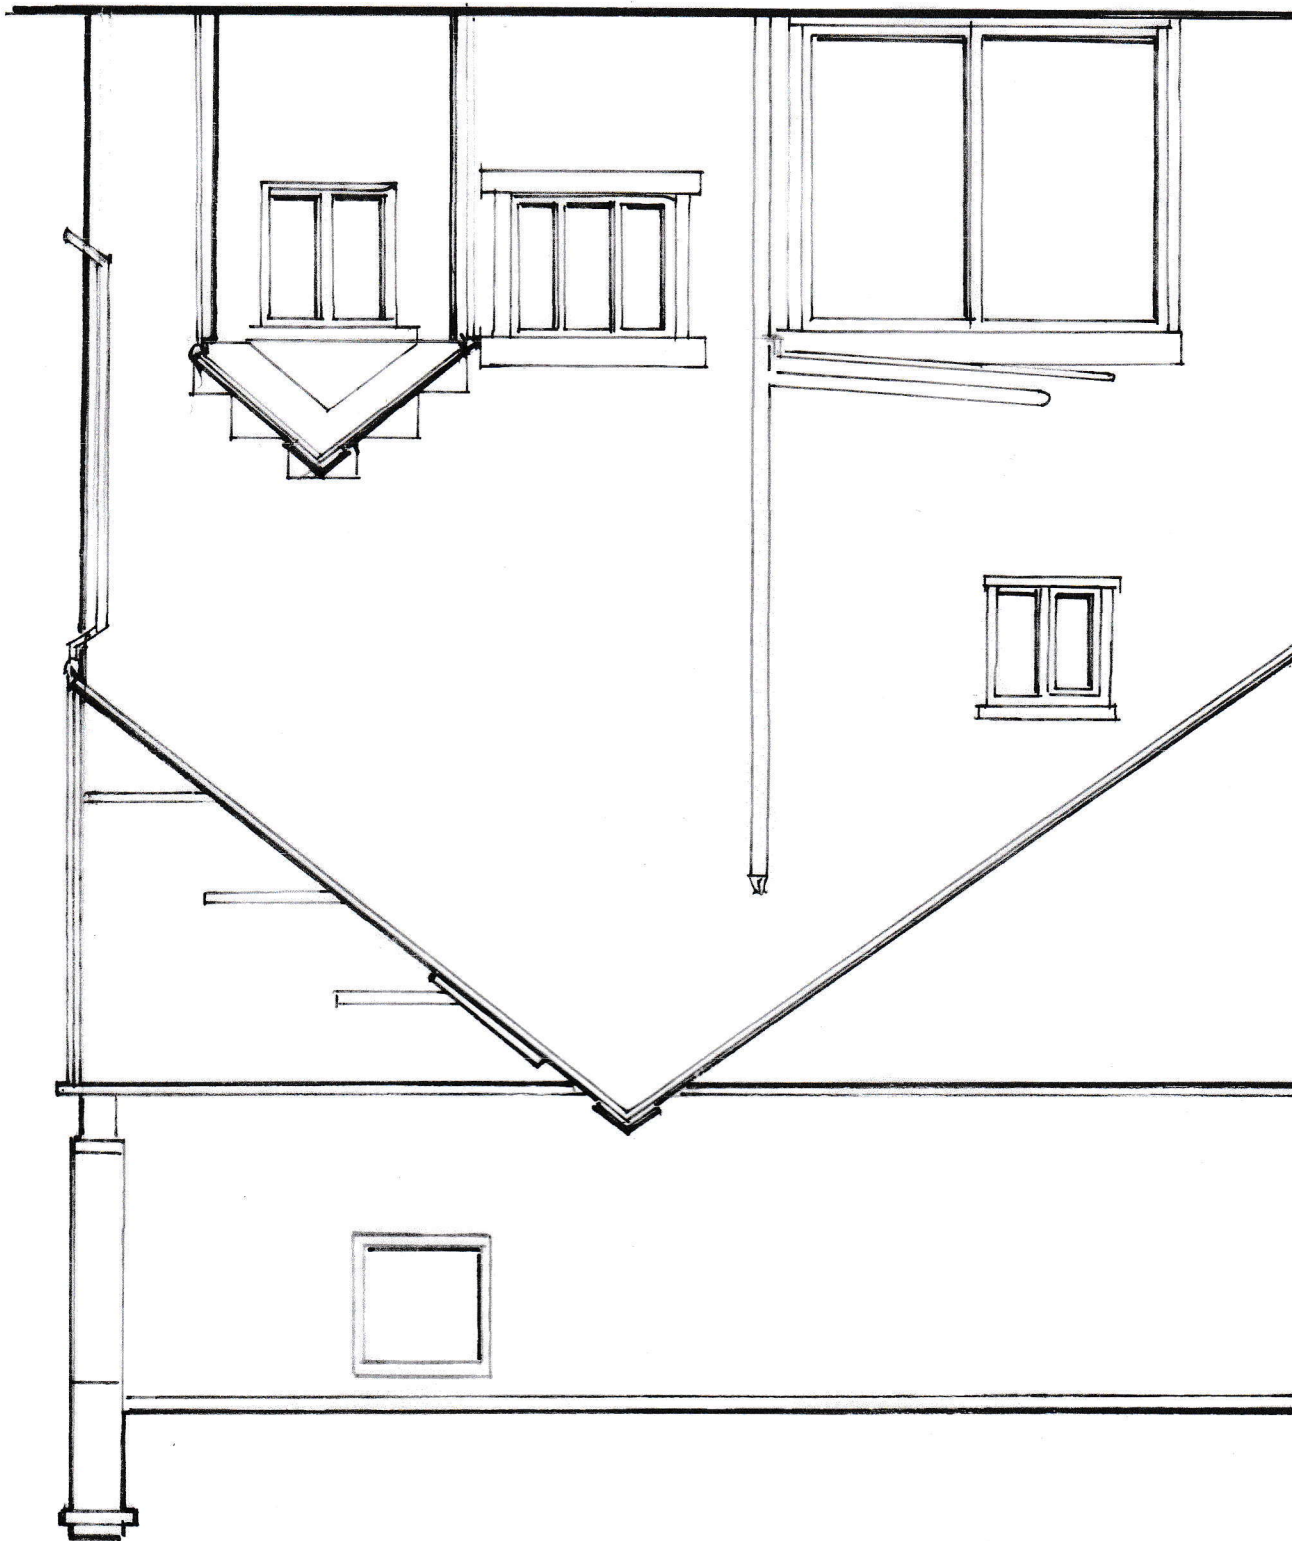

2 METERS

CURRENT
SIDE ELEVATION
PRNG No HC7/10
SCALE 1:50
2 METERS

