




NORTH ELEVATION AS EXISTING & AS PROPOSED.
(ST JOHNS ROAD ELEVATION).
(Note: No external alterations are proposed).



WEST ELEVATION.
(Note: No external alterations are proposed).



EAST ELEVATION.
(Note: No external alterations are proposed).

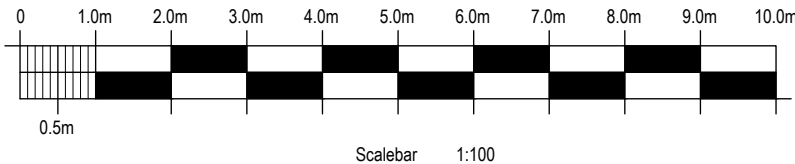

Copyright
This drawing and design and all the information contained therein is the sole copyright of SODA Ltd, and reproduction in any form is forbidden unless permission is obtained in writing.

Revision:

Scale: 1:100 @ A1	Date: Feb 24	Drawn by: RGC
----------------------	-----------------	------------------

Job title: The Old Club House 1 Water Street, Buxton SK17 6XN	Drawing title: External Elevations as Existing & as Proposed	Client: Greene King
		Drawing Number: 1295-205

The Studio, Sovereign House,
Wakefield WF2 9EF
01924 372654 studio@sodagroup.co.uk

SODA