


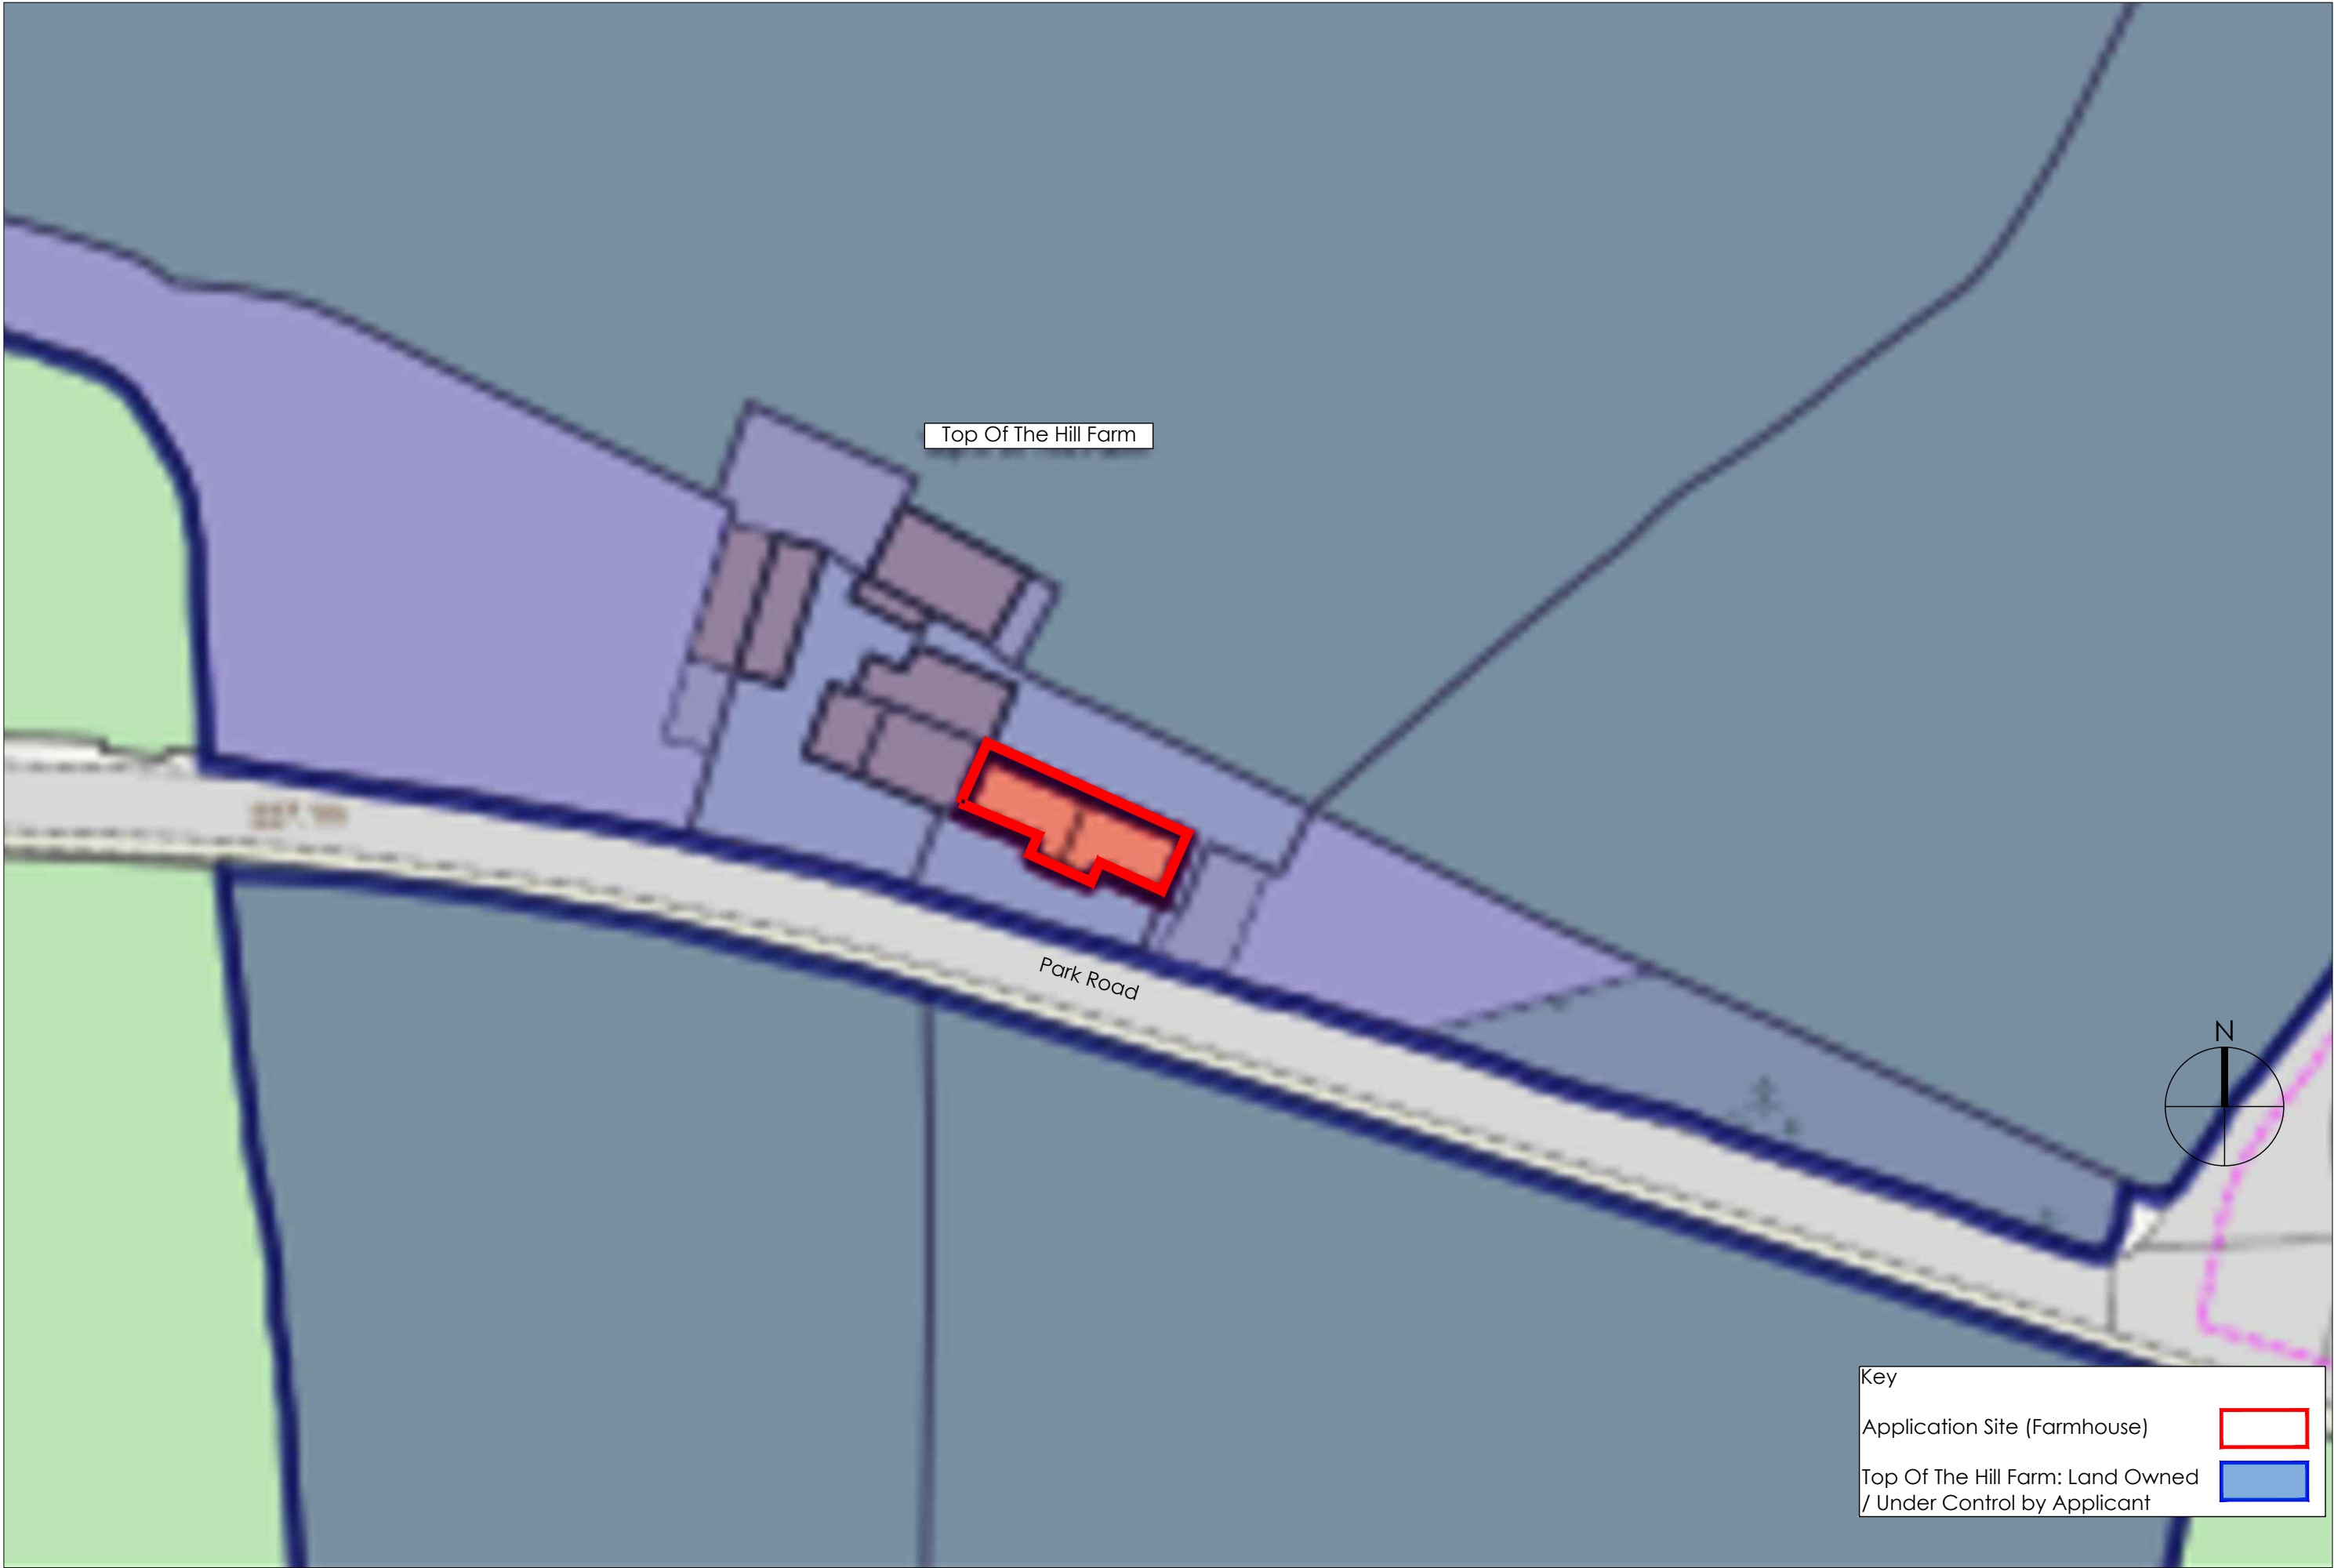

project Proposed Replacement Front Door	client Susan Moss	drawing title Site Plan	scale @ A3 1;500 approx	rev date 10.02.2024	drawn	
location Top Of The Hill Farm, Park Road, Hadfield Glossop SK13 1EP			job number	drawing number SK003	revision	