


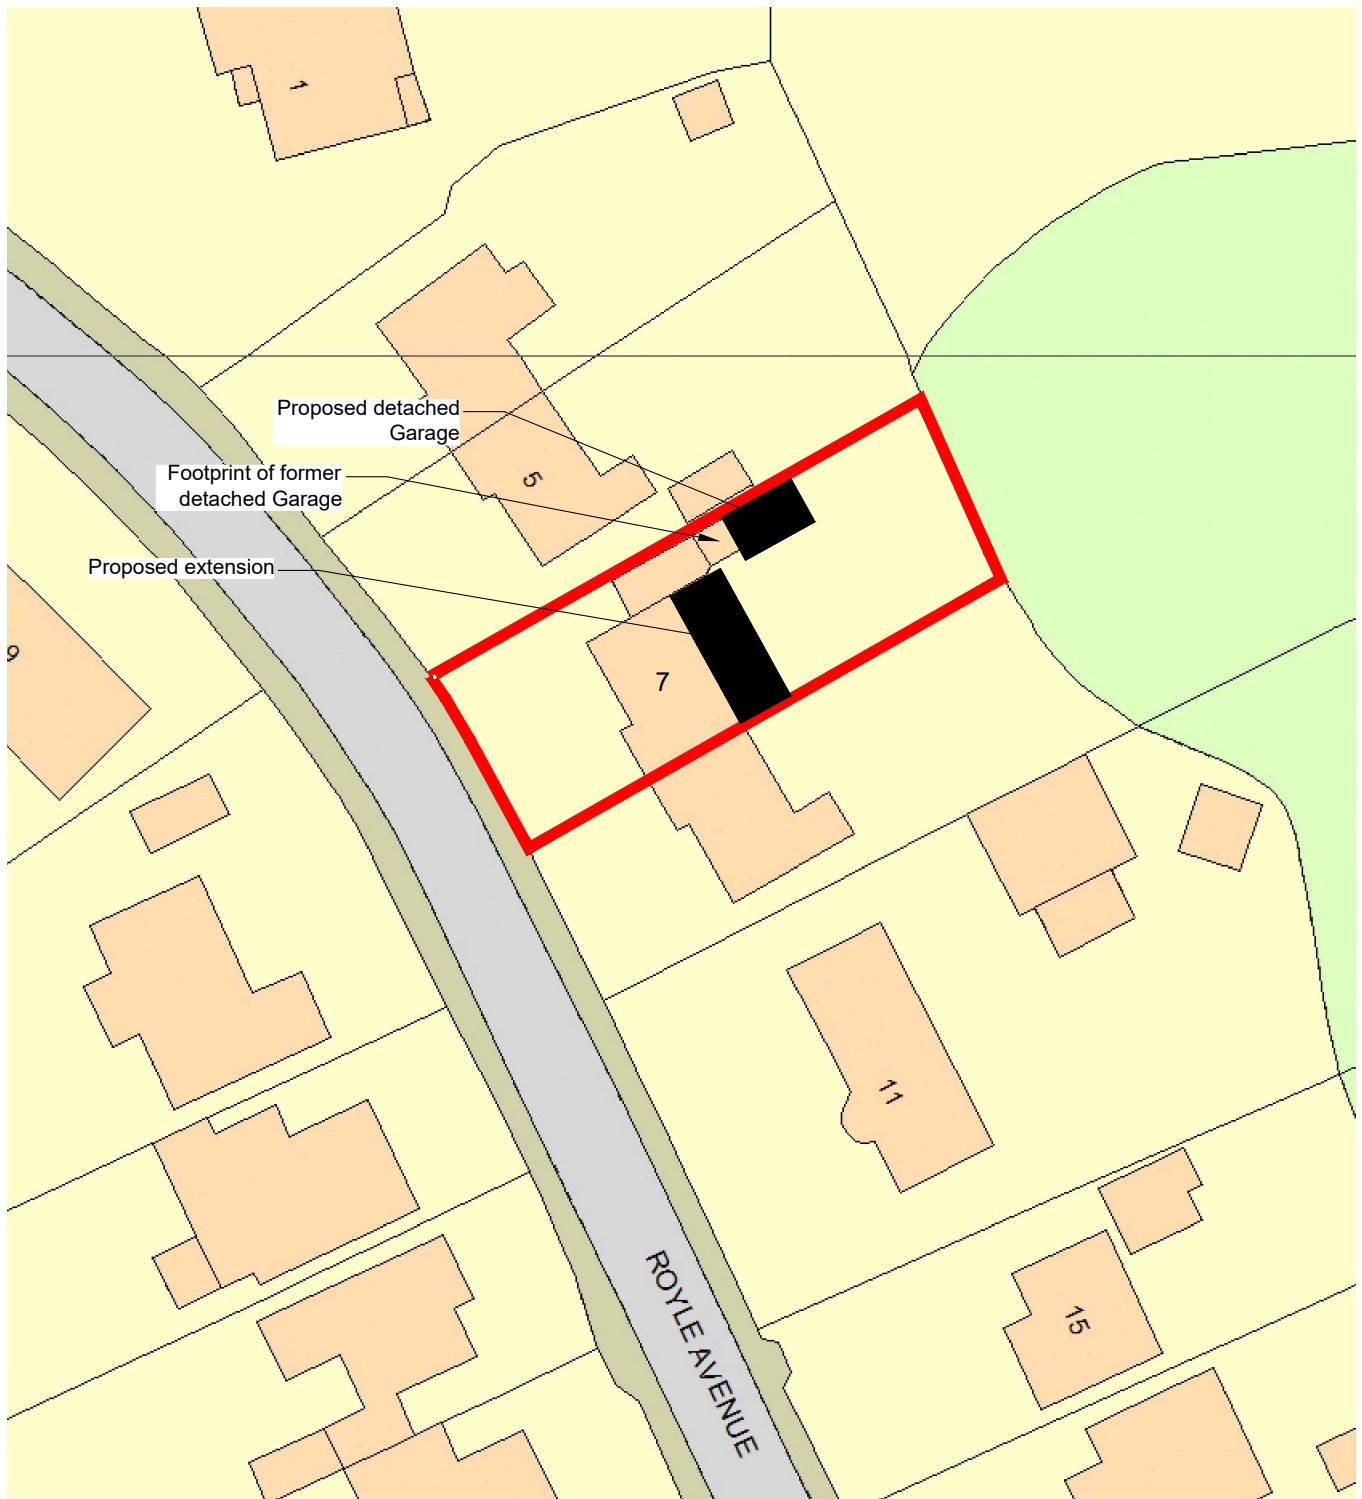

7 Royle Avenue, Glossop
Proposed Site Plan
Scale 1:500

