




Roof: Blue Slate
Walls: Natural Stone
Joinery: PVCu framed

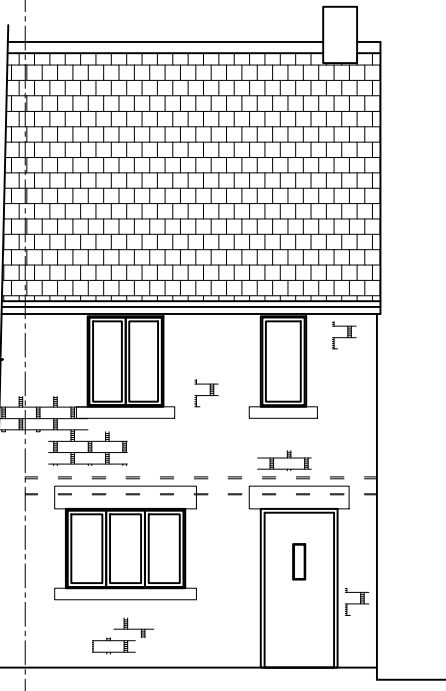


North (front)

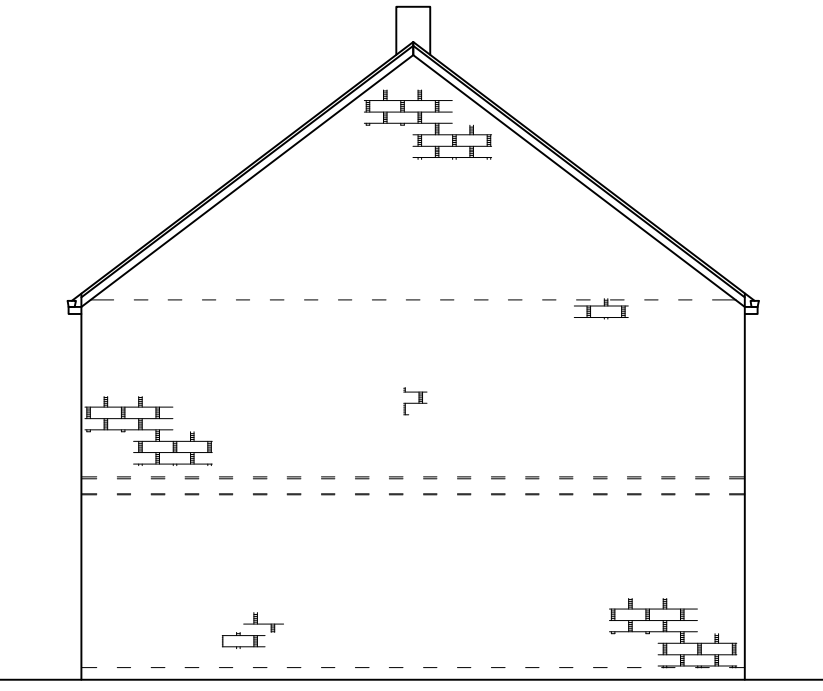


West (side)

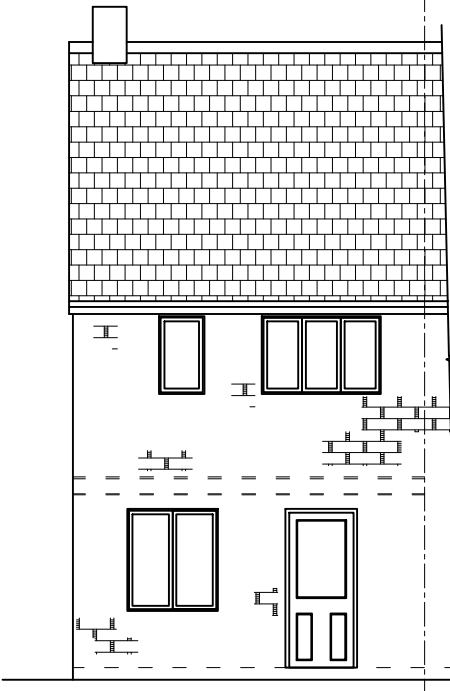


South (rear)

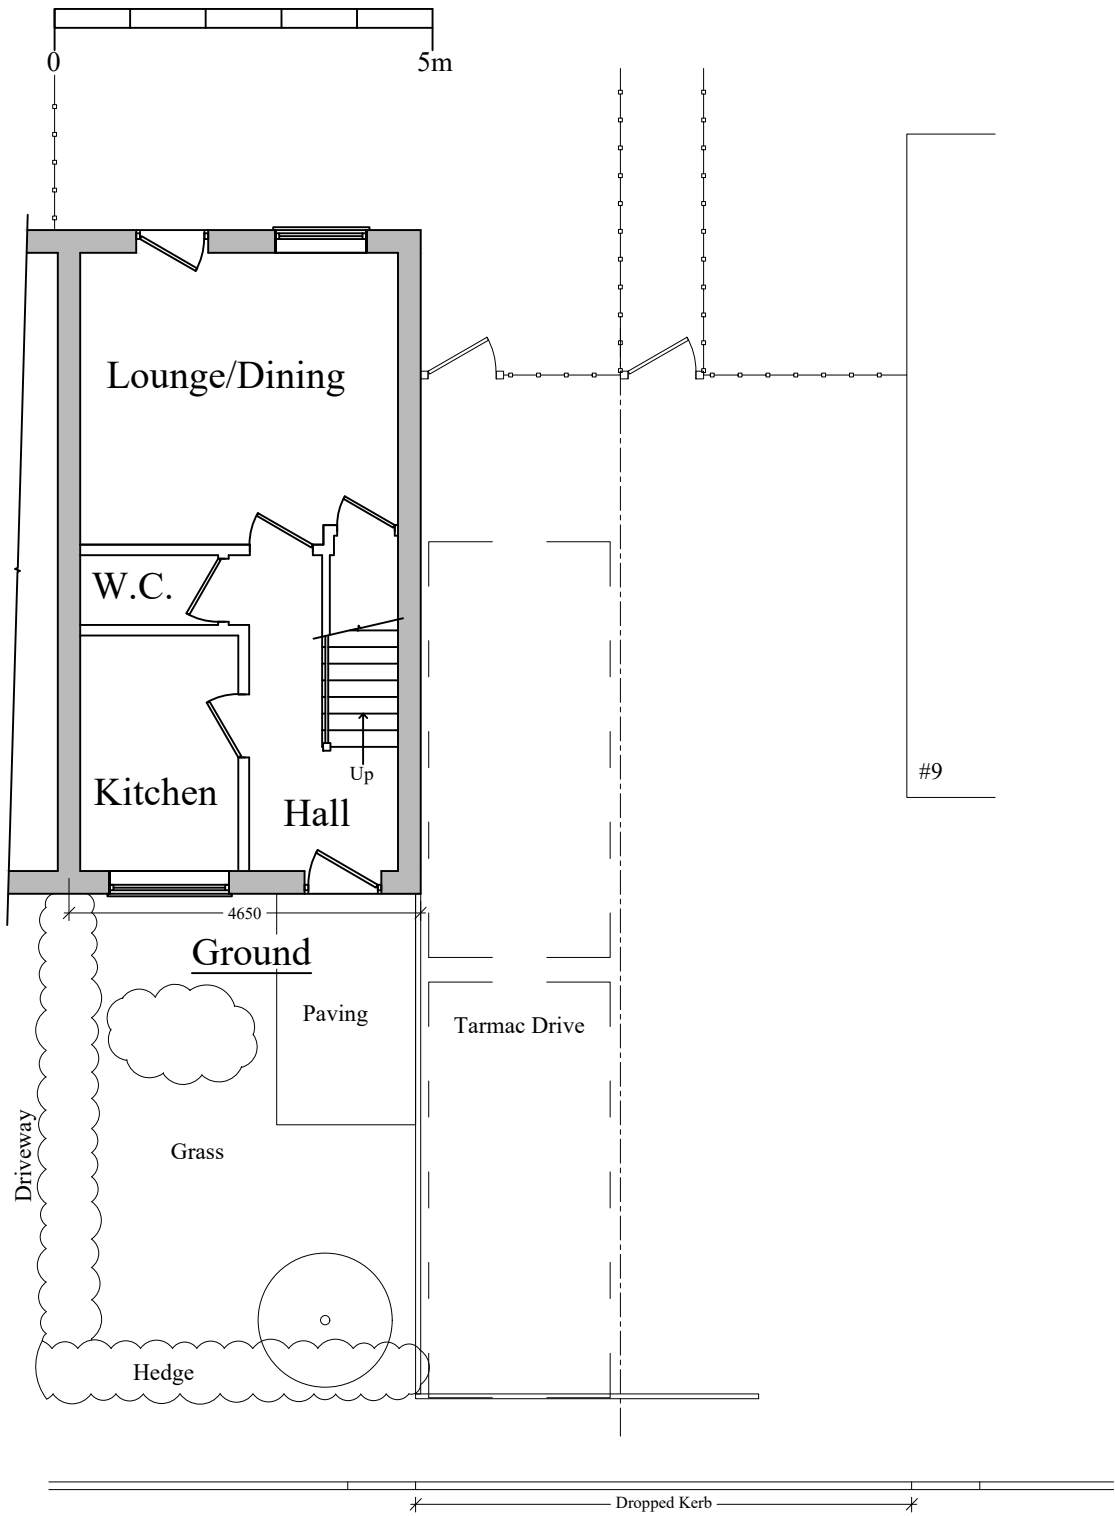

Ground

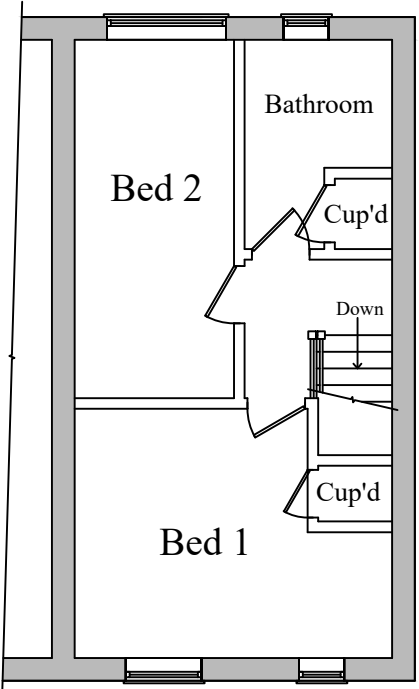


First

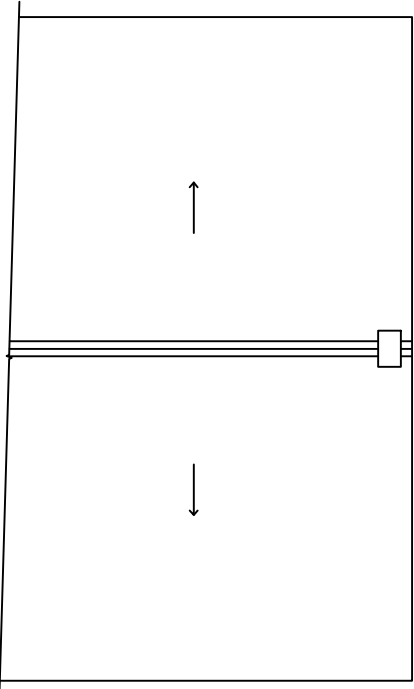


Roof Plan

Location Plan (1:1250)

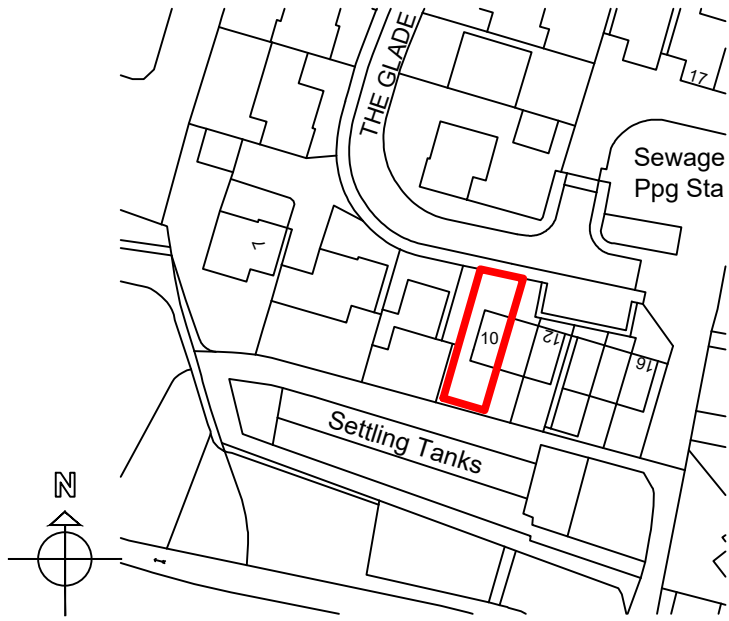

Site Plan (1:500)

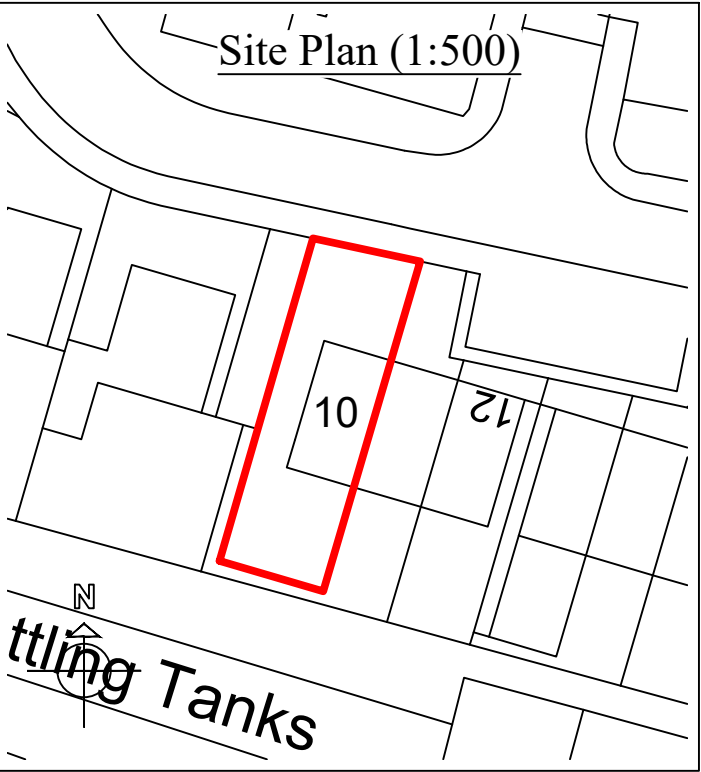

Planning

This drawing is the Copyright of SJ Design Limited.
All dimensions must be checked on site.
All materials and workmanship are to be in accordance with prevailing British Standards, Codes of Practice, Building Regulations, manufacturers and federation recommendations and all to the complete satisfaction of SJ Design Limited.



Building Design & Surveying Consultants
The Old Co-Op Building, Church Street,
Hayfield, High Peak SK22 2JE
Tel:01663 742903 Fax:01663 751247
Mobile: 07984 007 087 Email: info@sjdesign.net
www.sjdesign.net

Client
Nicola Parsons

Job Title
Proposed extension and alterations at
10 The Glade
Hayfield
SK22 2AB

Drawing Title Existing Plans

Scale 1:100 at A2 or as marked
Date February 2024 Drawn by SJ

Drawing No. 101	Rev. -
--------------------	-----------